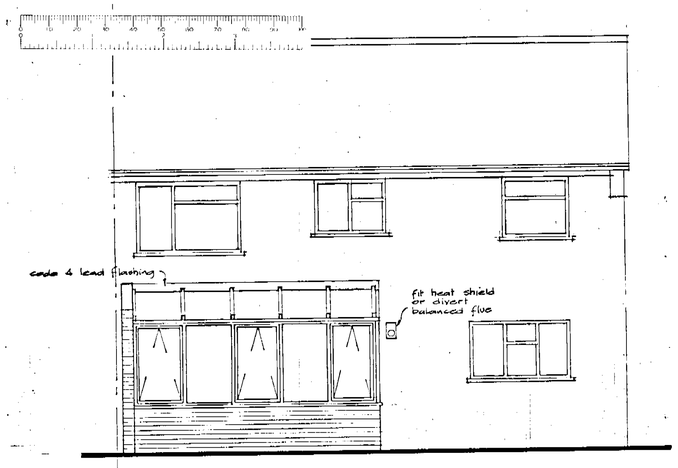

south elevation



east elevation

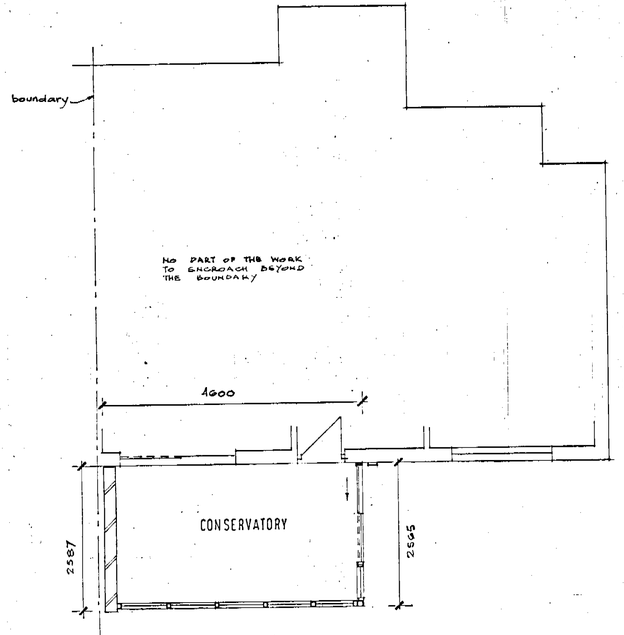

ground floor plan

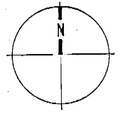

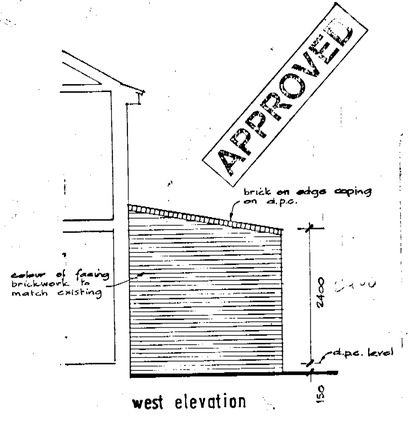

west elevation

DELEGATED

15 APR 2002 6561

PROPOSED CONSERVATORY
at
3, BROOK CLOSE
for
MR. + MRS. W. TARVER

GENERAL ARRANGEMENT

Drawing Number: 20401 / 01

Scale 1:50 Date April '02

CLIVE HACKETT M.B.I.A.T.
5 Mickle Hill, Sandhurst
Berkshire, GU47 8QL
Tel: 01344 776422