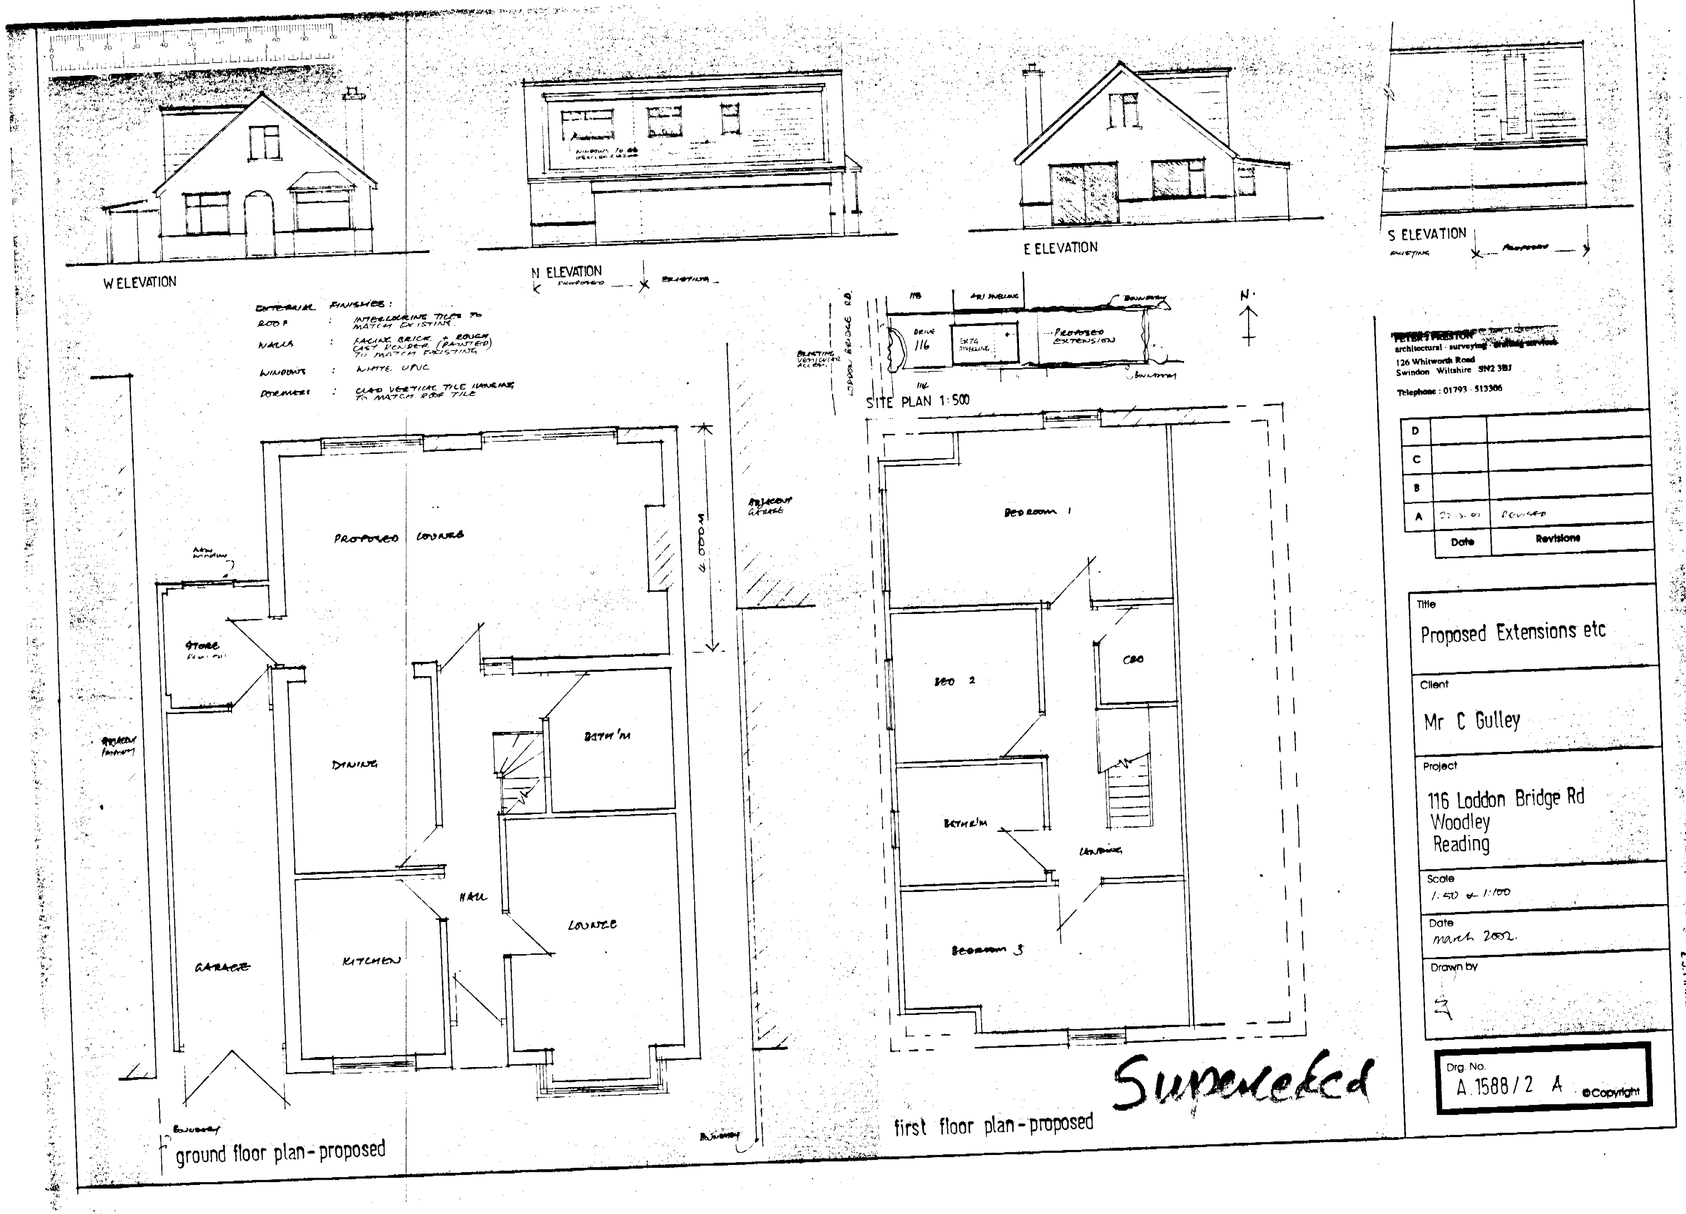
W ELEVATION
N ELEVATION
E ELEVATION
S ELEVATION
EXTERNAL FINISHES:
ROOF : INTERLOCKING TILES TO MATCH EXISTING
WALLS : FACING BRICK + ROUGH CAST PENDER (PAINTED) TO MATCH EXISTING
WINDOWS : WHITE UPVC
DORMERS : CLAD VERTICAL TILE HANGING TO MATCH ROOF TILE
SITE PLAN 1:500
LODDON BRIDGE RD
PROPOSED EXTENSION
PROPOSED LOUNGE
STORE
DINING
BATH'M
HALL
LOUNGE
KITCHEN
GARAGE
4.000M
BEDROOM 1
BED 2
CBD
BATH'M
LANDING
BEDROOM 3
ground floor plan - proposed
first floor plan - proposed
Superseded
PETER J PRESTON
architectural · surveying · drafting services
126 Whitworth Road
Swindon Wiltshire SN2 3BJ
Telephone : 01793 - 513306
D
C
B
A
Date
Revisions
Title
Proposed Extensions etc
Client
Mr C Gulley
Project
116 Loddon Bridge Rd
Woodley
Reading
Scale
1:50 & 1:100
Date
March 2002.
Drawn by
Drg. No.
A 1588/2 A
©Copyright
25 MAR 2002 6216

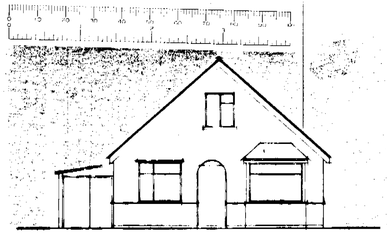

W ELEVATION

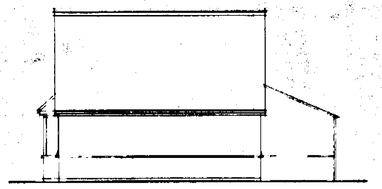

S ELEVATION

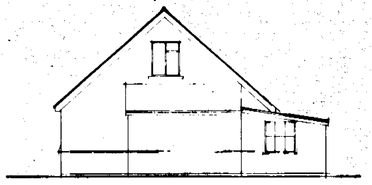

E ELEVATION

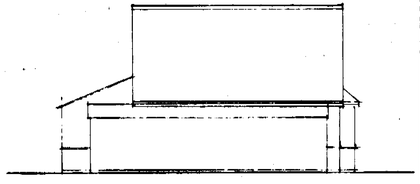

N ELEVATION

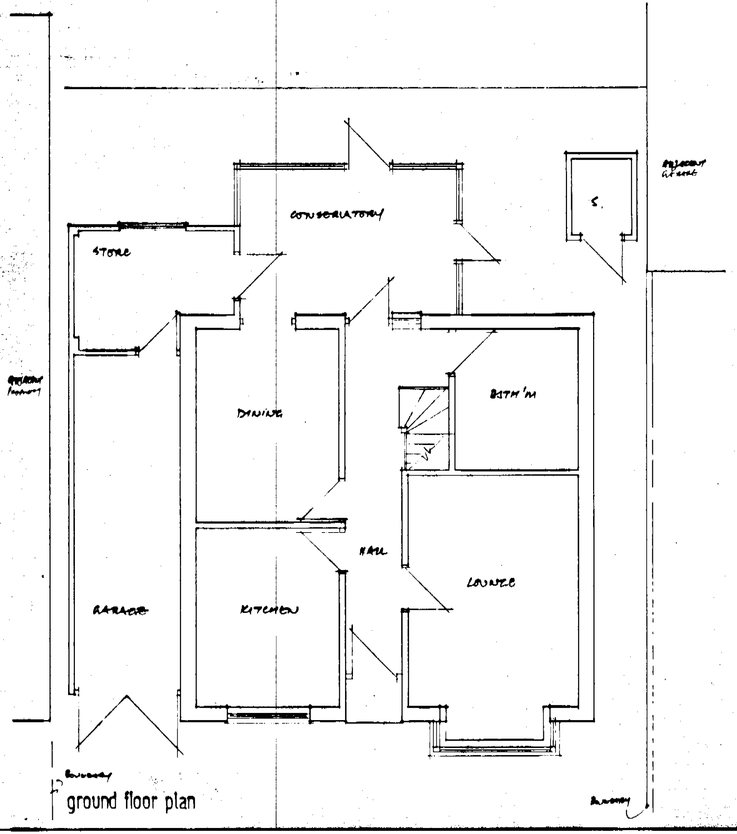

ground floor plan

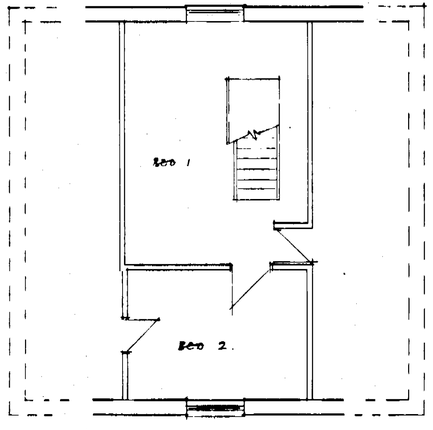

first floor plan

APPROVED

D		
C		
B		
A		
	Date	Revisions

Title
Survey

Client
Mr C Gulley

Project
116 Loddon Bridge Rd
Woodley
Reading

Scale
1:50 & 1:100

Date
march 2002.

Drawn by

Drg. No.
A.1588/1

©Copyright

25.MAR.2002 6216

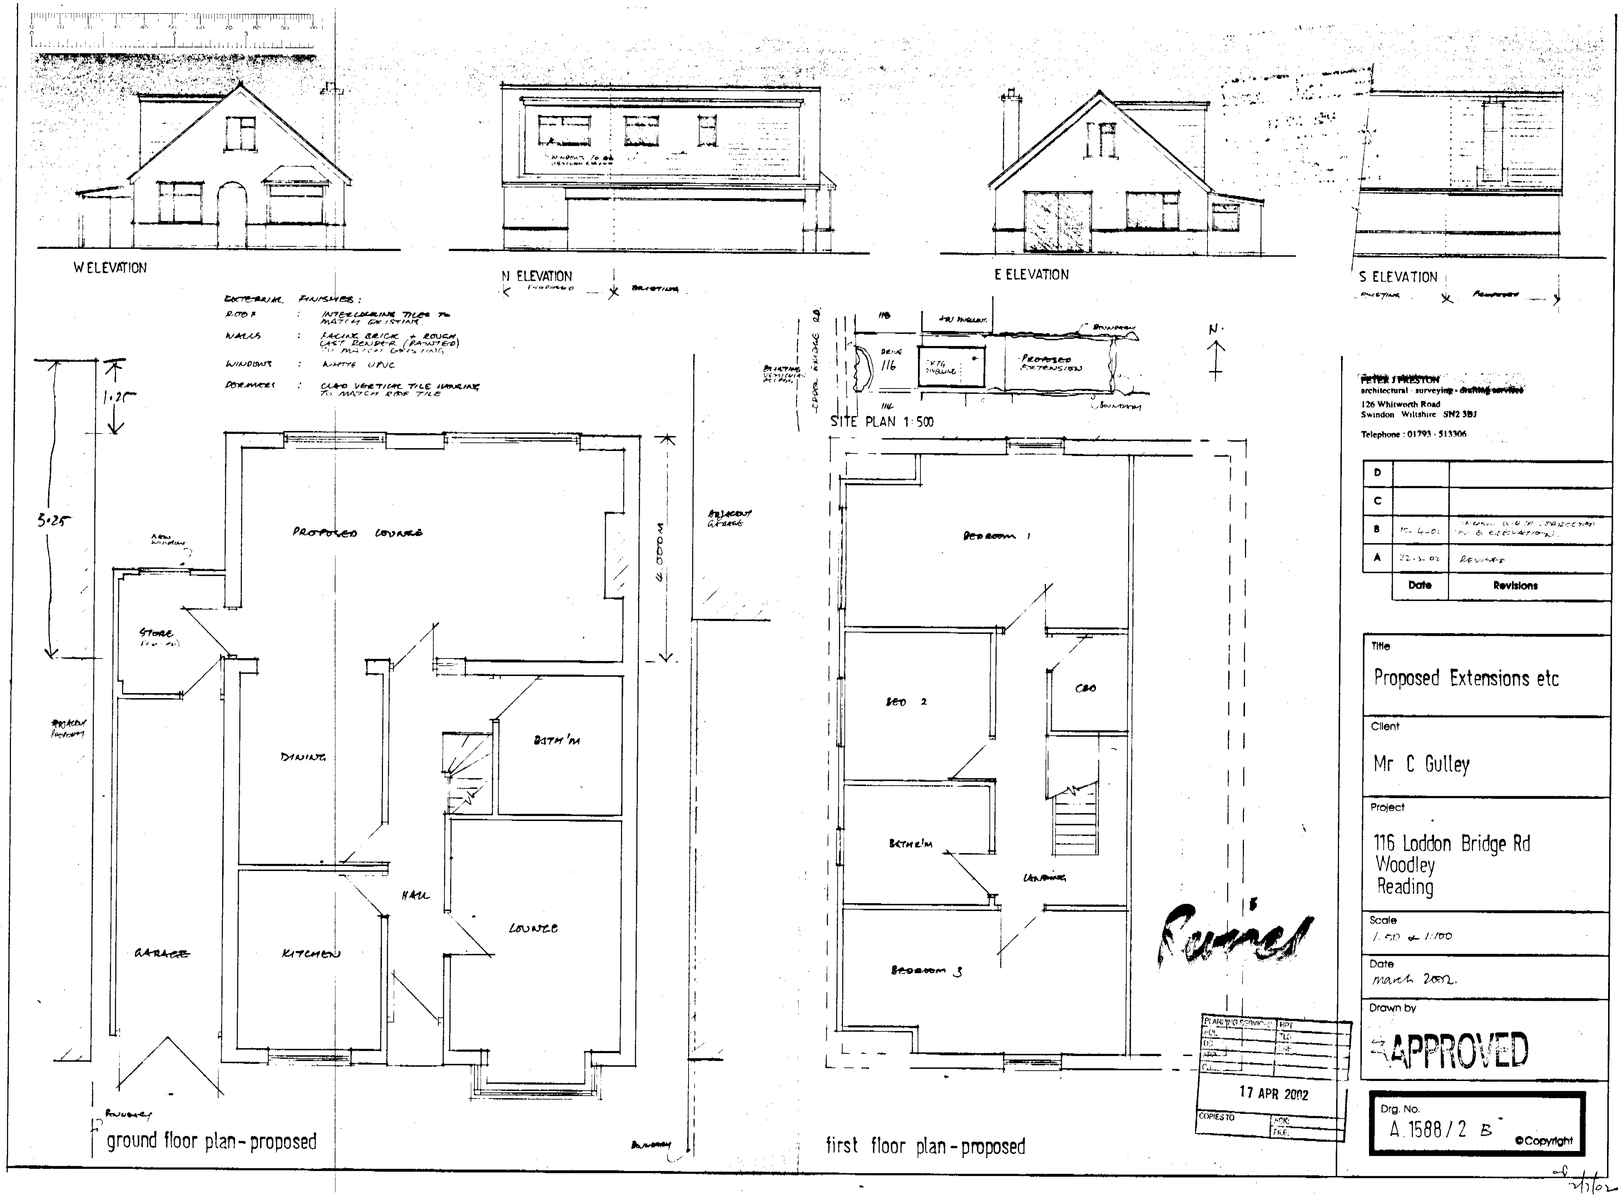
W ELEVATION
N ELEVATION
E ELEVATION
S ELEVATION
EXTERNAL FINISHES:
ROOF : INTERLOCKING TILES TO MATCH EXISTING
WALLS : FACING BRICK & ROUGH CAST RENDER (PAINTED) TO MATCH EXISTING
WINDOWS : WHITE UPVC
DORMERS : CLAD VERTICAL TILE HANGING TO MATCH ROOF TILE
SITE PLAN 1:500
PROPOSED EXTENSION
PROPOSED LOUNGE
STORE
DINING
BATH'M
HALL
LOUNGE
KITCHEN
GARAGE
BEDROOM 1
BED 2
CBD
BATH'M
LANDING
BEDROOM 3
ground floor plan - proposed
first floor plan - proposed
17 APR 2002
PETER J PRESTON
architectural - surveying - drafting services
126 Whitworth Road
Swindon Wiltshire SN2 3BJ
Telephone : 01793 - 513306
D
C
B
A
Date
Revisions
Title
Proposed Extensions etc
Client
Mr C Gulley
Project
116 Loddon Bridge Rd
Woodley
Reading
Scale
1:50 & 1:100
Date
March 2002.
Drawn by
APPROVED
Drg. No.
A.1588/2 B
©Copyright