

This map is based upon Ordnance Survey material with the permission of Ordnance Survey on behalf of the Controller of HMSO © Crown Copyright
Unauthorised reproduction infringes Crown Copyright and may lead to prosecution or civil proceedings Wokingham District Council Licence LA086134

Development Control Section, Environmental Services, Wokingham District Council.

26 July 2002

Scale: 1 : 1250

N
W E
S

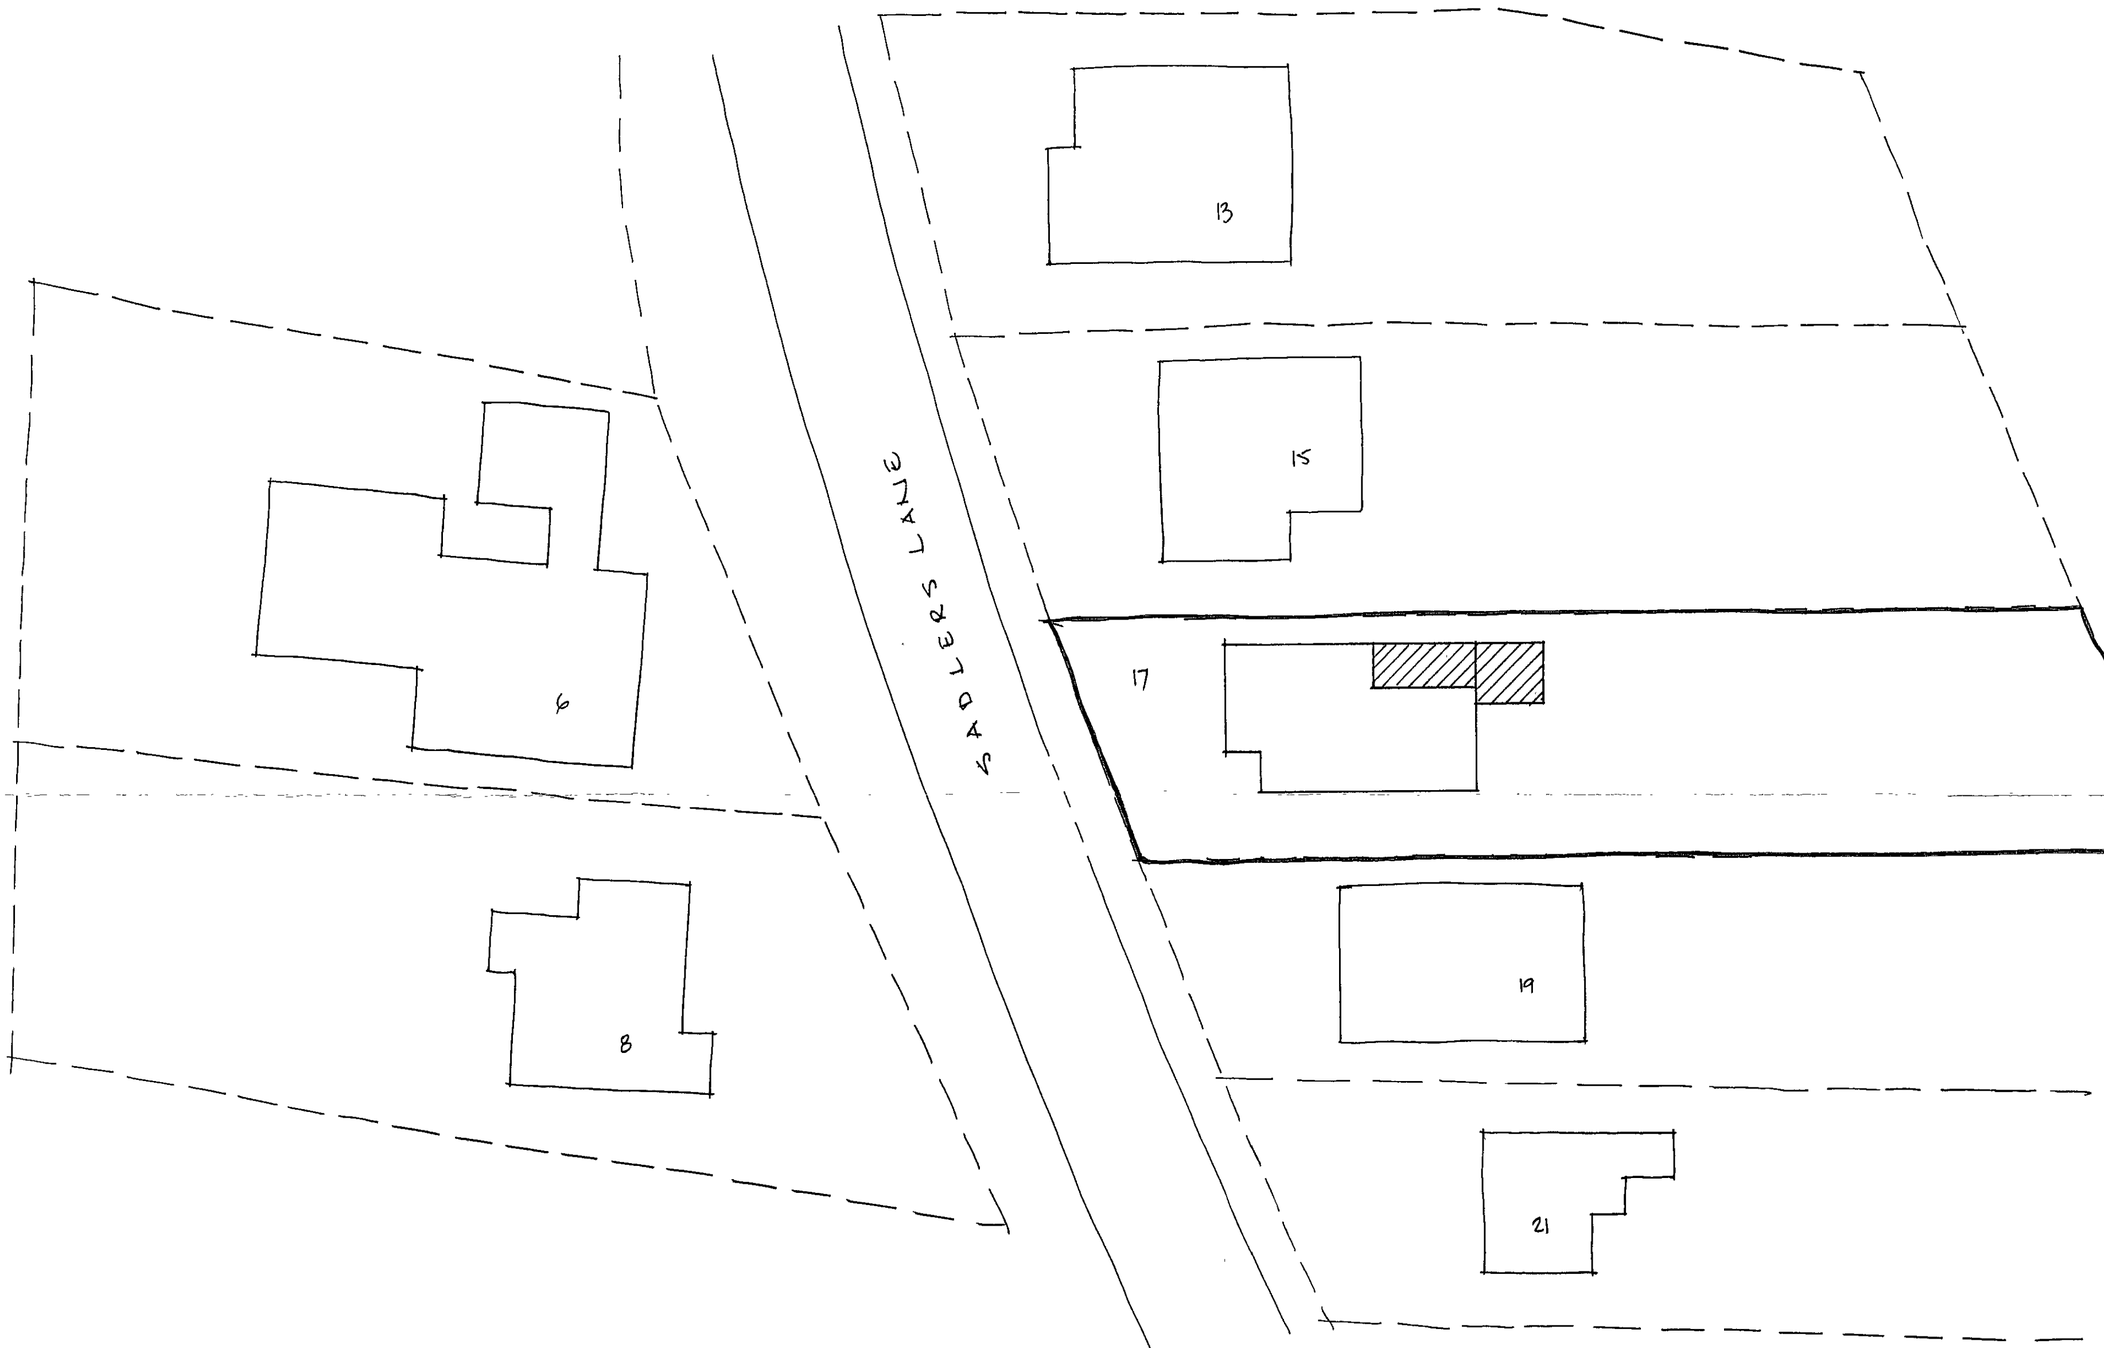

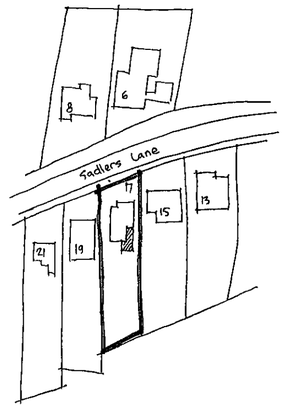

LOCATION PLAN.

site layout

DELEGATED

23 JUL 2002

APPROVED 7191

CLIENT.
P. Harrison

JOB TITLE
17 SADLERS LANE
WINNERSH
WOKINGHAM
BERKSHIRE
RG 41 5AJ

DRAWING TITLE.
PROPOSED SINGLE STOREY REAR AND FIRST FLOOR REAR/SIDE EXTENSION.

SITE LAYOUT.

PLANNING DRAWING.

SCALE.	DATE	DRAWN.
1:200/1:1250	JULY 2002	

BFM Architects
22 Octavia, Roman Hill, Bracknell, Berks RG12 7YZ
Tel 01344 422059 Fax 01344 868120

1961 TP/2

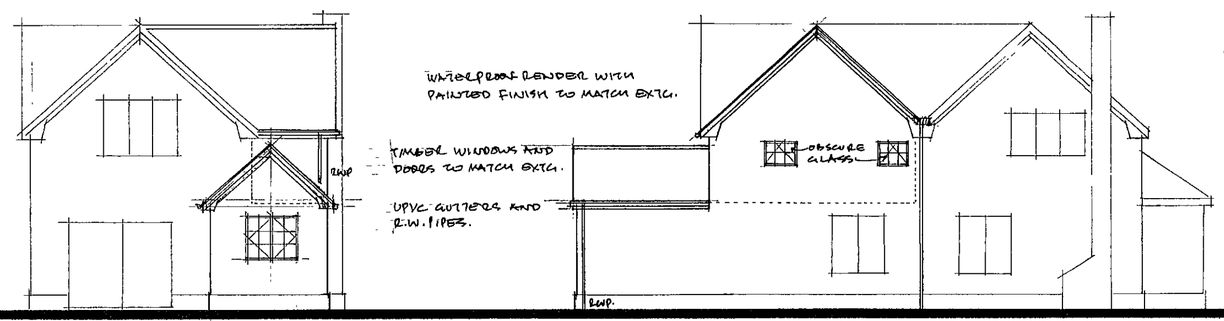

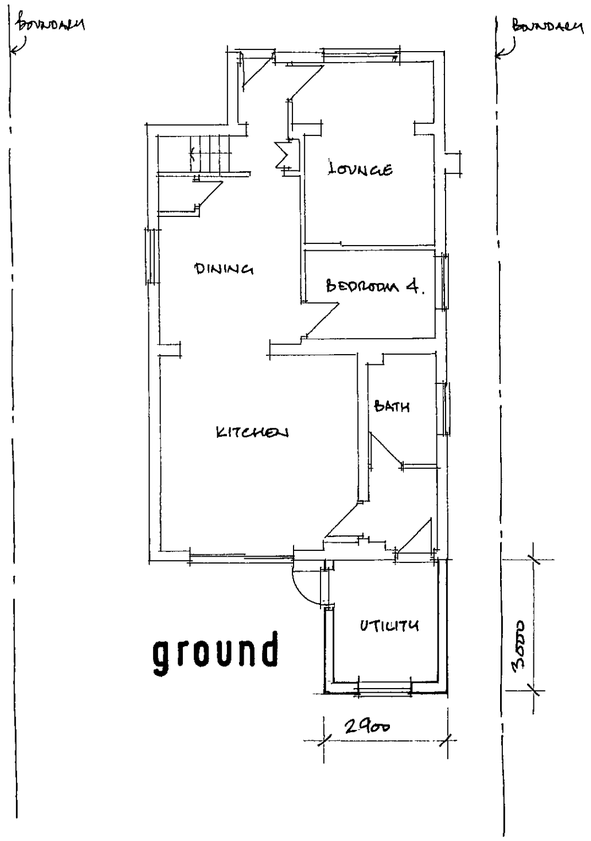

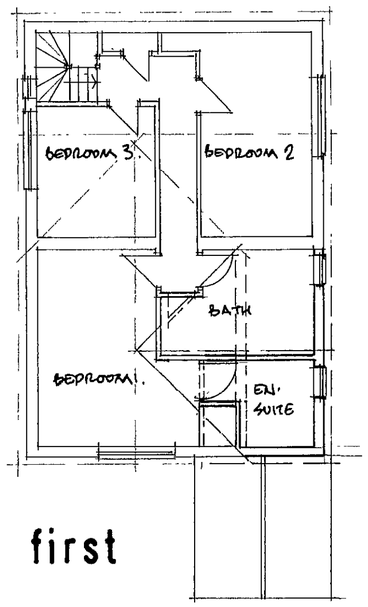

DELEGATED

23. JUL. 2002 7191

APPROVED

CLIENT.
P. Harrison

JOB TITLE
17 SADLERS LANE
WINNERSH
WOKINGHAM
BERKSHIRE
RG 41 5AJ

DRAWING TITLE
PROPOSED SINGLE STOREY REAR AND FIRST FLOOR REAR/SIDE EXTENSION.
GROUND & FIRST FLOOR PLANS SECTION & ELEVATIONS.

PLANNING DRAWING.

SCALE	DATE	DRAWN
1:100	JULY 2002	

BFM Architects
22 Octavia, Roman Hill, Bracknell, Berks RG12 7YZ
Tel 01344 422059 Fax 01344 868120

1961 TP/1