
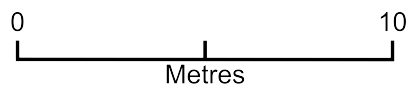


60 Victoria Road Front Garden Conversion

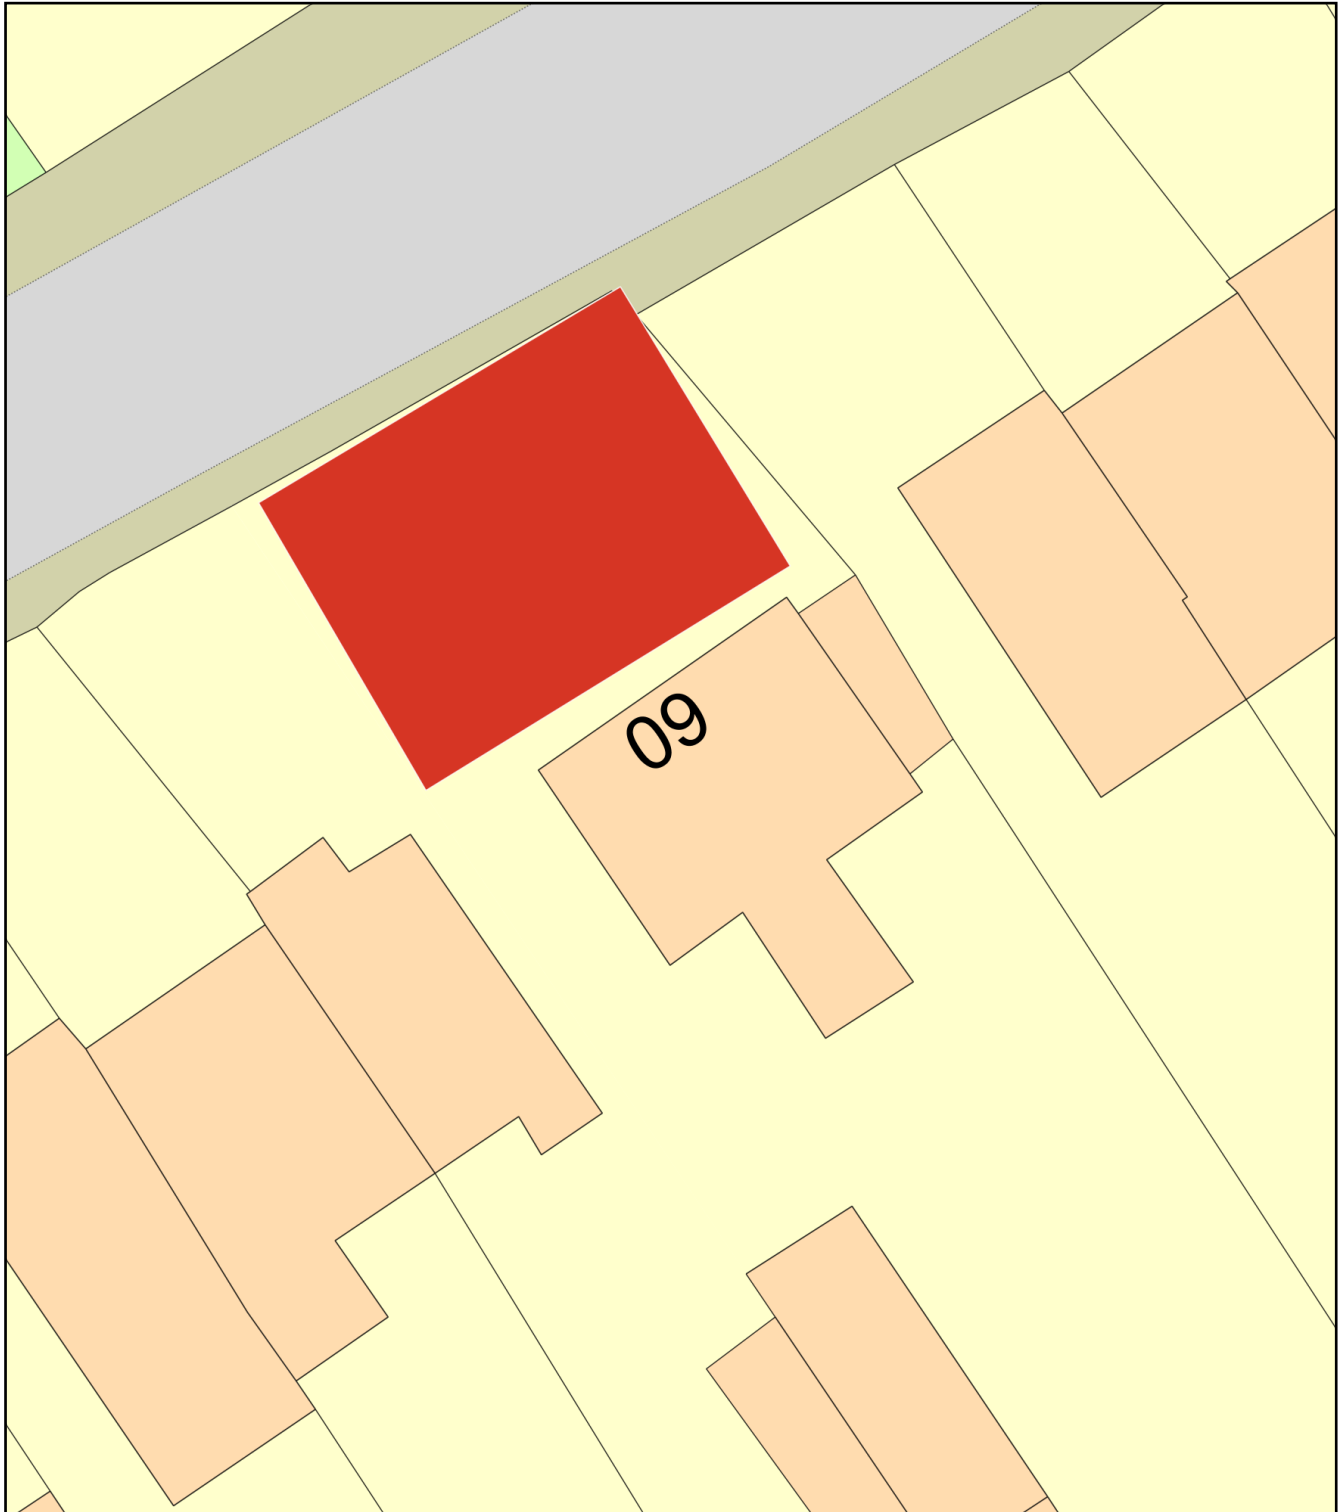

Plan Produced for: Anthony Beecher-Brigden

Date Produced: 27 May 2025

Plan Reference Number: TQRQM25147201400665

Scale: 1:200 @ A4