




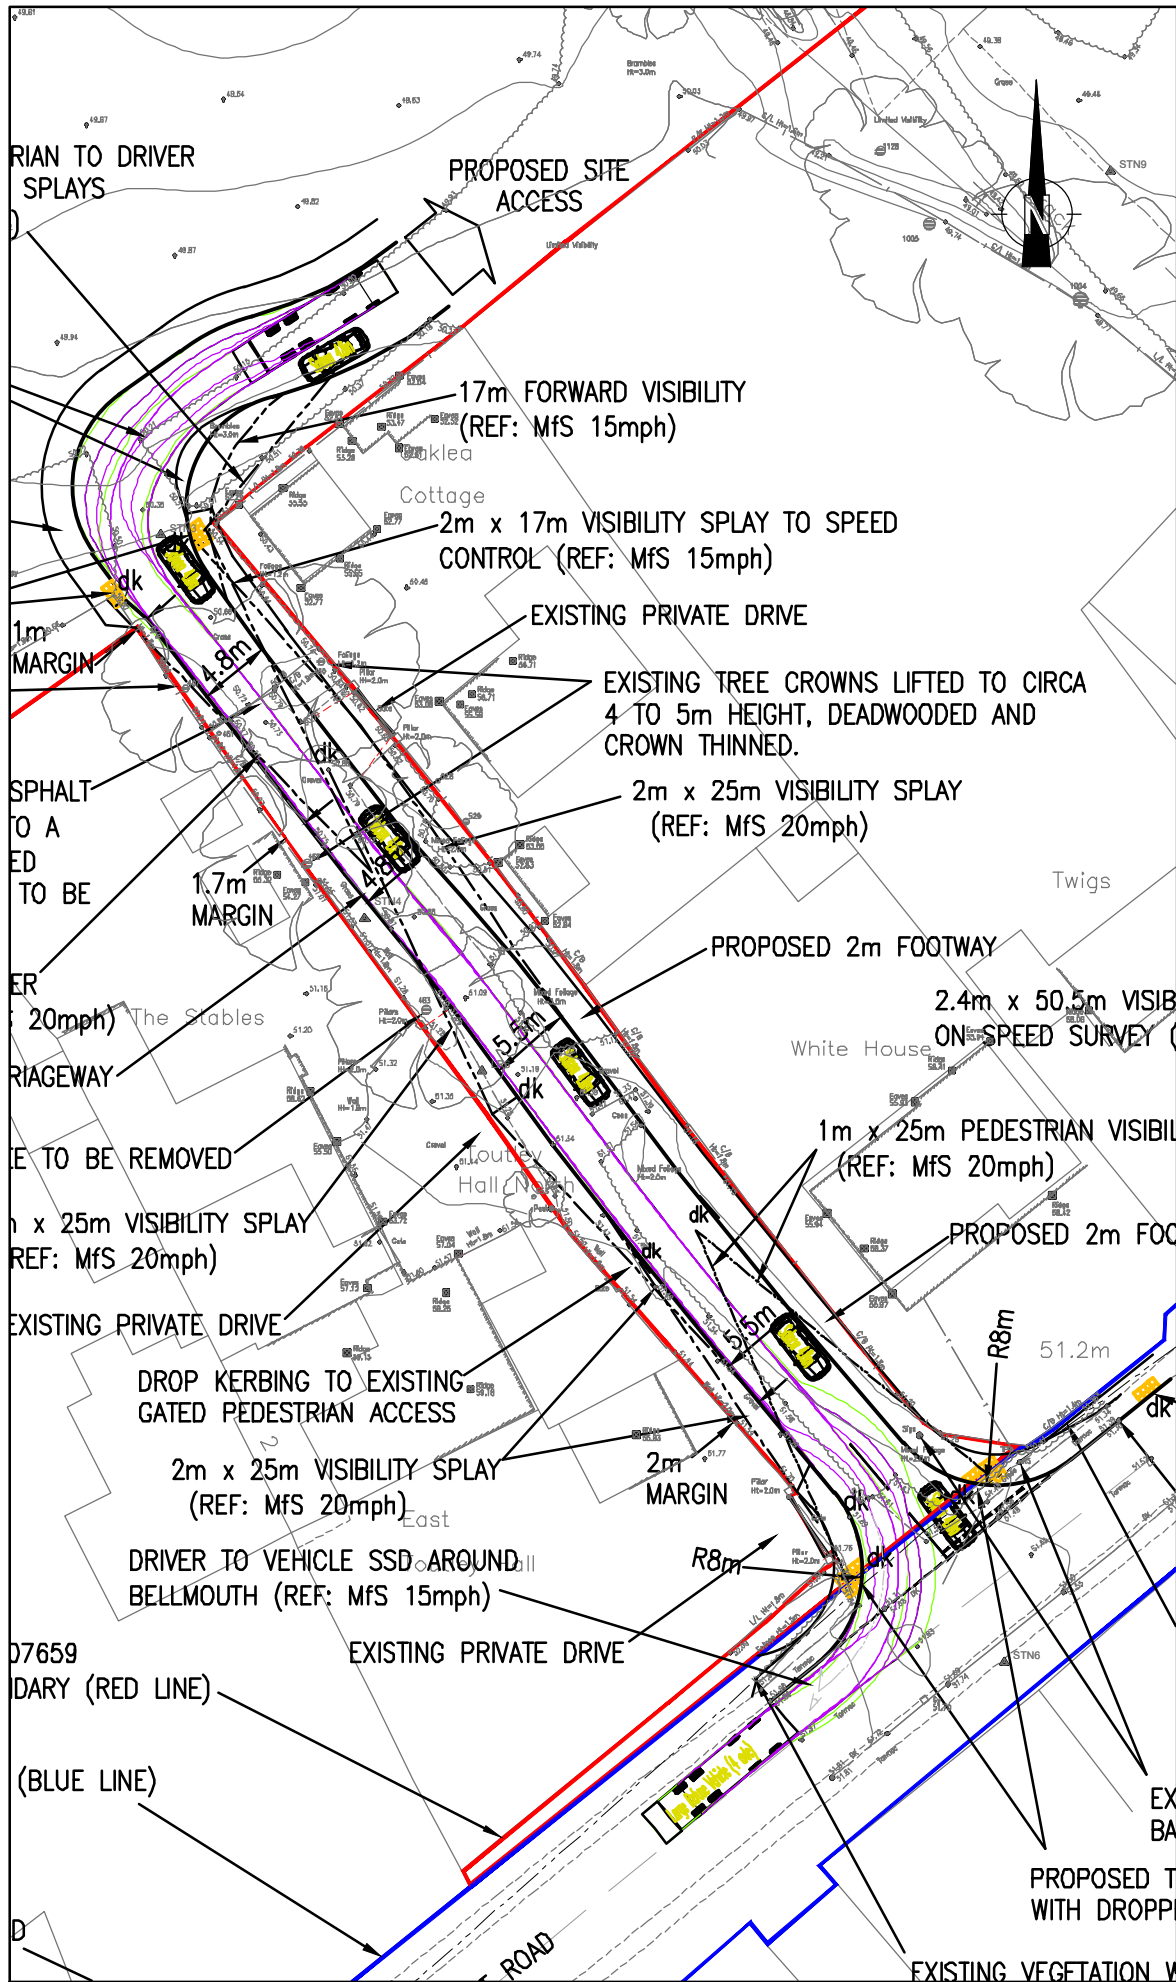


1) LARGE REFUSE VEHICLE SWEEP PATH – LEFT TURN INTO SITE IN FORWARD GEAR, PASSING A LARGE CAR

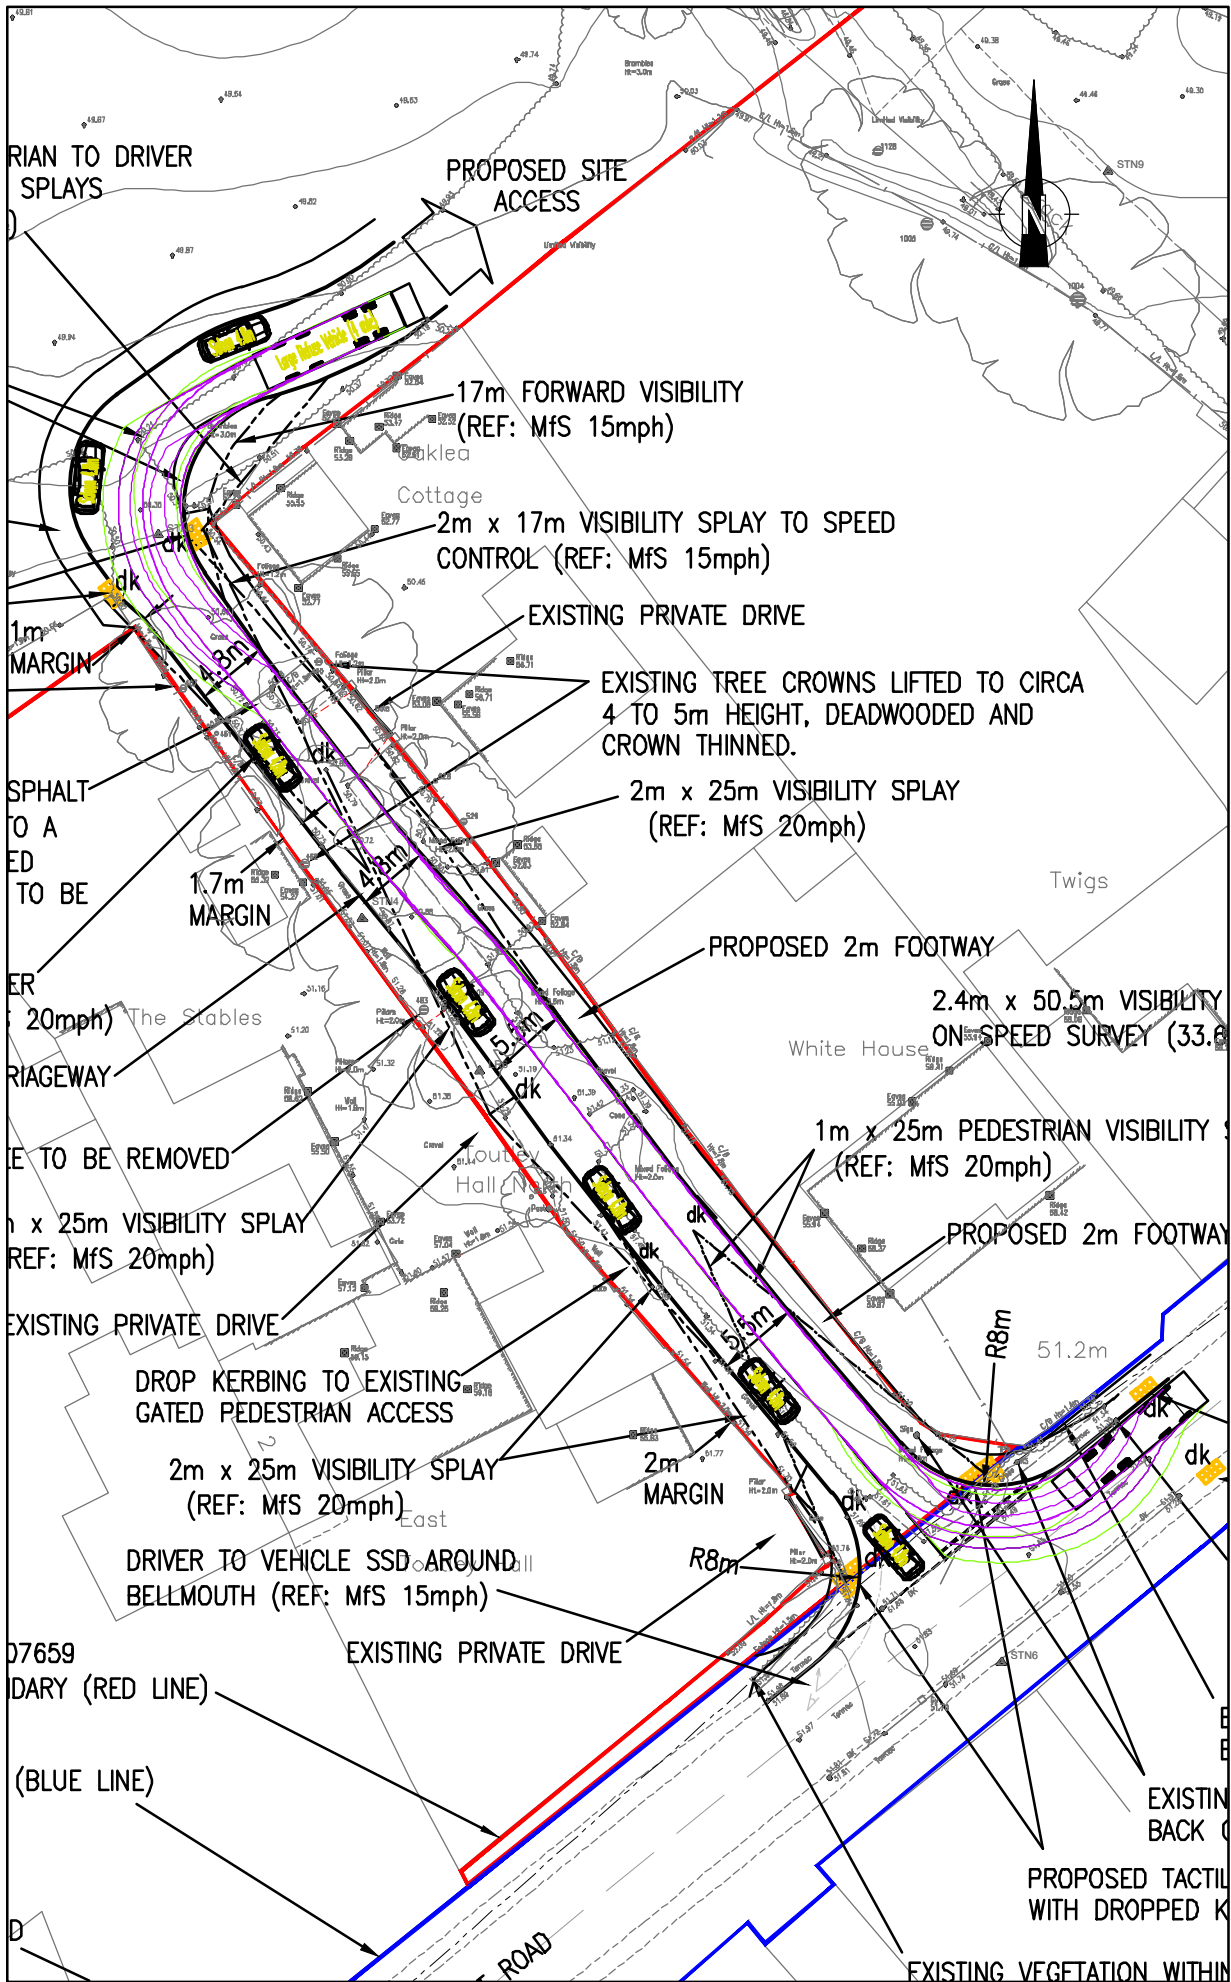


2) LARGE REFUSE VEHICLE SWEEP PATH – EXIT SITE IN FORWARD GEAR, PASSING A LARGE CAR

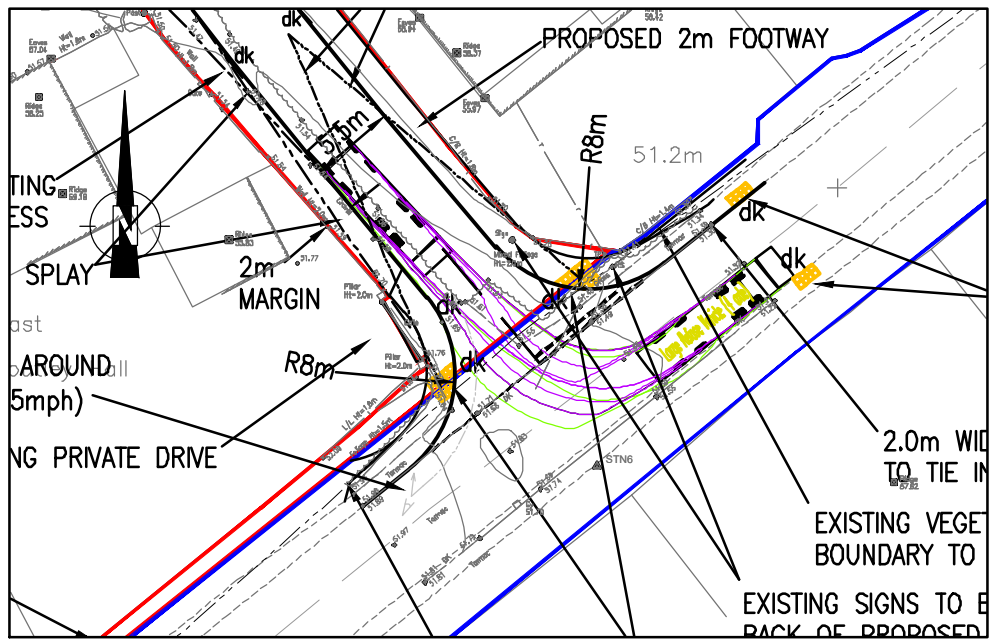


3) LARGE REFUSE VEHICLE SWEEP PATH – RIGHT TURN INTO SITE IN FORWARD GEAR

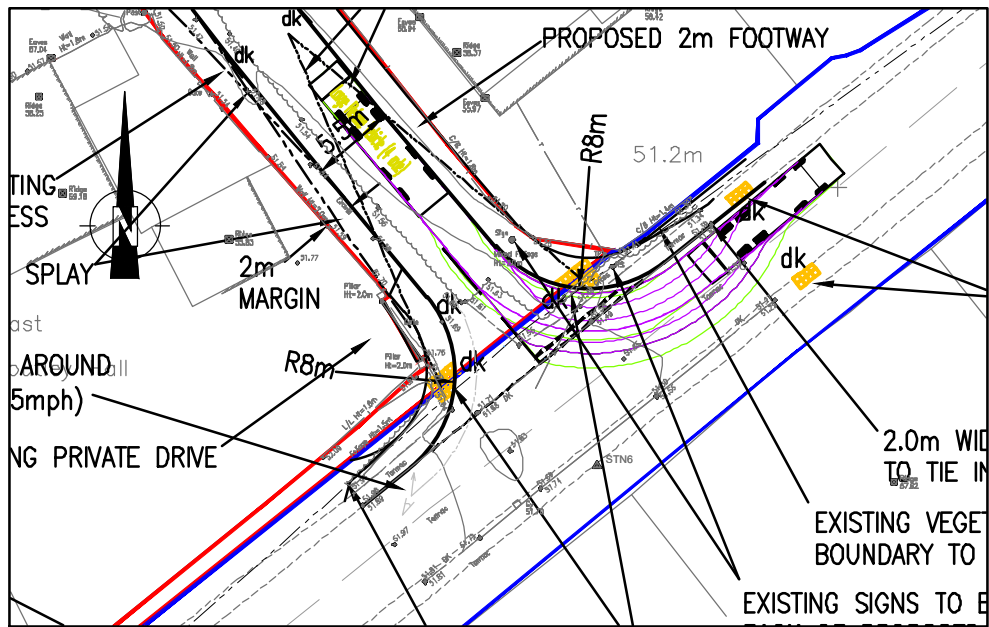

4) LARGE REFUSE VEHICLE SWEEP PATH – LEFT TURN OUT OF SITE IN FORWARD GEAR


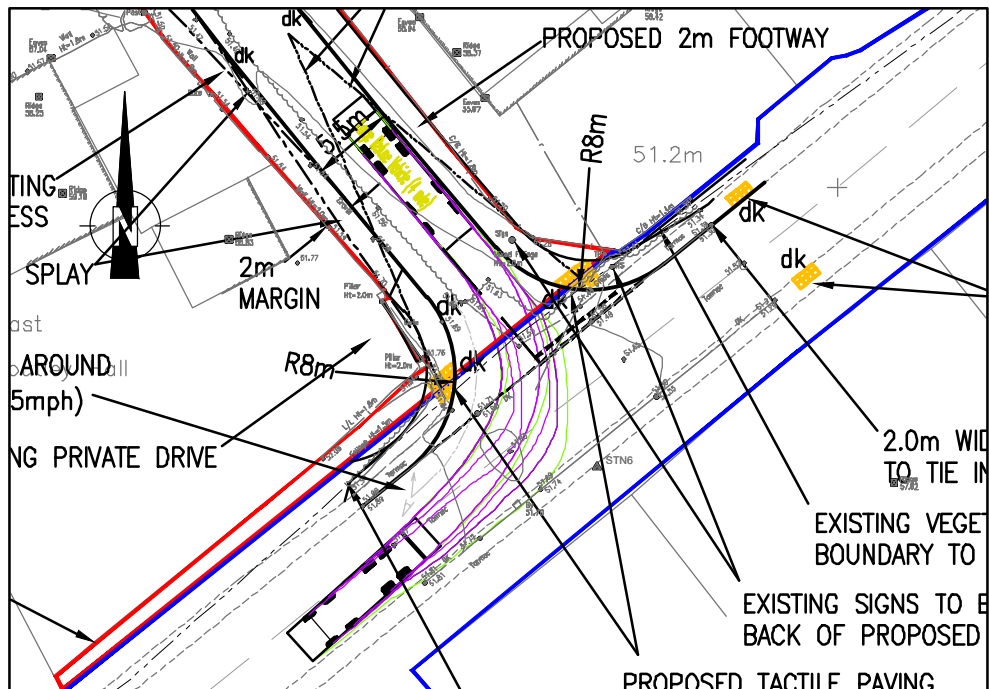


5) LARGE REFUSE VEHICLE SWEEP PATH – RIGHT TURN OUT OF SITE IN FORWARD GEAR

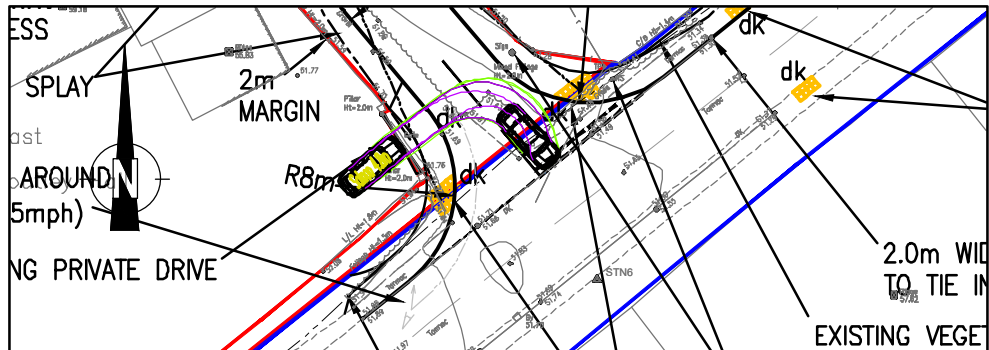

6) LARGE SALOON CAR SWEEP PATH – RIGHT TURN OUT OF PRIVATE DRIVE IN FORWARD GEAR

VEHICLE DETAILS
(tracking speed 16kph)

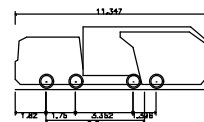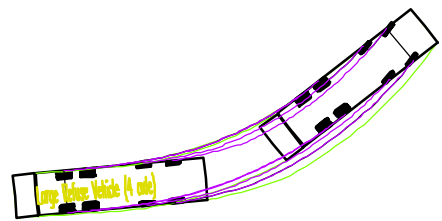

Large Refuse Vehicle (4 axle)
Overall Length 11.347m
Overall Width 2.400m
Overall Height 3.751m
Min Body Ground Clearance 0.254m
Track Width 2.500m
Lock to Lock Time 11.330m

PRELIMINARY ISSUE

Rev	Description	Drn	Chk	Date
ST	Rev			

Rev	Description	Drn	Chk	Date
1	Submitted for S104			
2	Submitted for S38			
3	Submitted for S278			

STUART MICHAEL ASSOCIATES
CONSULTING ENGINEERS

Stuart Michael Associates Ltd
Coombe House, Coombe Square, Thatcham, Berkshire RG19 4JF

T: 01635 867 711
F: 01635 861 715

e: mail@stuartmichael.co.uk
w: www.stuartmichael.co.uk

ELSTREE LAND

LAND OFF OLD FOREST ROAD,
WINNERSH

AUTOTRACK SWEEP PATHS
LARGE REFUSE VEHICLE
& LARGE SALOON CAR

Rev	Description	Drn	Chk	Date
1	Submitted for S104			
2	Submitted for S38			
3	Submitted for S278			

DATE: APRIL 2025
DRAWING No: 7365.002
SCALE: 1:500
STATUS: A SO

This drawing is the copyright of Stuart Michael Associates Limited. It may not be reproduced or amended without the written approval of Stuart Michael Associates