


REV	COMMENTS	DATE

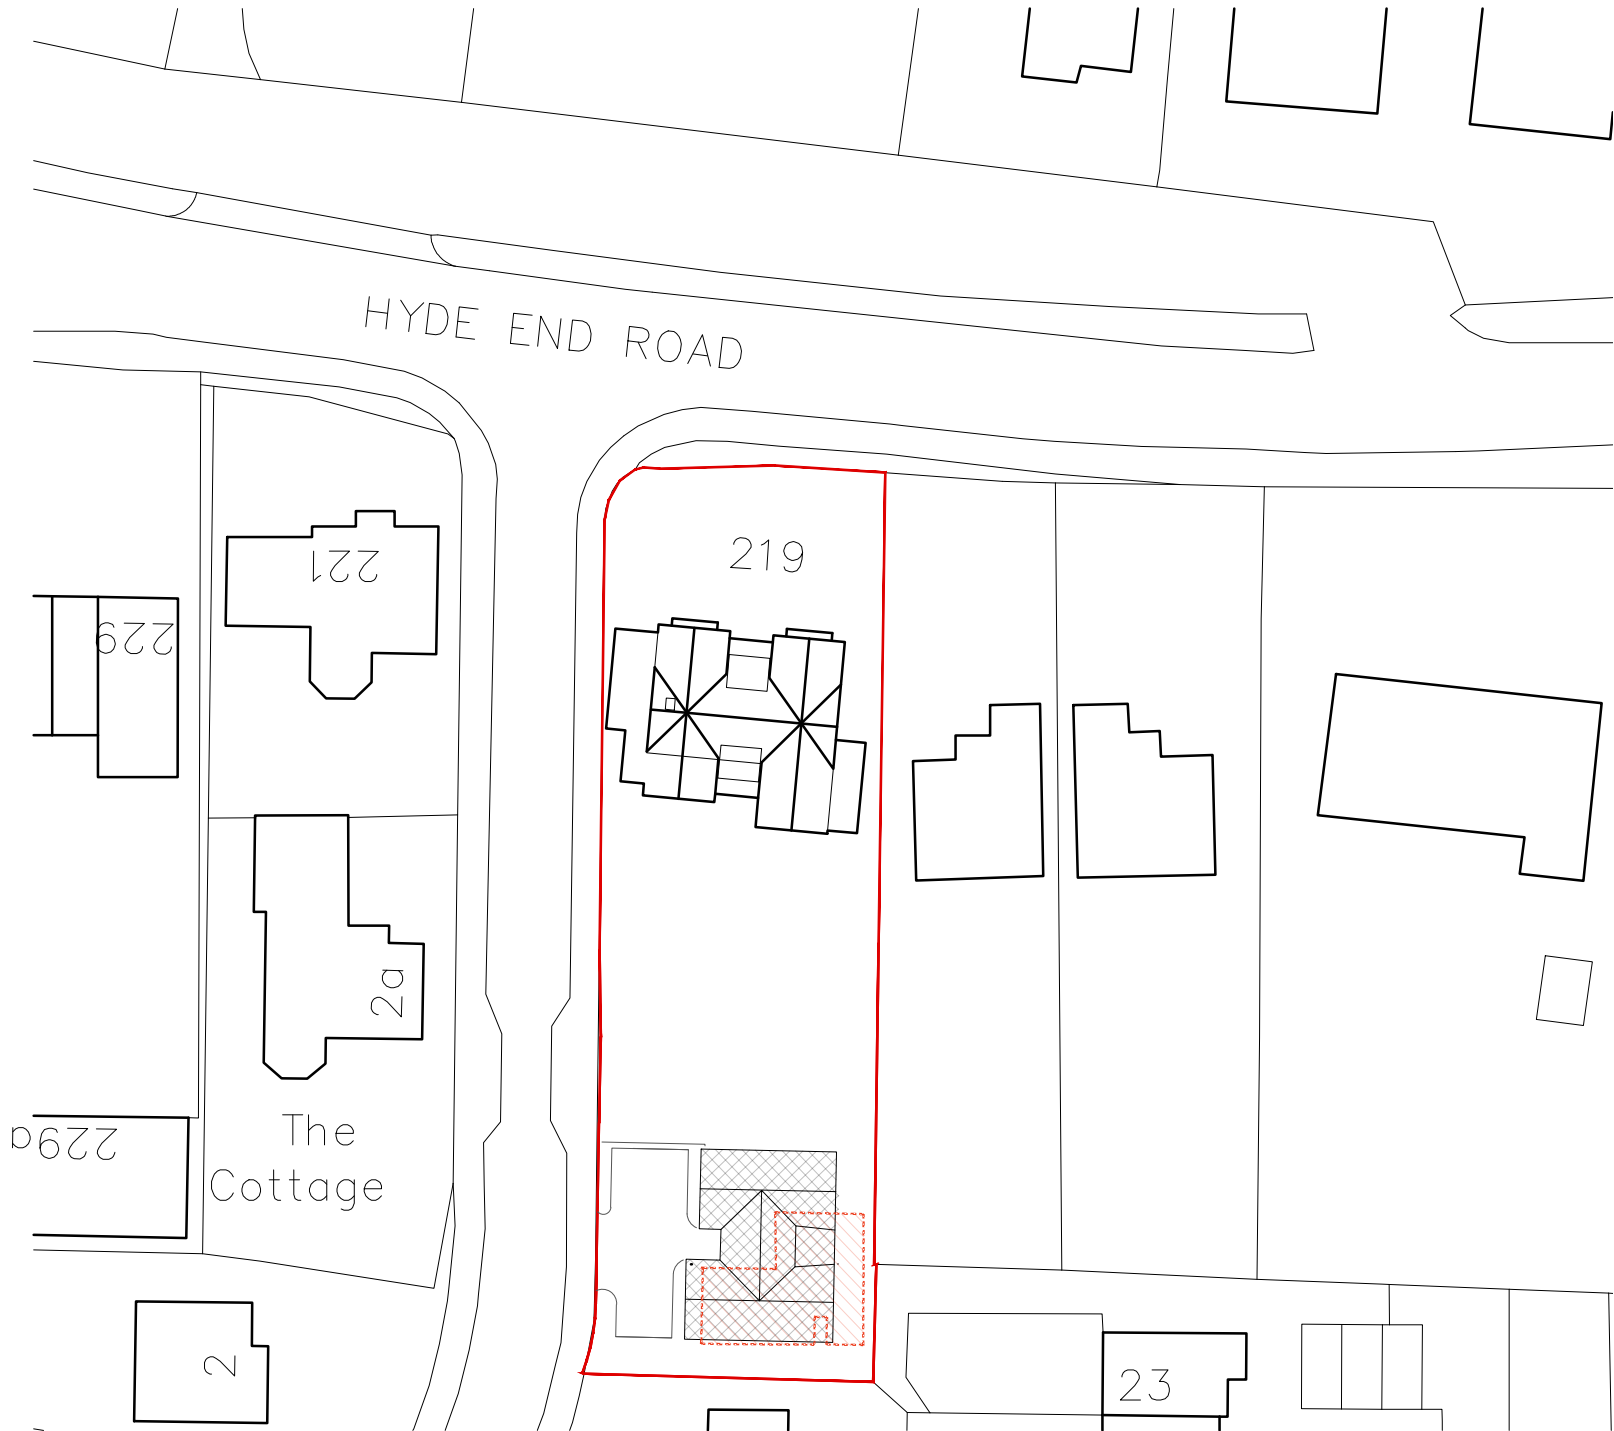


Block Plan 1:500 Ordnance Survey (c) Crown Copyright 2024. All rights reserved. Lience number 100022432

1:500 scale Bar
This Drawing has been produced for printing onto A3 size paper,
If printing on any other size please use the scale bar below.



Location Plan 1:1250

1:1250 scale Bar
This Drawing has been produced for printing onto A3 size paper,
If printing on any other size please use the scale bar below.

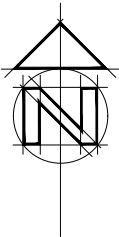

SHAUN TANNER
ARCHITECTURE & PLANNING

www.stlarchitecture.co.uk studio@stlarchitecture.co.uk 0118 989 0808

CLIENT	Mr S. Lane	
PROJECT	Land adj 219 Hyde End Road, Spencer's Wood, Reading	
DRAWING	BLOCK AND LOCATION PLAN	
STATUS	planning	DATE Apr 2025
SCALE	1:1250/500 @ A3 DRAWN DN CHECKED NO 0000/200 REV A	

THIS DRAWING MUST NOT BE SCALED UNLESS ISSUED FOR PLANNING PURPOSES. ALL DIMENSIONS ARE TO BE VERIFIED PRIOR TO SETTING OUT, COMMENCING WORK, OR PRODUCTION OF FABRICATION DRAWINGS. REPORT ANY DISCREPANCIES TO THE SUPERVISING OFFICER IMMEDIATELY. ©