


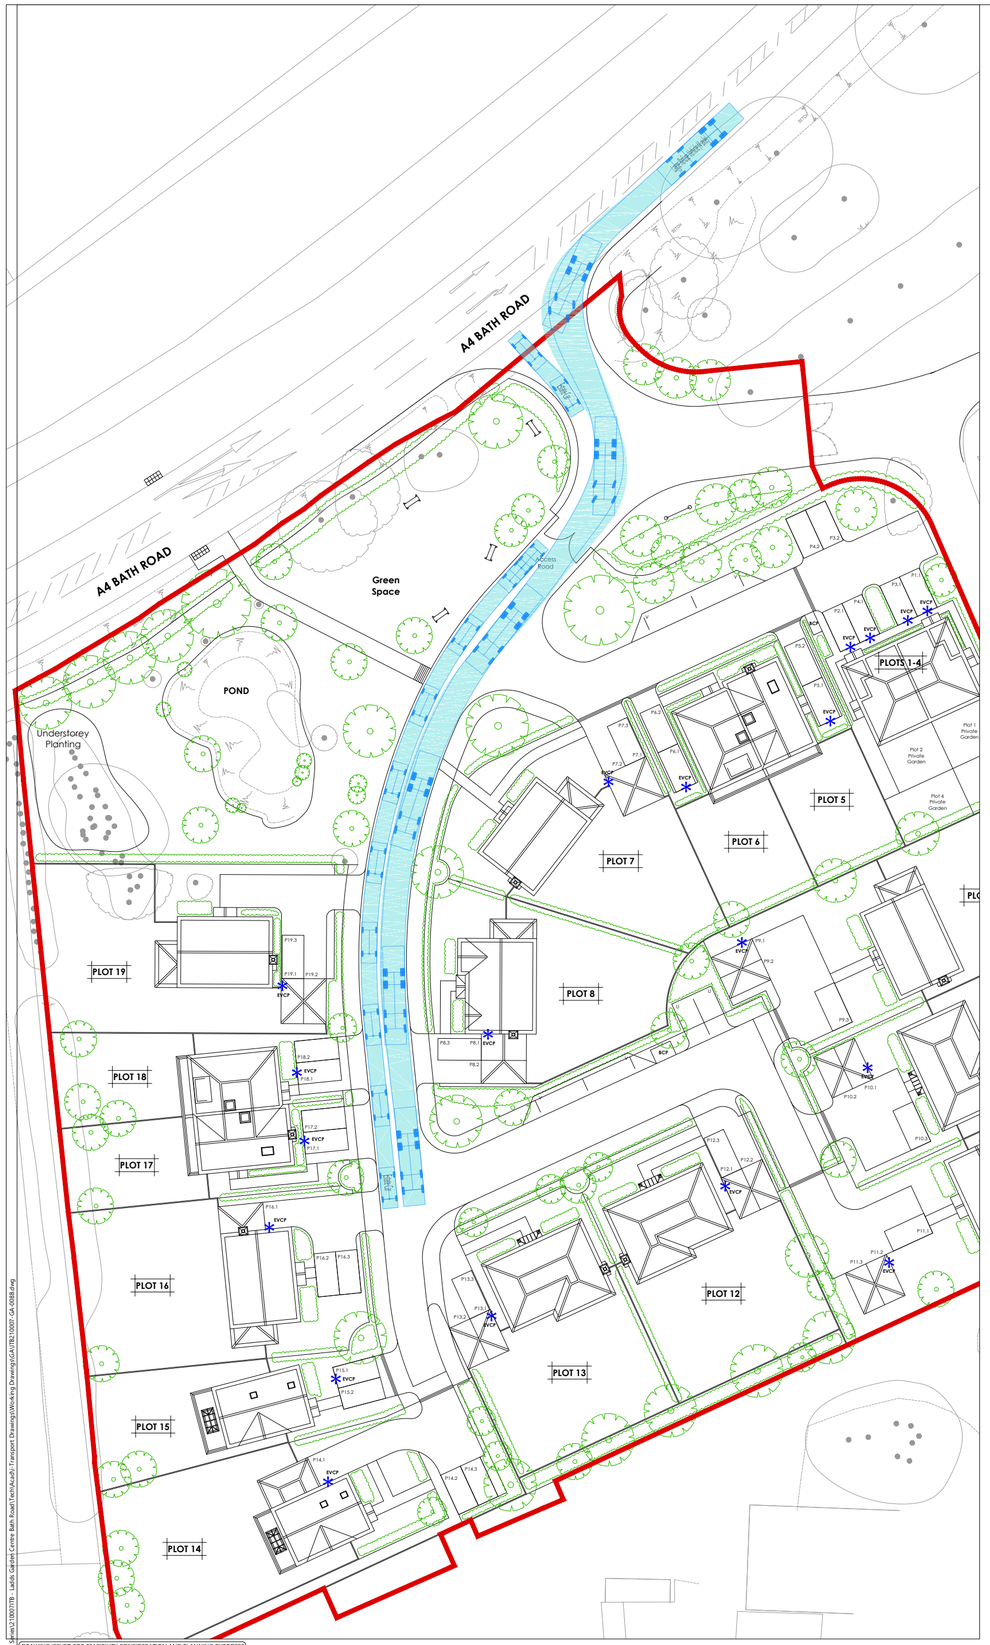


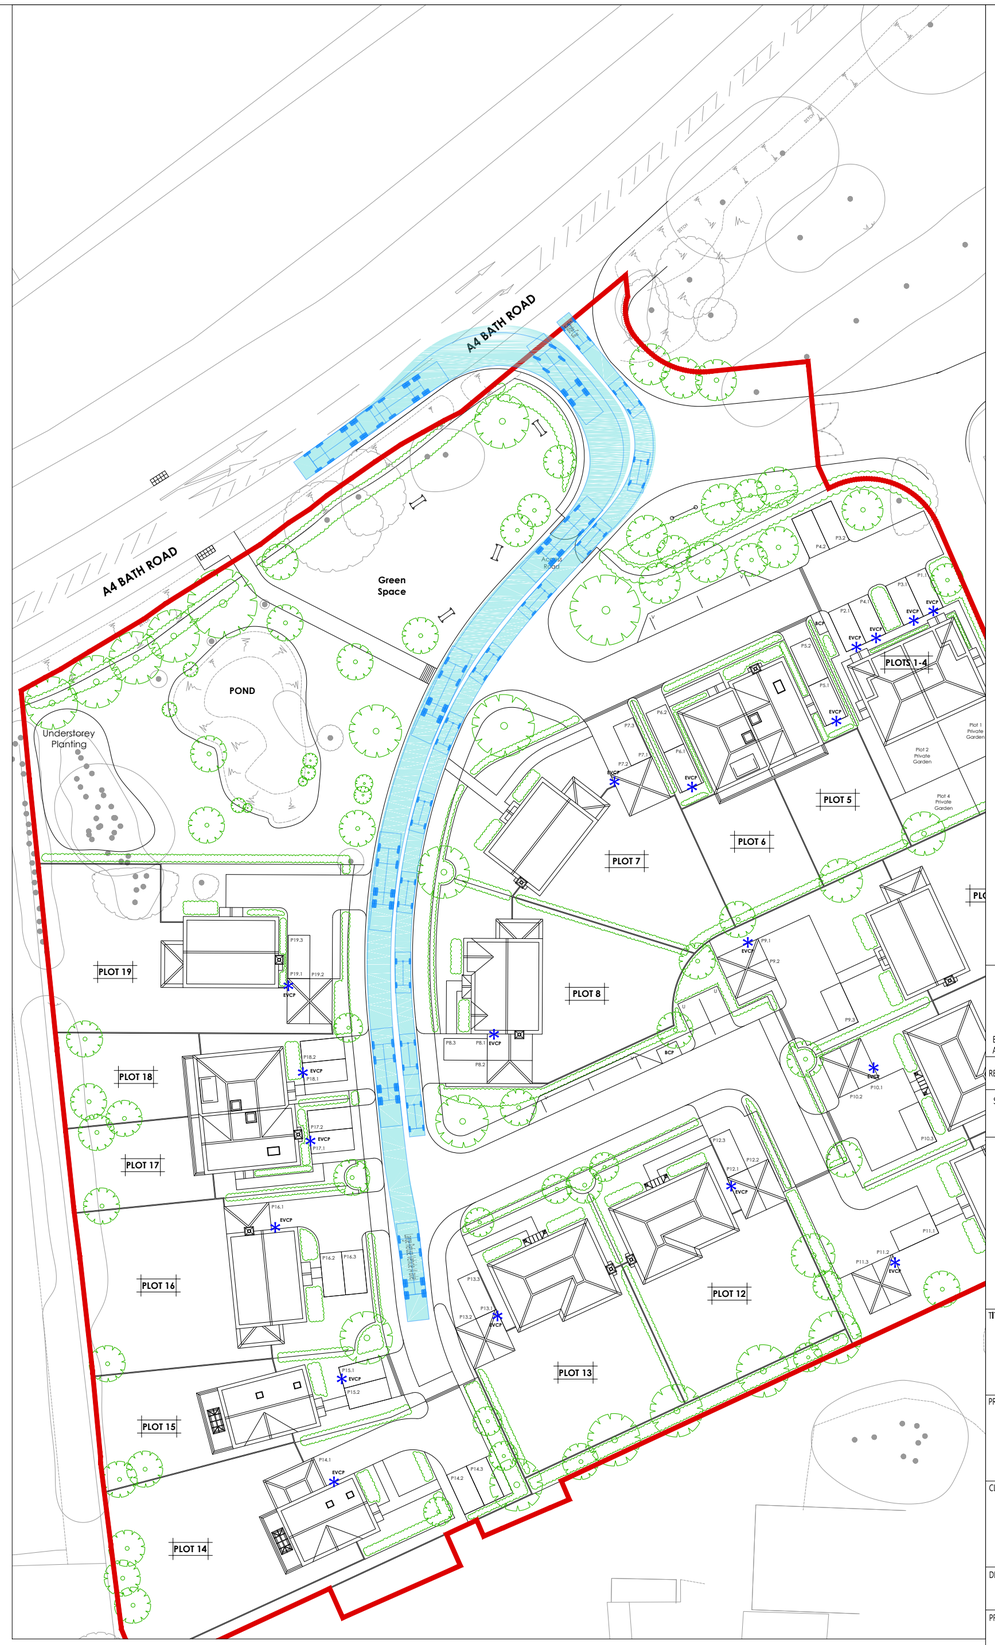

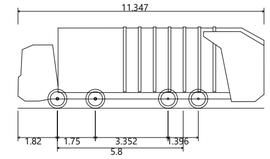

Large Refuse Vehicle (4 axle)

Overall Length	11.347m
Overall Width	2.500m
Overall Body Height	3.751m
Min Body Ground Clearance	0.304m
Track Width	2.500m
Lock to lock time	6.00s
Wall to Wall Turning Radius	11.330m

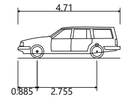

Estate Car

Overall Length	4.710m
Overall Width	1.804m
Overall Body Height	1.442m
Min Body Ground Clearance	0.207m
Max Track Width	1.756m
Lock to lock time	4.00s
Kerb to Kerb Turning Radius	5.950m

REV	DATE	BY	DESCRIPTION	CHK	APD
B	02.03.26	JD	VEHICLE TRACKS AMENDED	BB	TW
A	19.12.25	JD	SITE LAYOUT UPDATED	BB	TW

STATUS:

FOR INFORMATION

i-Transport

The Square, Basing View, Basingstoke, Hampshire, RG21 4EB

Tel: 01256 898366

www.i-transport.co.uk

TITLE:

SITE LAYOUT REVIEW - SWEPT PATH ANALYSIS - REFUSE VEHICLE & ESTATE CAR

PROJECT:

LADDS GARDEN CENTRE, BATH ROAD

CLIENT:

WESTBOURNE HOMES

DRAWN:	CHECKED:	APPROVED:
JD	BB	TW
PROJECT No:	SCALE @ A2:	DATE:
ITB210007	1:500	04.12.25
DRAWING No:		REV:
ITB210007-GA-008		B

DRAWING ISSUED FOR FEASIBILITY CONSIDERATION AND PLANNING PURPOSES ONLY. DRAWING NOT TO BE USED FOR CONSTRUCTION. I-TRANSPORT LLP ACCEPT NO RESPONSIBILITY FOR ERRORS MADE BY OTHERS IN SCALING FROM THIS DRAWING. MEASUREMENTS SHOULD BE TAKEN FROM FIGURED DIMENSIONS ONLY. CDM REQUIREMENTS CONSIDERED AT FEASIBILITY STAGE ONLY. FURTHER CONSIDERATION REQUIRED BY DETAILED DESIGN TEAM.
© CROWN COPYRIGHT 2024 OS LICENCE No. AC0000813921.

SCALE BAR @ 1:500

0 5 10 25 50

T:\Projects\210000 Series\210007ITB - Ladds Garden Centre Bath Road\Tech\AutoCAD\Transport Drawing\Working Drawings\GA\ITB210007-GA-008.dwg