



Contractors and consultants are not to scale dimensions from this drawing

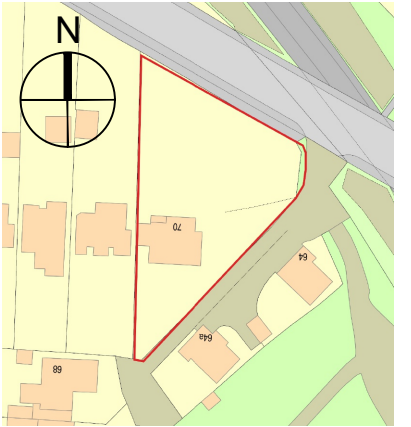

Location plan (not to scale)

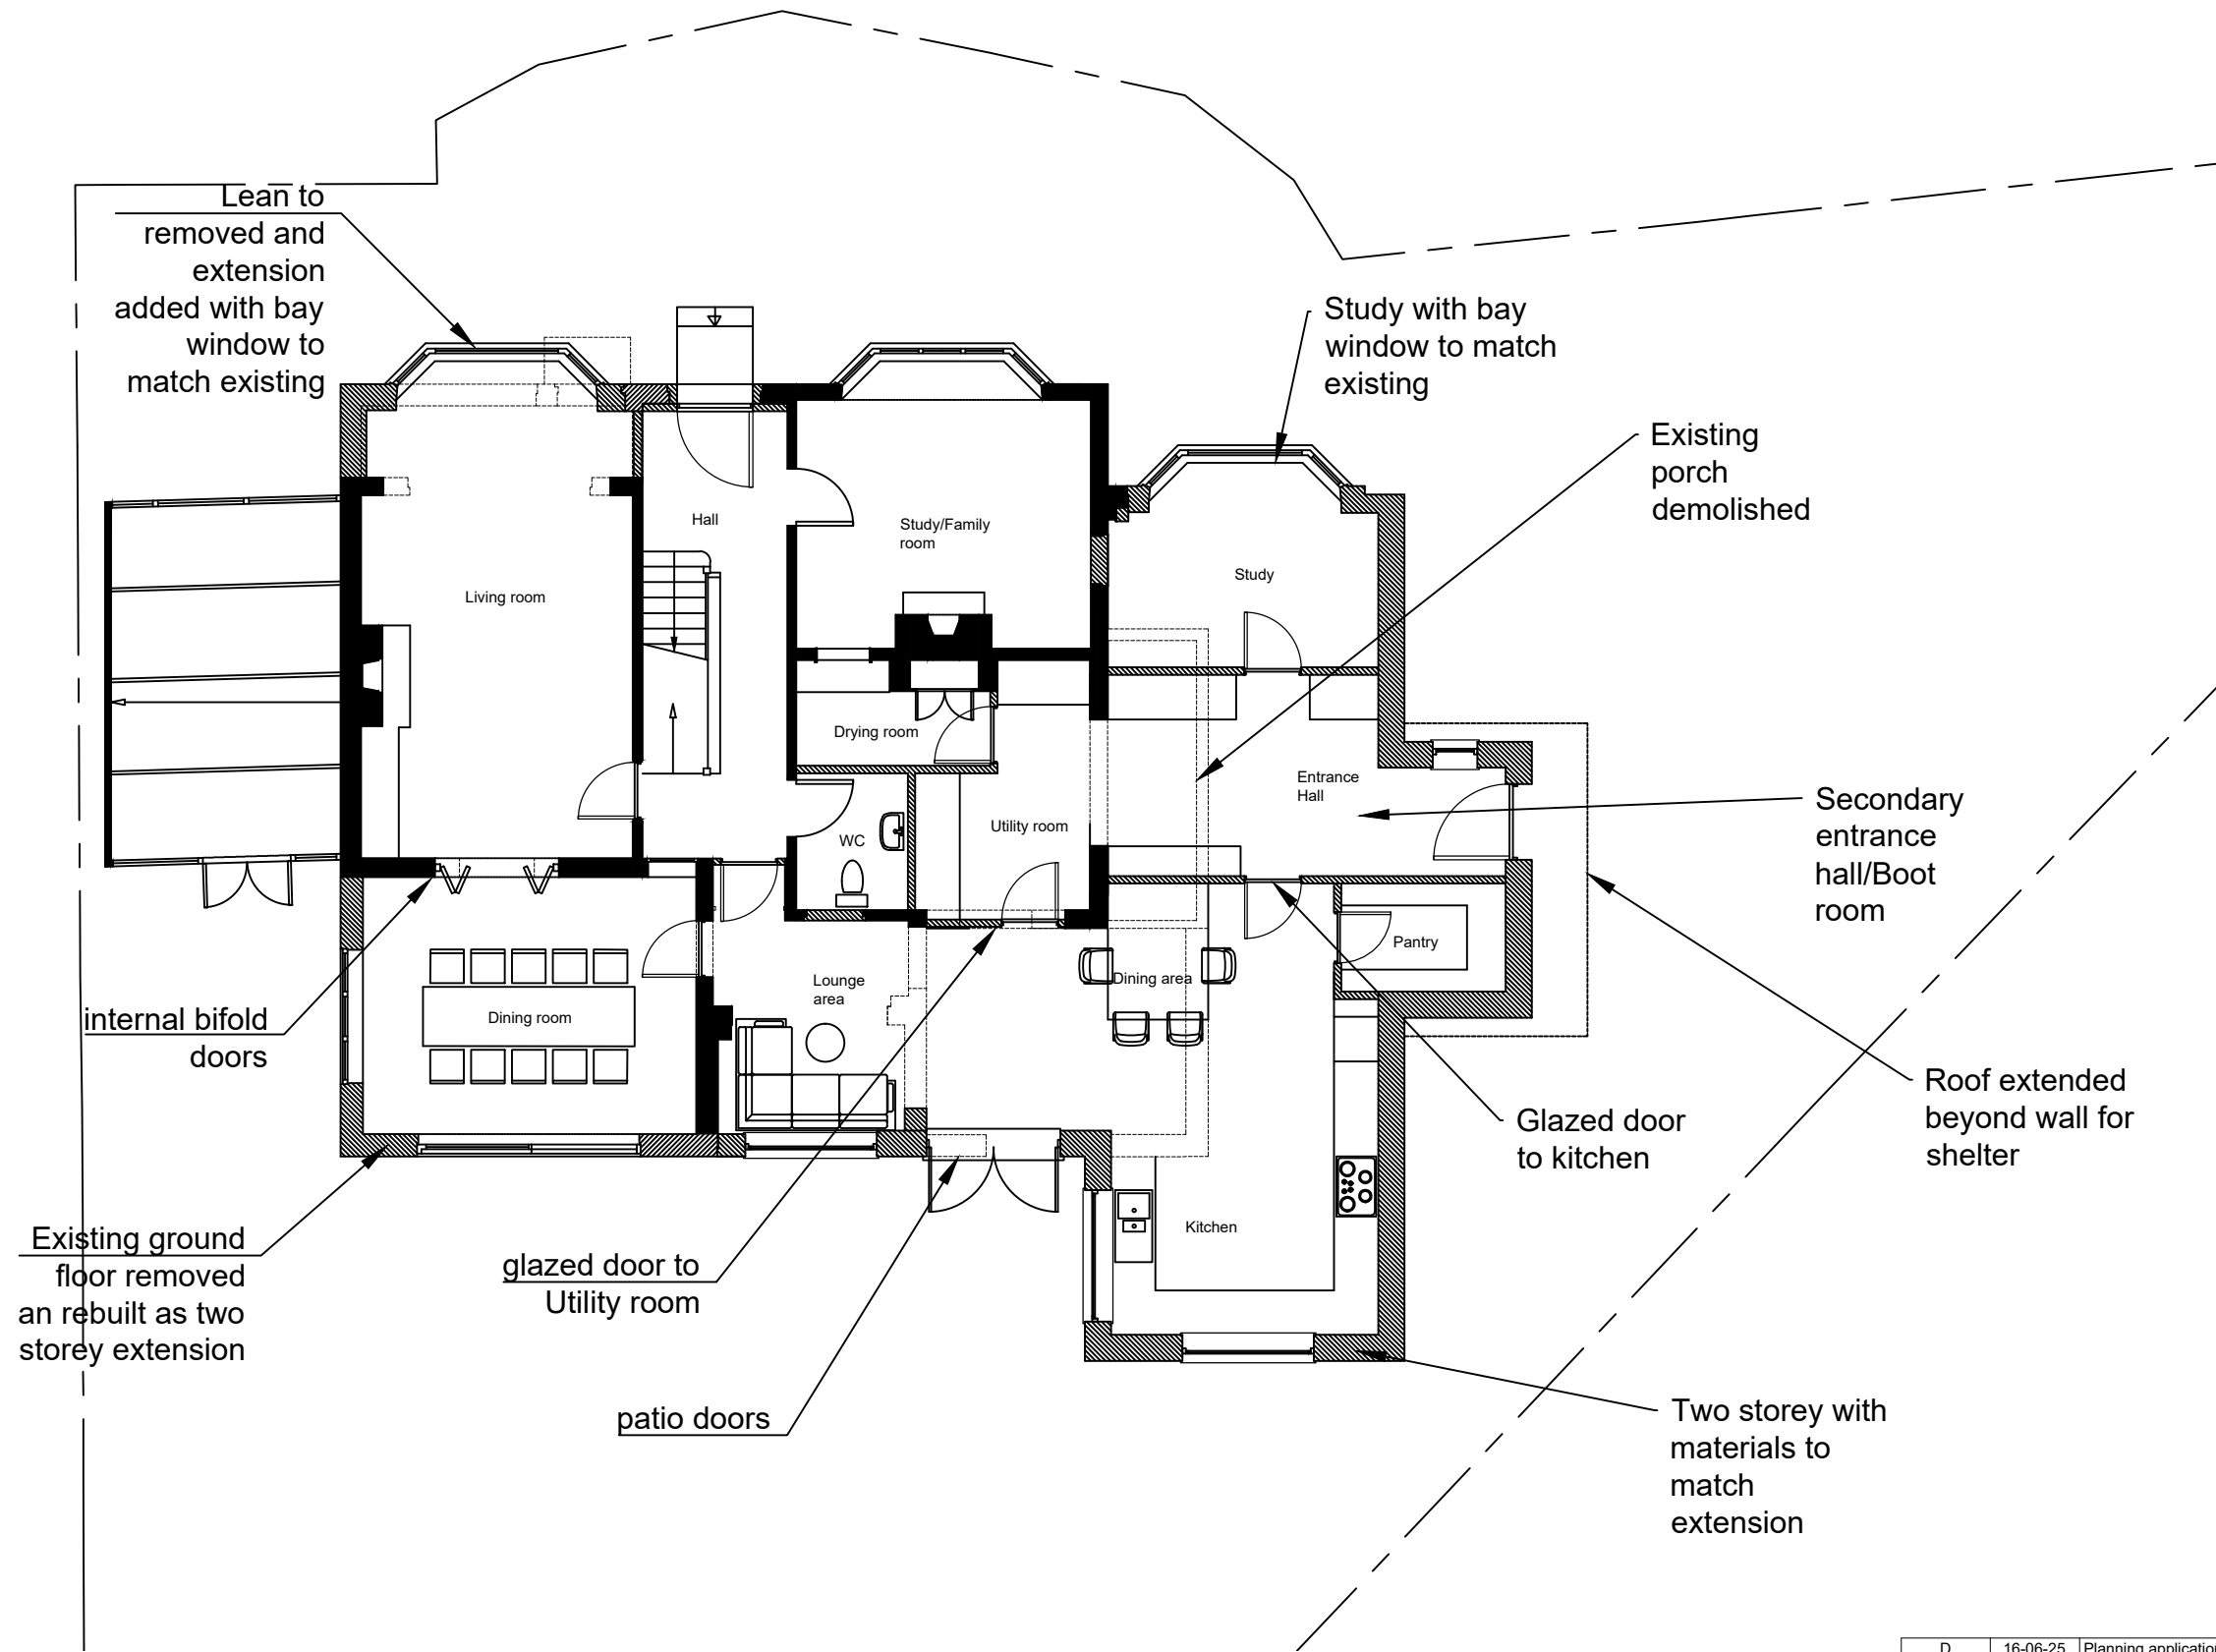

Proposed ground floor plan

D	16-06-25	Planning application
C	12-06-25	Amendments
B	23-01-25	Pre-application submission
A	17-01-25	Amendments
-	11-12-24	For Information
Revision	Date	Description