




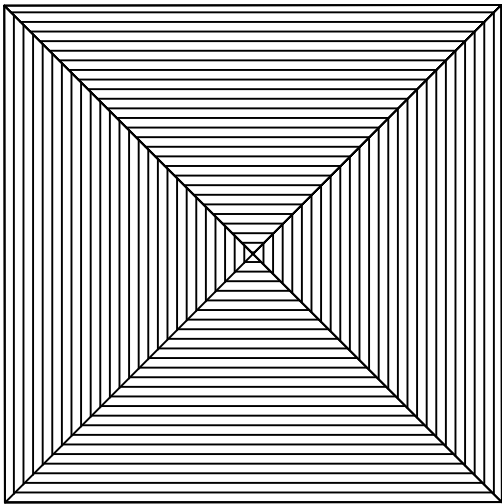

Roof plan

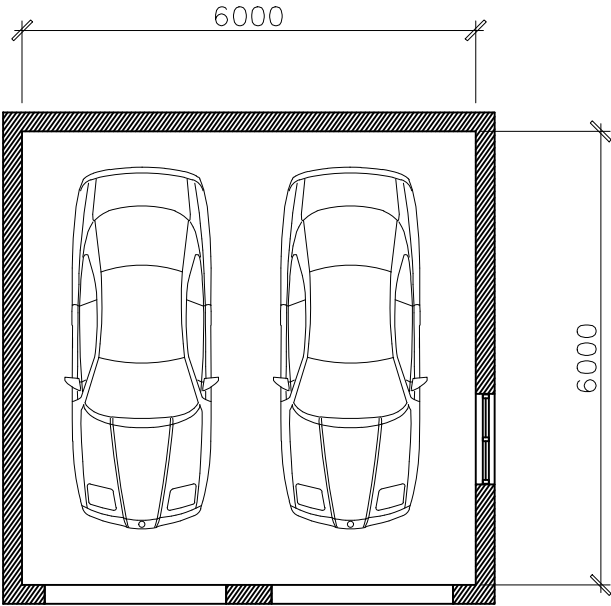


Garage plan

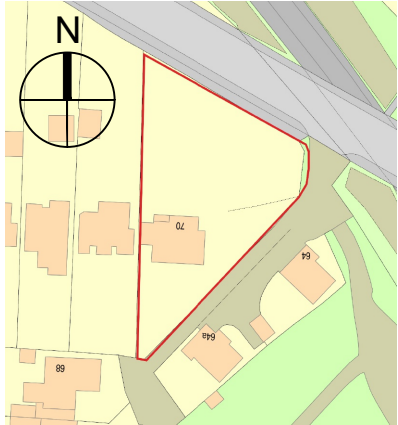

Location plan (not to scale)

Roof tiles to match main house

Rendered finish to match main house

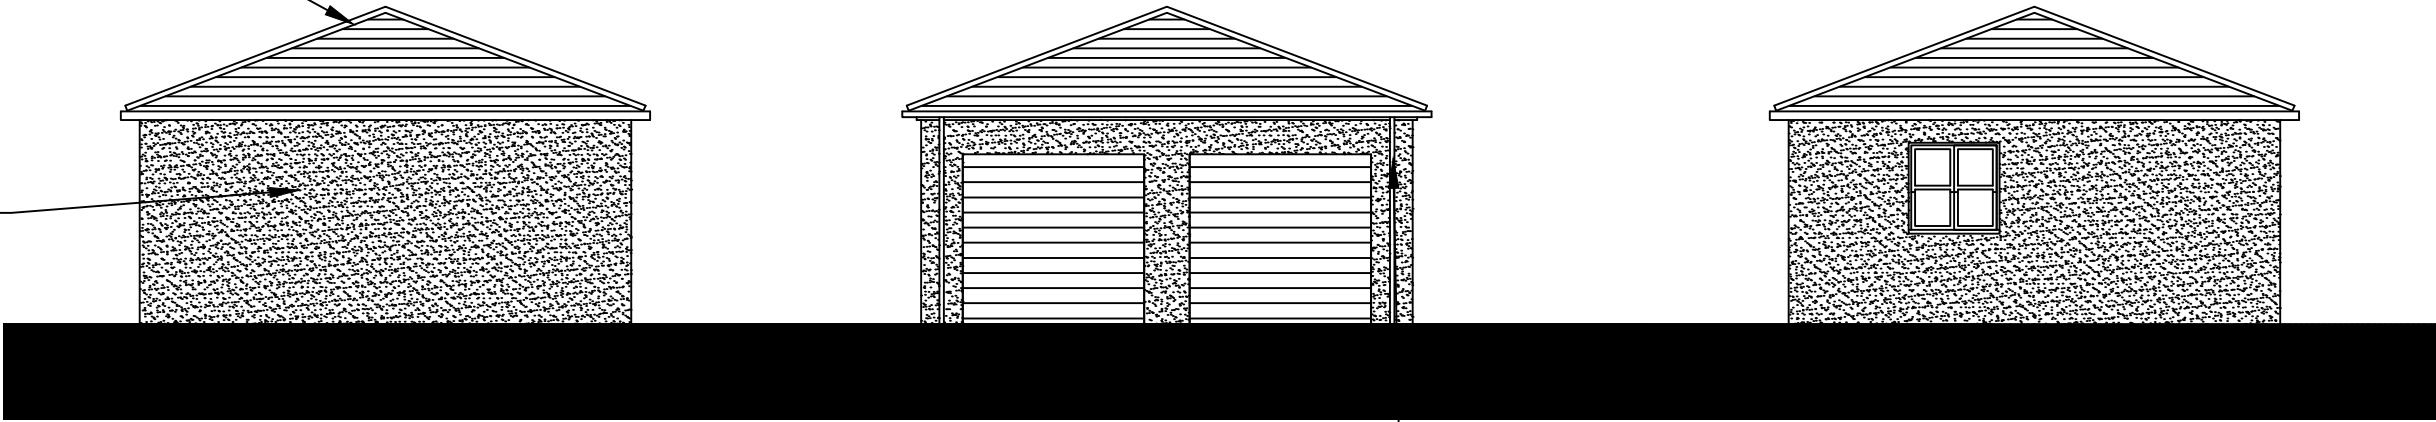

North-east and North-west elevation

North-west elevation

South-west elevation

Downpipes to drain away soakaway to be located in accordance with Building Regulations