


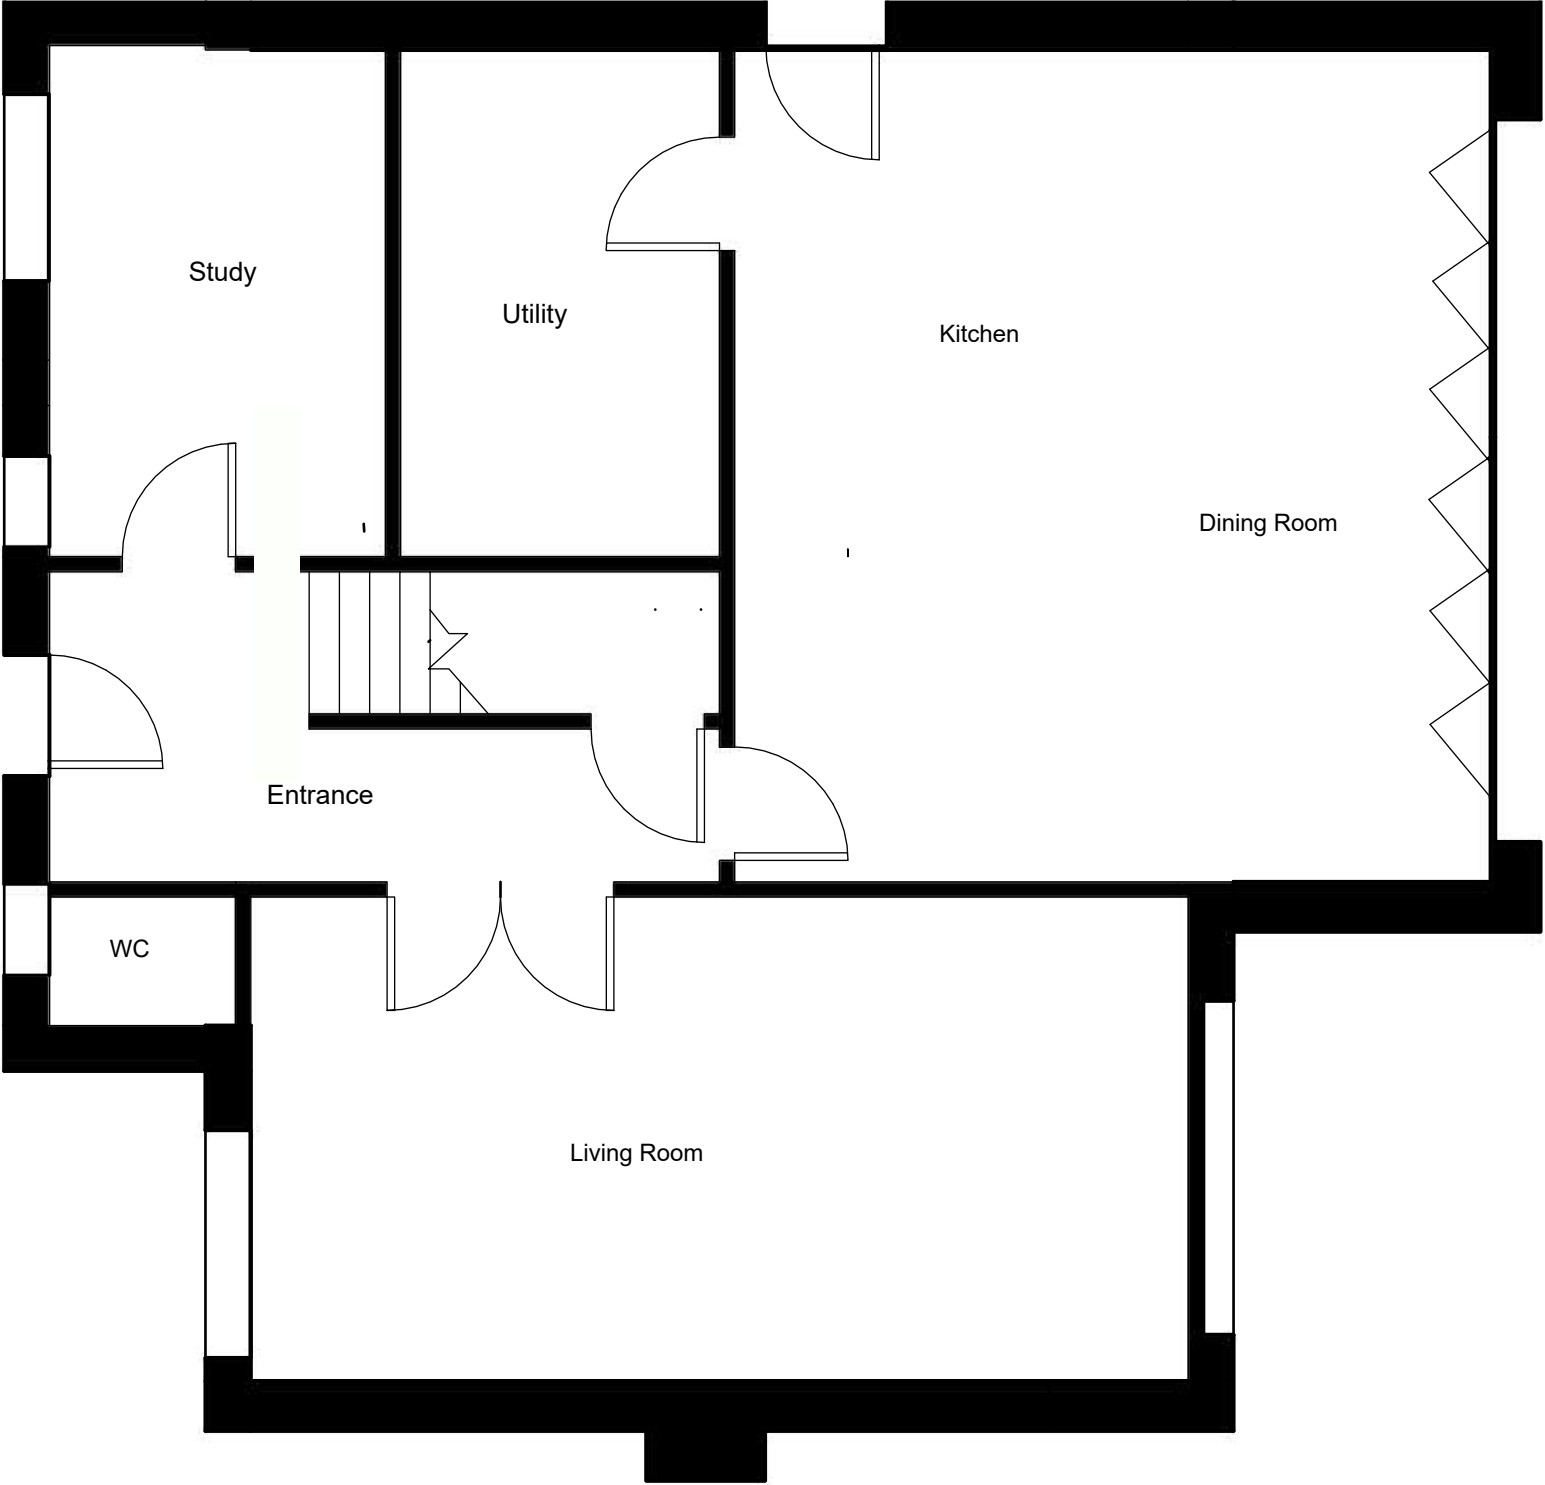


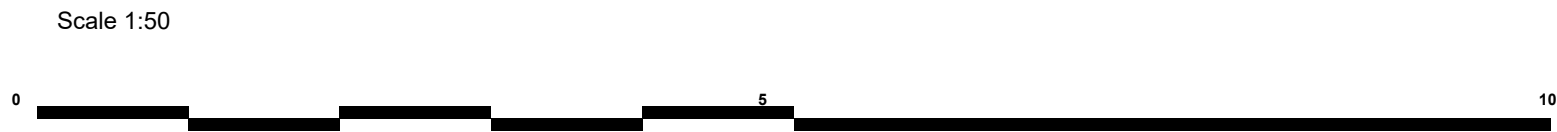


Proposed

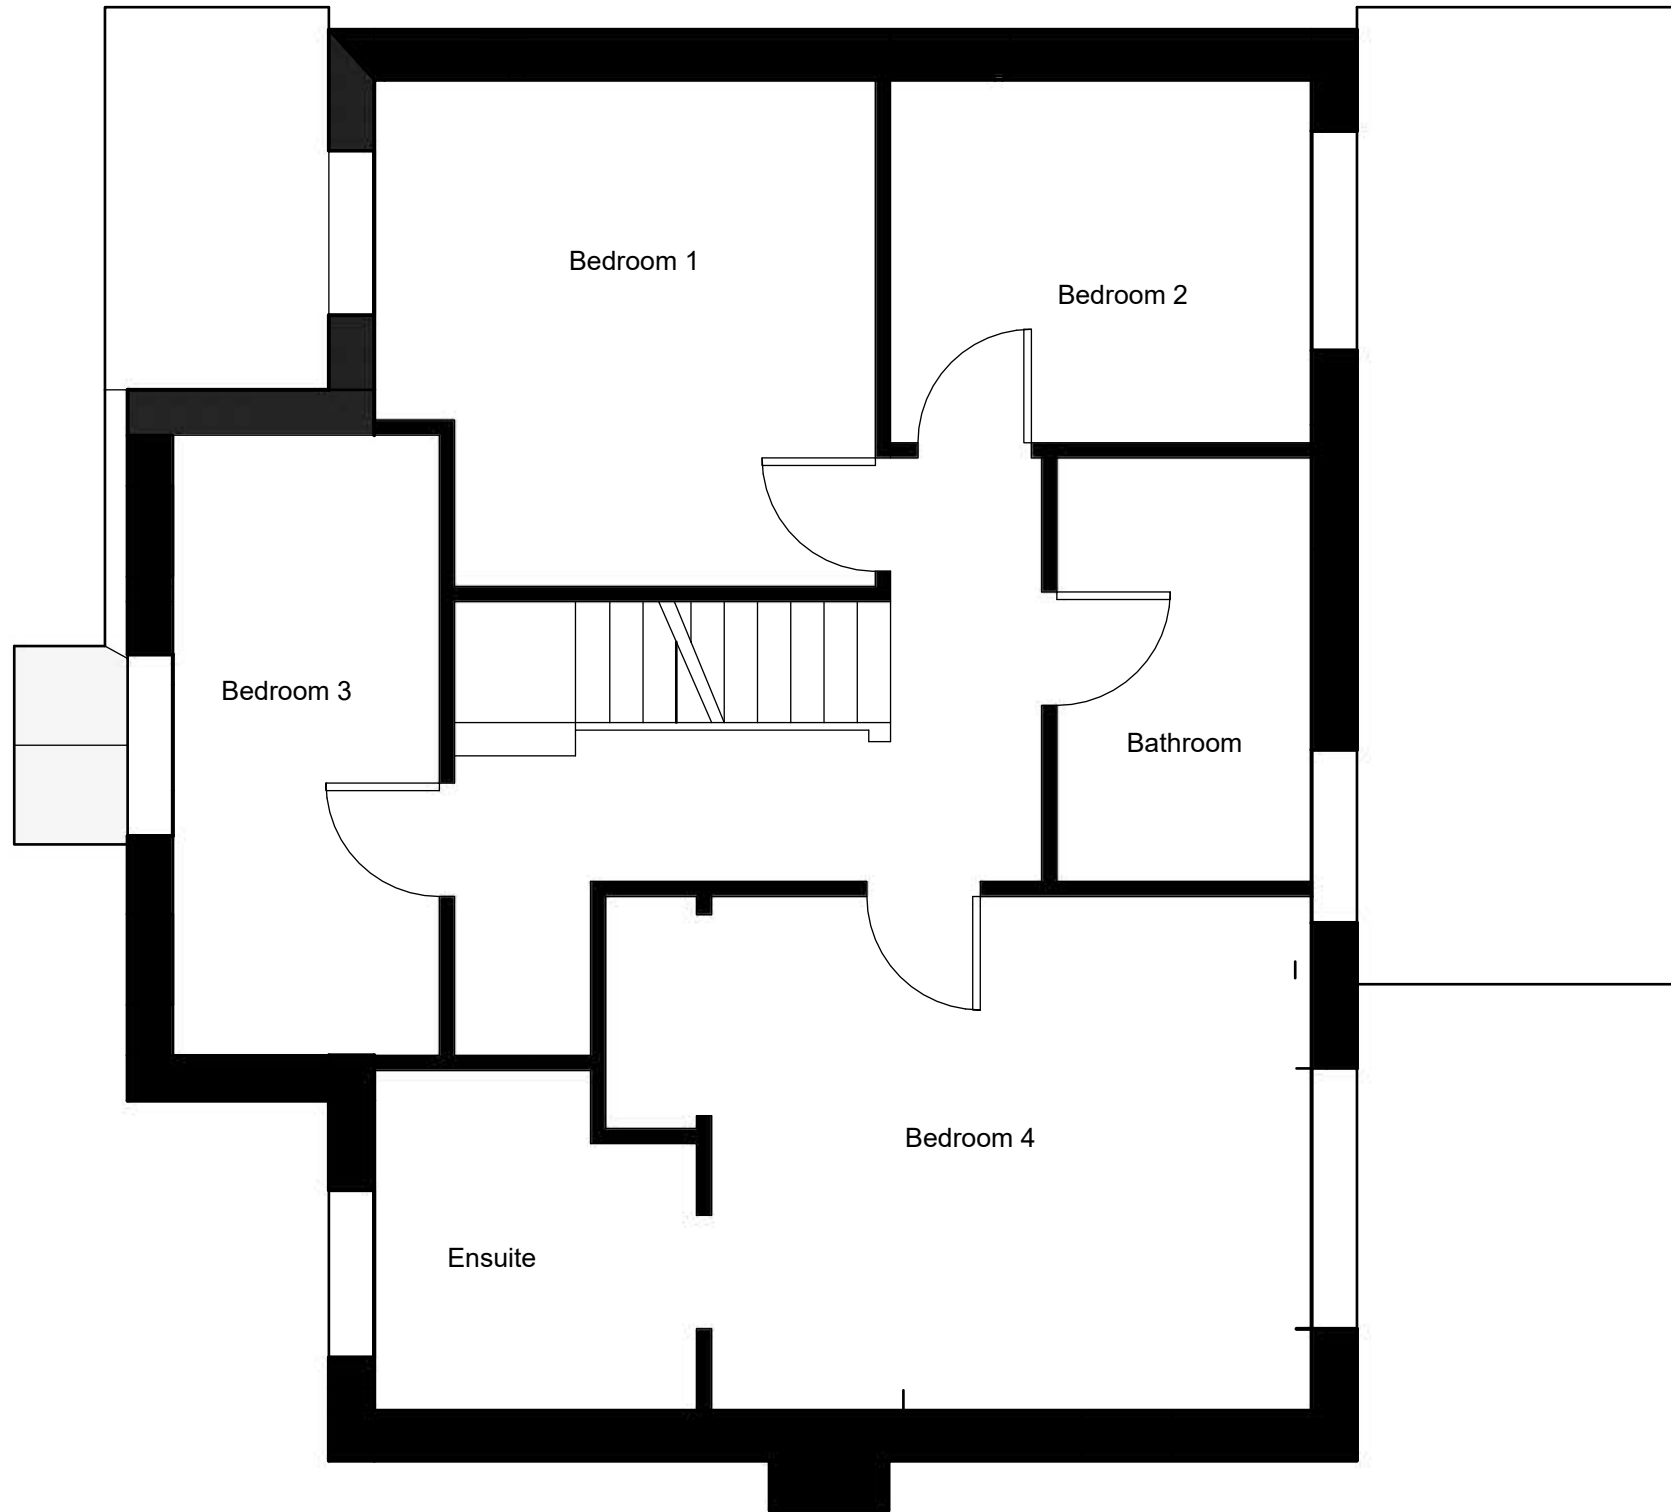


Scale 1:50

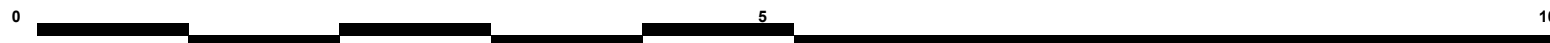

Proposed

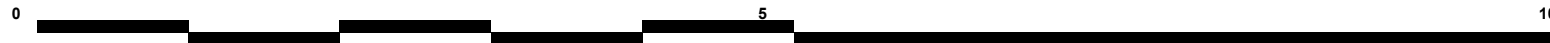


Scale 1:50

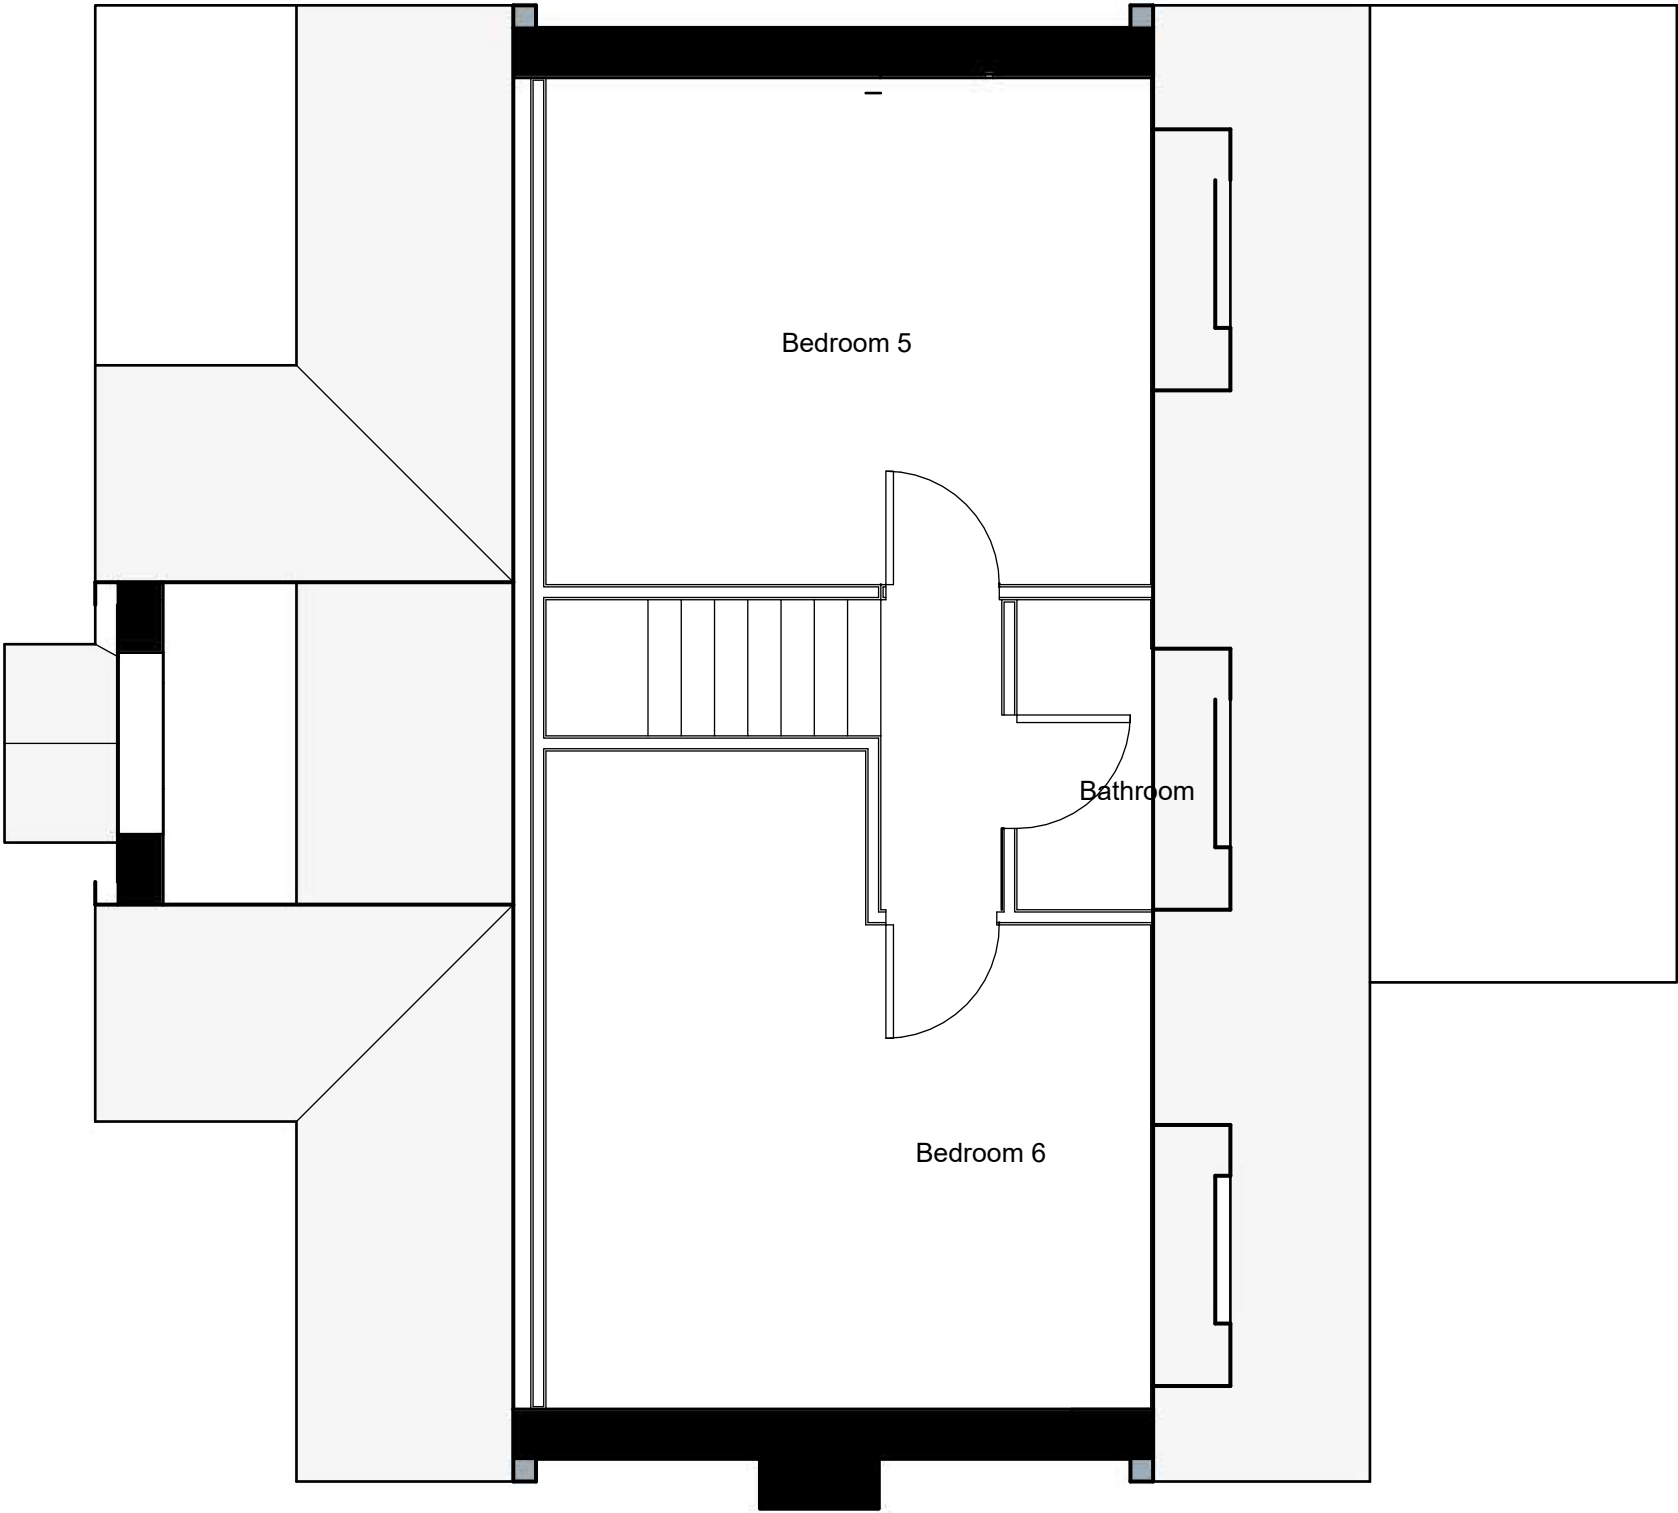

Proposed




Scale 1:50

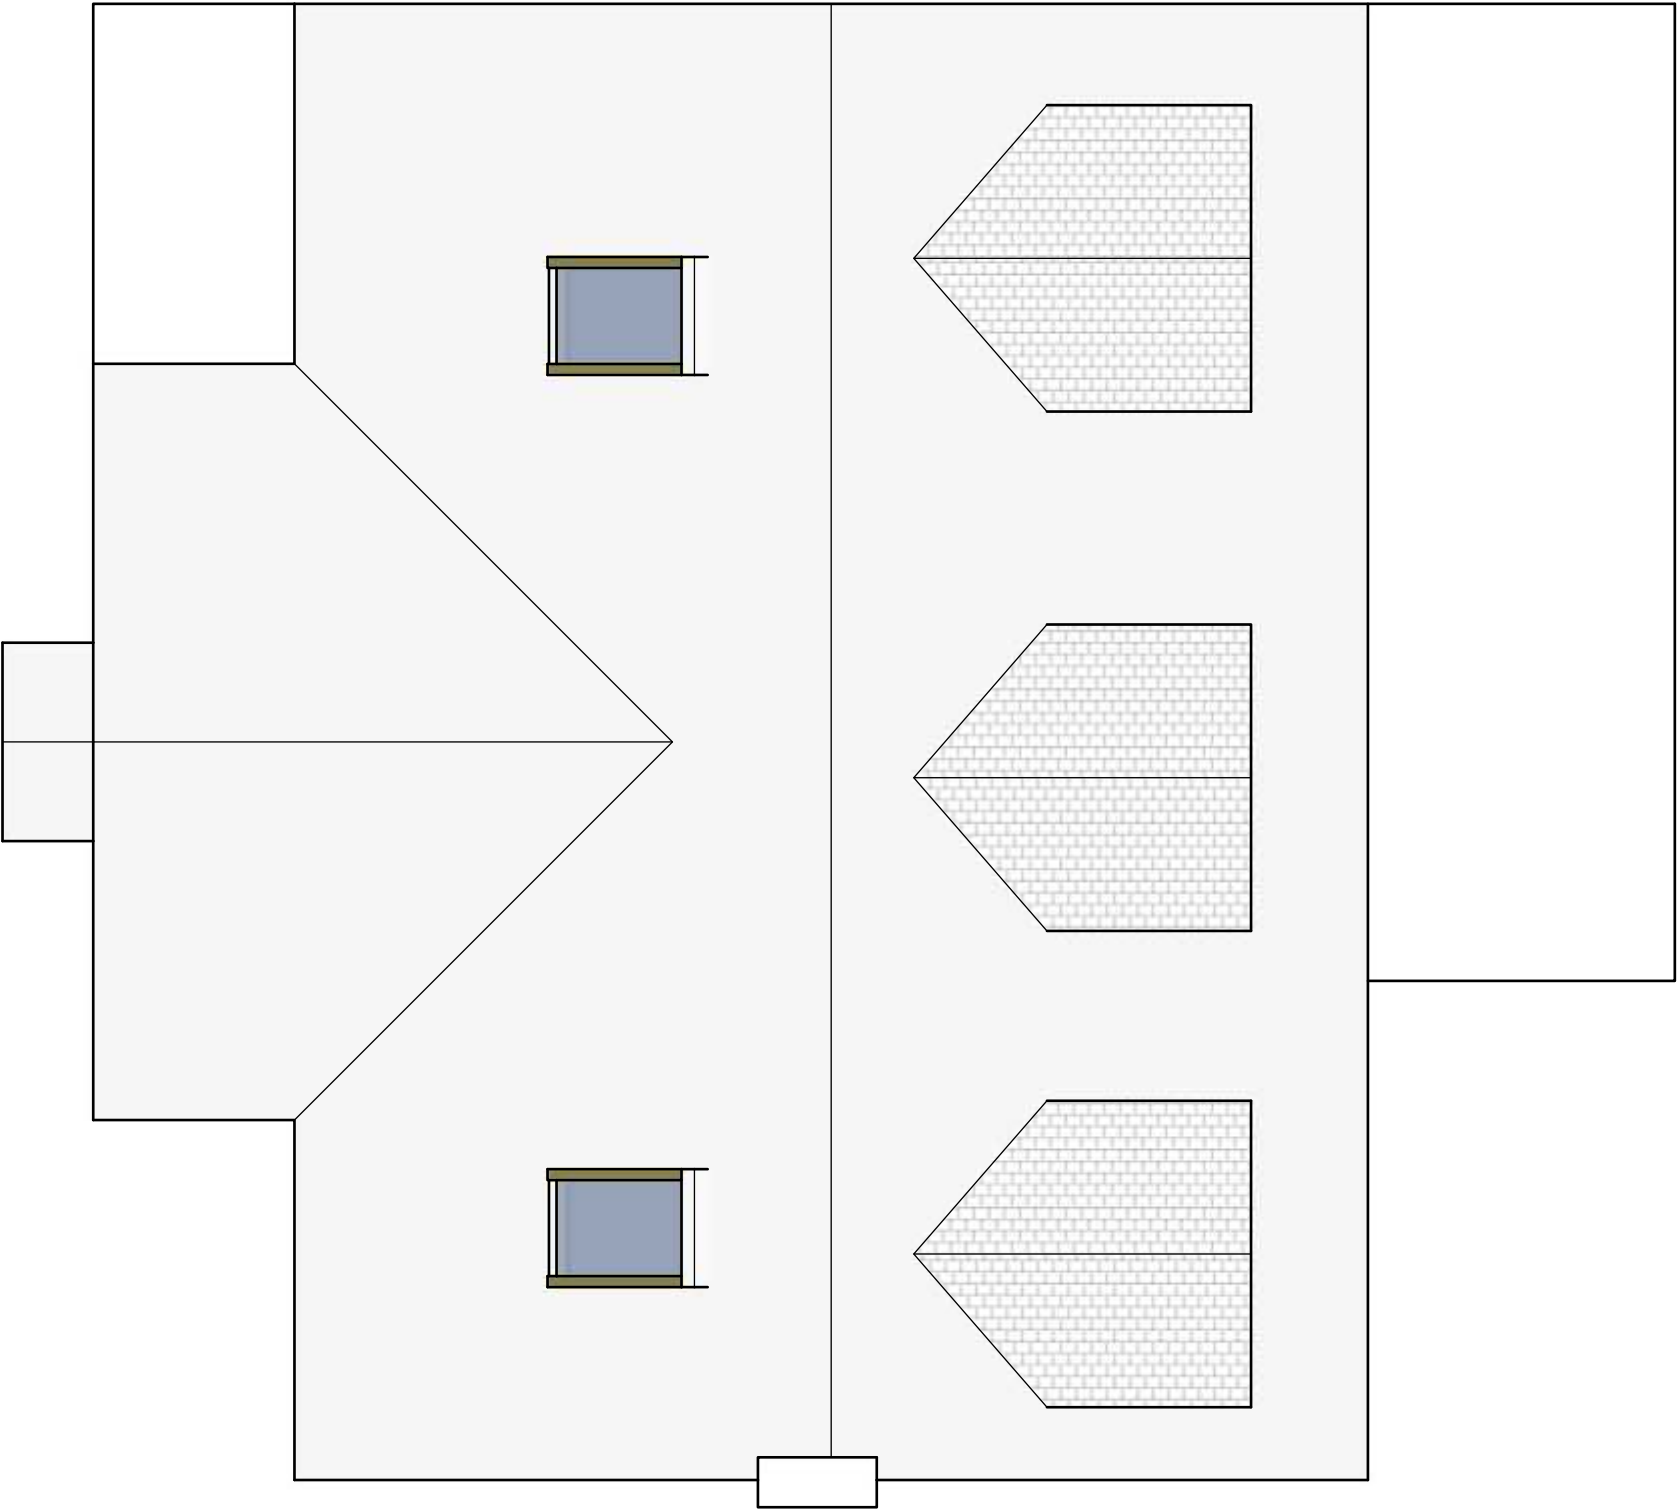

Proposed




Scale 1:50

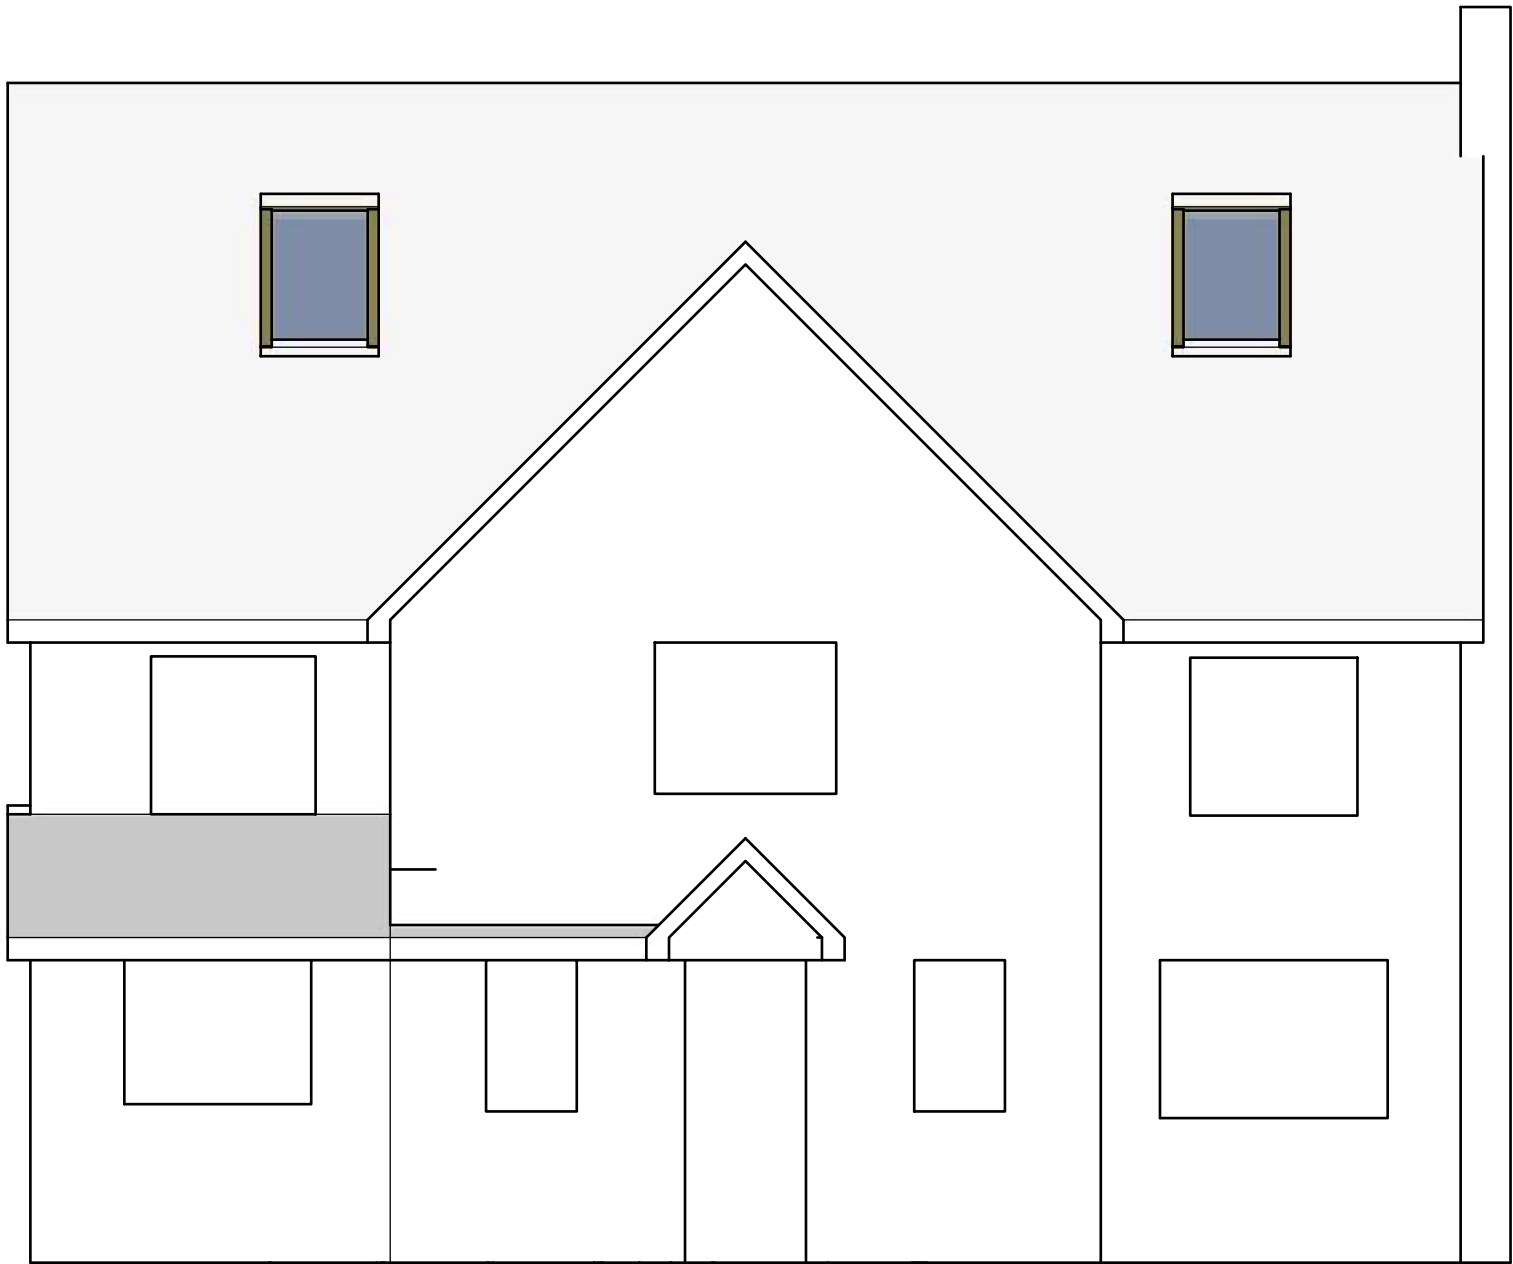

Proposed




Scale 1:50

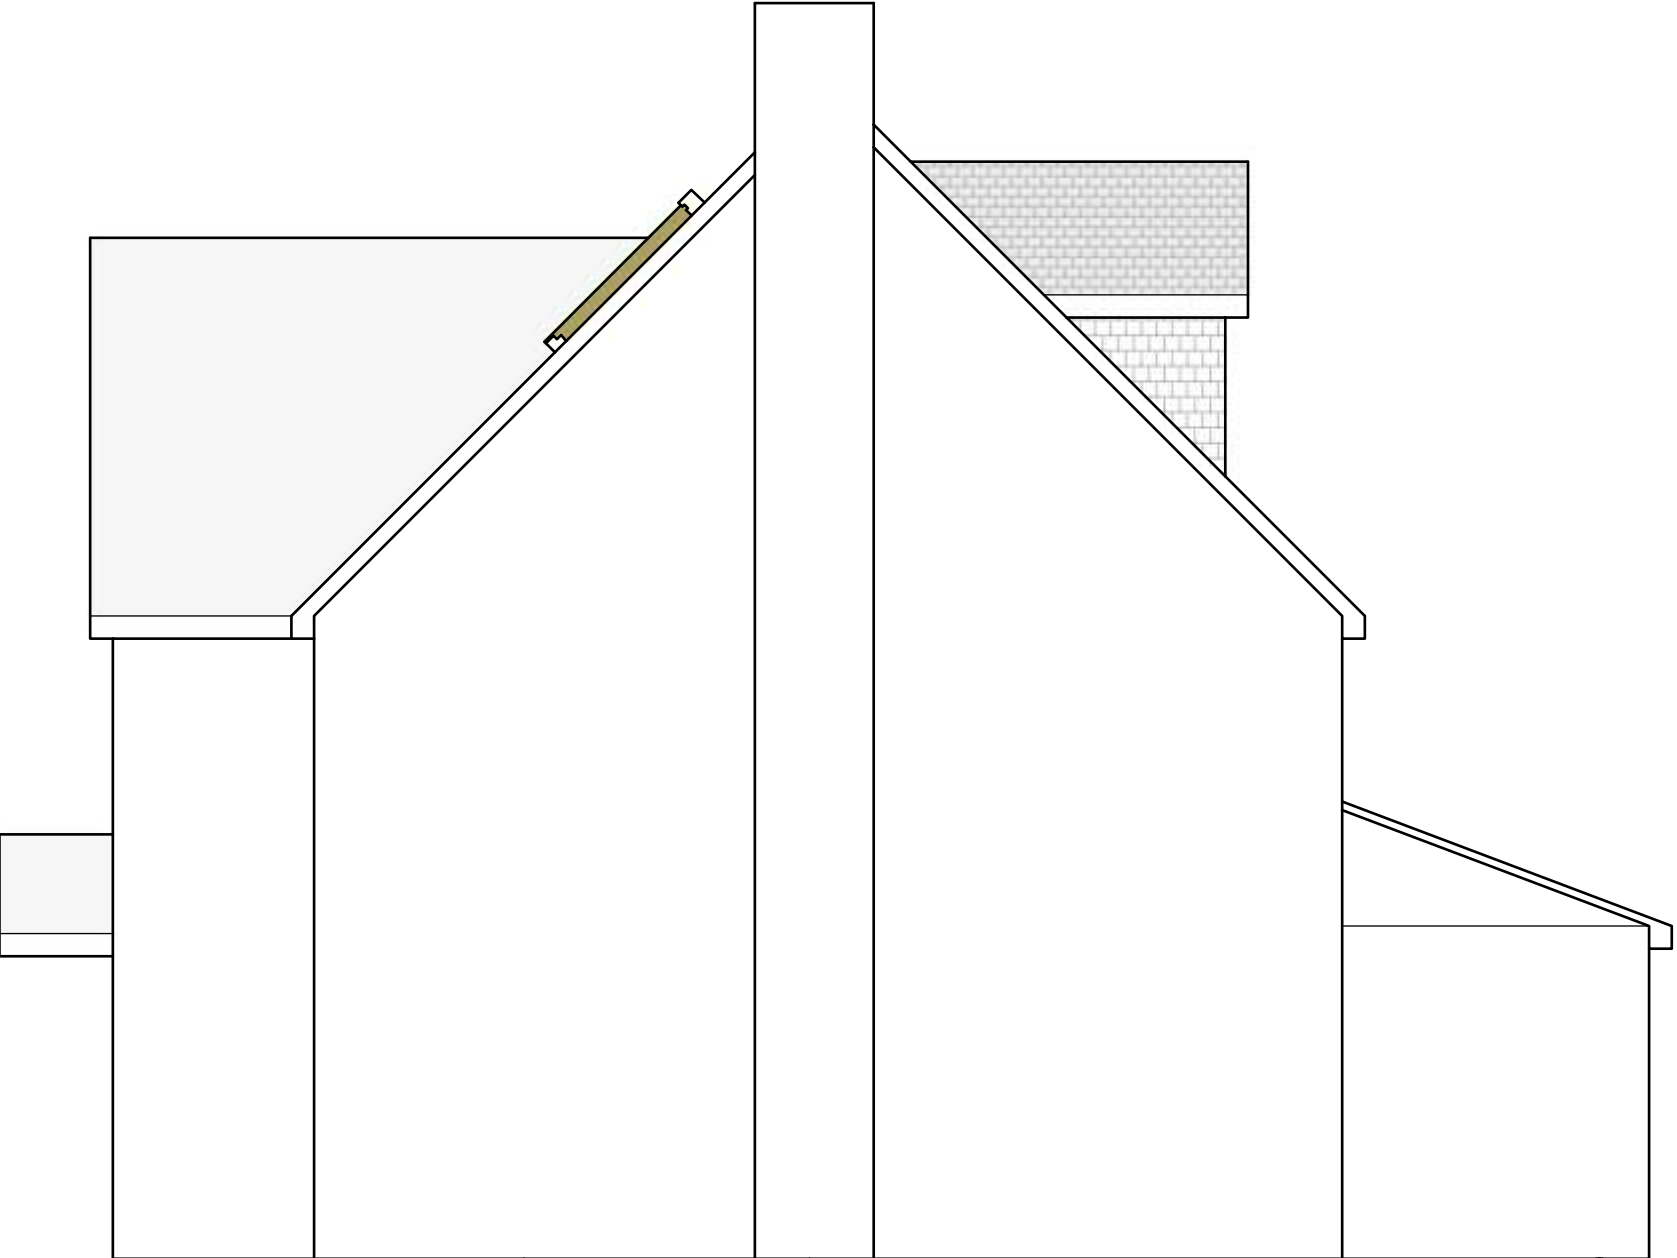

Proposed


Scale 1:50

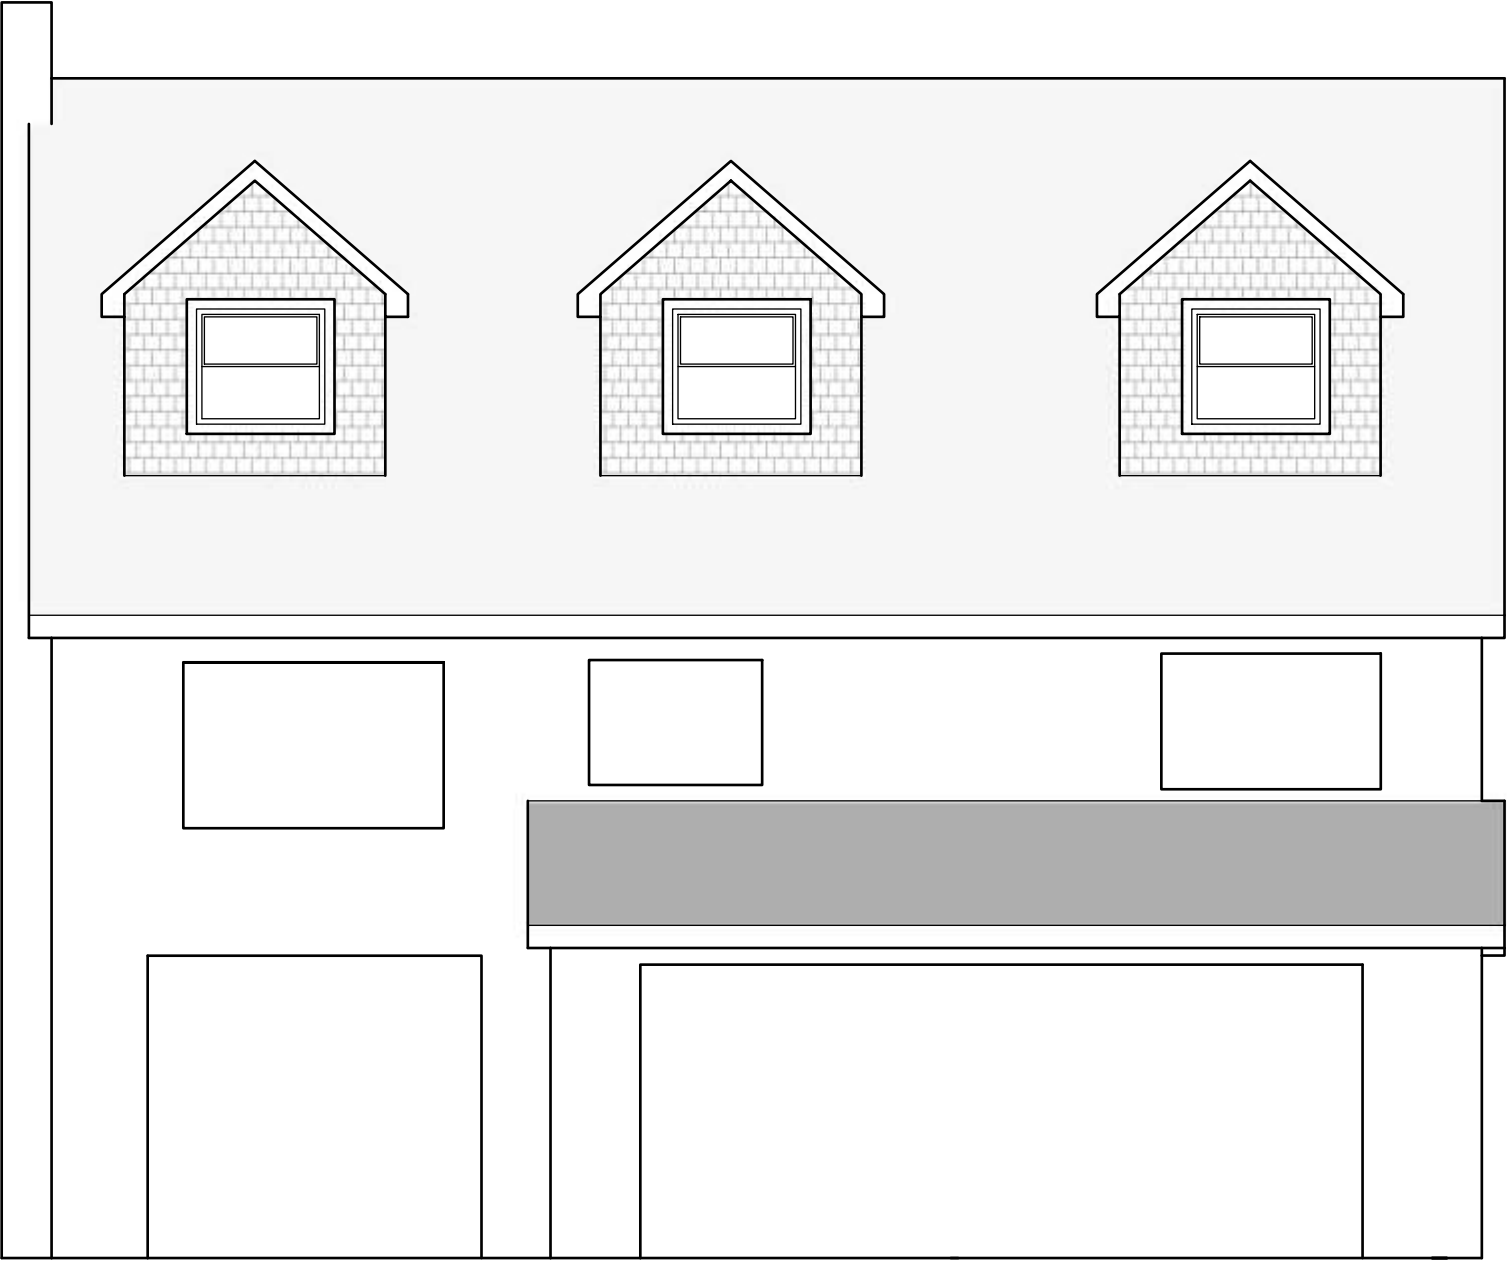

Proposed



Scale 1:50

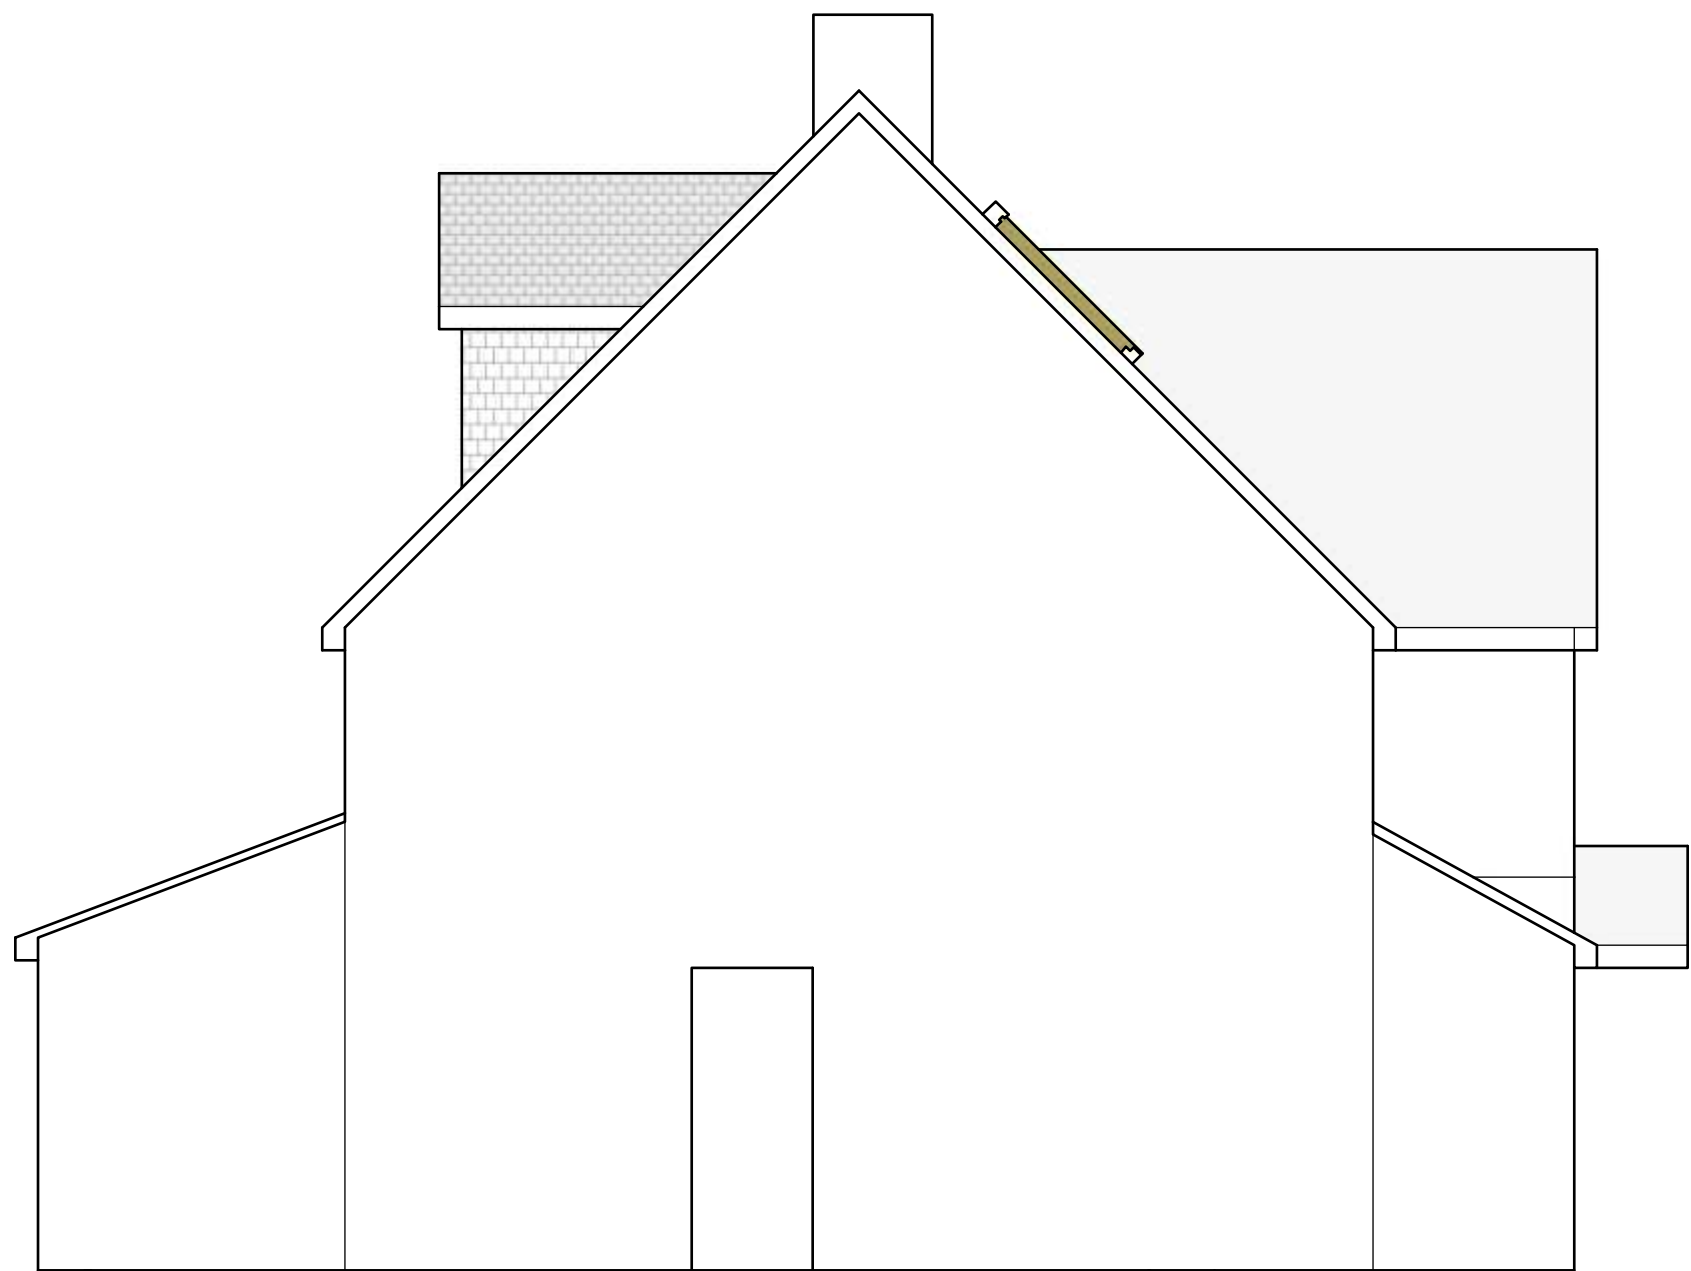

Proposed