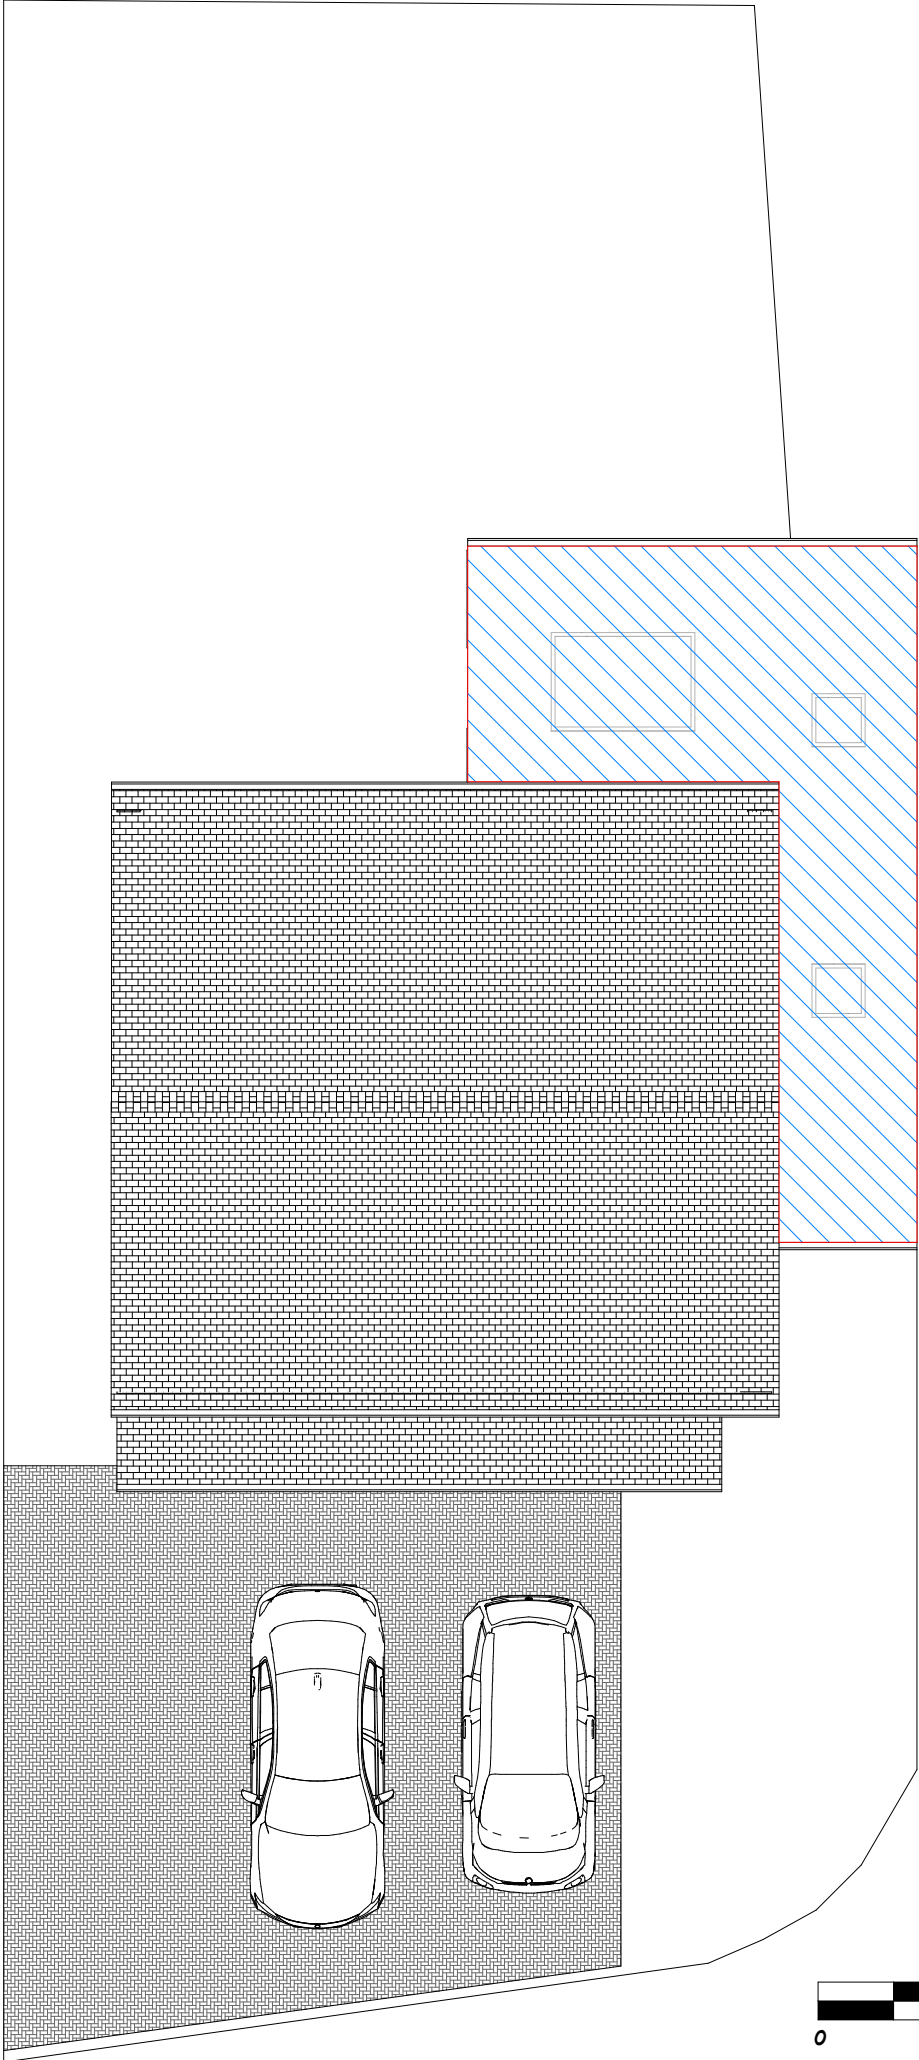


SHEET NUMBER

3

Drawn By:

Date:  
27/06/2026

Scale: @ A3

PARKING PROVISIONS

Plans prepared for: Adeel Asher

7 Belvedere Road  
Winnersh, Wokingham  
RG41 5TQ

© 2020