

Side Elevation

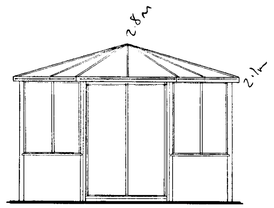

Rear Elevation

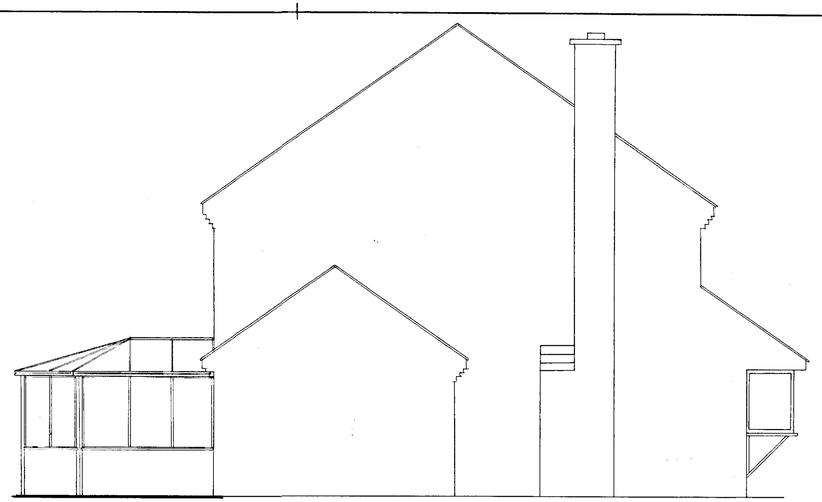

Side Elevation

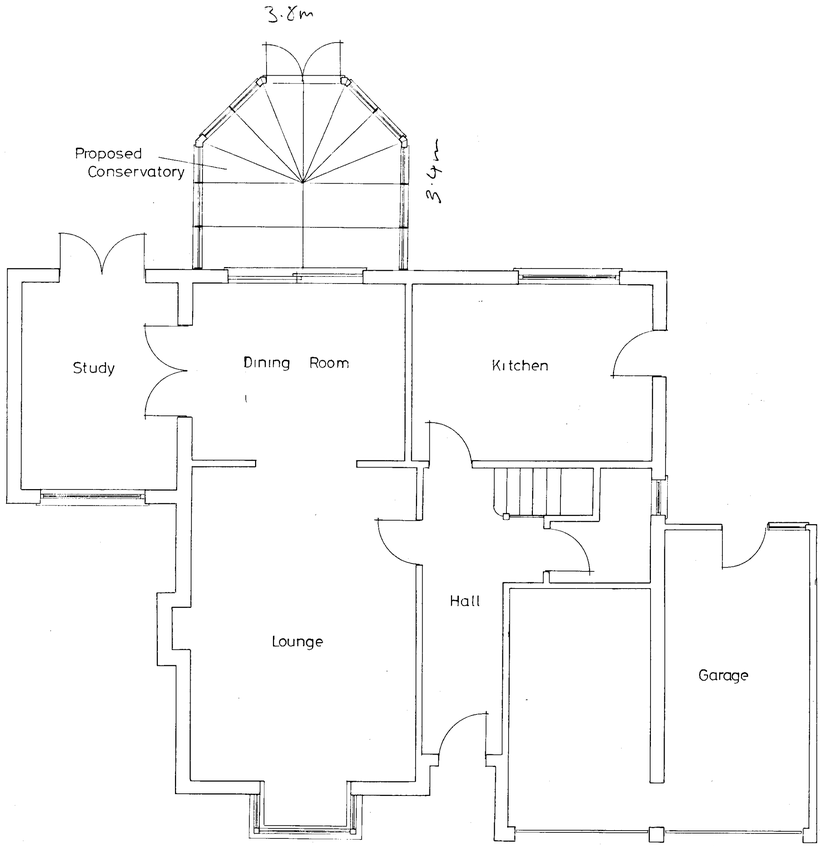

Ground Floor Plan

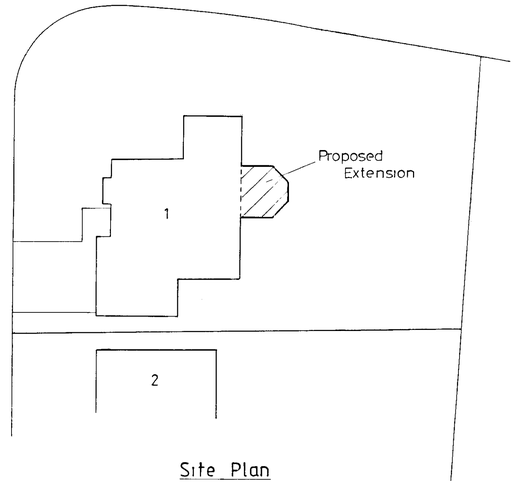

Site Plan

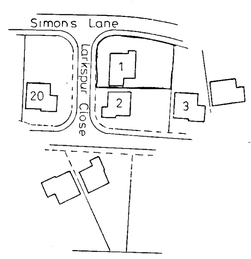

Location Plan

NOTES:

All dimensions must be checked on site and not scaled from this drawing.

A		
	Date	Revisions

© copyright

04.DEC.2001* 5435

Client

Mr & Mrs Gooch.

Job Title

Proposed Conservatory at 1 Larkspur Close, Wokingham.

Drawing Title

Elevations
Floor Plan
Site & Location Plan
Details

Scale 1:1250 1:200 1:50

Date | Drawn by

Drg. No. | Rev.

TPRS 39

594 x 841mm A1