NOTE

ALL MATERIALS INTENDED TO BE USED ON NEW EXTENSION ARE TO MATCH EXISTING.

THIS DRAWING HAS BEEN PREPARED WITHOUT THE BENEFIT OF AN ACCURATE SITE SURVEY



PROPOSED FRONT ELEVATION

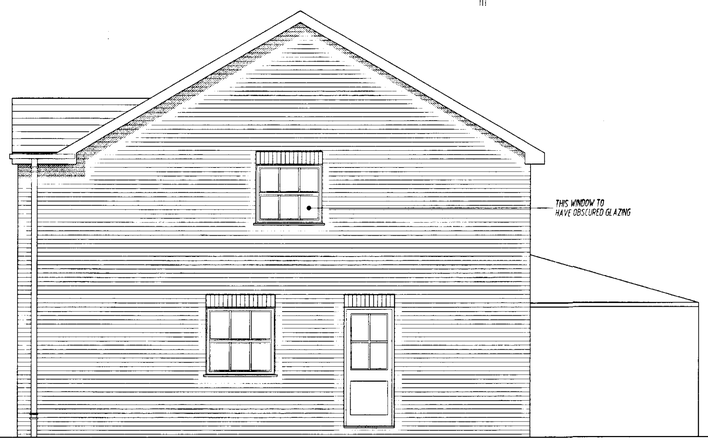

PROPOSED SIDE ELEVATION



PROPOSED REAR ELEVATION

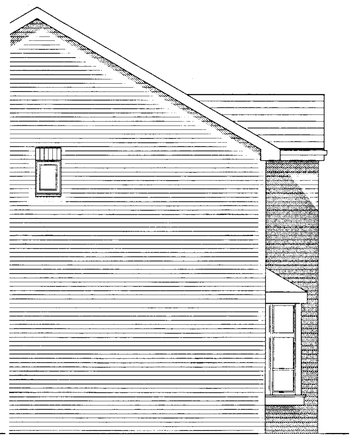

PROPOSED SIDE ELEVATION (Partial)

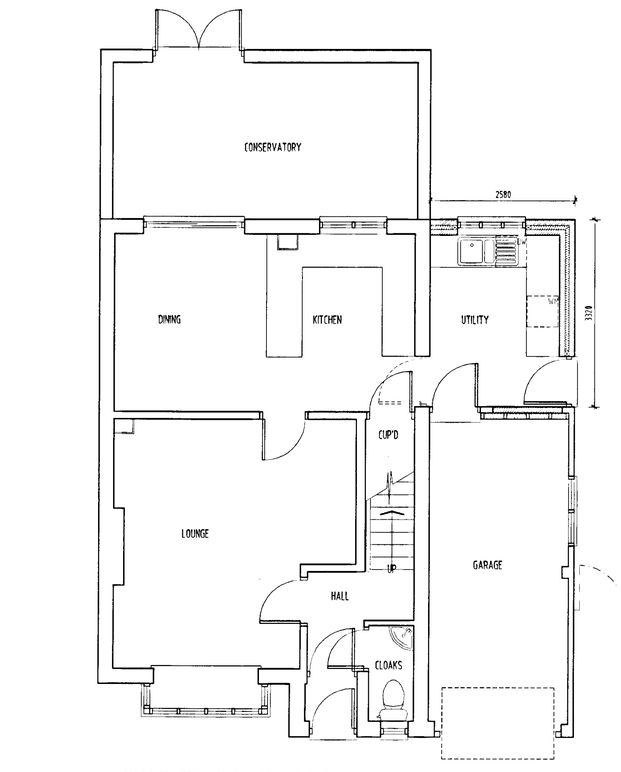

PROPOSED GROUND FLOOR LAYOUT

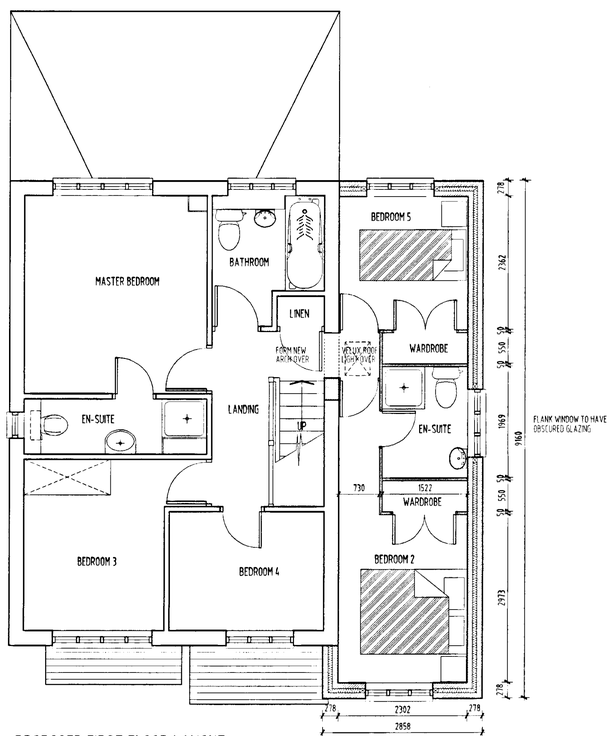

PROPOSED FIRST FLOOR LAYOUT

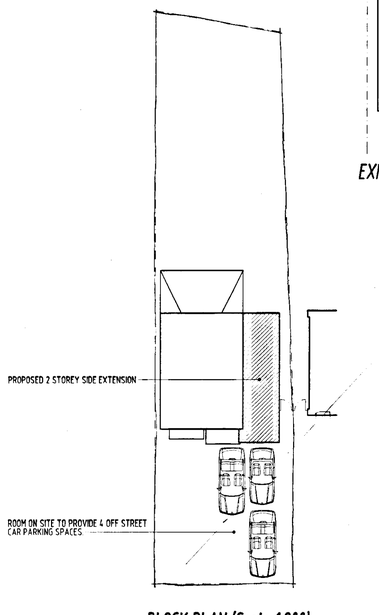

BLOCK PLAN (Scale 1:200)

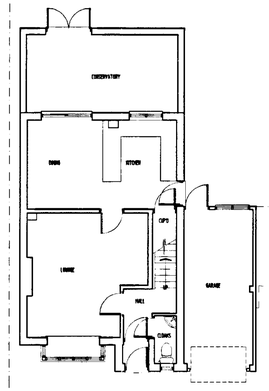

EXISTING GROUND FLOOR LAYOUT (1:100)

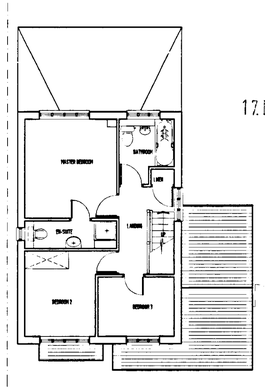

EXISTING FIRST FLOOR LAYOUT (1:100)

17 DEC 2001 5922

APPROVED

RFDL

RICHARD FENN DESIGNS LIMITED
11 DARNER CLOSE, WOODLEY, READING, BERKSHIRE, RG5 4PE.
Telephone READING (0118) 9691864
Fax (0118) 9622808 E-Mail : rfenndesigns@ntlworld.com

PROPOSED TWO STOREY SIDE EXTENSION TO
22 ROSE CLOSE, WOODLEY, READING
for MR MARKUS PEMBERTON AND MISS JANETTE MILLER

PLANNING DRAWING

DATE	SCALE
DECEMBER 10th 2001	1:50 (Except where stated)

DRAWING No. MP.01. REVISION

SD 2/4/02