


SIDE ELEVATION

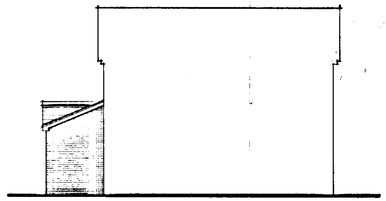


FRONT ELEVATION




SIDE ELEVATION


All materials to match existing

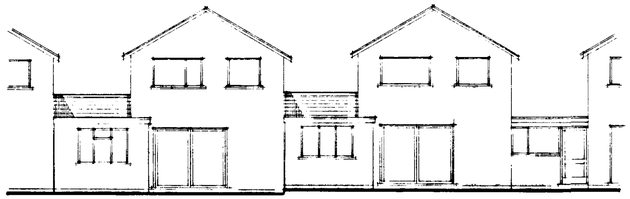

REAR ELEVATION

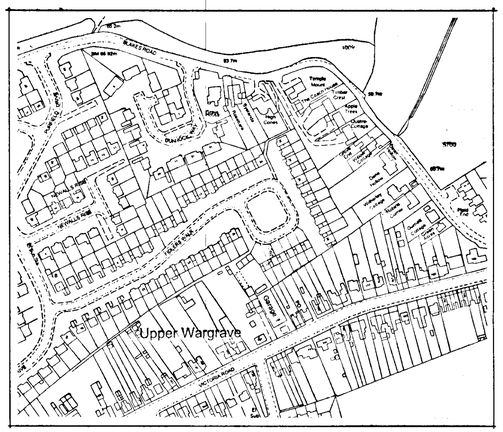


LOCATION PLAN 1:2500

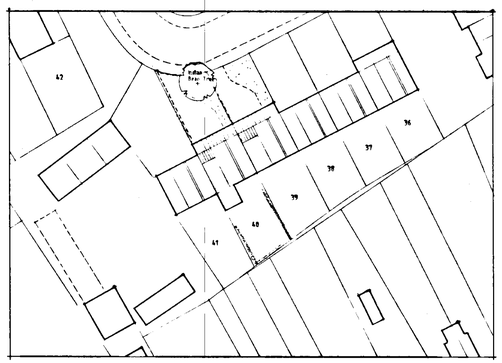

BLOCK PLAN 1:500

APPROVED

10.DEC.2001 • 5403

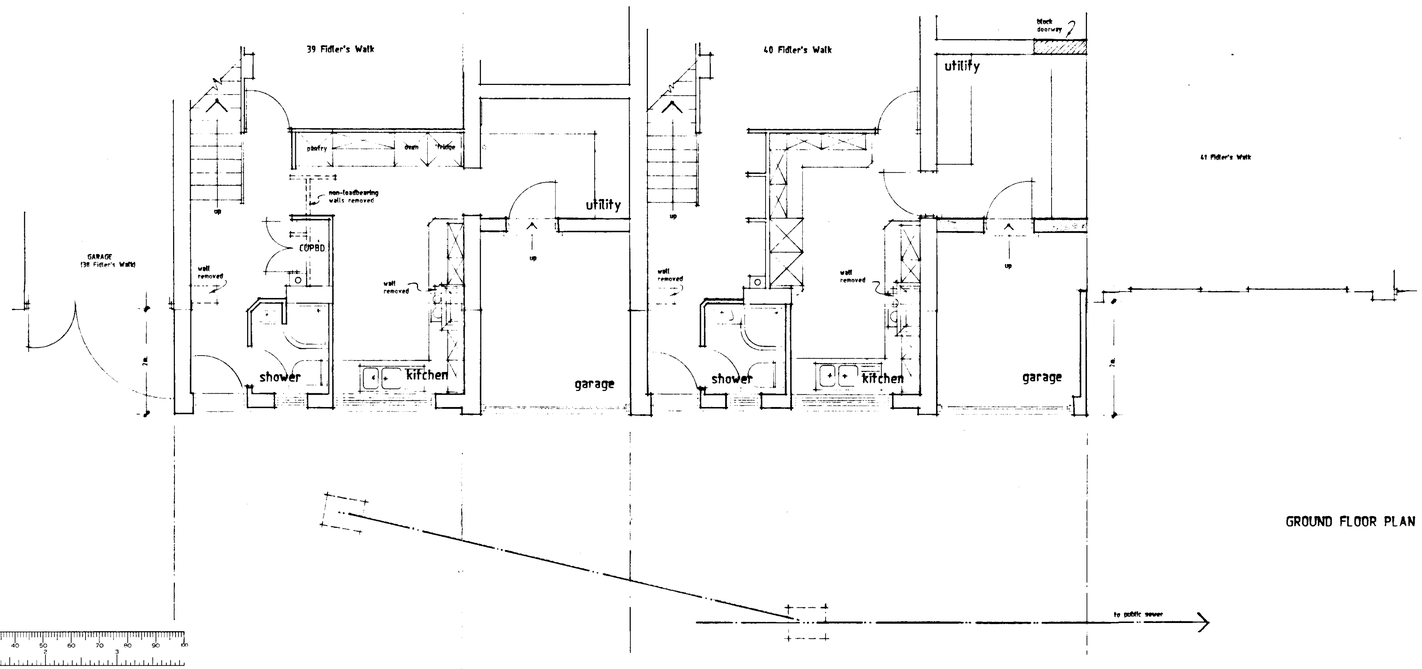

GROUND FLOOR PLAN

Alan Burr

4 Hall Close · Pyrton · Watlington · Oxon · OX49 5BE Tel: 01491-612924

Project: Front extensions at 39 & 40 Fidler's Walk, Wargrave

Title: Plans & elevations

Drawn: AB Scales: 1:100 1:50 1:500 1:2500 Date: 8.11.01 Drawing No: 9.8601

© Plan & content copyright; not to be reproduced without written consent.

D 26/3/02