




Side (existing)

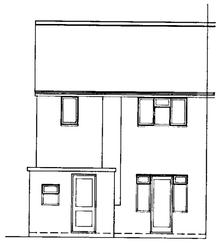

Rear (existing)

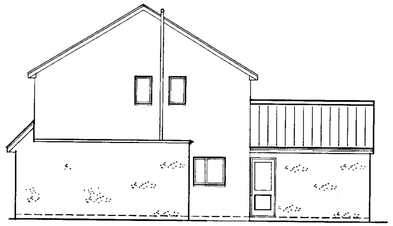


Proposed Side

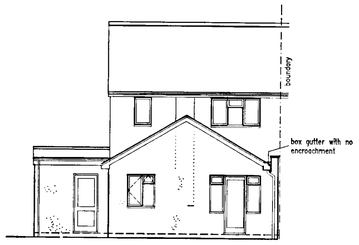


Proposed Rear



Front Elevation

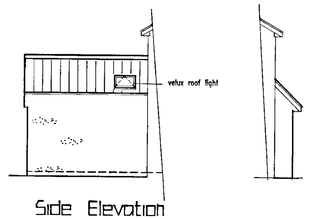


Side Elevation

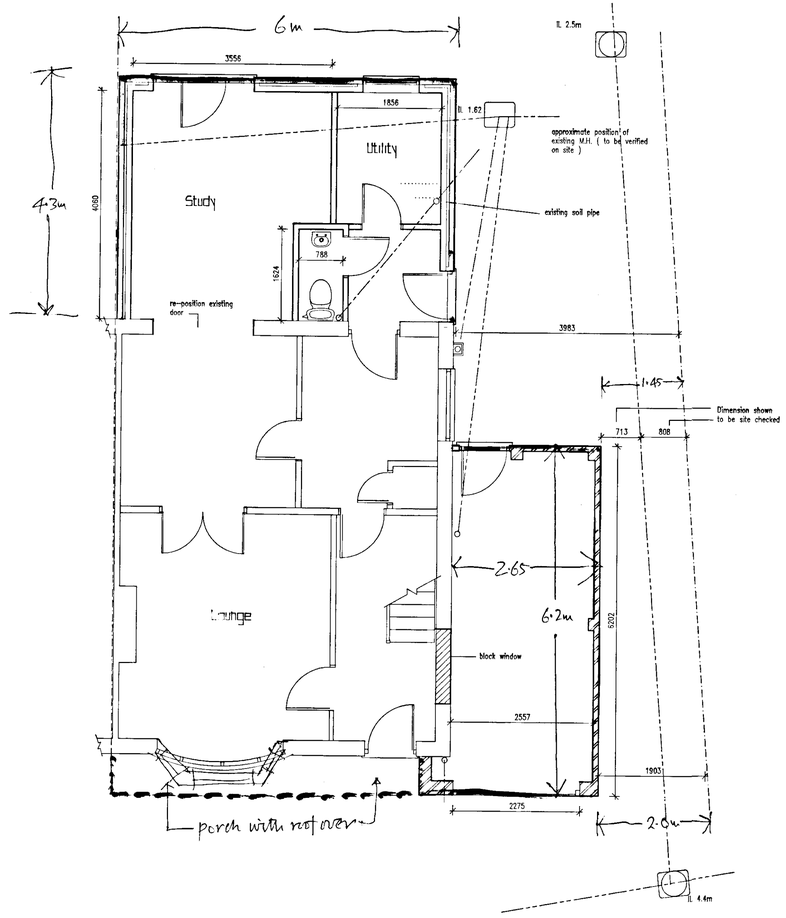



Location Plan 1:1250

Block Plan
1:500

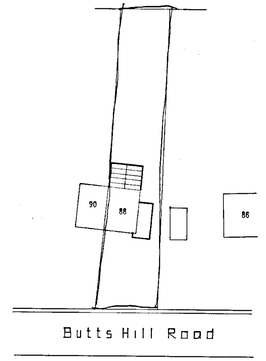

18 DEC 2001 5530

APPROVED

REVISIONS

Rev.	Description	Date
A	Garage added and extension alts	27/11/2001
B	Clients comments added	12/12/2001

JOB TITLE
Mr & Mrs D.Fulton
88 Butts Hill Road
Woodley

TITLE
Garage & Rear Extension

SCALE 1:50 1:100 | DATE 27/9/2001 | DRAWING No. Fulton :01 B

3/1402