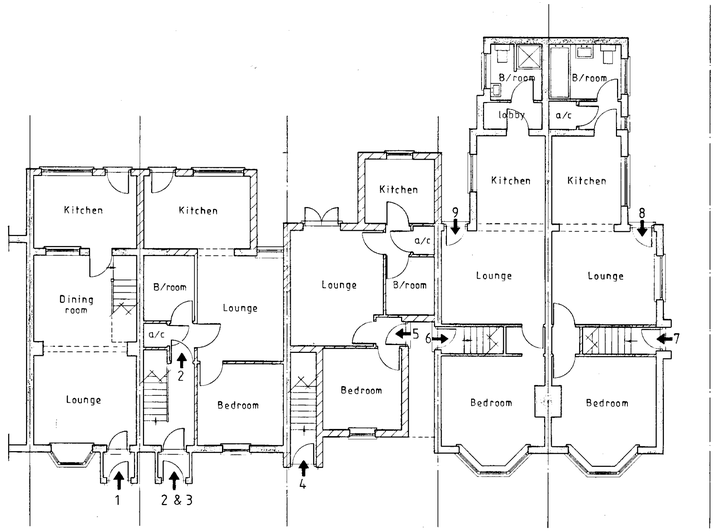

Proposed Ground Floor Plan

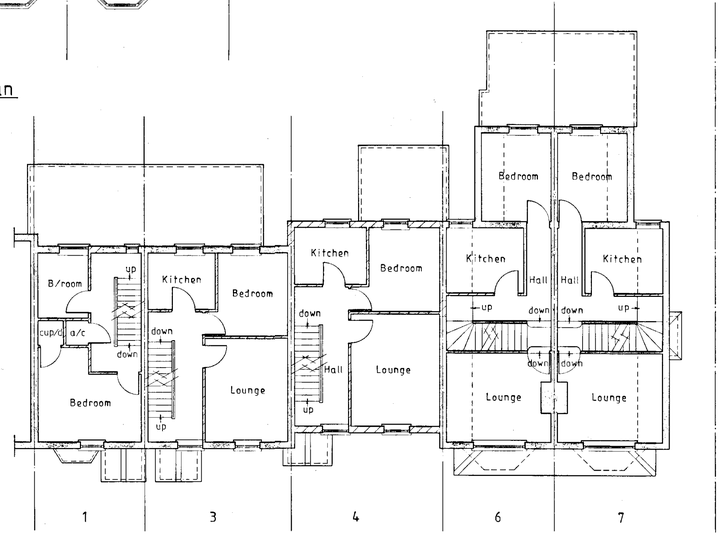

Proposed First Floor Plan

0 10 20 30 40 50 60 70 80 90 100

A PRODUCT OF THE UNO RANGE – ARCHITECT CAT. No. 7312.

NOTES:
All dimensions must be checked on site and not scaled from this drawing.

A		
	Date	Revisions

© copyright

Client
R. Ridout Esq

Job Title
Redevelopment to create 4no one bedroomed & 5no two bedroomed units at:
299-303, Headley Road East, Woodley, Reading, Berks.

Drawing Title
Proposed ground & first floor plans
(AS APPROVED BY F/2000/2783)

Scale 1:100

Date October 2000 | Drawn by P.R.O.F.

Drg No. 1188-00-3 | Rev

420×594mm A2

first floor. 20/7/02

07.08.2002 5470



Proposed Side Elevation

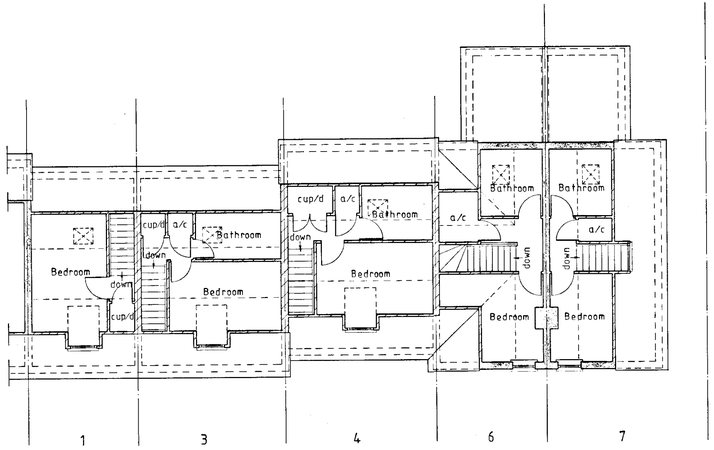

Proposed Second Floor Plan

NOTES:
All dimensions must be checked on site and not scaled from this drawing.

	Date	Revisions
B	2-1-02	WINDOW BLOCKED UP TO SIDE ELEVATION
A	14-11-00	ADDITIONAL INFORMATION ADDED

© copyright

Client
R. Ridout Esq

Job Title
Redevelopment to create 4no one bedroomed & 5no two bedroomed units at:
299 - 303 Headley Road East,
Woodley,
Reading,
Berks.

Drawing Title
Proposed second floor plan & side elevation

Scale 1:100

Date October 2000 | Drawn by P.R.O.F.

Drg No. 1188-00-5 | Rev B

420×594mm A2

A PRODUCT OF THE UNO RANGE — ARCHITECT CAT. No. 7312.

3/1/02



Proposed Front Elevation



Proposed Rear Elevation

NOTES:
All dimensions must be checked on site and not scaled from this drawing.

	Date	Revisions
B	1-8-01	REAR ELEVATION AMMENDED
A	4-11-00	ROOFLIGHTS TO REAR ELEVATION ALTERED

© copyright

Client
R. Ridout Esq

Job Title
Redevelopment to create 4no one bedroomed & 5no two bedroomed units at:
299 - 303, Headley Road East,
Woodley,
Reading,
Berks.

Drawing Title
Proposed front & rear elevations

Scale 1:100

Date October 2000 | Drawn by P.R.O.F.

Drg No. 1188-00-4 | Rev B

A PRODUCT OF THE UNO RANGE – ARCHITECT CAT. No. 7312.

420×594mm A2

Revision: Date: Notes:

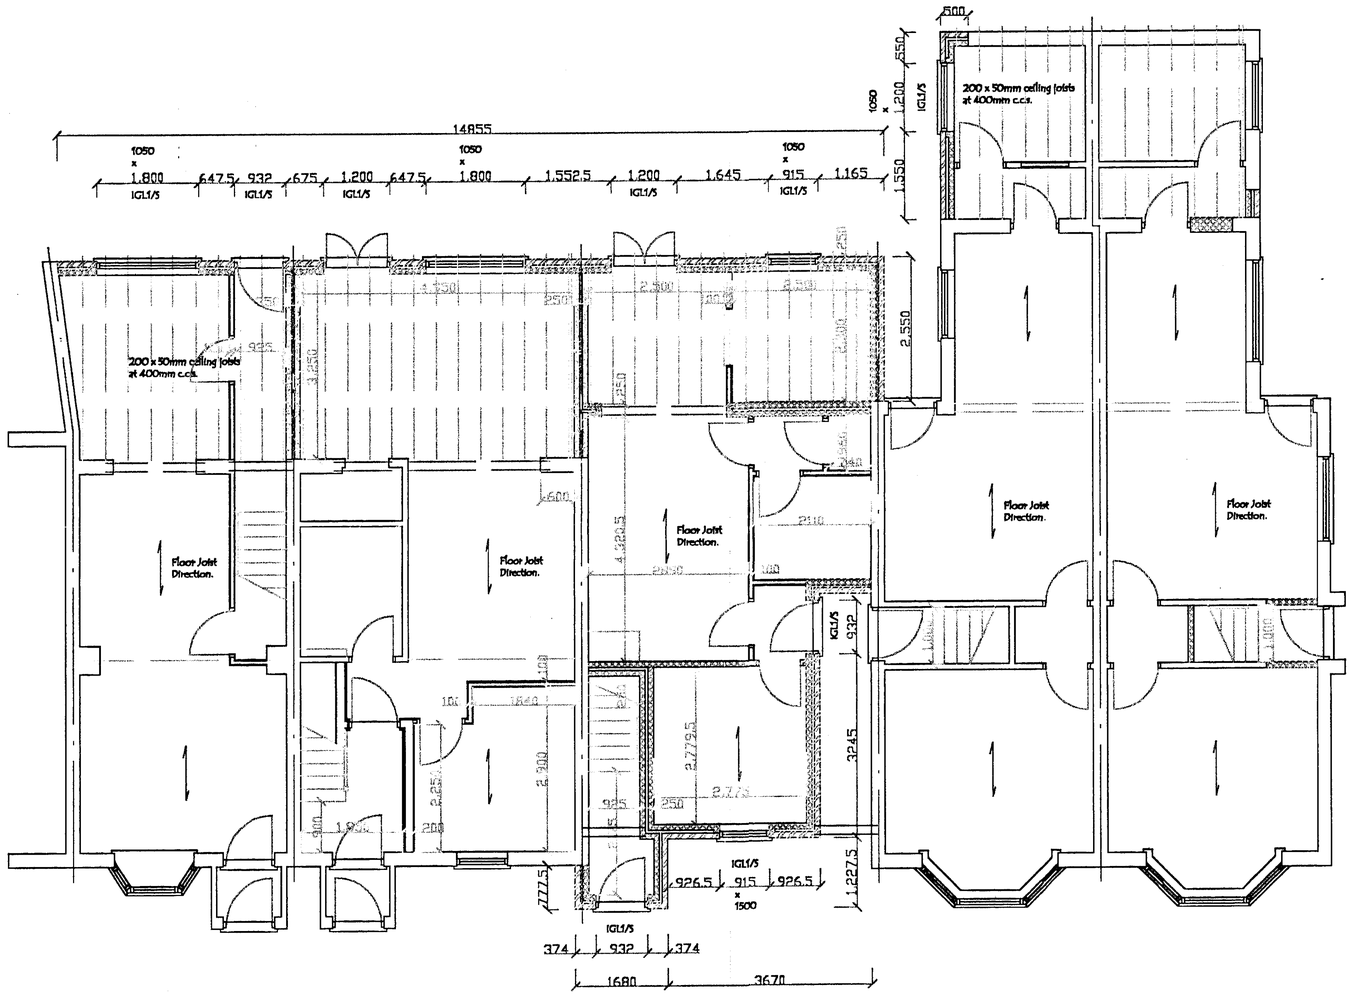

GROUND FLOOR PLAN
(setting out).

07 JAN 2002 5470

Client:
R. Ridout Esq.

Job Title:
299-303 Headley Road East,
Woodley,
Berkshire.

Drawing Title:
GROUND FLOOR
PLAN. (PROPOSED)
(setting out).

Scale: 1/50. A3

Date: July. 2001.

Drawn By: P.J.M.

Drawing No.: 1188-00-11.

APPROVED

CS 3/1/02