



FRONT & REAR ELEVATIONS OF GARAGE
SCALE 1:100

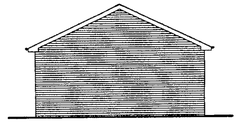

SIDE ELEVATIONS OF GARAGE
SCALE 1:100

5446

PLANS TO MEET CONDITIONS

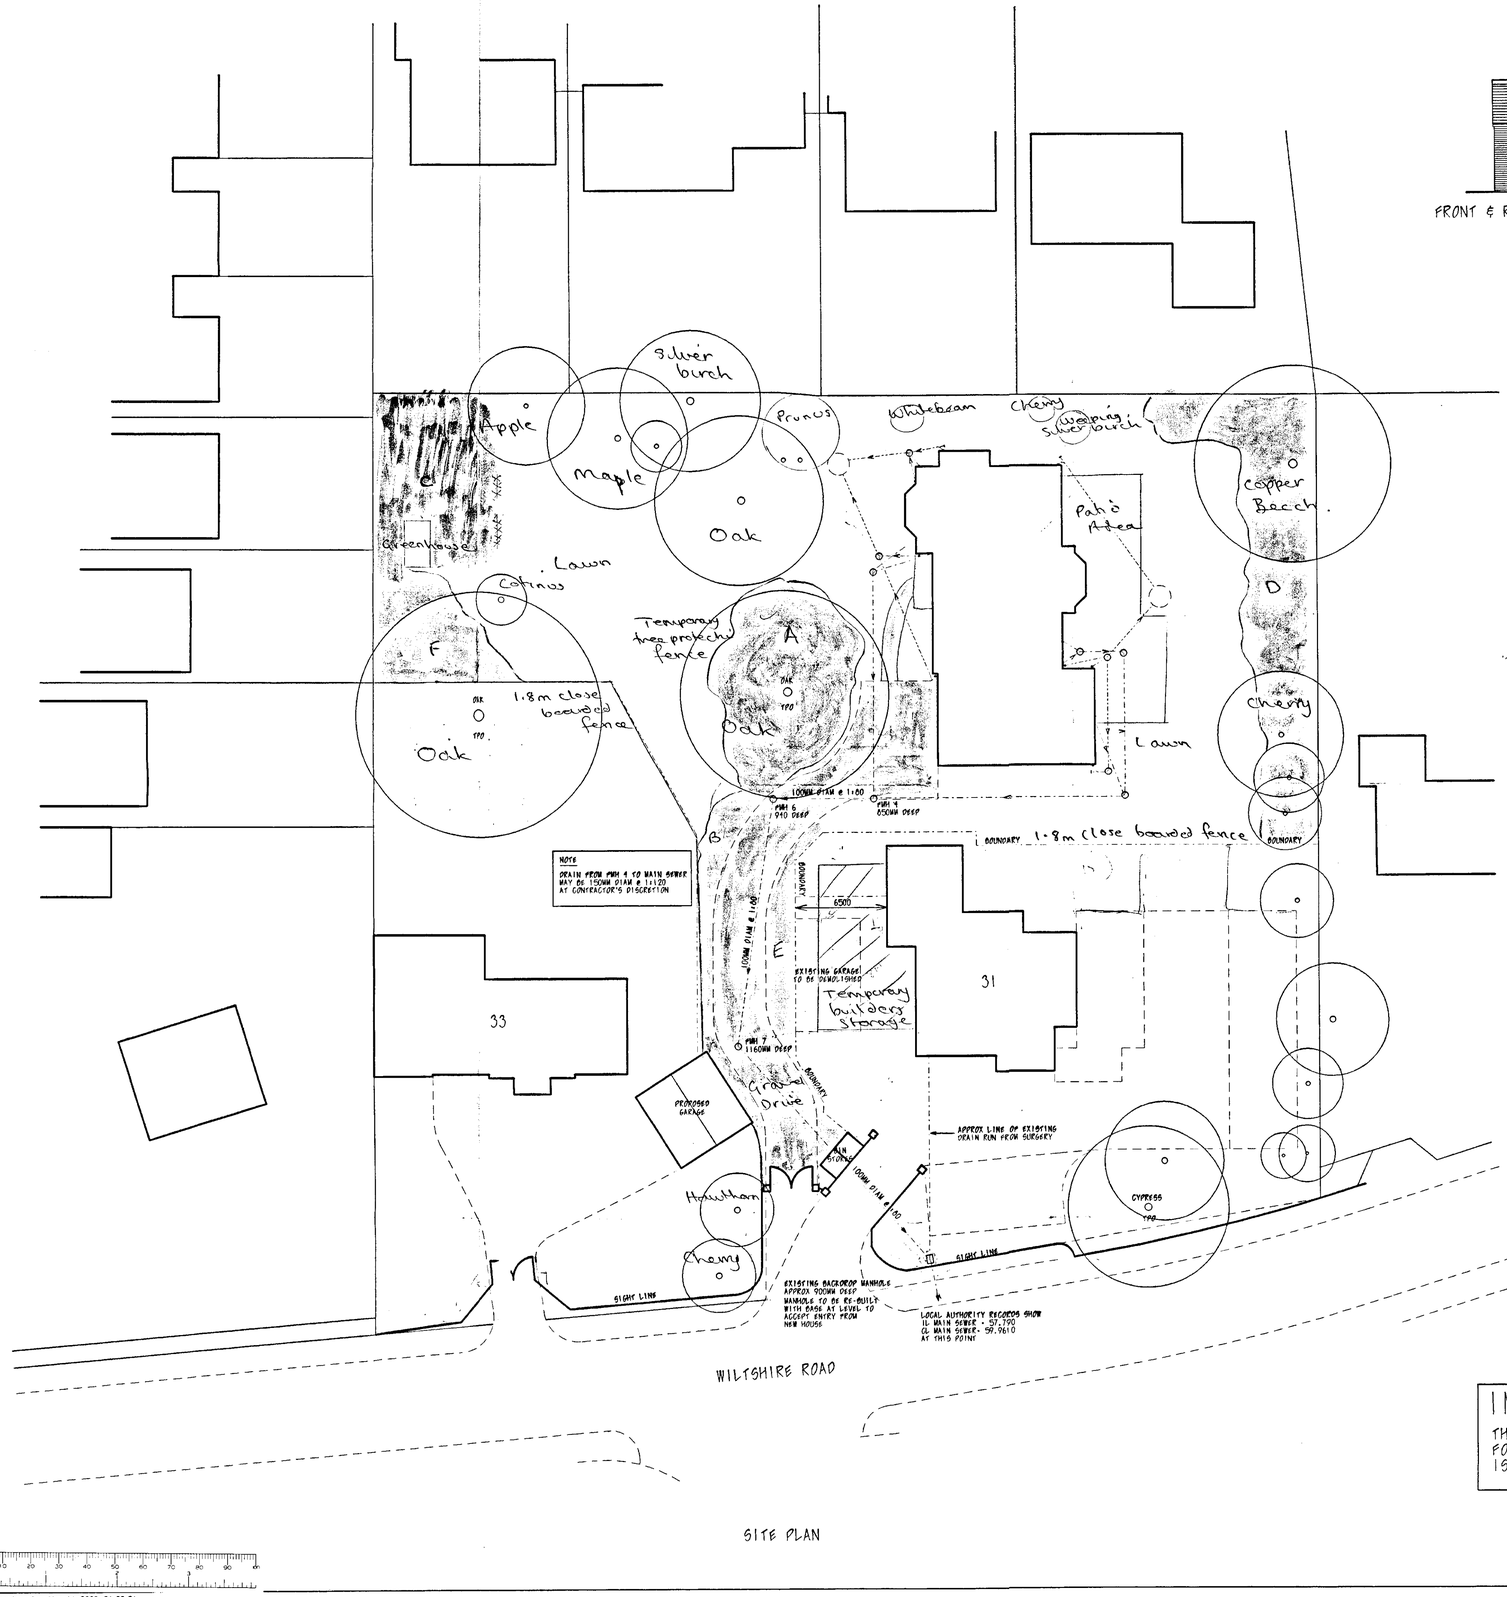

SITE PLAN

IMPORTANT NOTE

THIS DRAWING IS CURRENTLY SUBMITTED FOR BUILDING REGULATION APPROVAL AND IS SUBJECT TO CHANGE

CLIENT
MR.S.KNEEBONE

ADDRESS OF PROPOSED WORKS
31&33 WILTSHIRE ROAD, WOKINGHAM


PROPOSALS
PROPOSED DETACHED DWELLING
BUILDING REGULATIONS DRAWING

14 MAY 2002

DATE	ORG. NO.
FEBRUARY 2002	BR/0084/1

SCALE/S
1:100 & 1:200


...\0084builderdrawings.dgn Mar 11, 2002 21:20:31

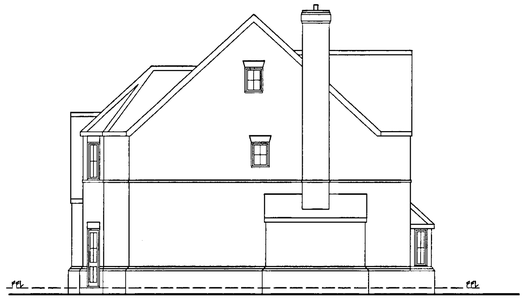

SIDE ELEVATION




FRONT ELEVATION

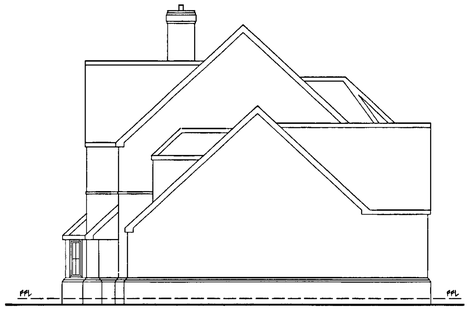


SIDE ELEVATION



REAR ELEVATION

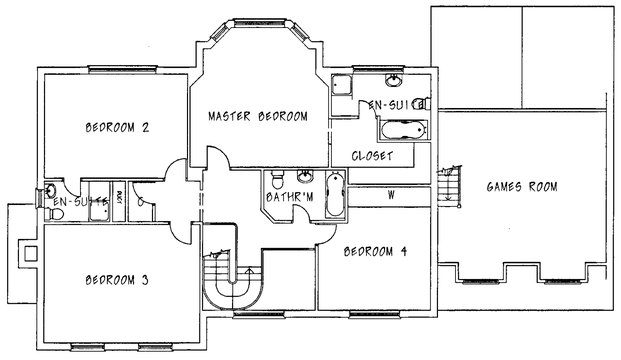

FIRST FLOOR PLAN

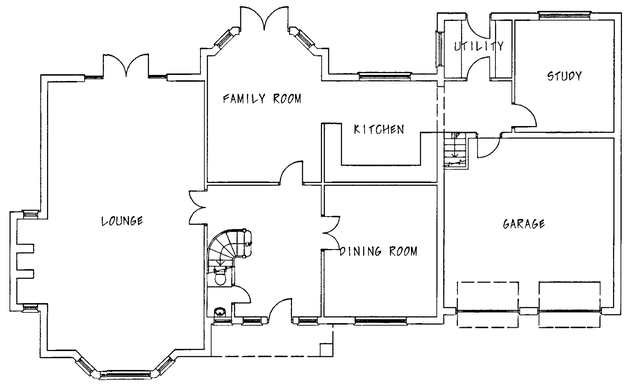

GROUND FLOOR PLAN

SUPERSEDED

SUPERSEDED

NOTES

DIMENSIONS ARE NOT TO BE SCALED OFF THIS DRAWING EXCEPT FOR THE PURPOSE OF DETERMINING THE PLANNING APPLICATION
WALLS TO BE CONSTRUCTED IN FACING BRICKWORK
ROOF TO BE COVERED WITH PLAIN TILES OR SLATES
COLOURS OF MATERIALS TO BE AGREED WITH LOCAL AUTHORITY PRIOR TO THE COMMENCEMENT OF WORKS

LOCALITY 5446

CLIENT
MR. & MRS. S. KNEEBONE

ADDRESS OF PROPOSED WORKS
LAND TO REAR OF 31/33 WILTSHIRE ROAD
WOKINGHAM
BERKSHIRE

PROPOSALS
PROPOSED DETACHED DWELLING
PLANNING DRAWINGS

DATE	ORS. NO.
OCTOBER 2001	0084/101A

SCALE/S
1:100


a:\0084101.dgn Jan. 07, 2002 14:35:28



SIDE ELEVATION




FRONT ELEVATION

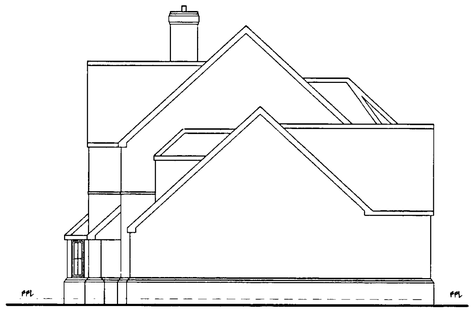


SIDE ELEVATION



REAR ELEVATION

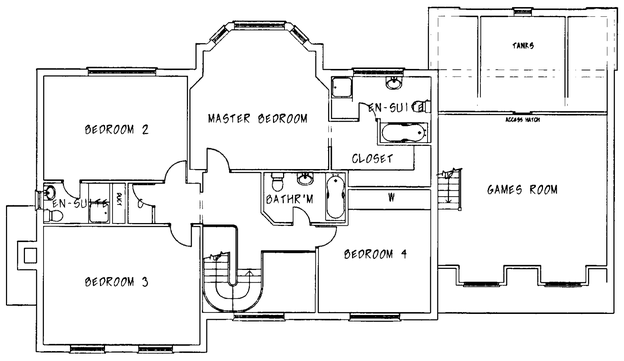

FIRST FLOOR PLAN

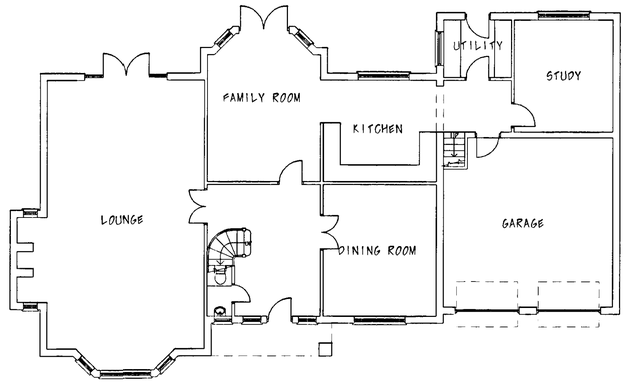

GROUND FLOOR PLAN

NOTES

DIMENSIONS ARE NOT TO BE SCALED OFF THIS DRAWING EXCEPT FOR THE PURPOSE OF DETERMINING THE PLANNING APPLICATION
WALLS TO BE CONSTRUCTED IN FACING BRICKWORK
ROOF TO BE COVERED WITH PLAIN TILES OR SLATES
COLOURS OF MATERIALS TO BE AGREED WITH LOCAL AUTHORITY PRIOR TO THE COMMENCEMENT OF WORKS

MAIN SERVICES	YES
W.C.	YES
BAC	YES
SUP	
D	

07 FEB 2002

PLANS TO: W.C. FILE

CLIENT
MR. & MRS. S. KNEEBONE

ADDRESS OF PROPOSED WORKS
LAND TO REAR OF 31/33 WILTSHIRE ROAD
WOKINGHAM
BERKSHIRE

PROPOSALS
PROPOSED DETACHED DWELLING
PLANNING DRAWINGS

APPROVED


DATE	DRG. NO.
OCTOBER 2001	0084/1010

SCALE/S
1:100

0 10 20 30 40 50 60 70 80 90 m


...\0084schemearevised.dgn Feb. 02, 2002 21:46:27

D 14/6/02 D 20/3/02

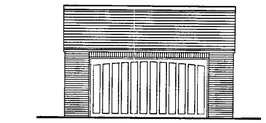

FRONT & REAR ELEVATIONS OF GARAGE
SCALE 1:100

(DOOR OMITTED ON REAR ELEVATION)

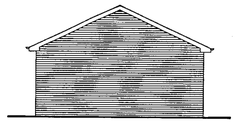

SIDE ELEVATIONS OF GARAGE
SCALE 1:100

PROPOSED HOUSE

OAK TPO

OAK TPO

BOUNDARY

BOUNDARY

6500

EXISTING GARAGE TO BE DEMOLISHED

31

33

PROPOSED GARAGE

BOUNDARY

BOUNDARY

SIGHT LINE

SIGHT LINE

CYPRESS TPO

WILTSHIRE ROAD

0 10 20 30 40 50 60 70 80 90 m

a:\00843.dgn Jan. 07, 2002 14:42:36

DC. [illegible] 5446

CLIENT
MR. S. KNEEBONE

ADDRESS OF PROPOSED WORKS
31&33 WILTSHIRE ROAD, WOKINGHAM

PROPOSALS
SITE PLAN


APPROVED

DATE
JULY 2000


DRG. NO.
0084/3F

SCALES
1:50, 1:100 & 1:200

SD 21/2/02 HD 20/3/02

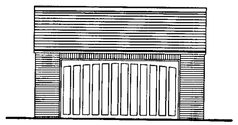


FRONT & REAR ELEVATIONS OF GARAGE
SCALE 1:100

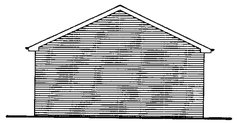

SIDE ELEVATIONS OF GARAGE
SCALE 1:100

5446[illegible]

PLANS TO MEET CONDITIONS

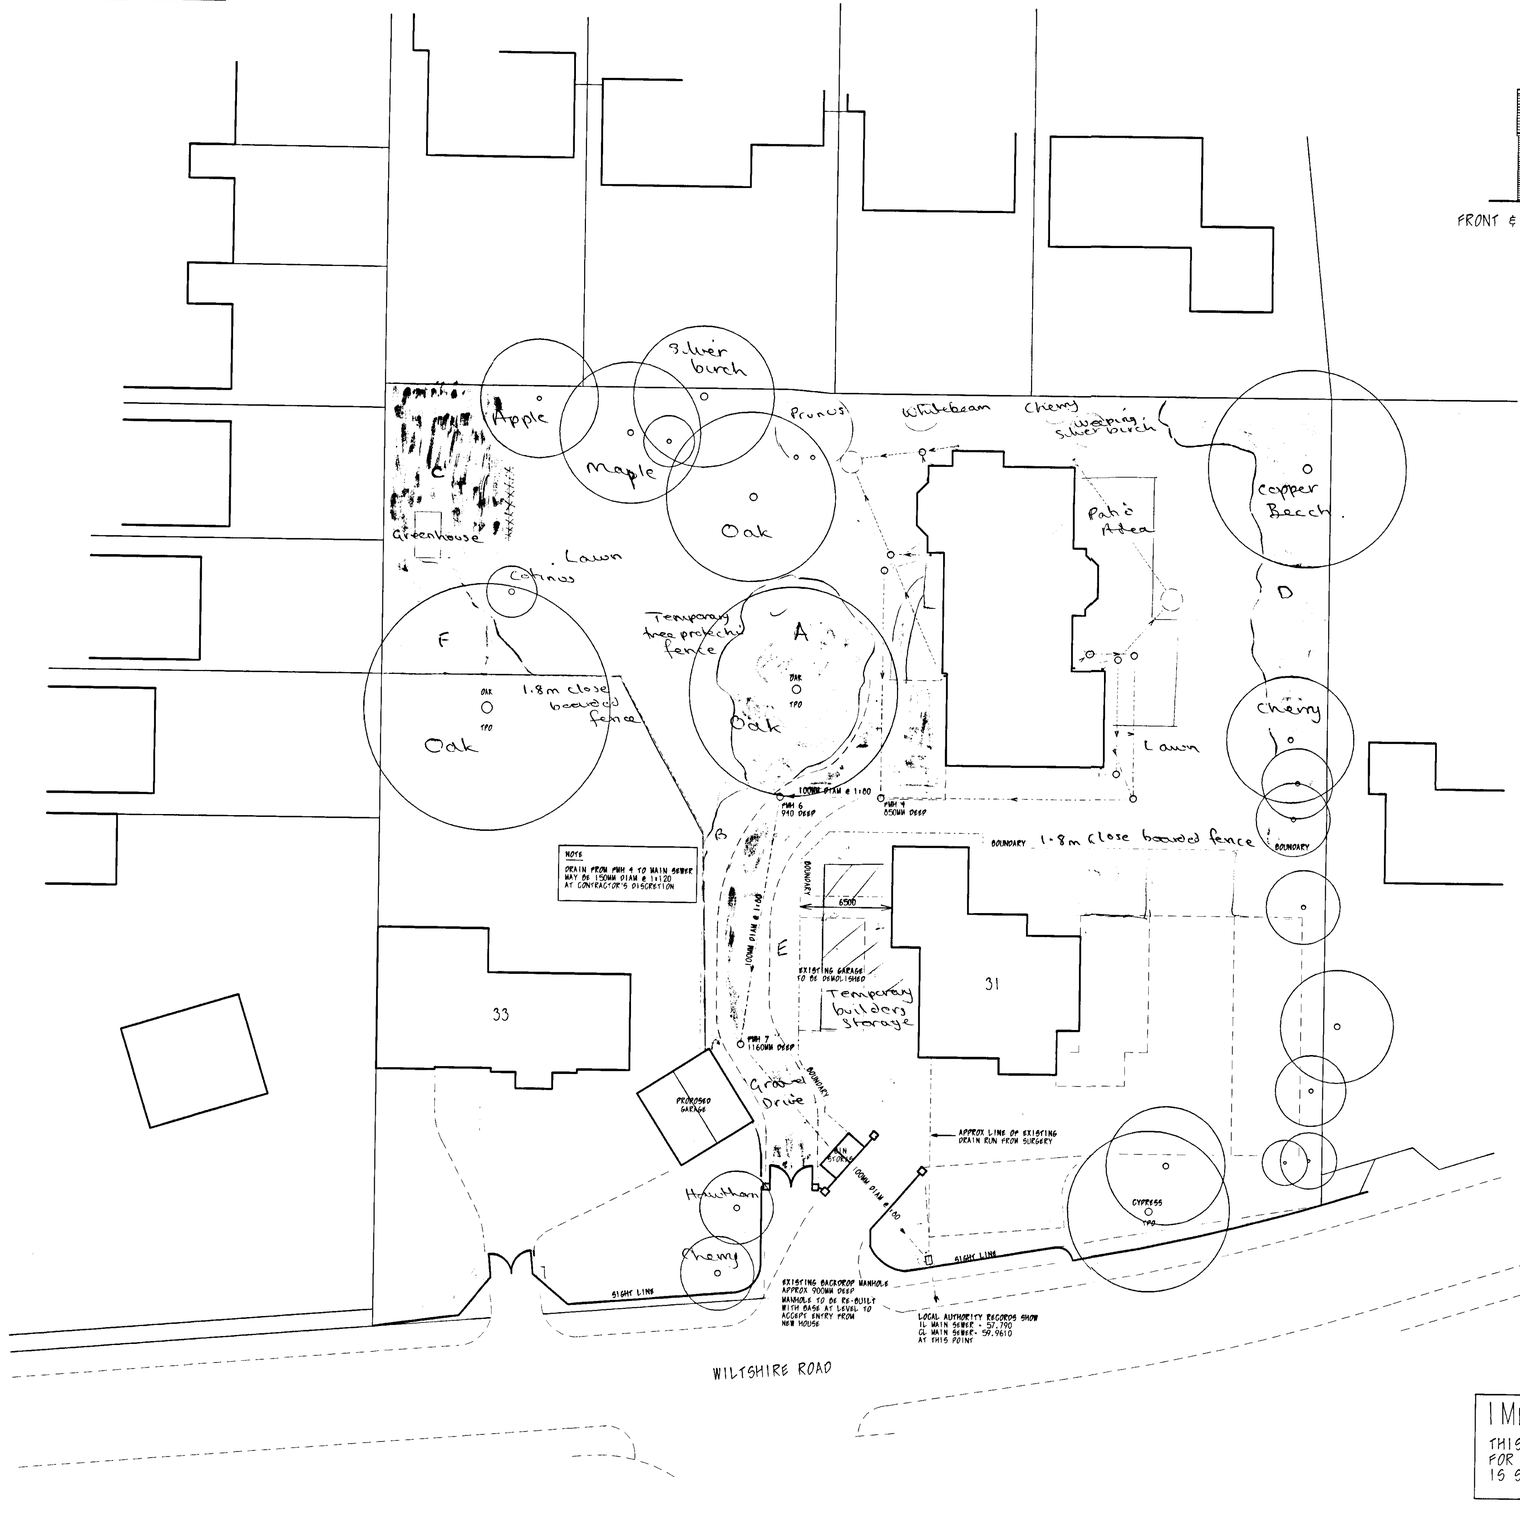

SITE PLAN

IMPORTANT NOTE

THIS DRAWING IS CURRENTLY SUBMITTED FOR BUILDING REGULATION APPROVAL AND IS SUBJECT TO CHANGE

CLIENT
MR. S. KNEEBONE

ADDRESS OF PROPOSED WORKS
31&33 WILTSHIRE ROAD, WOKINGHAM

PROPOSALS
PROPOSED DETACHED DWELLING
BUILDING REGULATIONS DRAWING

14 MAY 2002

DATE
FEBRUARY 2002

DRG. NO.
BR/0084/1


SCALE/S
1:100 & 1:200

...\0084builderdrawings.dgn Mar. 11, 2002 21:20:31



WEST ELEVATION


SOUTH ELEVATION

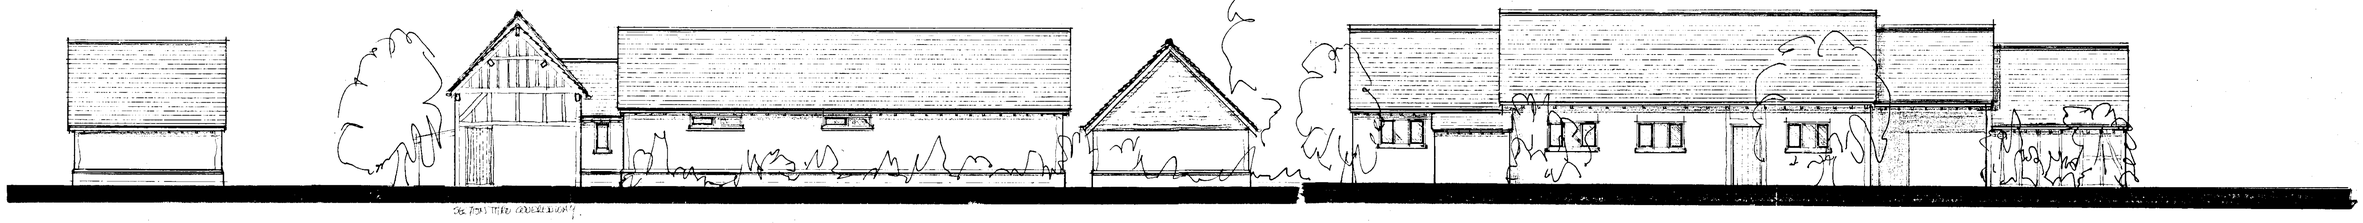


WEST ELEVATION TO GARAGE
EAST ELEVATION SIMILAR

NORTH ELEVATION


EAST ELEVATION

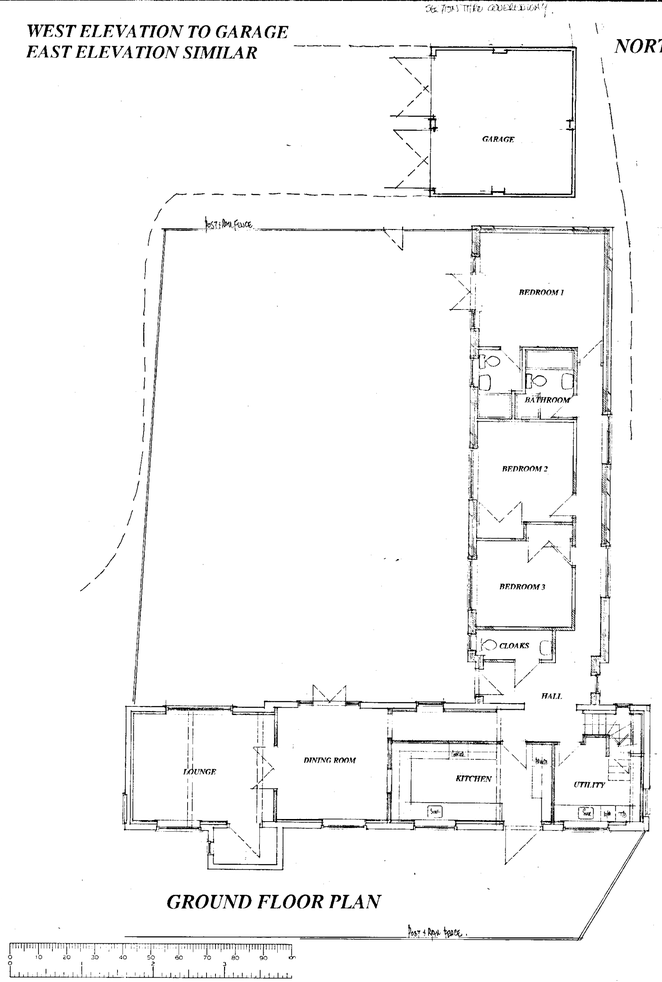


GROUND FLOOR PLAN

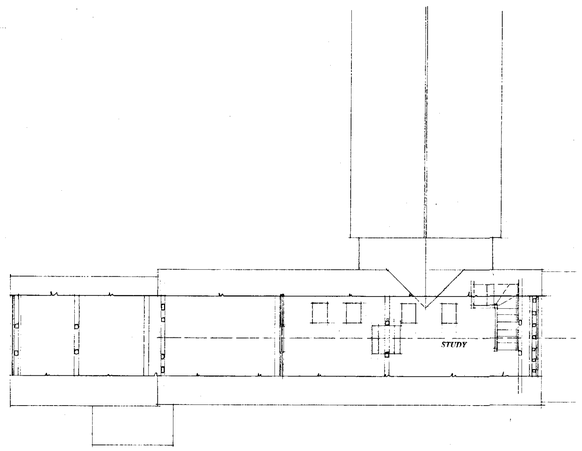

FIRST FLOOR PLAN

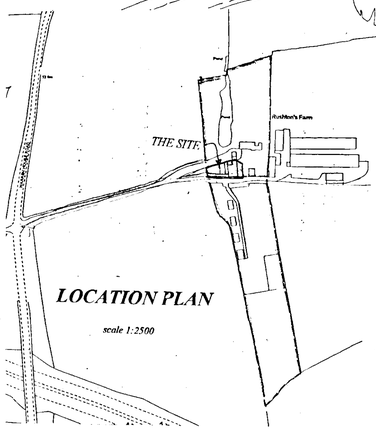

LOCATION PLAN
scale 1:2500

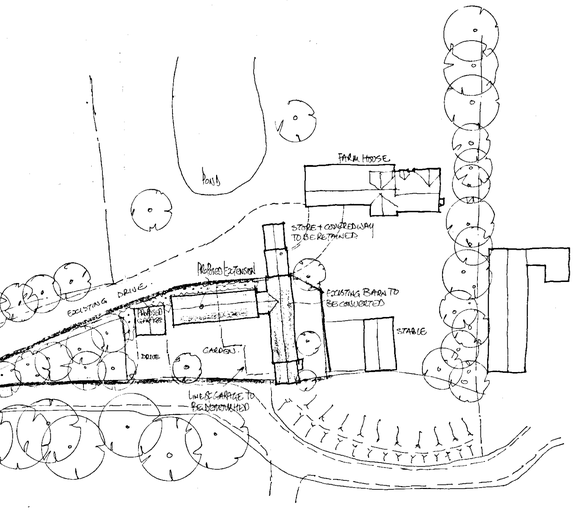

SITE PLAN SCALE 1:500.

North
West
East
South

14 JAN 2002 D447

Proposal
PROPOSED CONVERSION TO NEW DWELLING.

Drawing
PLANNING PROPOSALS

Site
RUSHTONS FARM, WARREN HOUSE ROAD WOKINGHAM BERKSHIRE.

Date 20 November, 2001 Scale 1:100 Drawing No D 628-02 A

COLIN DAWSON & ASSOCIATES
Architectural Design & Building Surveying.
MALVERN HOUSE
1 MALVERN WAY
TWYFORD
READING, BERKSHIRE RG10 0PY.
Tel: (0118) 9343322 Fax: (0118) 9343322