

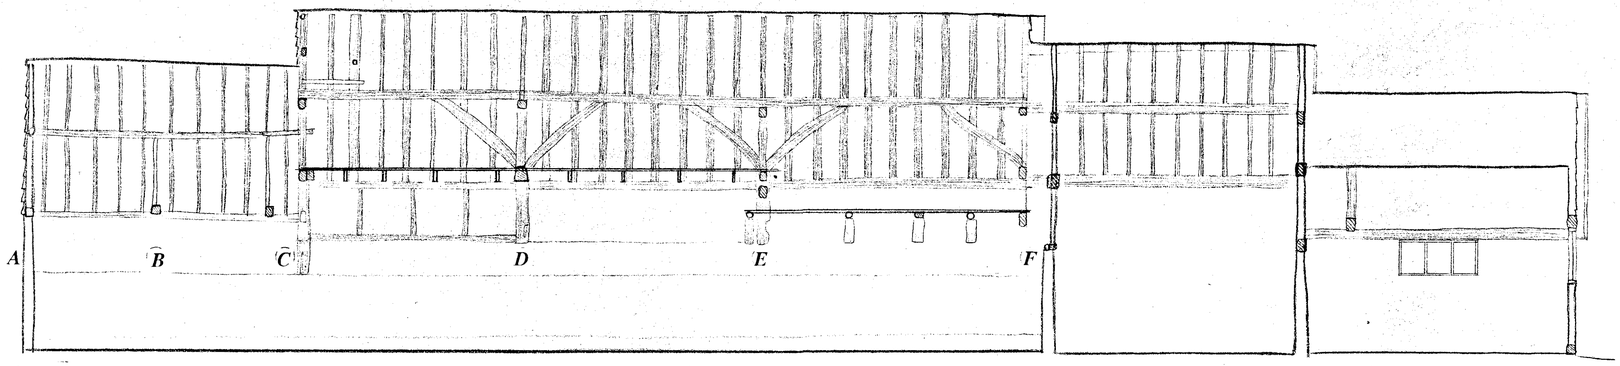



LONGITUDINAL SECTION TO WEST WALL

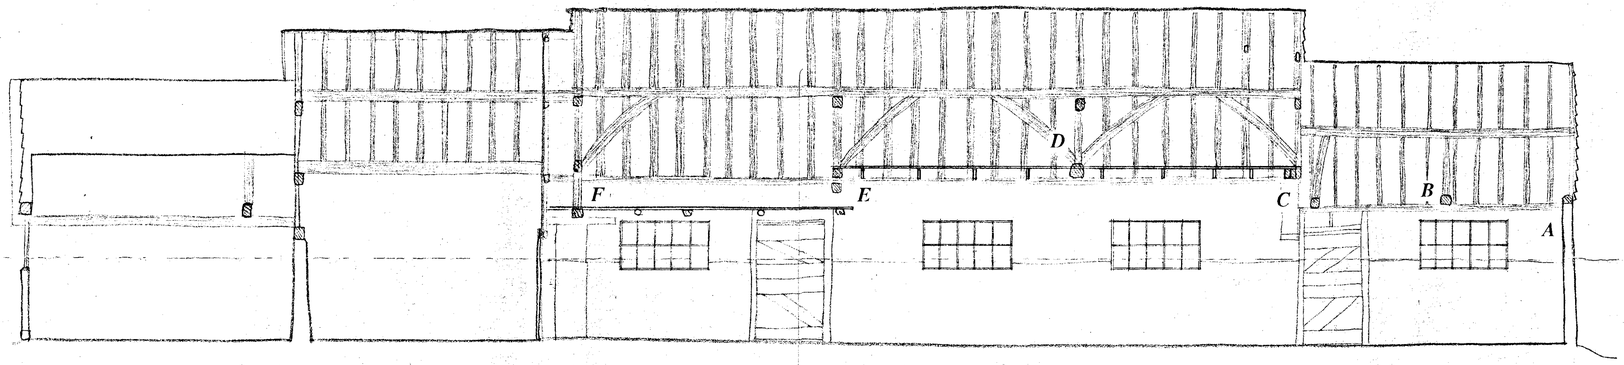


LONGITUDINAL SECTION TO EAST WALL

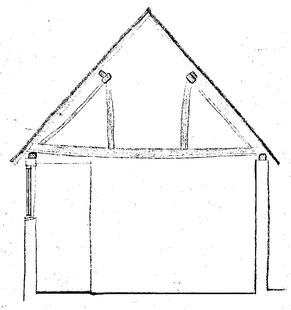


CROSS SECTION AA

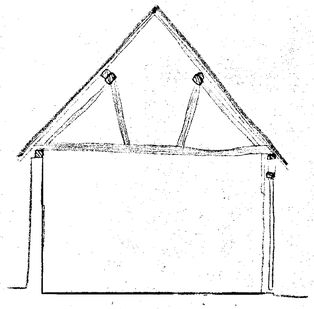


CROSS SECTION BB

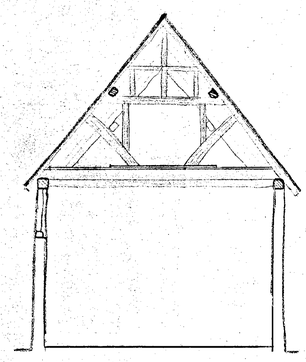


CROSS SECTION CC

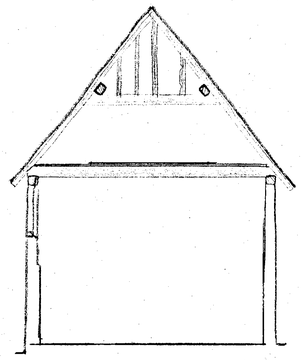

CROSS SECTION DD

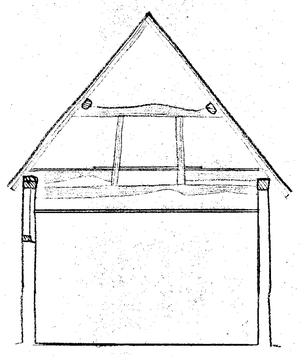


CROSS SECTION EE

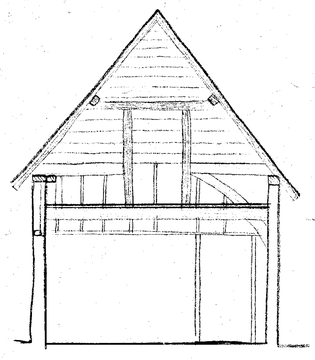

CROSS SECTION FF

RECEIVED 14 JAN 2002 - 5448

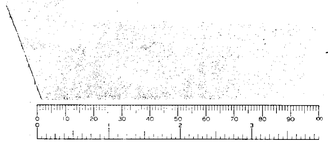

Proposal PROPOSED CONVERSION TO NEW DWELLING.

Drawing SECTIONS AS EXISTING

Site RUSHTONS FARM, WARREN HOUSE ROAD WOKINGHAM BERKSHIRE.


Date 23 November, 2001 *Scale* 1:50 . *Drawing No* D 628-04

COLIN DAWSON & ASSOCIATES
Architectural Design & Building Surveying.
MALVERN HOUSE
1 MALVERN WAY
TWYFORD
READING. BERKSHIRE. RG10 0PY.
Tel: (0118) 9343322 *Fax:* (0118) 9343322



WEST ELEVATION


SOUTH ELEVATION

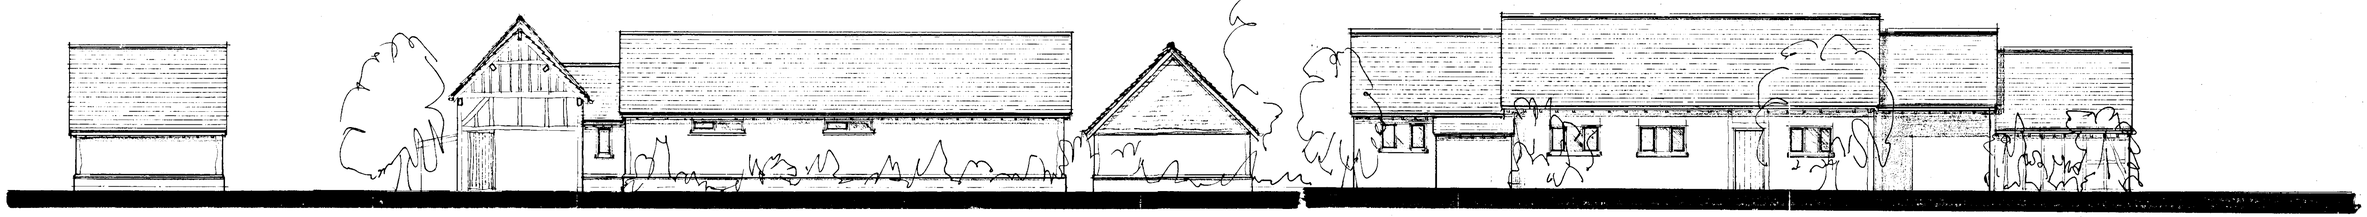


WEST ELEVATION TO GARAGE
EAST ELEVATION SIMILAR

NORTH ELEVATION

EAST ELEVATION

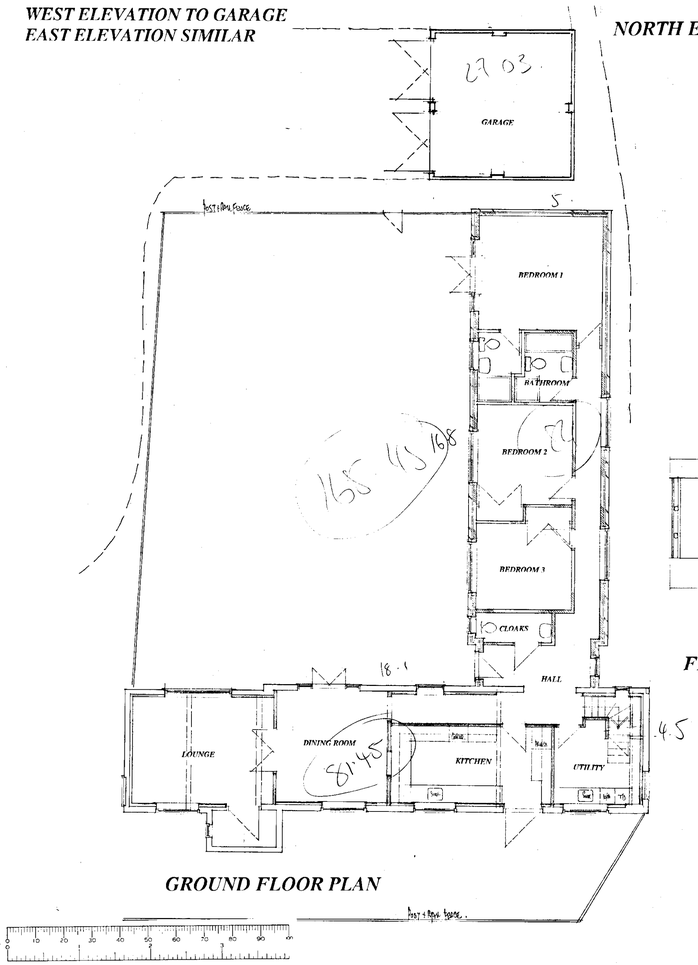


GROUND FLOOR PLAN

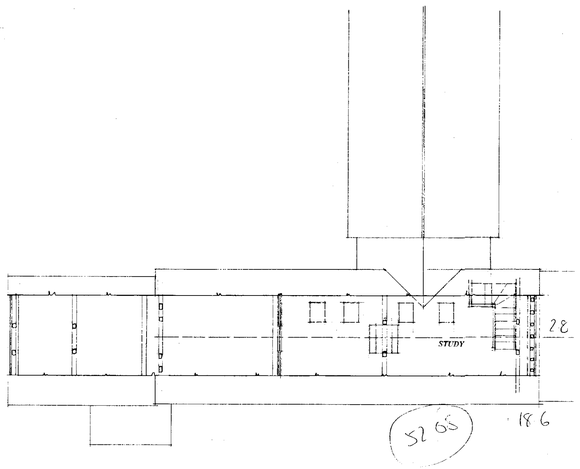


FIRST FLOOR PLAN

Total floor area
217.53m2

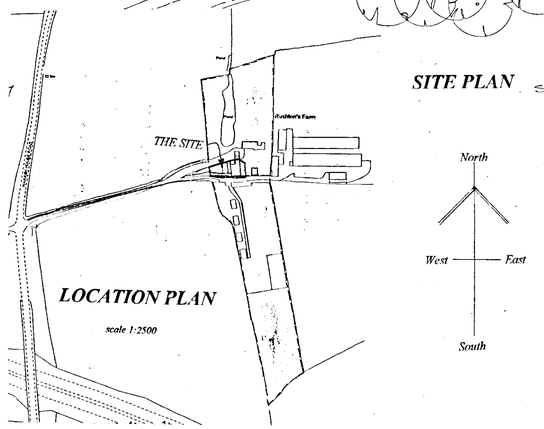

LOCATION PLAN
scale 1:2500

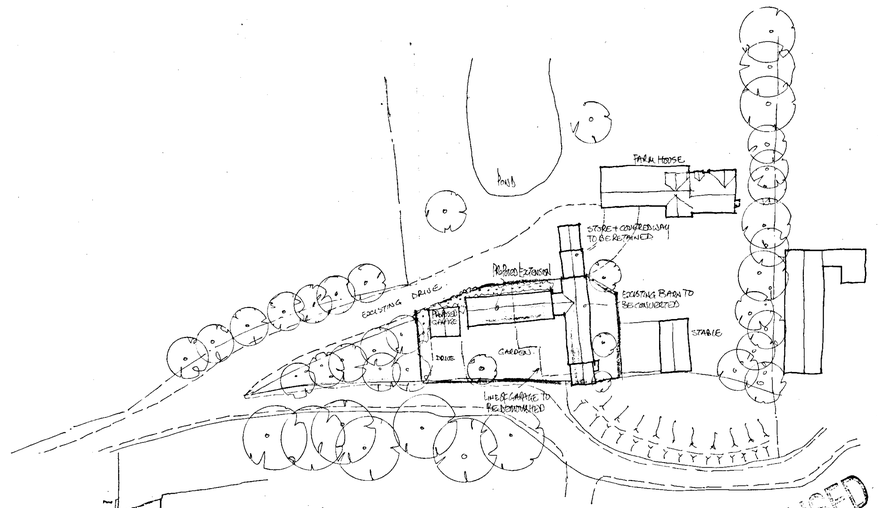

SITE PLAN SCALE 1:500.

14 JAN 2002 · 5447


North
West — East
South

Proposal PROPOSED CONVERSION TO NEW DWELLING. *Drawing* PLANNING PROPOSALS

Site RUSHTONS FARM, WARREN HOUSE ROAD WOKINGHAM BERKSHIRE.

Date 20 November, 2001 *Scale* 1:100 *Drawing No* D 628-02


COLIN DAWSON & ASSOCIATES
Architectural Design & Building Surveying.
MALVERN HOUSE
1 MALVERN WAY
TWYFORD
READING BERKSHIRE. RG10 9PY.
Tel:. (0118) 9343322 Fax: (0118) 9343322

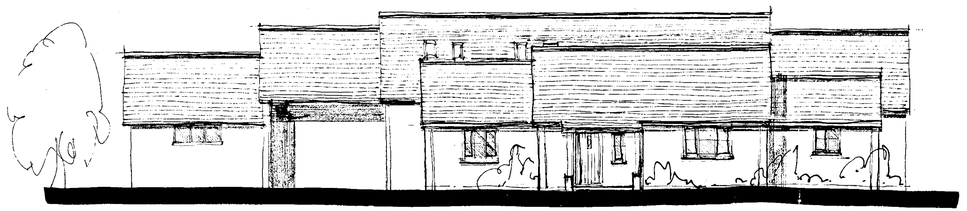


WEST ELEVATION



SOUTH ELEVATION

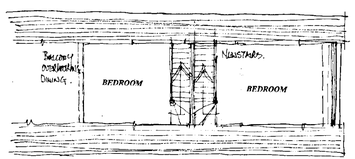

FIRST FLOOR PLAN

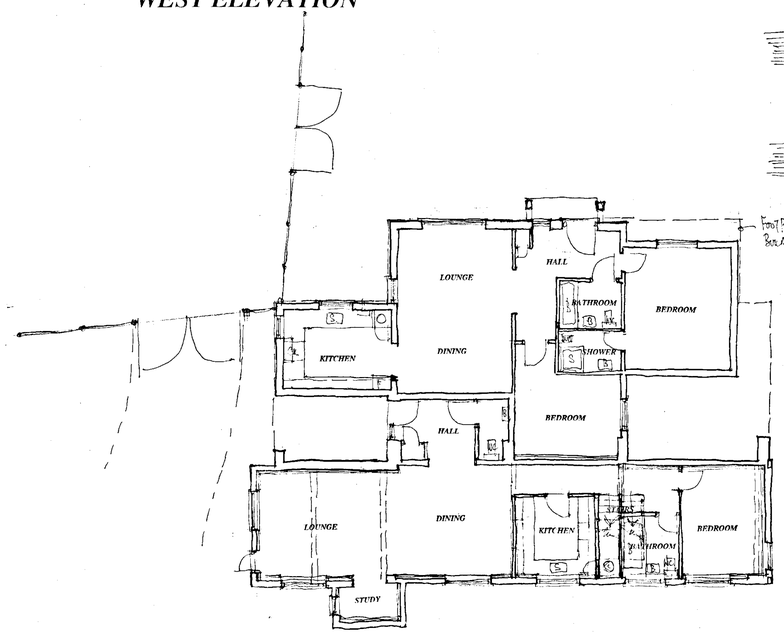

GROUND FLOOR PLAN

SITE PLAN.

Proposal
PROPOSED CONVERSION.

Drawing
SKETCH SCHEME B

Site
RUSHTONS FARM, WARREN HOUSE ROAD WOKINGHAM BERKSHIRE.

Date 9 December, 2002 Scale . 1:100 Drawing No D 628-06


COLIN DAWSON & ASSOCIATES
Architectural Design & Building Surveying.
MALVERN HOUSE
3 MALVERN WAY
TWYFORD
READING. BERKSHIRE RG10 9PY.
Tel:. (0118) 9343322 Fax: (0118) 9343322.



SOUTH ELEVATION




EAST ELEVATION

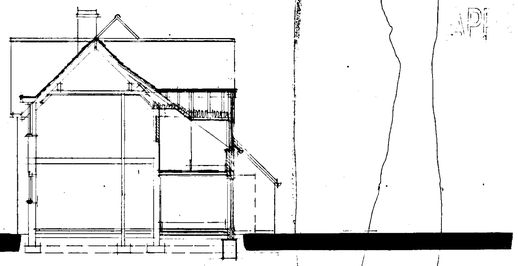

SECTION AA




WEST ELEVATION

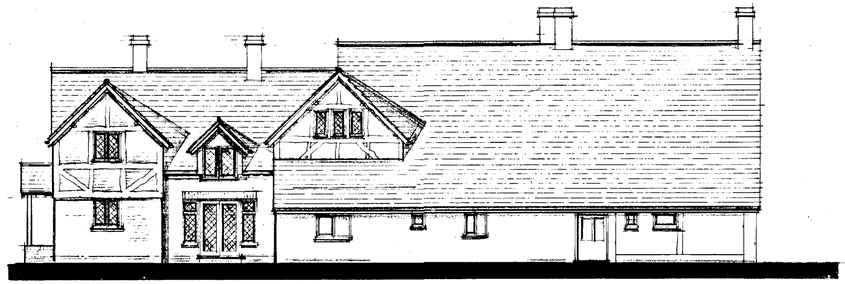


NORTH ELEVATION

SITE PLAN scale 1:500

GROUND FLOOR PLAN

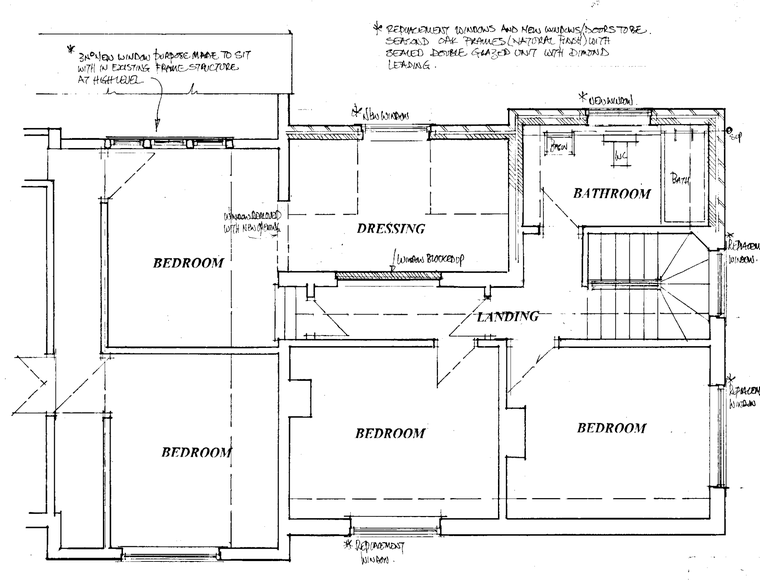

FIRST FLOOR PLAN

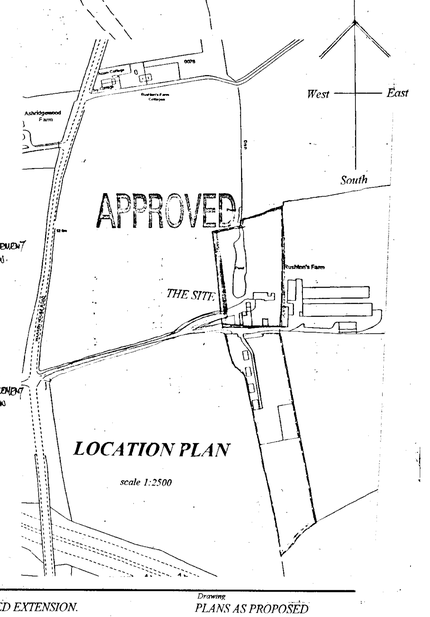

LOCATION PLAN
scale 1:2500

Proposal: PROPOSED EXTENSION. Drawing: PLANS AS PROPOSED

Site: RUSHTONS FARM HOUSE WOKINGHAM.

Date February 00 Scale 1:50 & 1:100 Drawing No D517-02 B

1078
1082

APPROVED

REVISED PLAN

COLIN DAWSON & ASSOCIATES
Architectural Design & Building Surveying.
MALVERN HOUSE
1 MALVERN WAY
TWYFORD
READING BERKSHIRE RG10 9PY.
Tel: (0118) 9343322 Fax: (0118) 9343322

17/1/00.