




EAST ELEVATION

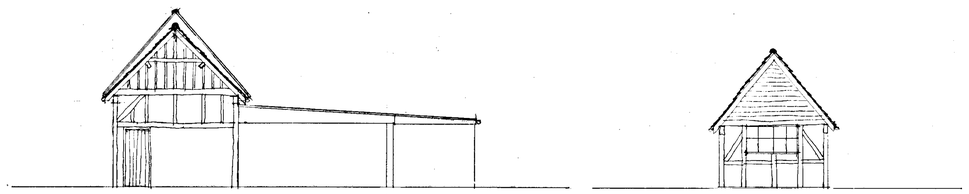


NORTH ELEVATION

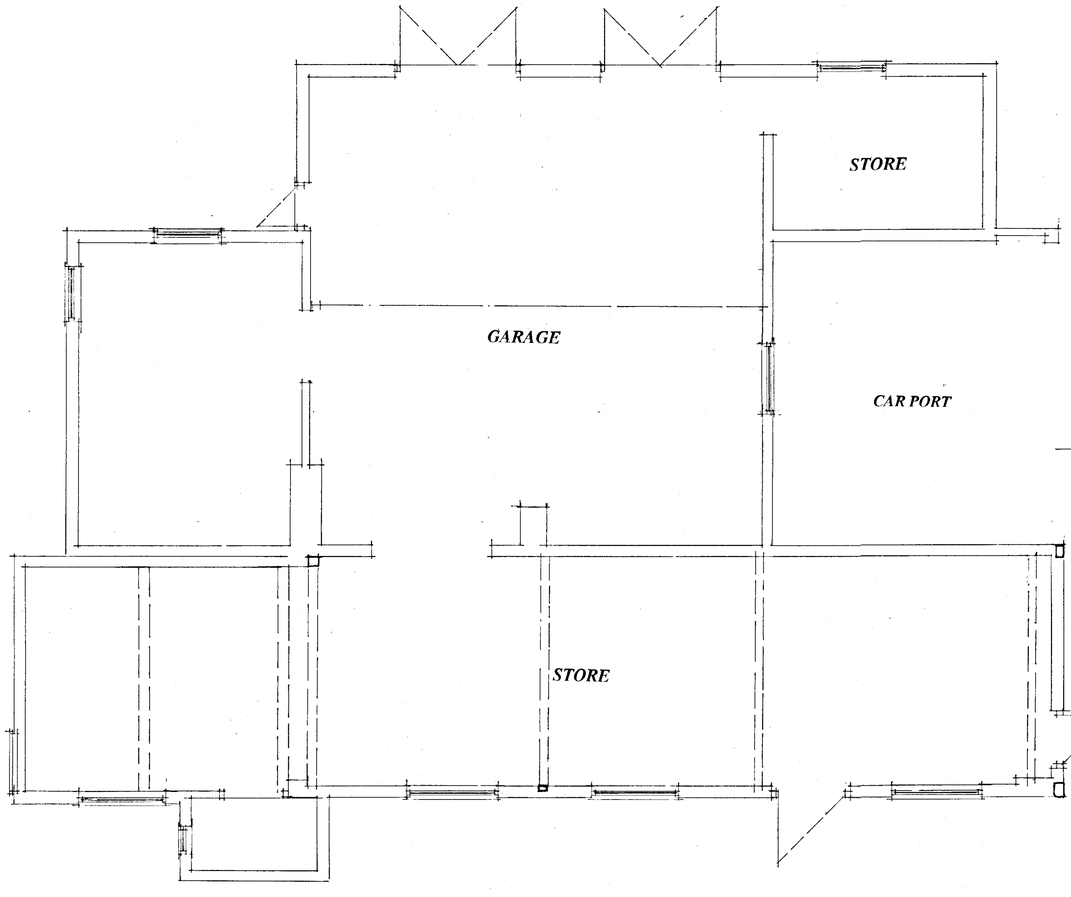


GROUND FLOOR PLAN

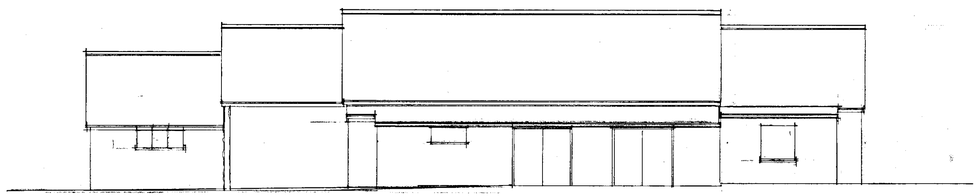

WEST ELEVATION

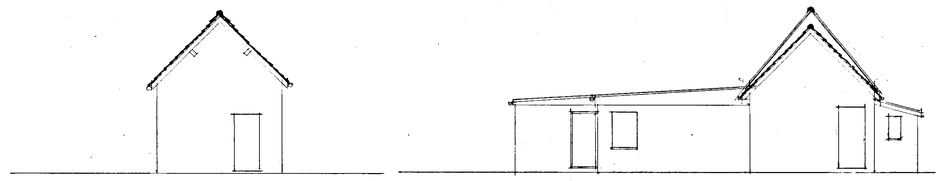

SOUTH ELEVATION

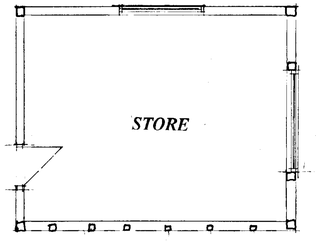

16 JAN 2002 5448

Proposal
PROPOSED CONVERSION TO NEW DWELLING.

Drawing
PLANS AS EXISTING

Site
RUSHTONS FARM, WARREN HOUSE ROAD WOKINGHAM BERKSHIRE.

Date *20 November, 2001* *Scale* *1:50 & 1:100* *Drawing No* ***D 628-01***


COLIN DAWSON & ASSOCIATES
Architectural Design & Building Surveying.
MALVERN HOUSE
1 MALVERN WAY
TWYFORD
READING, BERKSHIRE, RG10 9PY.
Tel: **(0118) 9343322** *Fax:* **(0118) 9343322.**

0 10 20 30 40 50 60 70 80 90 100



WEST ELEVATION


SOUTH ELEVATION

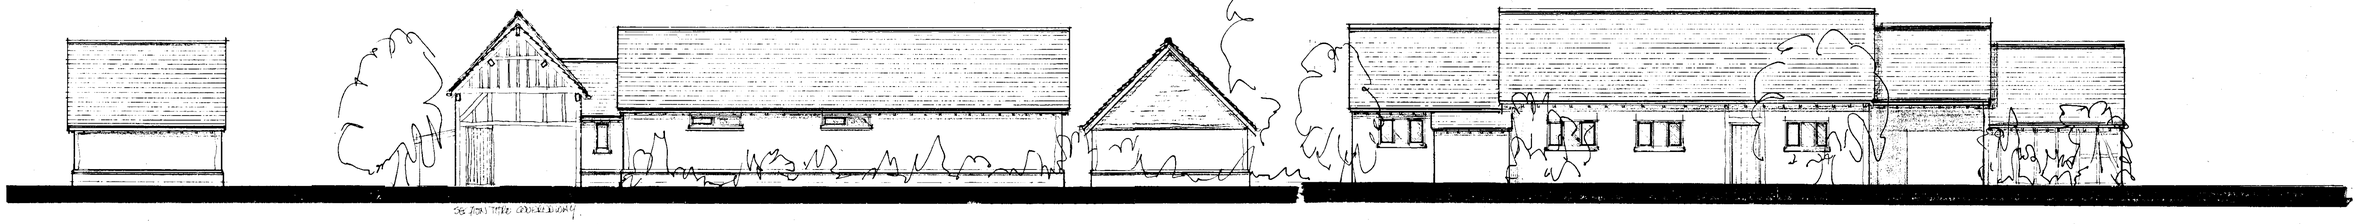


WEST ELEVATION TO GARAGE
EAST ELEVATION SIMILAR

NORTH ELEVATION


EAST ELEVATION

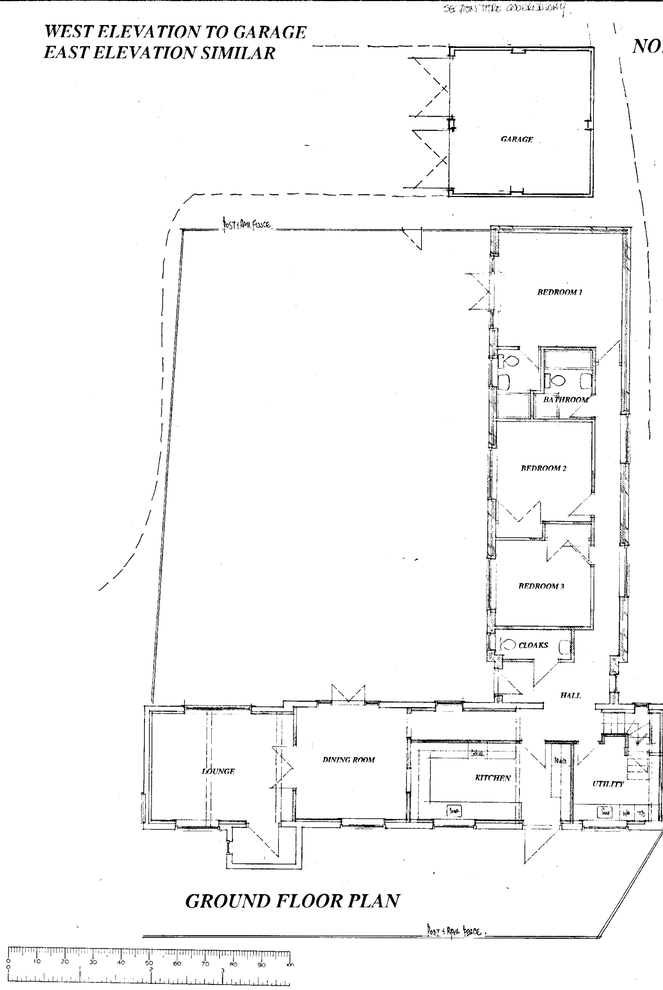


GROUND FLOOR PLAN

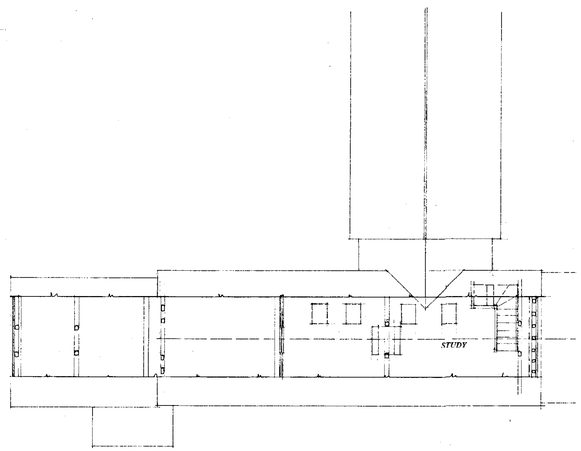

FIRST FLOOR PLAN

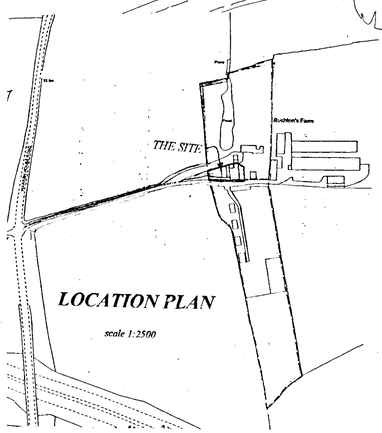

LOCATION PLAN
scale 1:2500

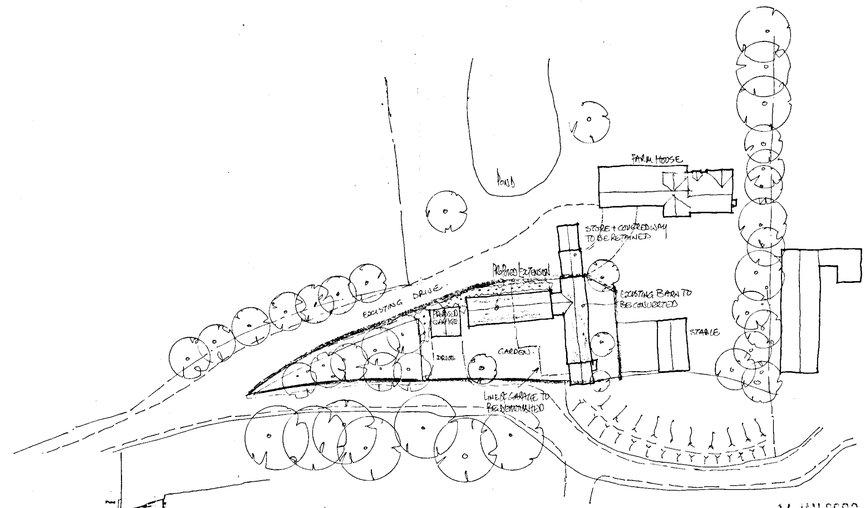

SITE PLAN SCALE 1:500.

14 JAN 2002 · 5448

North
West East
South

Proposal
PROPOSED CONVERSION TO NEW DWELLING.

Drawing
PLANNING PROPOSALS

Site
RUSHTONS FARM, WARREN HOUSE ROAD WOKINGHAM BERKSHIRE.

Date 20 November, 2001 Scale 1:100 Drawing No D 628-02 A

COLIN DAWSON & ASSOCIATES
Architectural Design & Building Surveying.
MALVERN HOUSE
1 MALVERN WAY
TWYFORD
READING, BERKSHIRE RG10 9PY.
Tel: (0118) 9343322 Fax: (0118) 9343322