
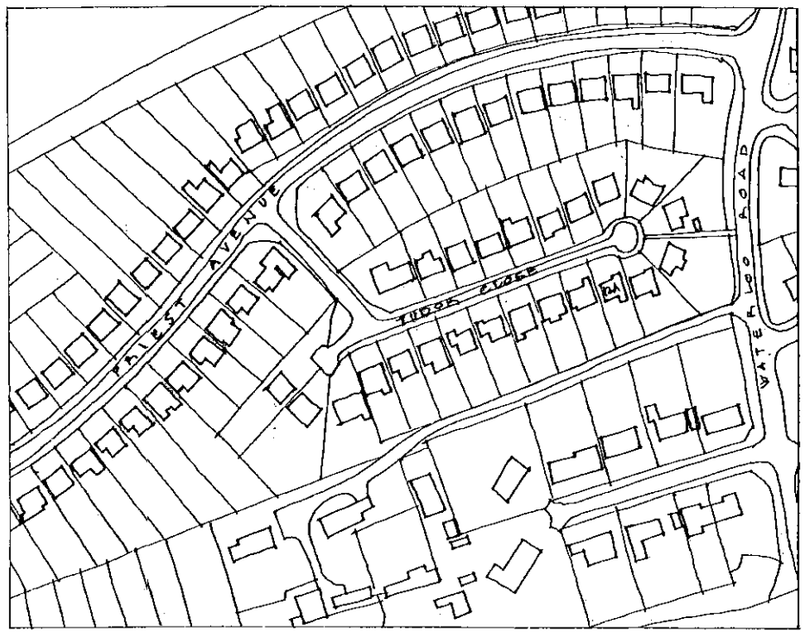


LOCATION PLAN 1:2500

APPROVED

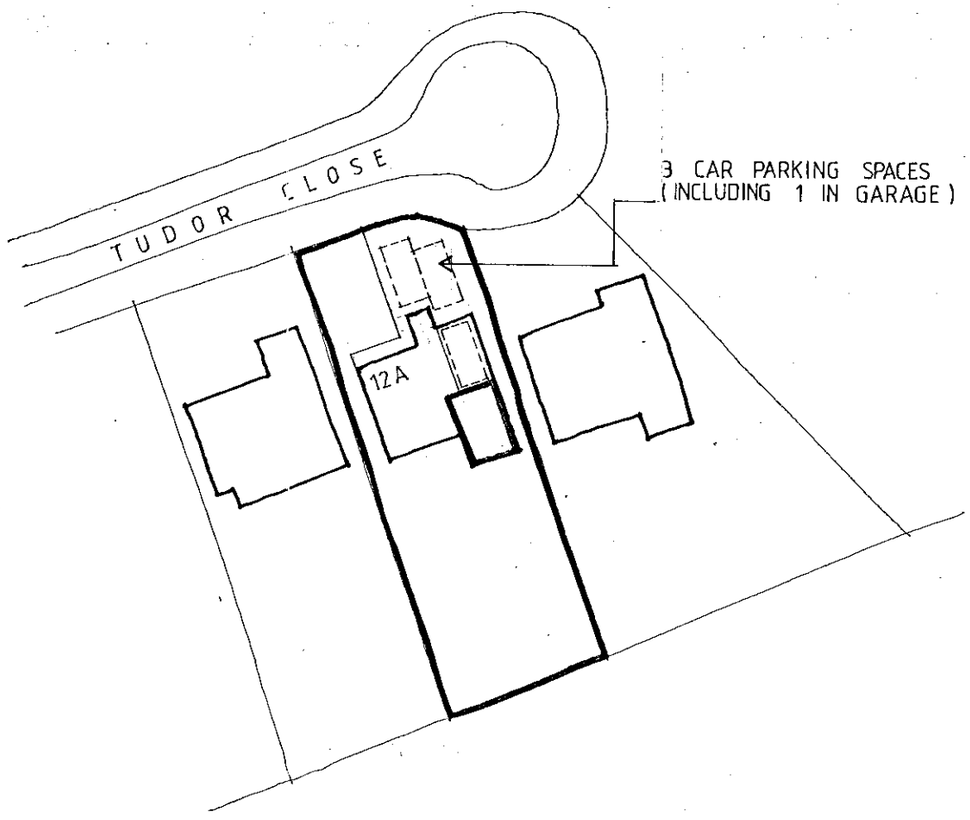

BLOCK PLAN 1:500

NOTES

All dimensions are in millimetres unless stated otherwise

All dimensions must be checked on site and not scaled from this drawing

This drawing is to be read in conjunction with all other drawings in the series & the structural engineer's & other consultants information as applicable.

Report any discrepancies immediately

All products to be installed strictly in accordance with the manufacturer's recommendations

All work to be carried out in accordance with the relevant British Standards and the Building Regulations

This drawing has been produced solely for Planning & Building Regulation applications

A	03/ 01	CAR PARKING SHOWN	KB
	Date	Revision	Dm

© Copyright

King and Evans Partnership
Chartered Surveyors

Architectural Services
Building Surveying
Project Management
Quantity Surveying

New Market House
Market Street
Newbury
Berkshire RG14 5DP

Tel 01635 36560
Fax 01635 528363
email kingandevans@fsbdial.co.uk


CLIENT
MR & MRS BORLAND

PROJECT
12 A TUDOR CLOSE
WOKINGHAM
BERKSHIRE

DRAWING
LOCATION & BLOCK PLANS

SCALE 1:2500 , 1:500	DRN KB
DATE 02 / 01	CKD NS
DRAWING NUMBER 1849 / 02	REV A


23/9/02

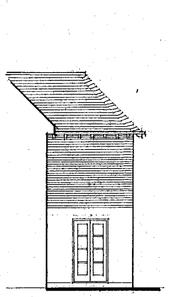

WEST ELEVATION



SOUTH ELEVATION

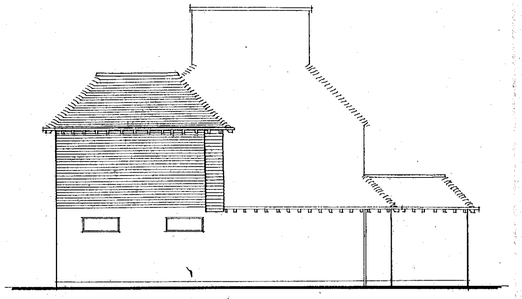

EAST ELEVATION



NORTH ELEVATION

GROUND FLOOR PLAN

FIRST FLOOR PLAN

12.FEB.2001 • 3355

APPROVED

NOTES

ALL DIMENSIONS ARE IN MILLIMETRES UNLESS STATED OTHERWISE

ALL DIMENSIONS MUST BE CHECKED ON SITE AND NOT SCALED FROM THIS DRAWING.

THIS DRAWING IS TO BE READ IN CONJUNCTION WITH ALL OTHER DRAWINGS IN THE SERIES & THE STRUCTURAL ENGINEER'S & OTHER CONSULTANTS INFORMATION AS APPLICABLE.

REPORT ANY DISCREPANCIES IMMEDIATELY.

ALL PRODUCTS TO BE INSTALLED STRICTLY IN ACCORDANCE WITH THE MANUFACTURER'S RECOMMENDATIONS

ALL WORK TO BE CARRIED OUT IN ACCORDANCE WITH THE RELEVANT BRITISH STANDARDS AND THE BUILDING REGULATIONS

THIS DRAWING HAS BEEN PRODUCED SOLELY FOR PLANNING & BUILDING REGULATION APPLICATIONS.

Rev	Date	Description	Drn
A	02/01	CLIENT AMENDMENTS	KB

© Copyright

King and Evans Partnership
Chartered Surveyors

Architectural Services
Building Surveying
Project Management
Quantity Surveying

New Market House
Market Street
Newbury
Berkshire RG14 5DP

Tel 01635 36560
Fax 01635 528363
email kingandevans@fsbdial.co.uk

ISO 9001 REGISTERED COMPANY UKAS 518

CLIENT
MR & MRS BORLAND

PROJECT
12 A TUDOR CLOSE
WOKINGHAM
BERKSHIRE

DRAWING
PROPOSED EXTENSION

SCALE 1:100, 1:50	DRN KB
DATE 12 / 00	CKD NS
DRAWING NUMBER 1849 / 01	REV A