
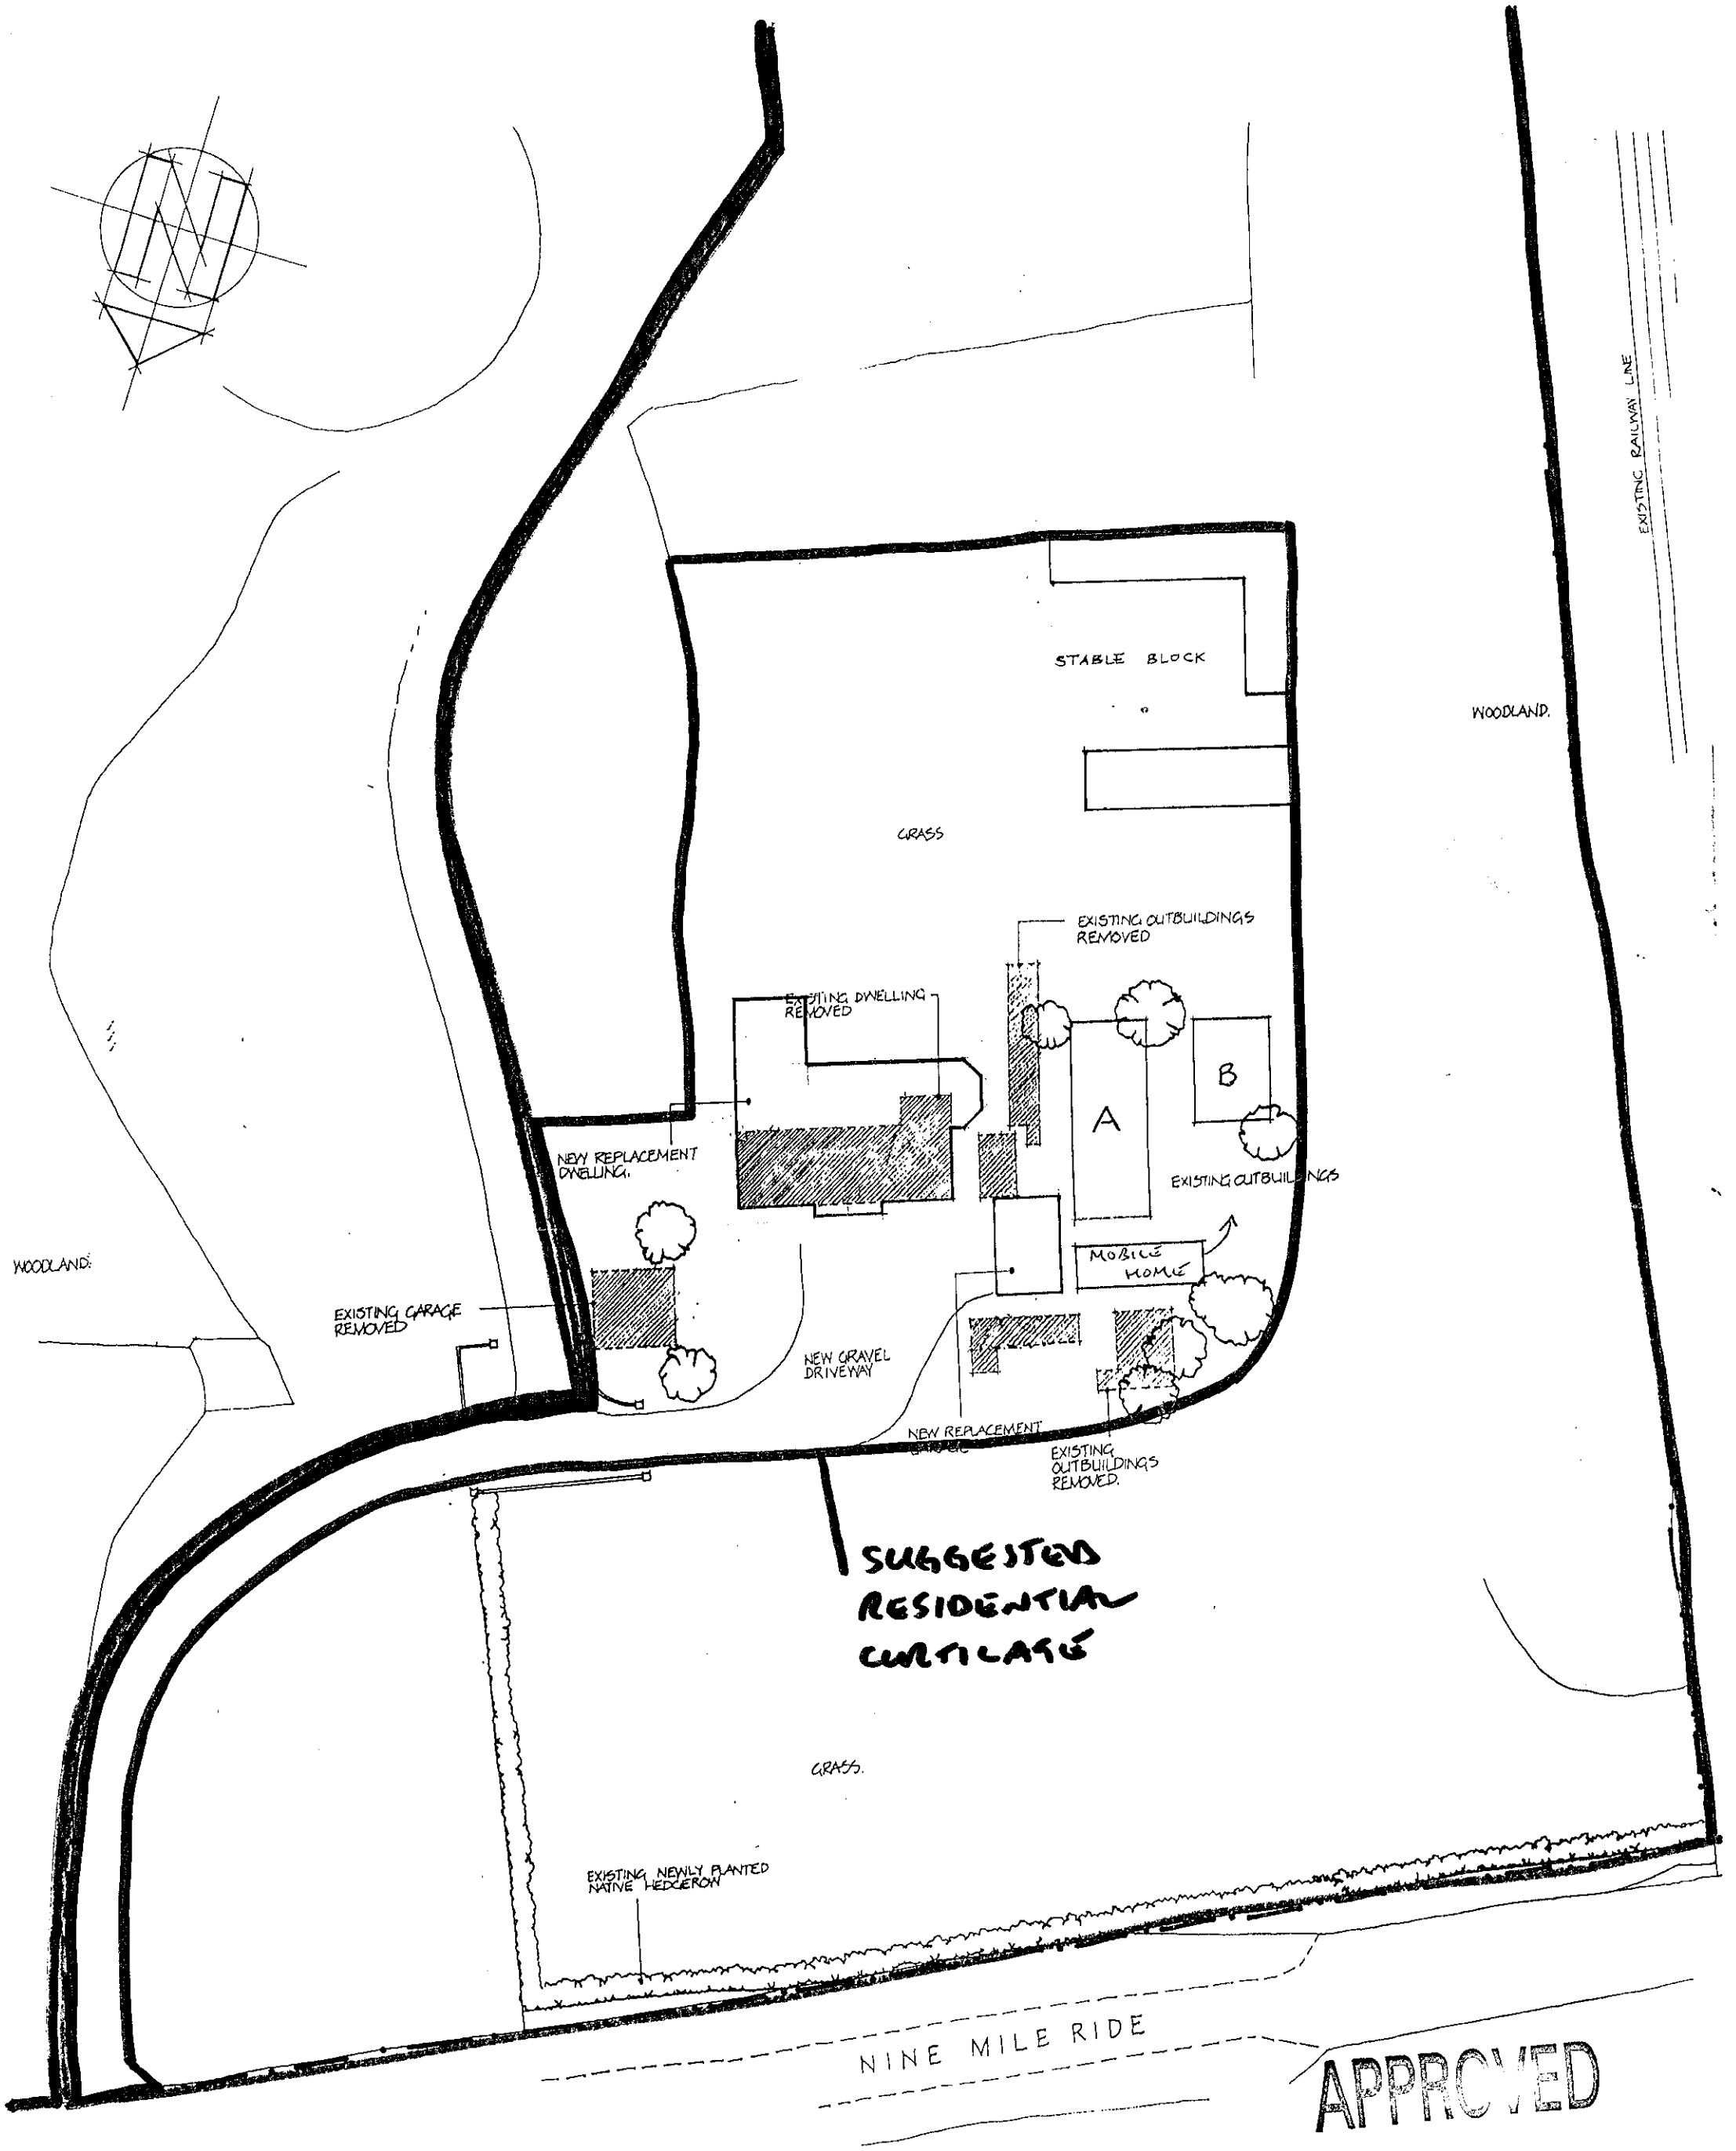



Mr & Mrs R Reed
Replacement Dwelling at Pine Copse
Nine Mile ride, Wokingham
SITE PLAN
1:200
Apr 00


1516/07/A

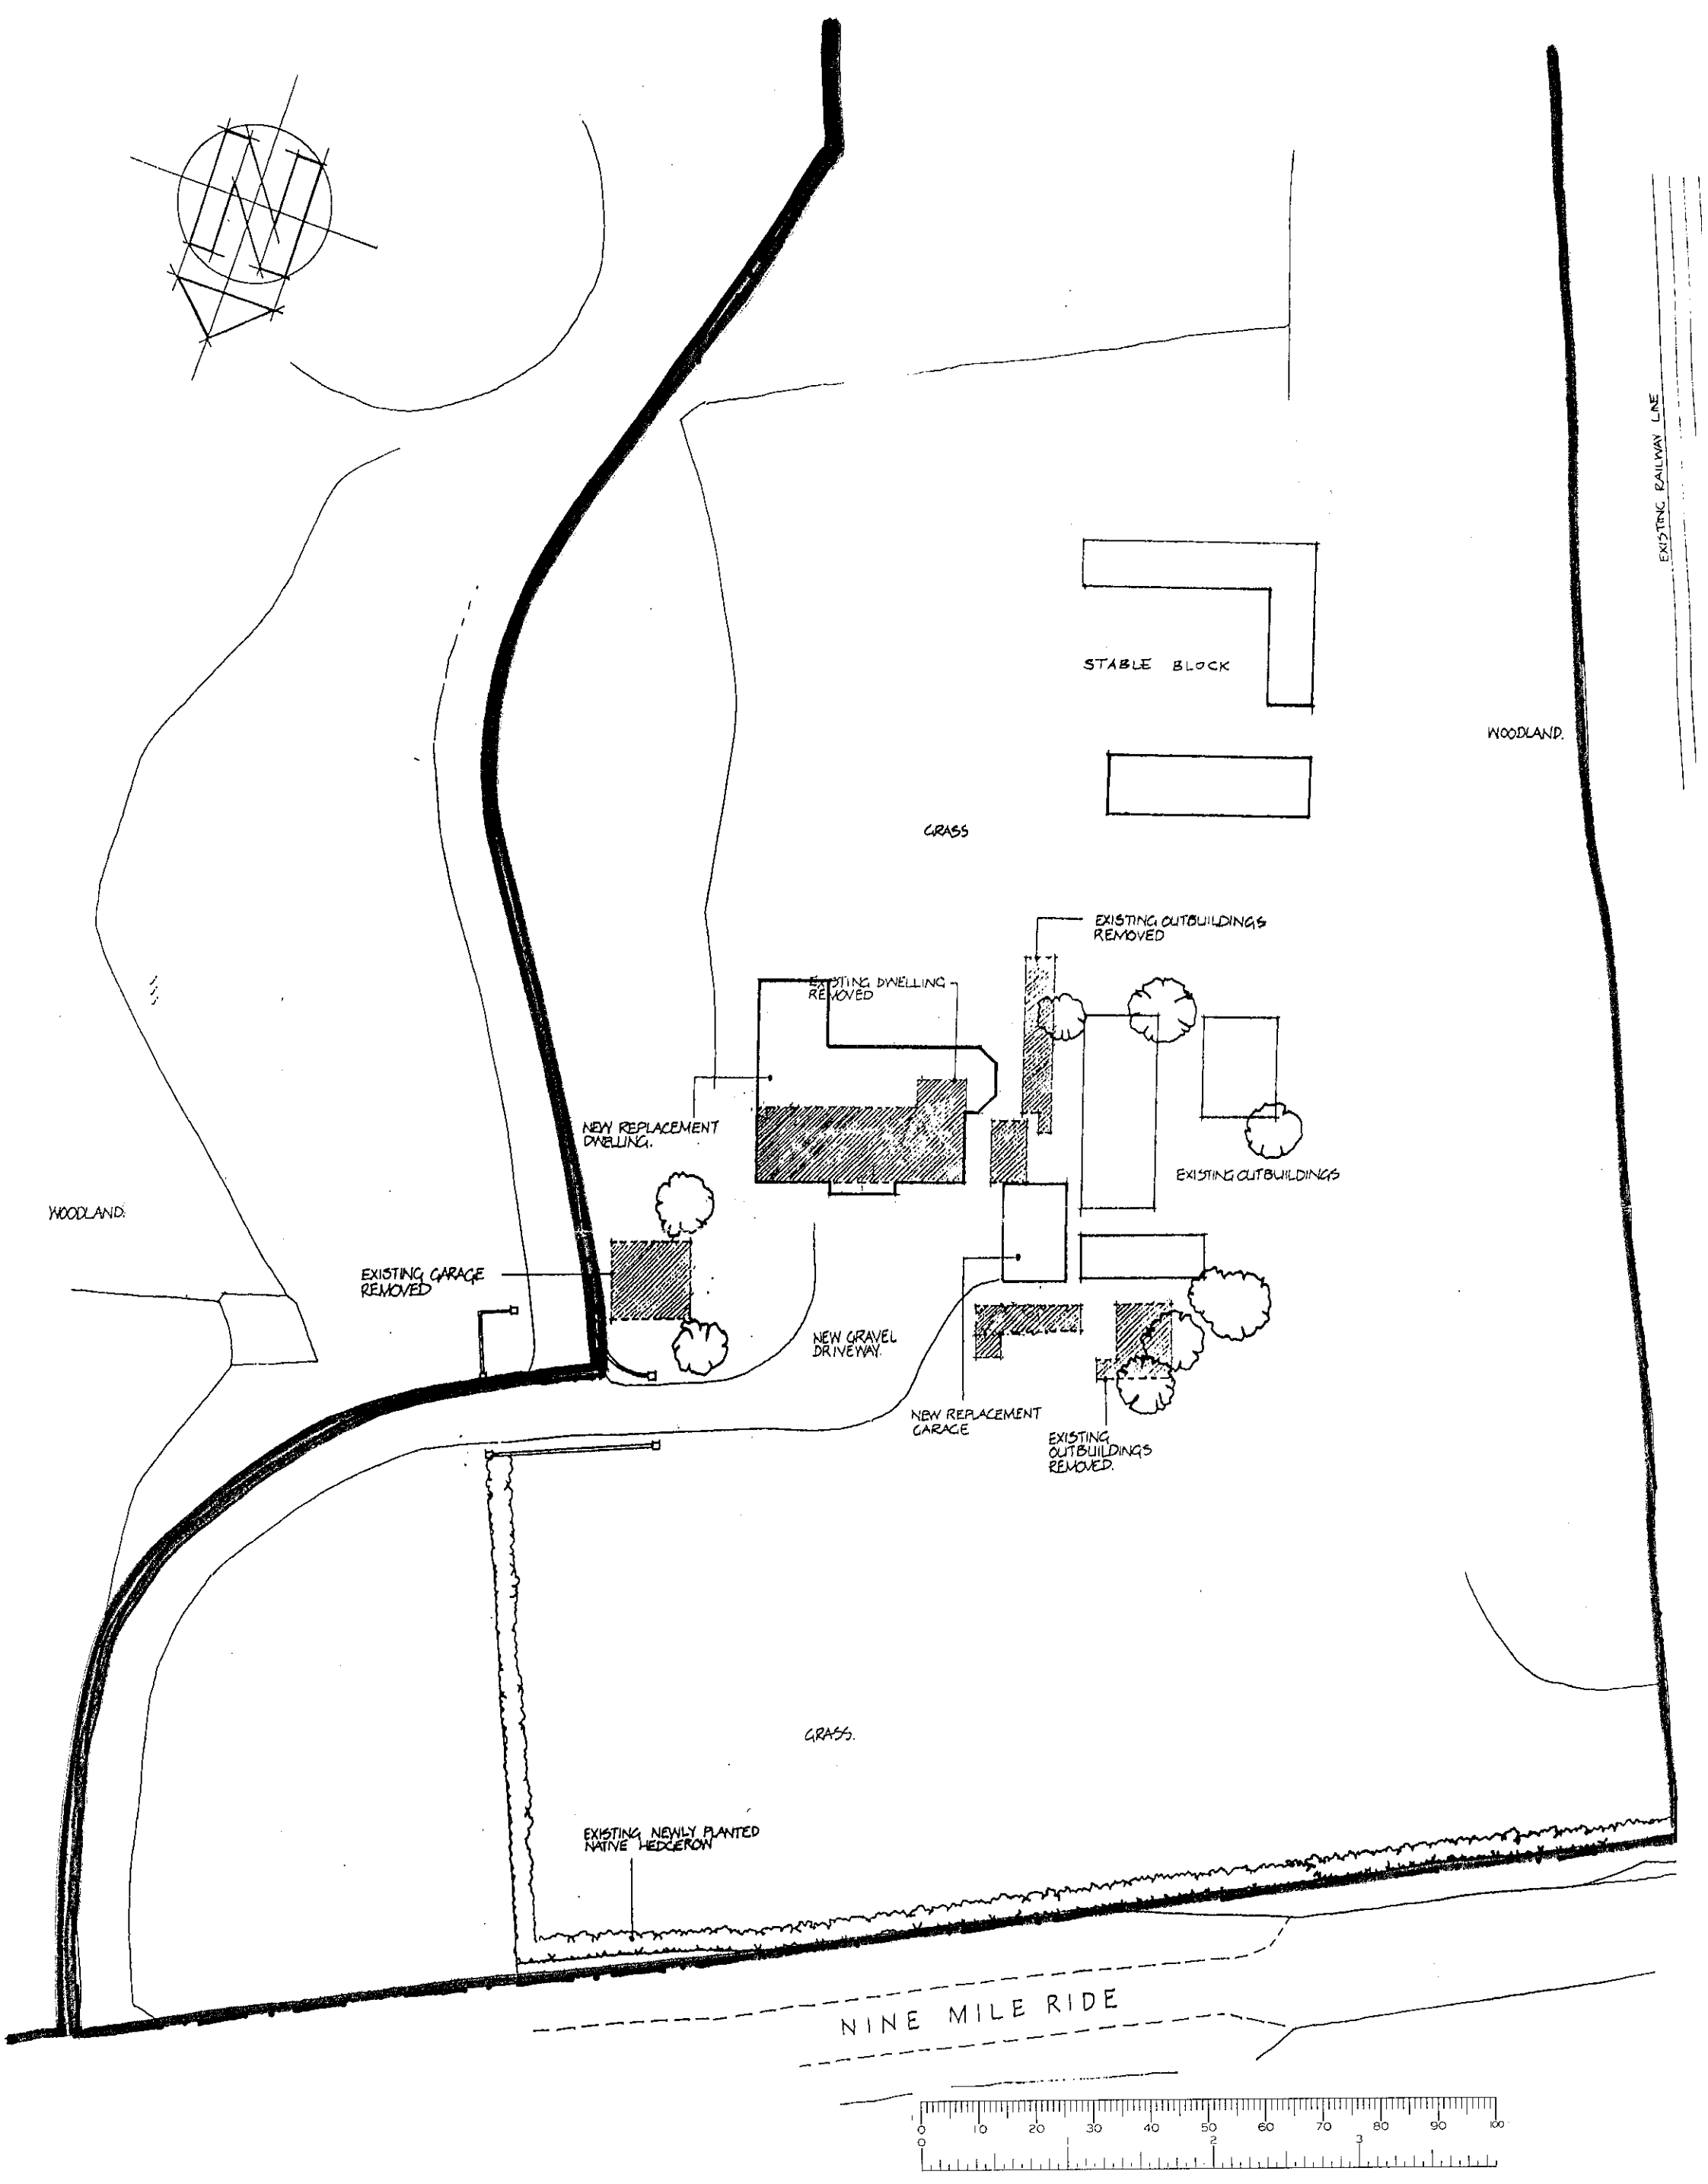


12.FEB.2001* 3557

Mr & Mrs R Reed
Replacement Dwelling at Pine Copse
Nine Mile ride, Wokingham
SITE PLAN
1:200
Apr 00


1516/07

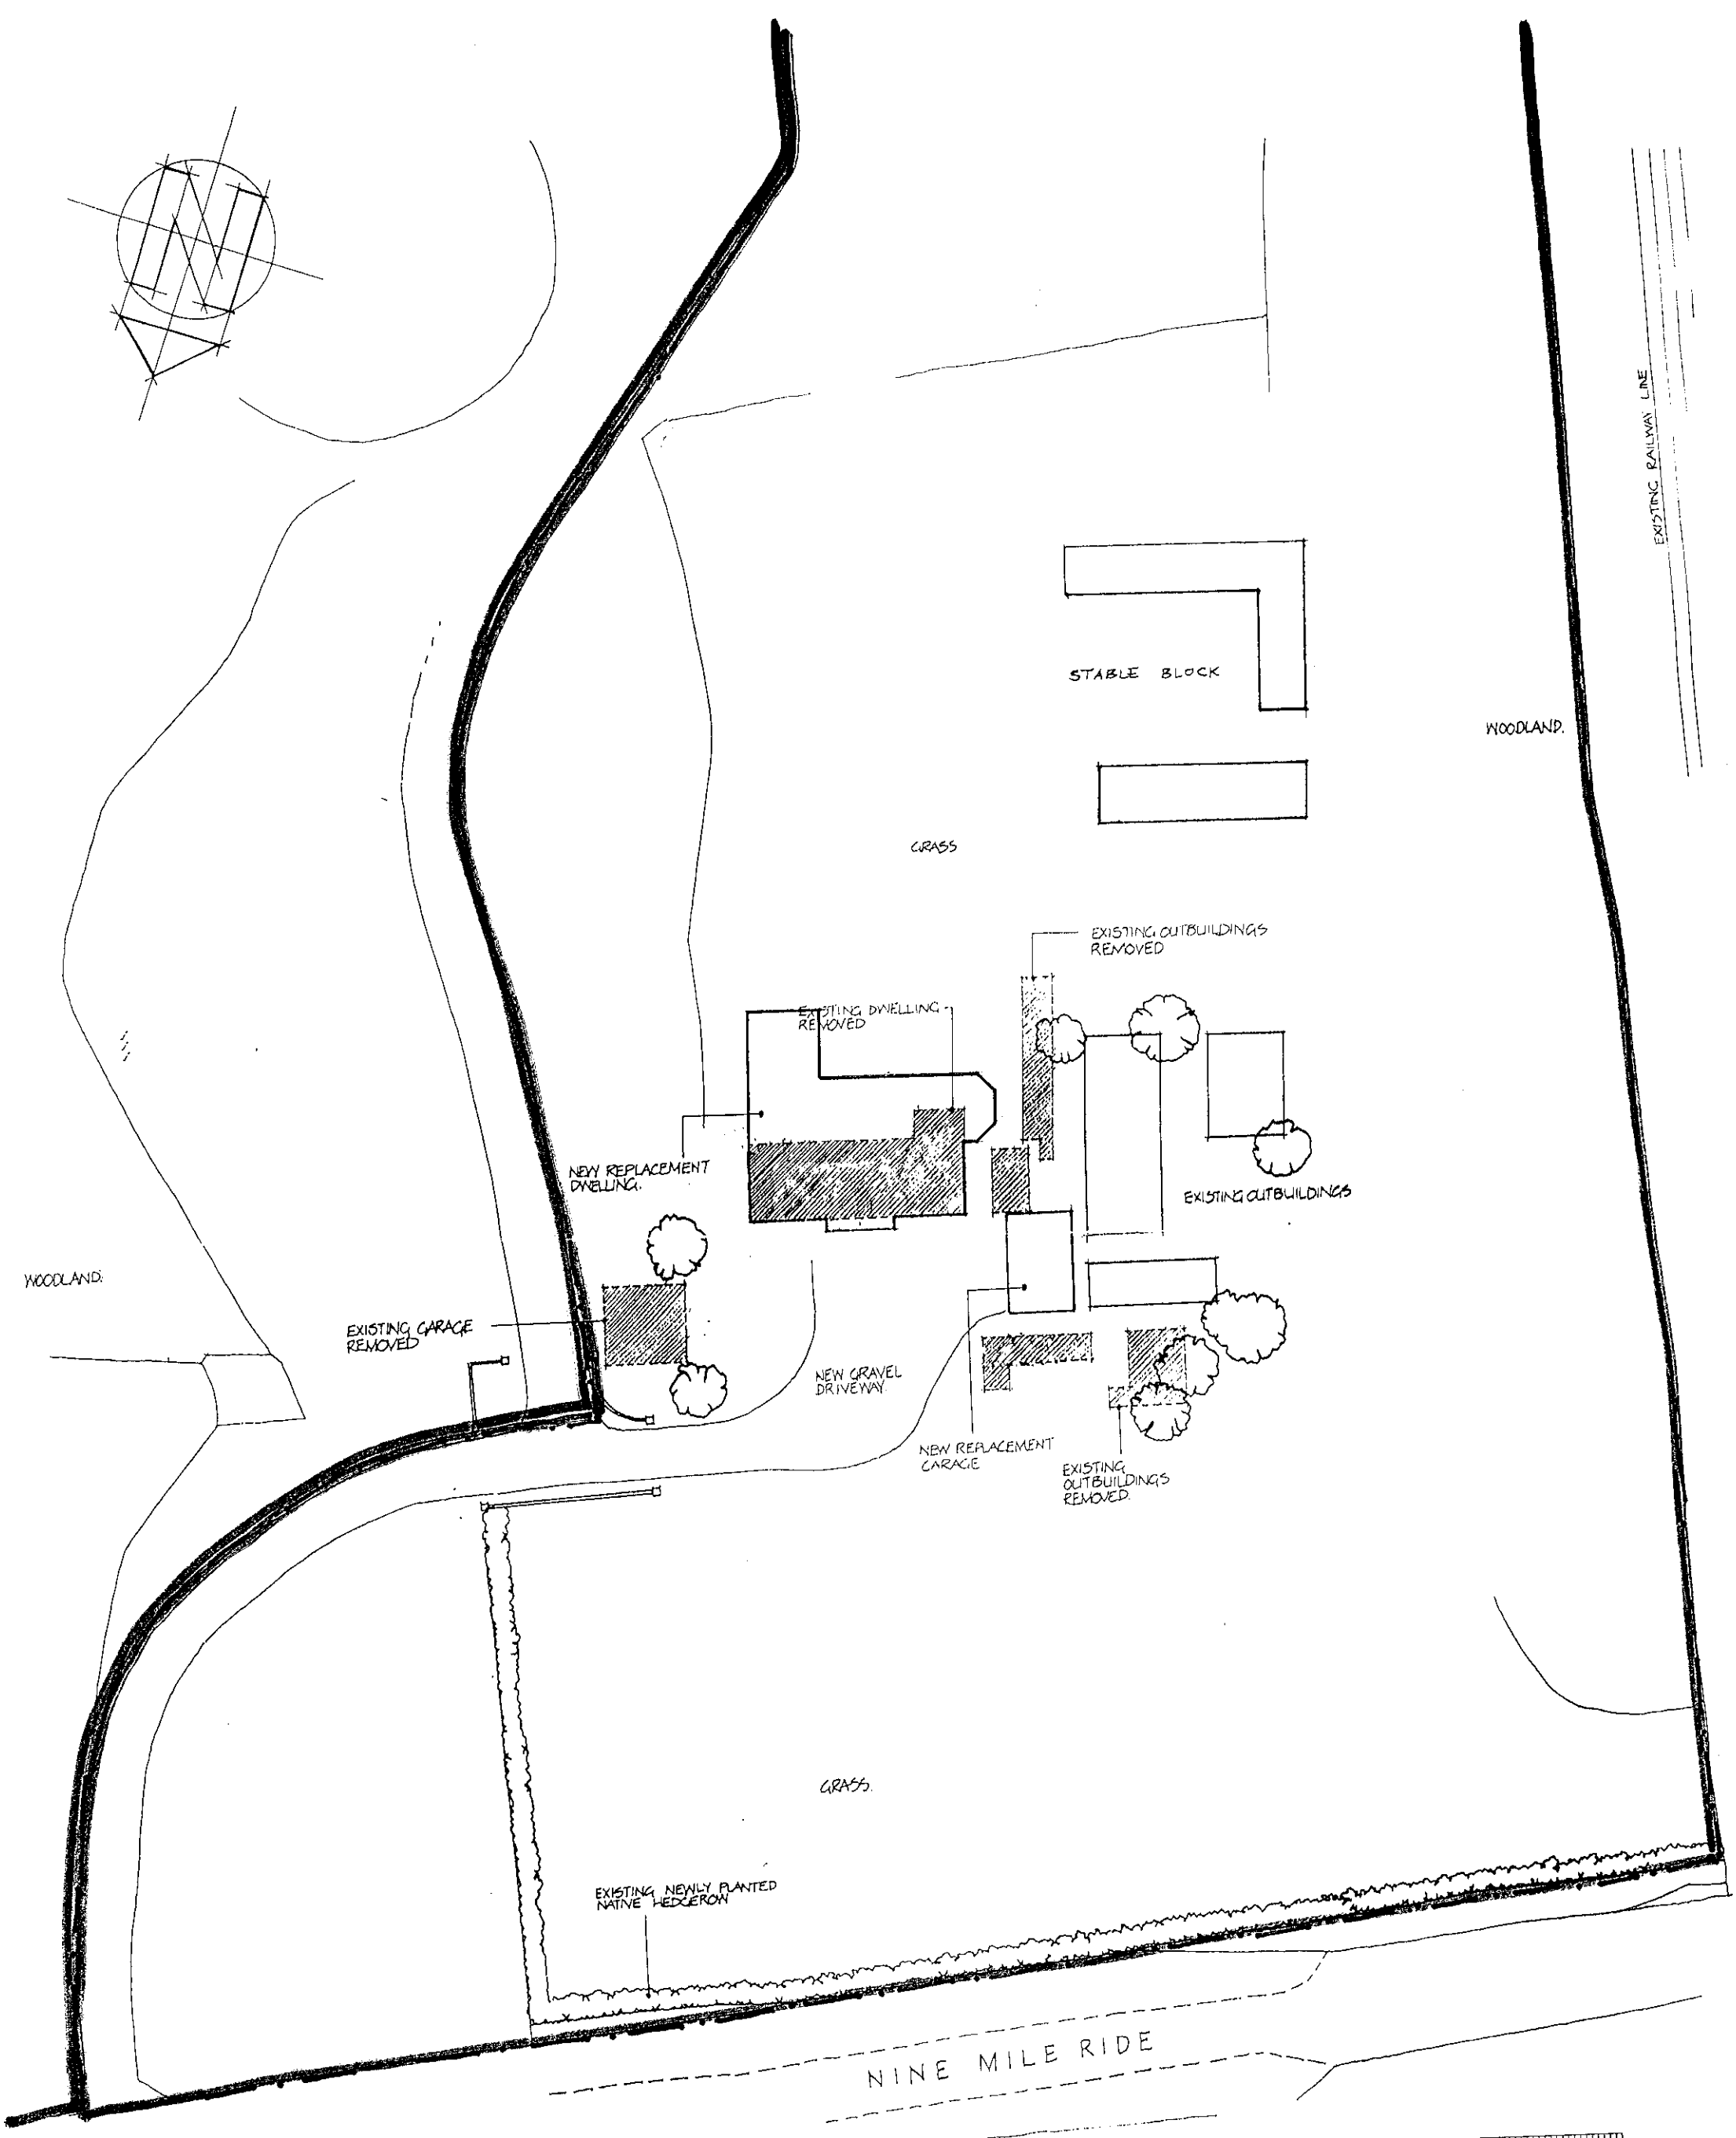



12.FEB.2001* 3357


Mr & Mrs R Reed
Replacement Dwelling at Pine Copse
Nine Mile ride, Wokingham
~~SITE PLAN~~
1:200 ? 1:500
Apr 00

1516/07

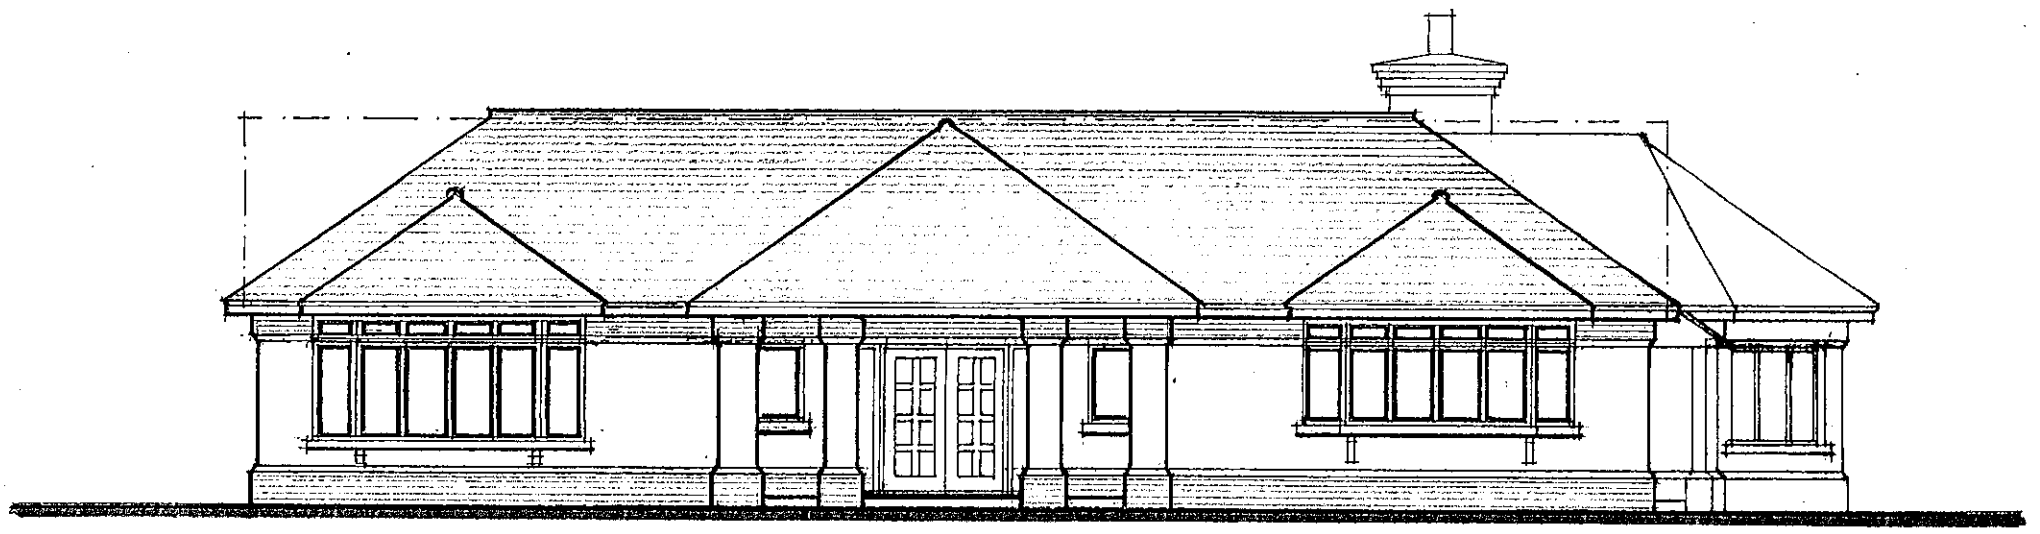

NORTH WEST FACING NINE MILE RIDE

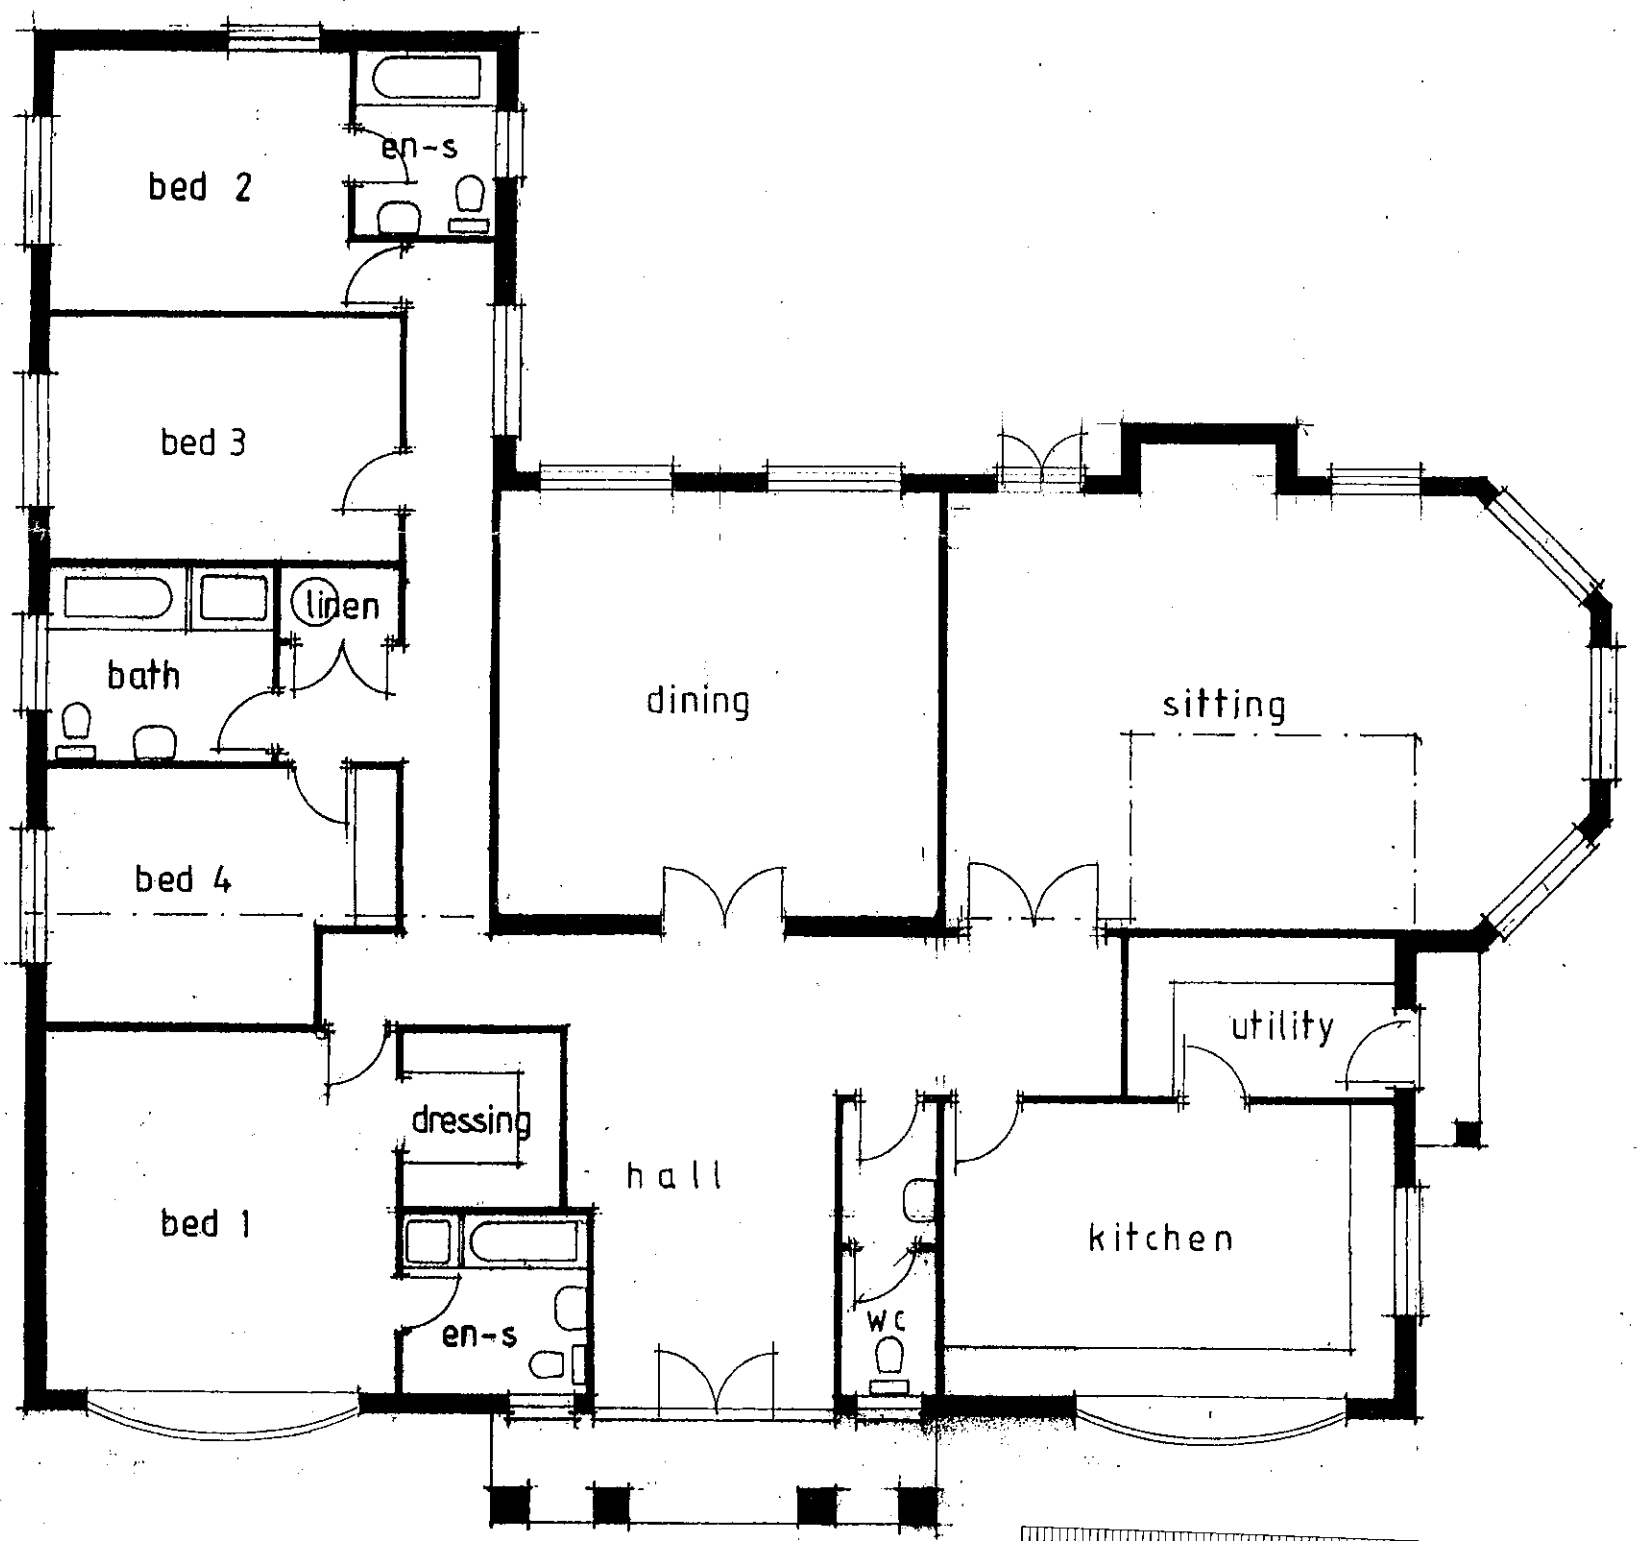

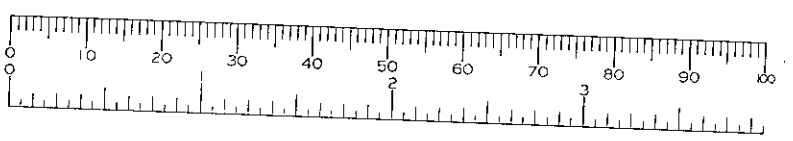




PLAN


APPROVED

~~DO NOT SCALE FROM THIS DRAWING~~ VERIFY ALL DIMENSIONS BEFORE SETTING OUT. COMMENCING WORK OR MAKING ANY SHOP DRAWINGS REPORT ANY DISCREPANCIES TO SUPERVISING OFFICER IMMEDIATELY

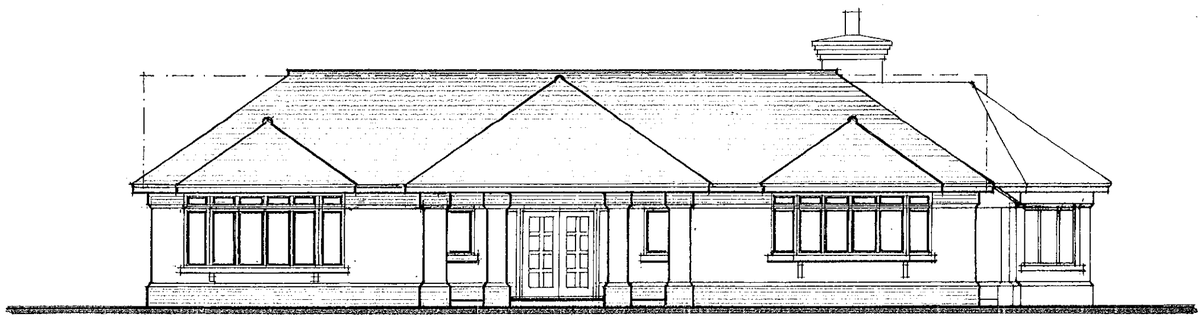
© COPYRIGHT




NORTH WEST FACING NINE MILE RIDE FRONT

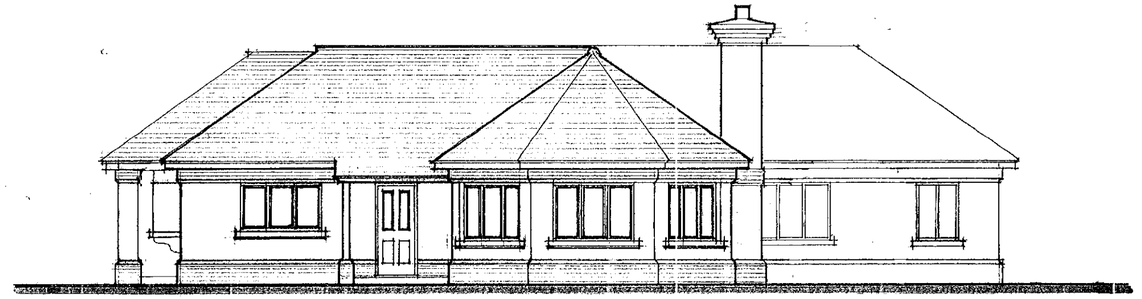


SOUTH WEST kitchen side

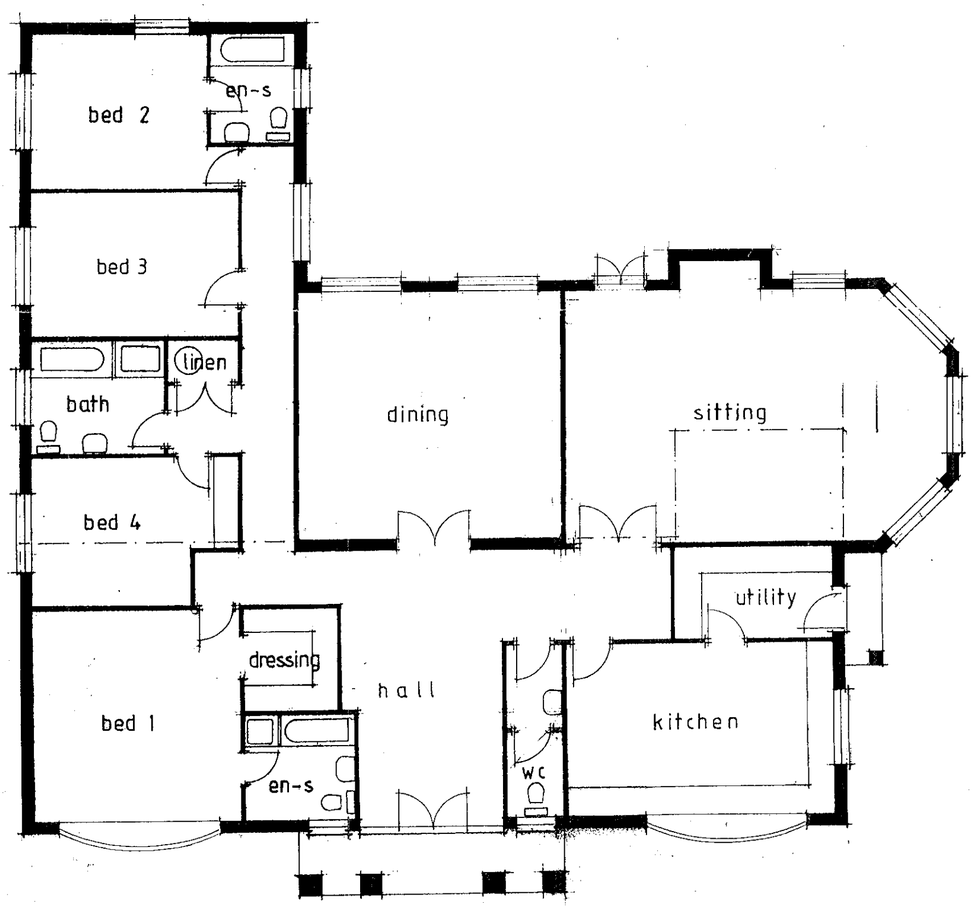


PLAN

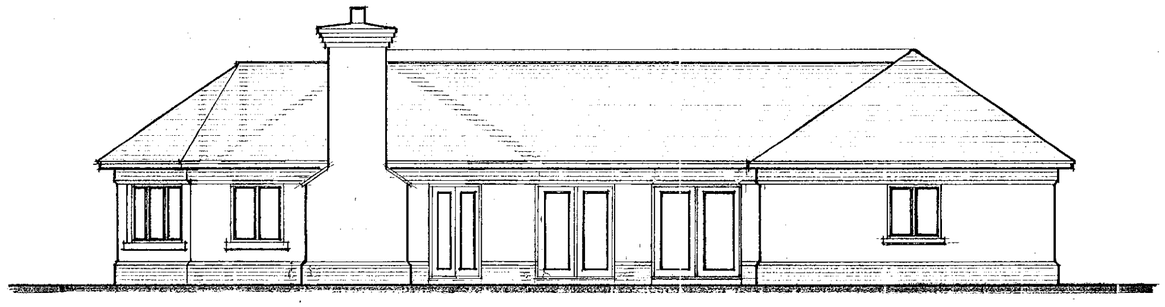

SOUTH EAST REAR

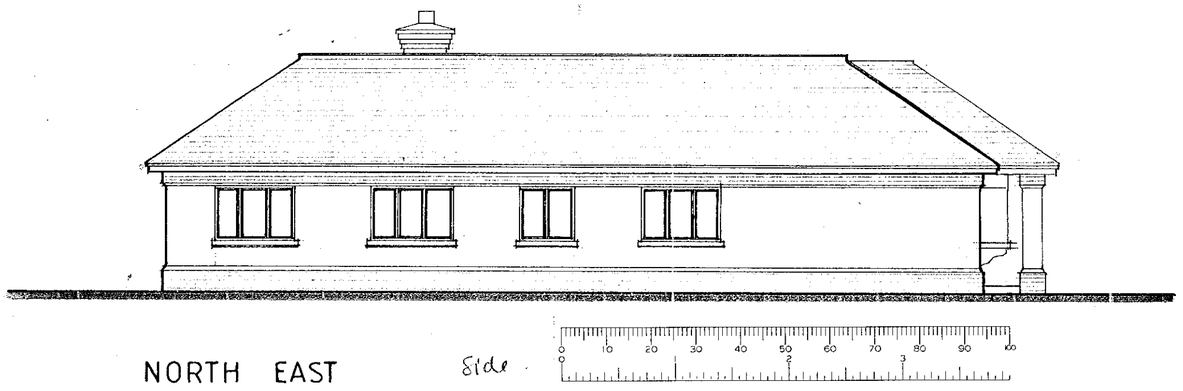

NORTH EAST side

12.FEB.2001* 3557

APPROVED

**DAY · TANNER PARTNERSHIP**
ARCHITECTURE & PLANNING

CLIENT Mr & Mrs R. Reed

JOB Pine Copse, Nine Mile Ride, W'hm

DRG REPLACEMENT DWELLING

SCALE 1/100 DRAWN DATE jan 01

1516/06 A

11-13 DUKES RIDE
CROWTHORNE
BERKSHIRE
RG45 6LZ
01344 · 777143

55 CHURCH ST
CAVERSHAM
READING
RG4 8AX
0118 · 946 1242

9/10/01