



VIEW 'A'

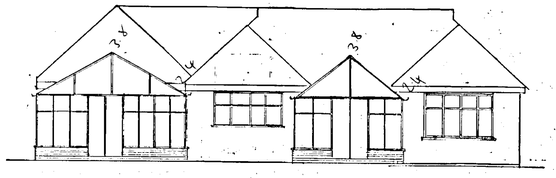


PROPOSED REAR ELEVATION

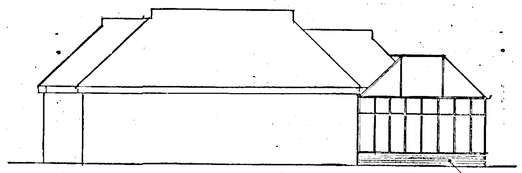


PROPOSED SIDE ELEVATION

NOTE
All new brickwork to match existing.

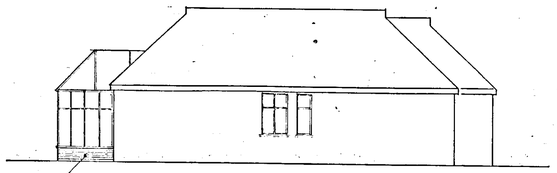


PROPOSED SIDE ELEVATION

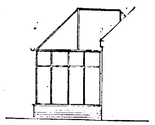


VIEW 'B'

PROPOSED GROUND FLOOR PLAN

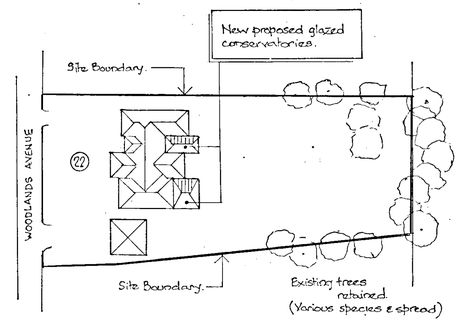

SITE PLAN (1:500)

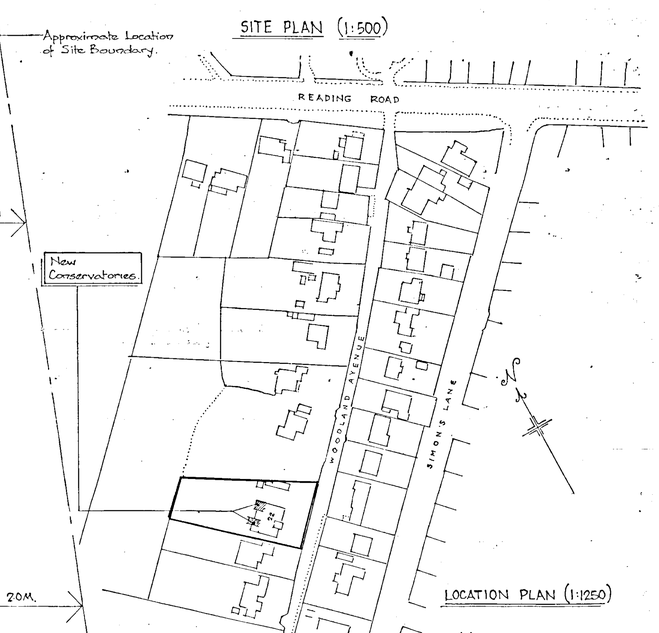

LOCATION PLAN (1:1250)

'A' Minor amendments.

PROPOSED CONSERVATORIES AT
22 WOODLANDS AVENUE
WOKINGHAM
BERKS

Scale 1:50 & 1:100
Drg No 220801/A