




Front Elevation

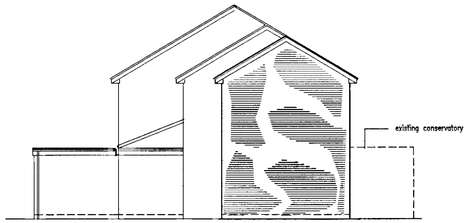


Side Elevation

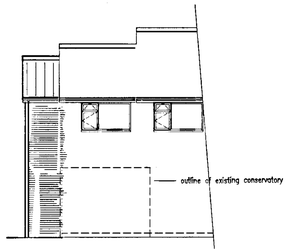

Rear Elevation

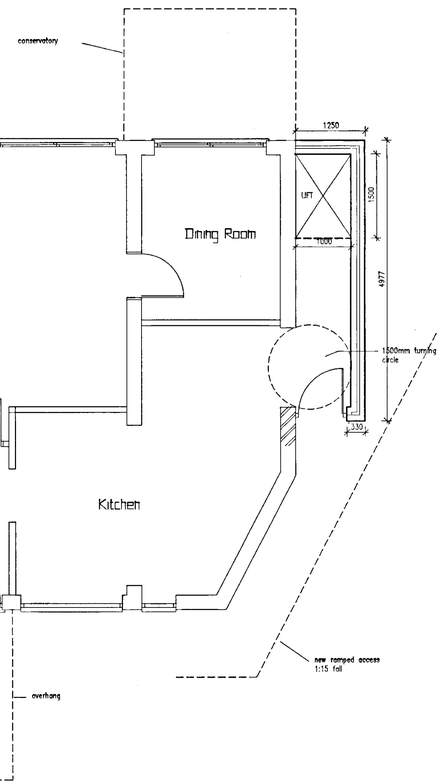



Ground Floor

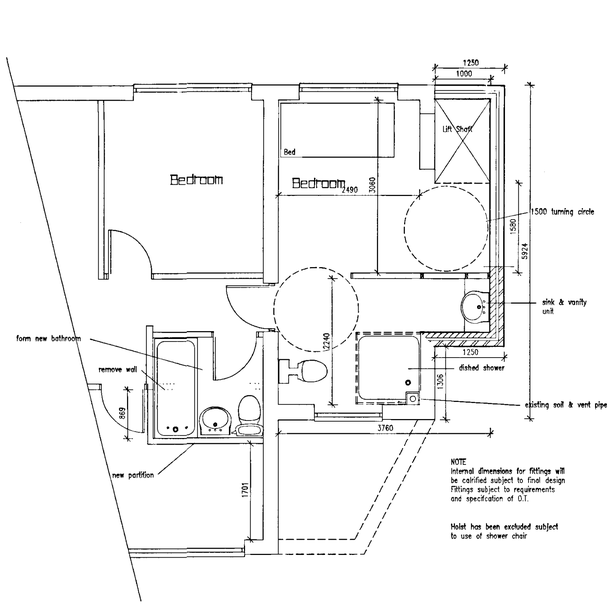

First Floor

Block Plan
1:500

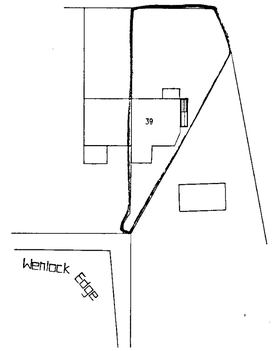

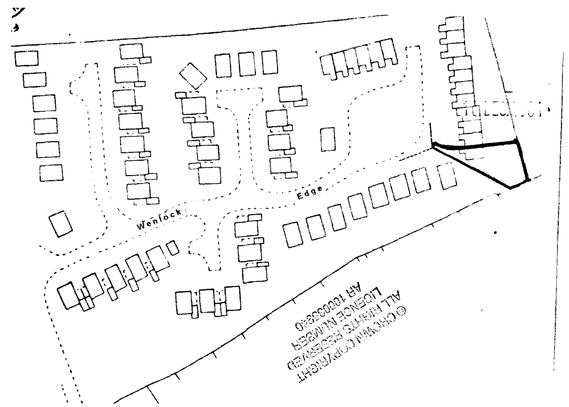

Location Plan 1:1250

REVISIONS

Rev.	Description	Date
A	Alts to size and lift shaft layout	18/2/2001
B	Internal update	26/10/2001

APPROVED

JOB TITLE
Mr & Mrs Hawkins
39 Wenlock Edge
Chorvil

TITLE
Side Extension

SCALE 1:50 | DATE 17/12/2000 | DRAWING No. Hawk:01 A

2/4/02