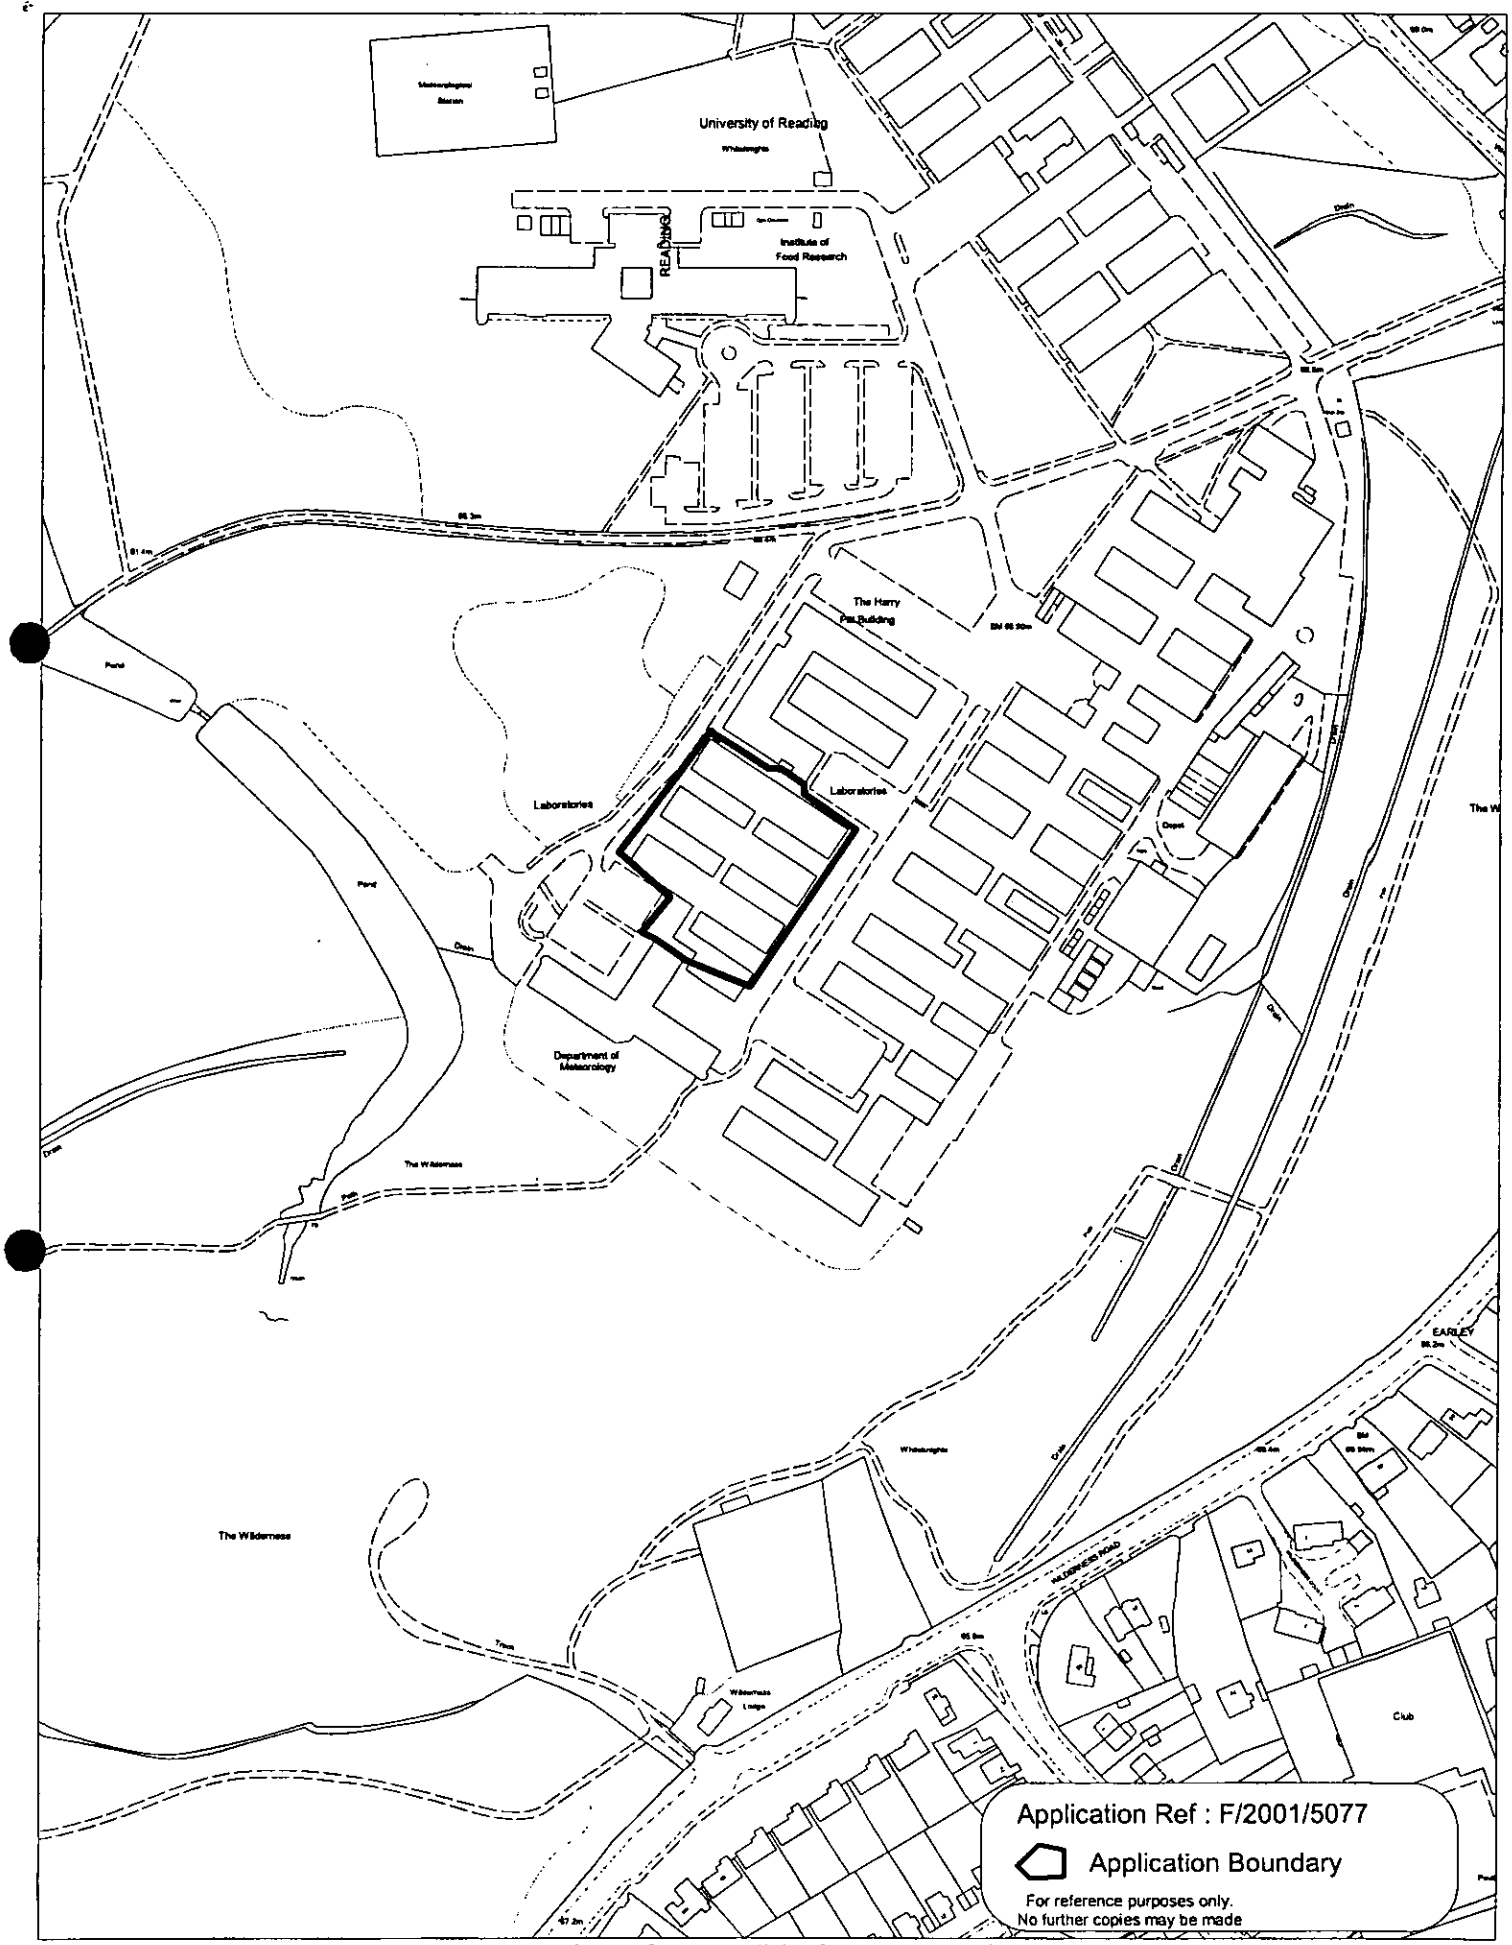

This map is based upon Ordnance Survey material with the permission of Ordnance Survey on behalf of the Controller of HMSO. © Crown Copyright.
Unauthorised reproduction infringes Crown Copyright and may lead to prosecution or civil proceedings.Wokingham District Council Licence LA086134

Development Control Section, Environmental Services, Wokingham District Council.

20 December 2001 Scale: 1 : 2500

N
W E
S

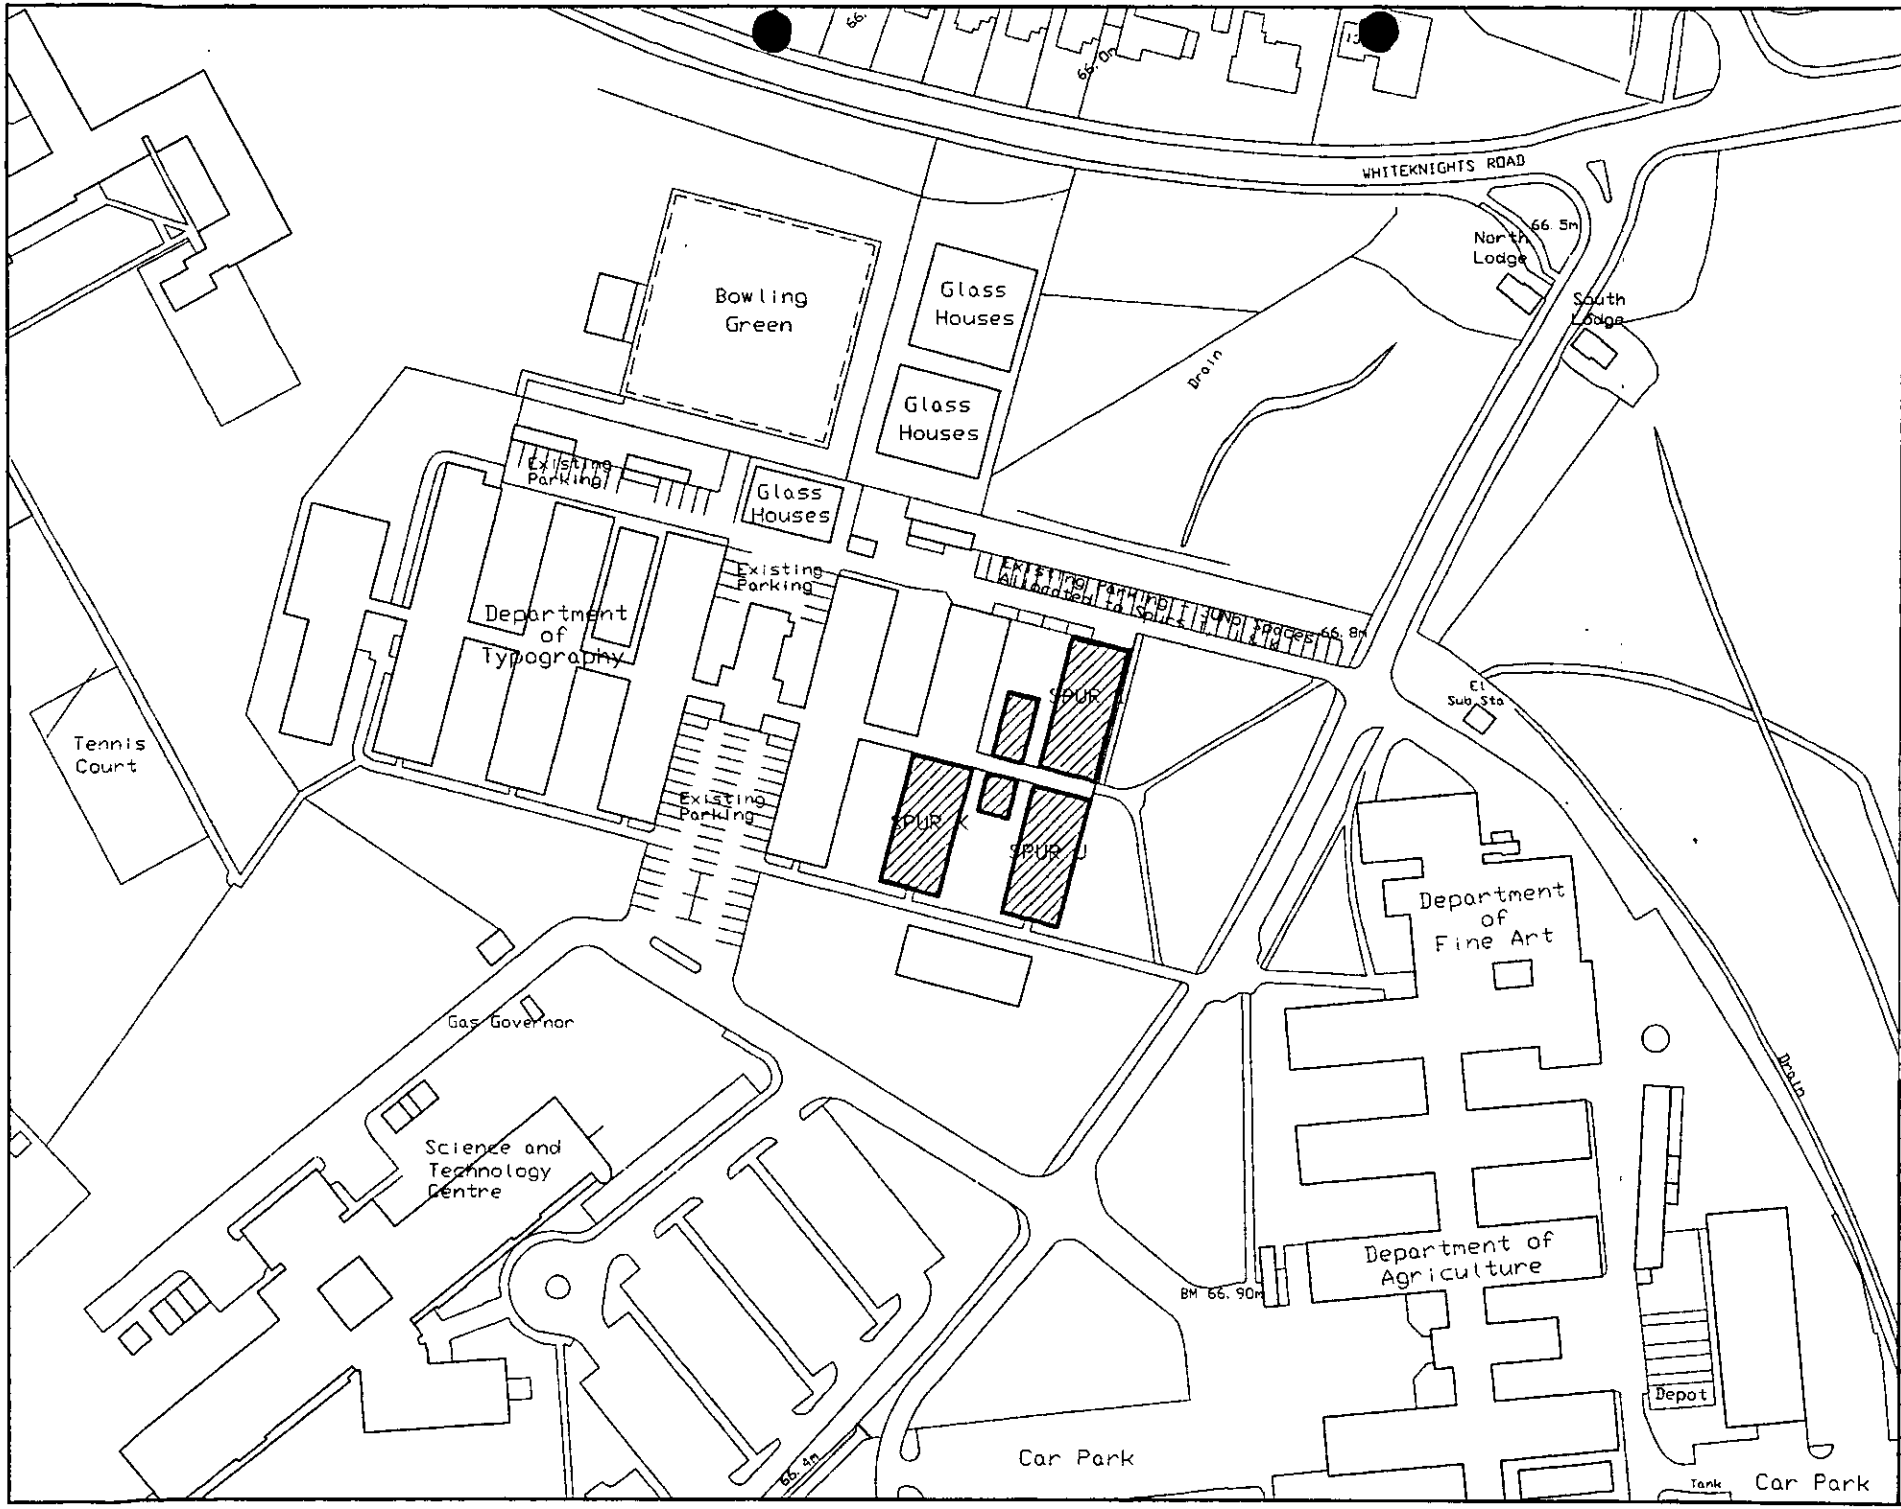

Notes

KEY

AREA TO CHANGE FROM EDUCATION USE TO BUSINESS USE

29 NOV 2001 5453

Rev.	Description	Date
B. C. CAD File Reference		
Date Plotted:	Time:	

The University of Reading

Gordon E Davies
Director of Estates and Buildings
Estates and Buildings Department
Whiteknights, PO Box 220
Reading, RG6 6BY
Tel. 0118 931 8958 Fax. 0118 975 5490

Building
TOB 2 - SPURS I, J AND K WHITEKNIGHTS

Project
PROPOSED INCUBATOR UNITS

Title
SITE PLAN

Drawn	Date
CAD/TRC	
Job Number	Scale
0234128	1:500(A0) 1:1000 (A3)

Building No.	Code	Drawing No.	Rev.
W021	B	110	

29.NOV.2001 * 5453

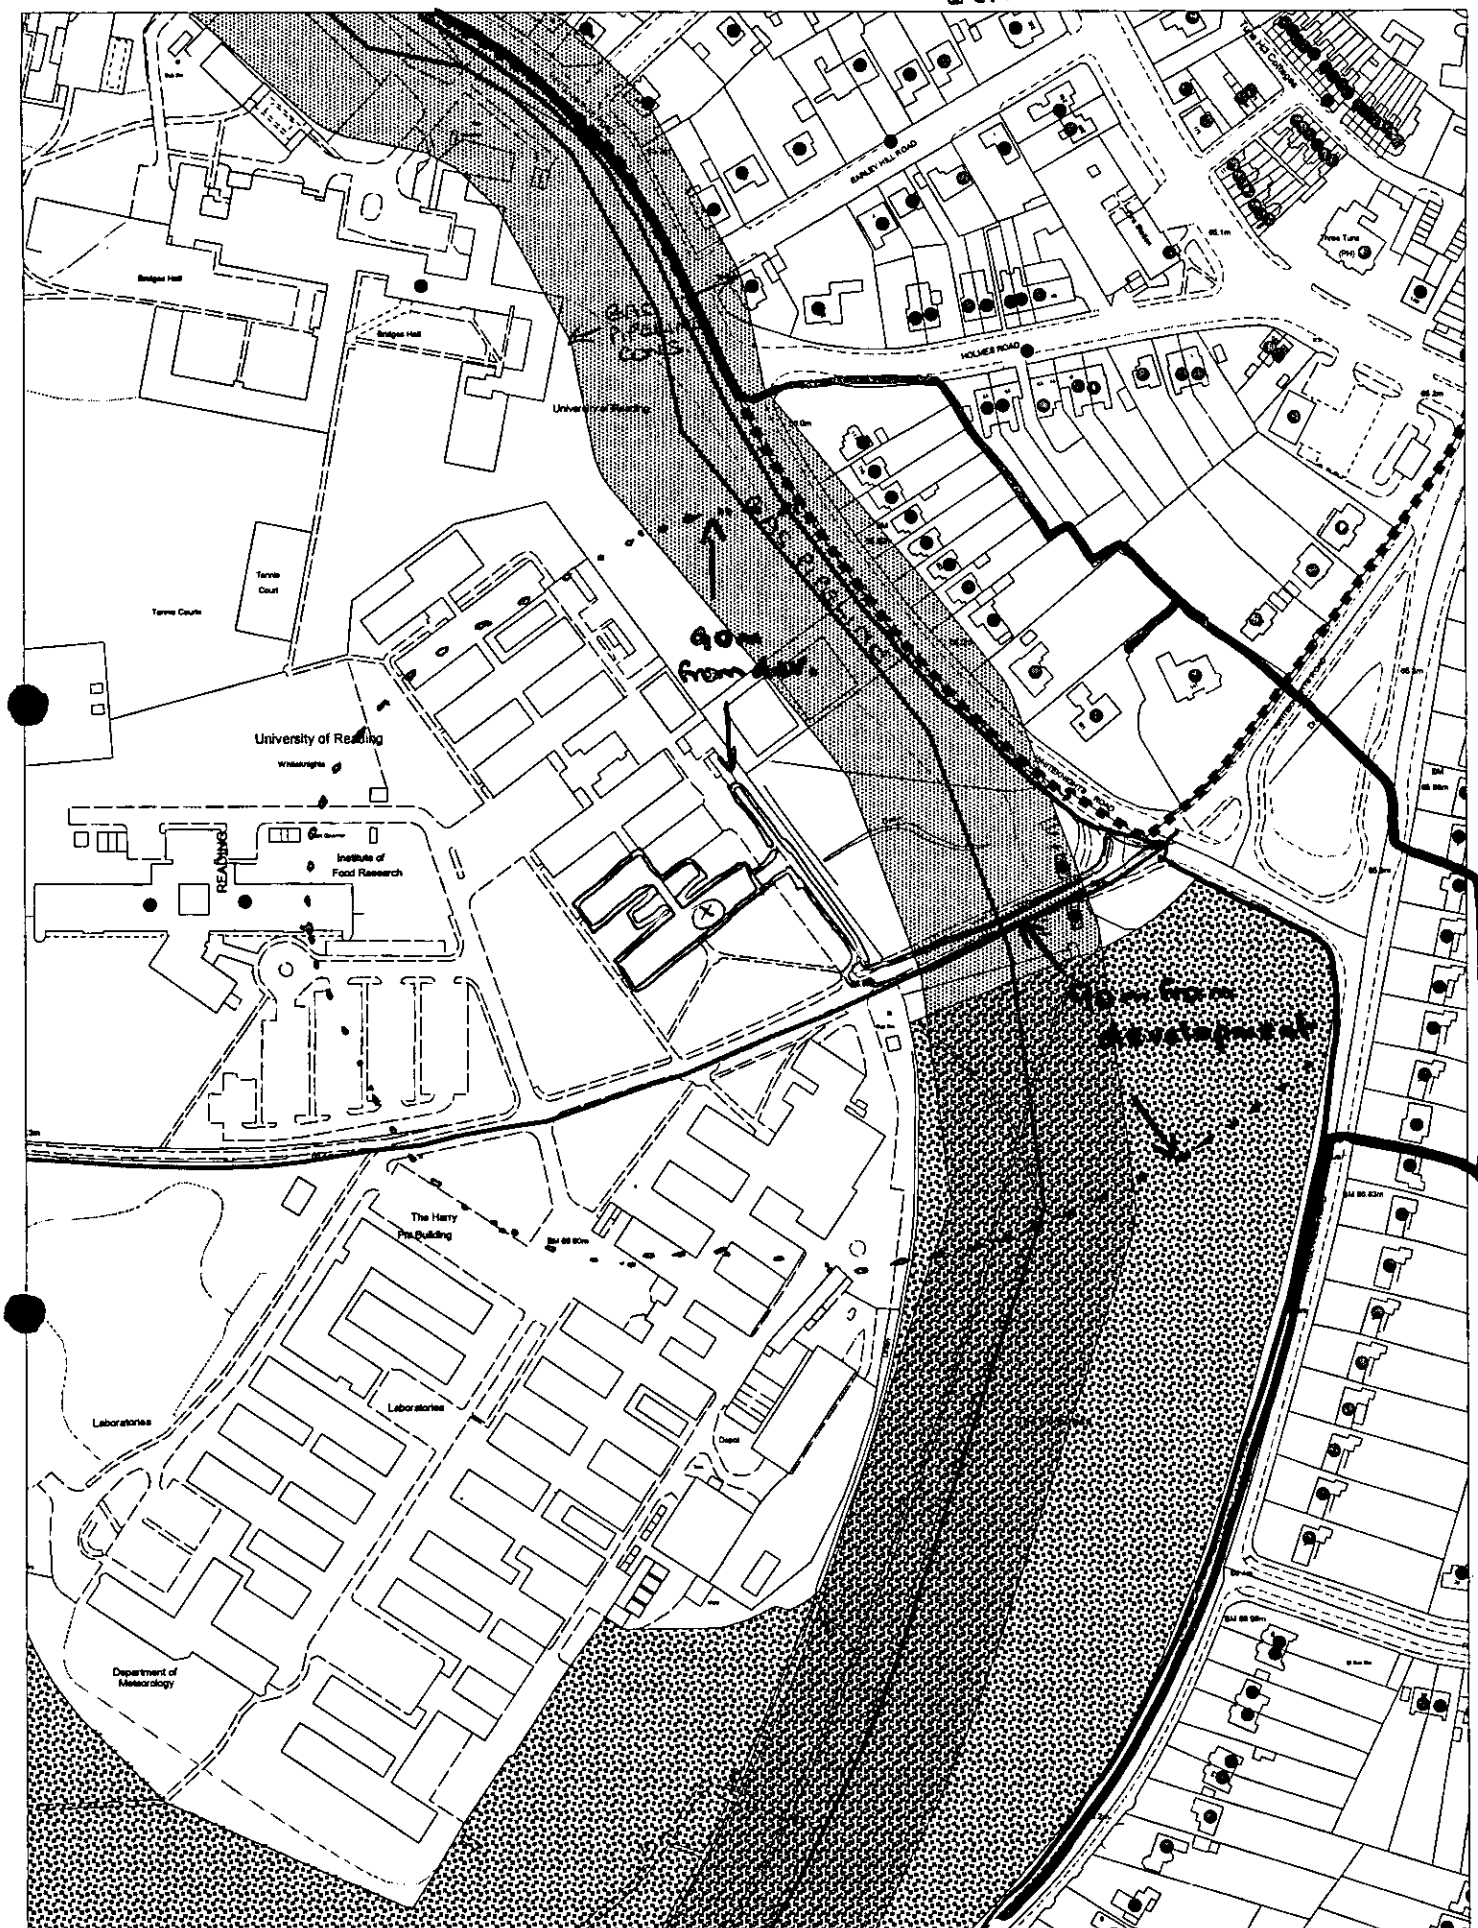

This map is based upon Ordnance Survey material with the permission of Ordnance Survey on behalf of the Controller of HMSO. © Crown Copyright.
Unauthorised reproduction infringes Crown Copyright and may lead to prosecution or civil proceedings.Wokingham District Council Licence LA086134

Development Control Section, Environmental Services, Wokingham District Council.
5 December 2001

Scale: 1 : 2500

N
W E
S

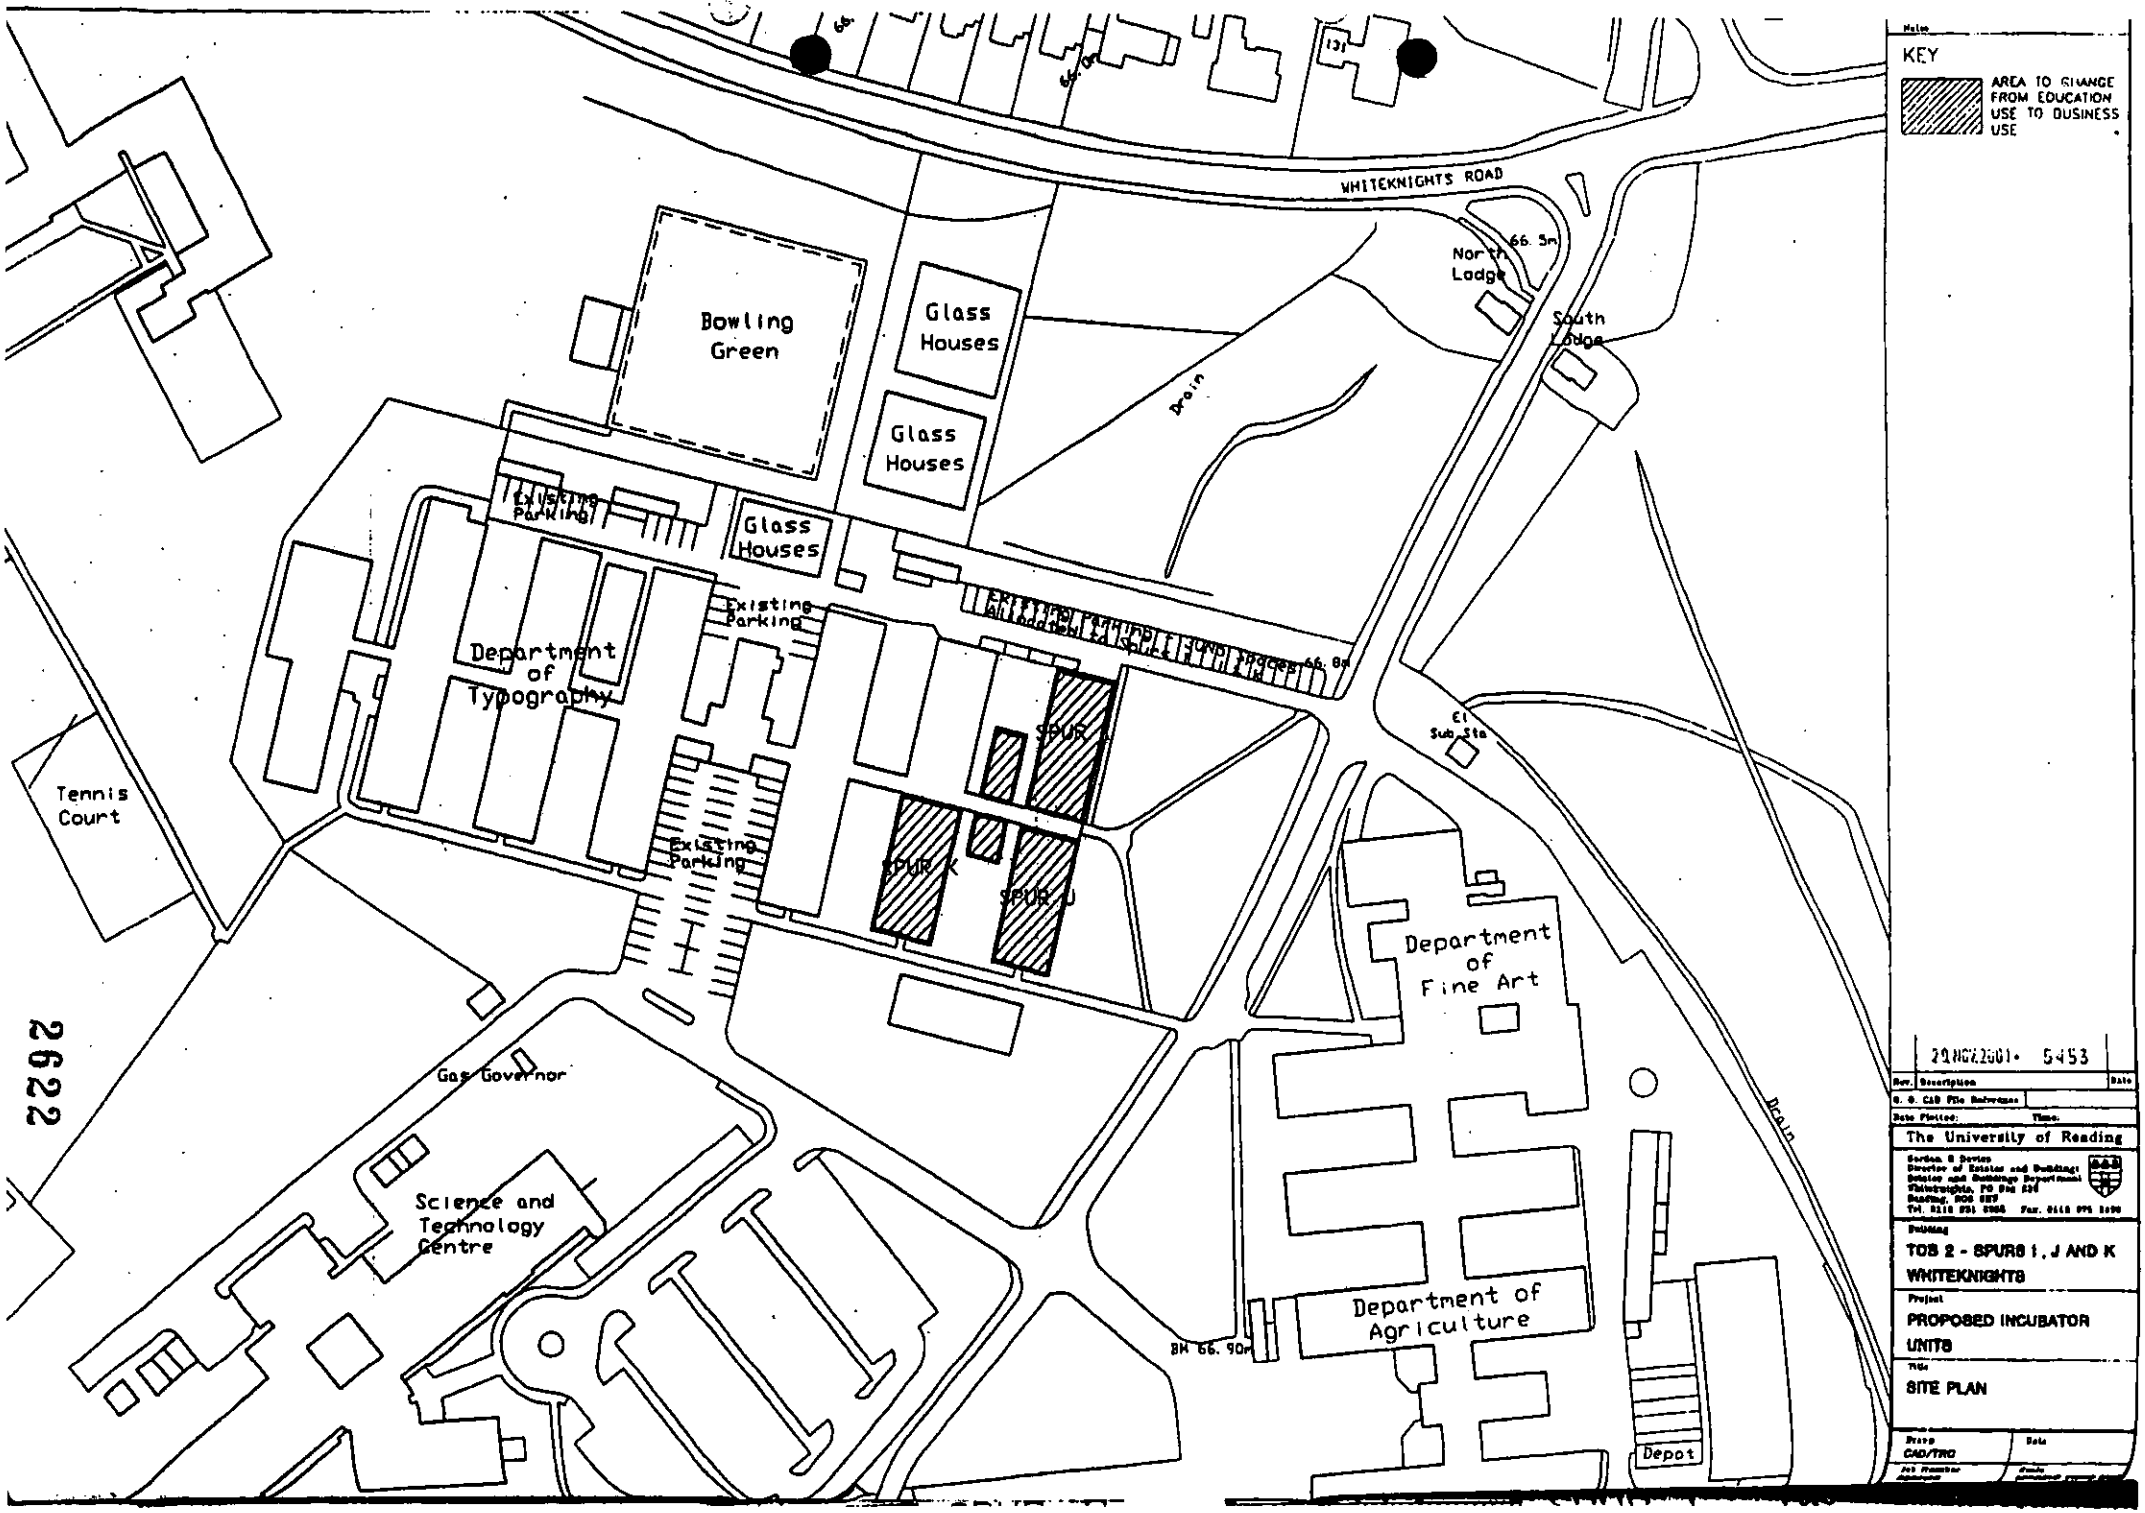
KEY
AREA TO CHANGE FROM EDUCATION USE TO BUSINESS USE
WHITEKNIGHTS ROAD
North Lodge
South Lodge
66.5m
Bowling Green
Glass Houses
Glass Houses
Glass Houses
Drain
Existing Parking
Existing Parking
Existing Parking
Department of Typography
SPUR J
SPUR K
SPUR U
El Sub Sta
Tennis Court
Department of Fine Art
Gas Governor
Science and Technology Centre
Department of Agriculture
BM 66.90m
Depot
Drain
29 NOV 2001 5453
The University of Reading
TOB 2 - SPURS I, J AND K WHITEKNIGHTS
PROPOSED INCUBATOR UNITS
SITE PLAN
CAD/TRC

2622



This map is based upon Ordnance Survey material with the permission of Ordnance Survey on behalf of the Controller of HMSO. © Crown Copyright.
Unauthorised reproduction infringes Crown Copyright and may lead to prosecution or civil proceedings.Wokingham District Council Licence LA086134

Development Control Section, Environmental Services, Wokingham District Council.

13 March 2002

Scale: 1 : 4000

N W E S

2620

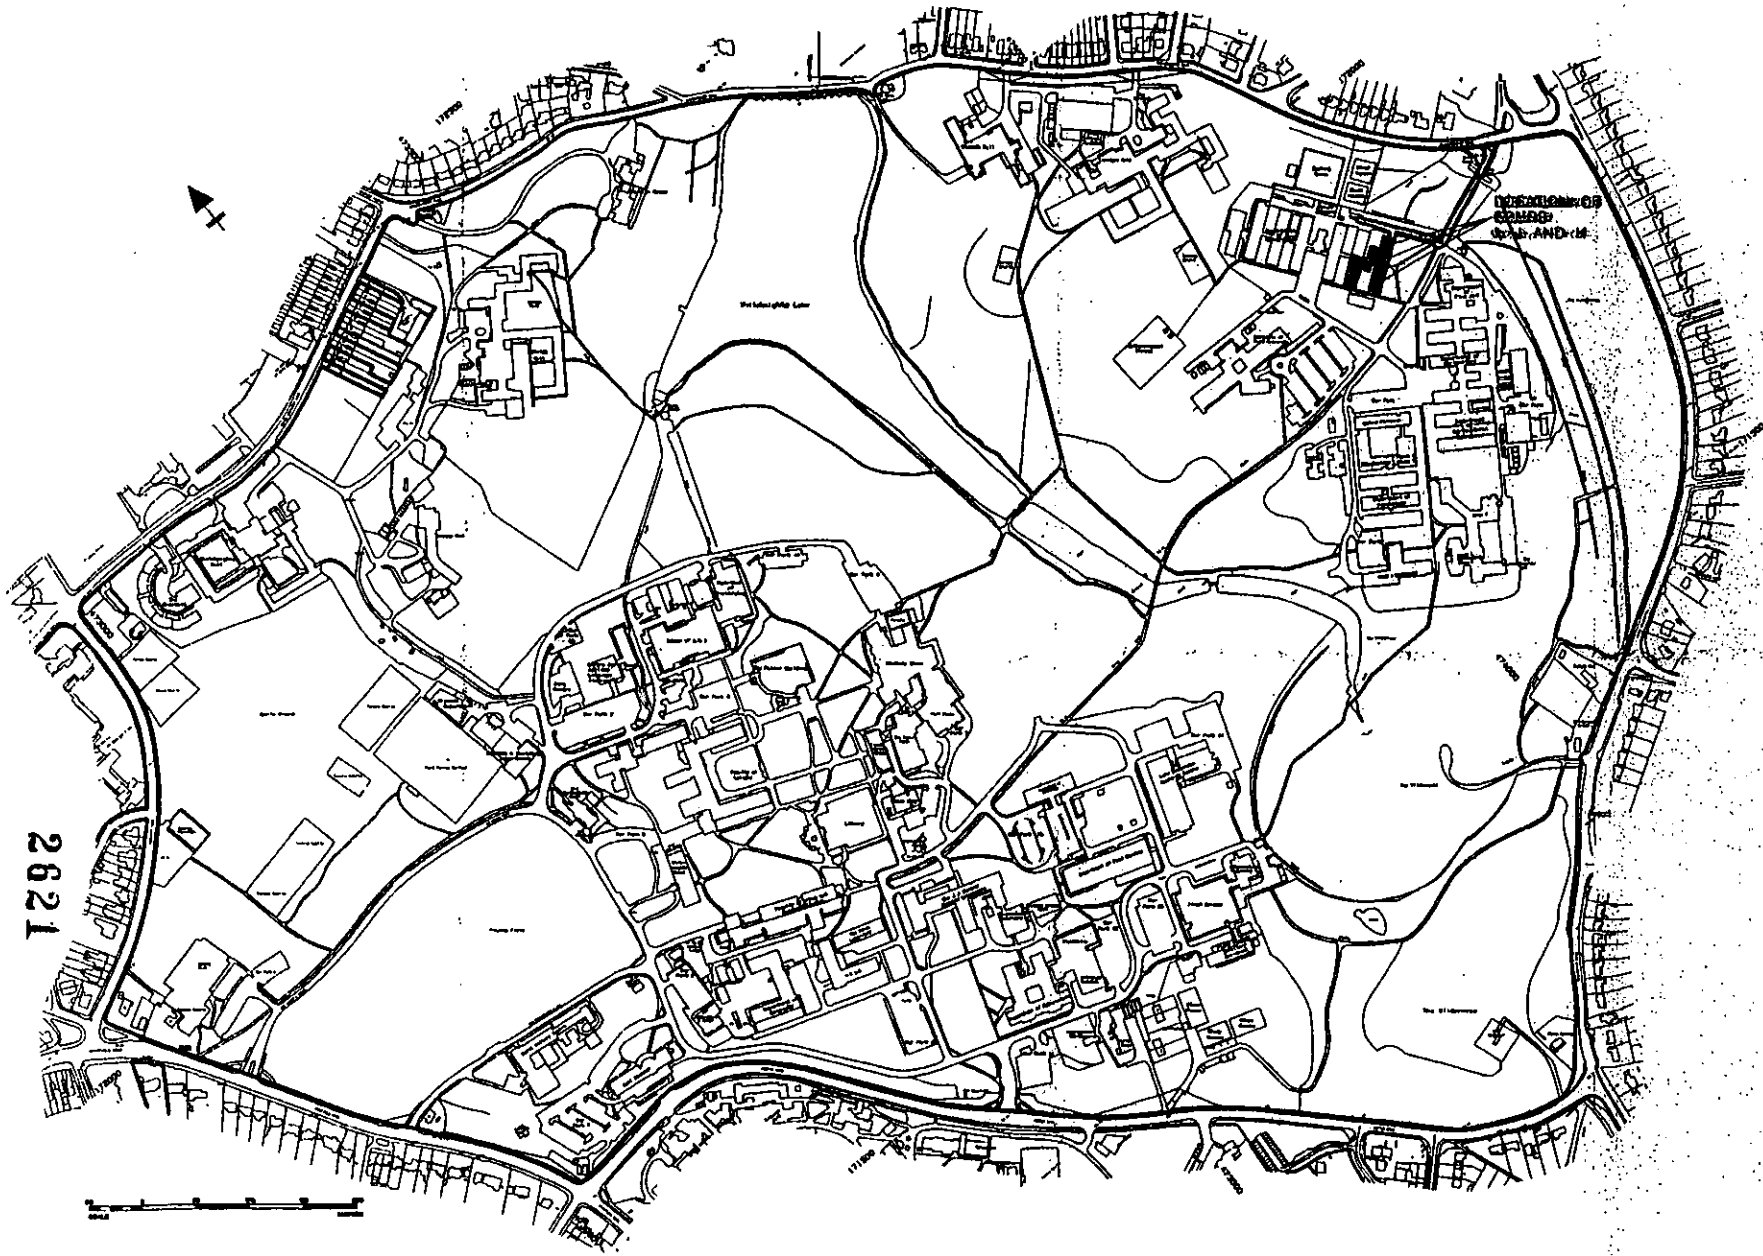

2621

Notes

Caveat

The information shown on this plan is given without obligation or warranty. The accuracy thereof cannot be guaranteed and it must never be scaled for purposes of ordering materials, estimation or setting out of works.

Excavation and groundwork in the proximity of underground services and pipes, ducts, cables etc. should always be carried out by hand.

The contractor retains the sole responsibility for safety of any works. No liability of any kind whatsoever is accepted by the University, its agents or servants for any errors or omissions. The exact positions of services must be verified and established before any excavation is commenced.

Persons should be aware that in addition to the services indicated on this drawing there are likely to be other services present.

Copyright

Based upon Ordnance Survey digital map data with the permission of the Controller of Her Majesty's Stationery Office, a Crown Copyright, License No. AD 18144.

Maps used in the reproduction include :- SU7272SE; SU7272SE; SU7372SE; SU7472SE; SU7271NE; SU7271NE; SU7371NE; SU7471NE; SU7371SE; SU7371SE; SU7471SE.

Original Scale 1 : 10,000
Original year of publication 1991.
Unauthorised reproduction infringes Crown Copyright and may lead to prosecution or civil proceedings.

Changes

Any Variations, Alterations or Additions to the detail shown must be notified to The Estates and Buildings Department

PART 1 REGISTER

29 NOV 2001 5453

Rev.	Description	Date
	D. O. CAD File Reference	0224128 TOB 2 11

Data Plotted: Time:

The University of Reading

Buildings Officer
E. Collins, CEng. FIES, MIoSH
Buildings Office
Whiteknights, PO Box 235
Reading, RG6 6NY
Tel. 0118 9316302 Fax. 0118 9753499

Building
TOB 2 - SPURS I, J & K
WHITEKNIGHTS

Project
PROPOSED INCUBATOR UNITS

Title
LOCATION PLAN

Drawn	Date
CAD/TRO	NOV 01
Job Number	Scale
0224128	1:2000

Building No.	Code	Drawing No.	Rev.

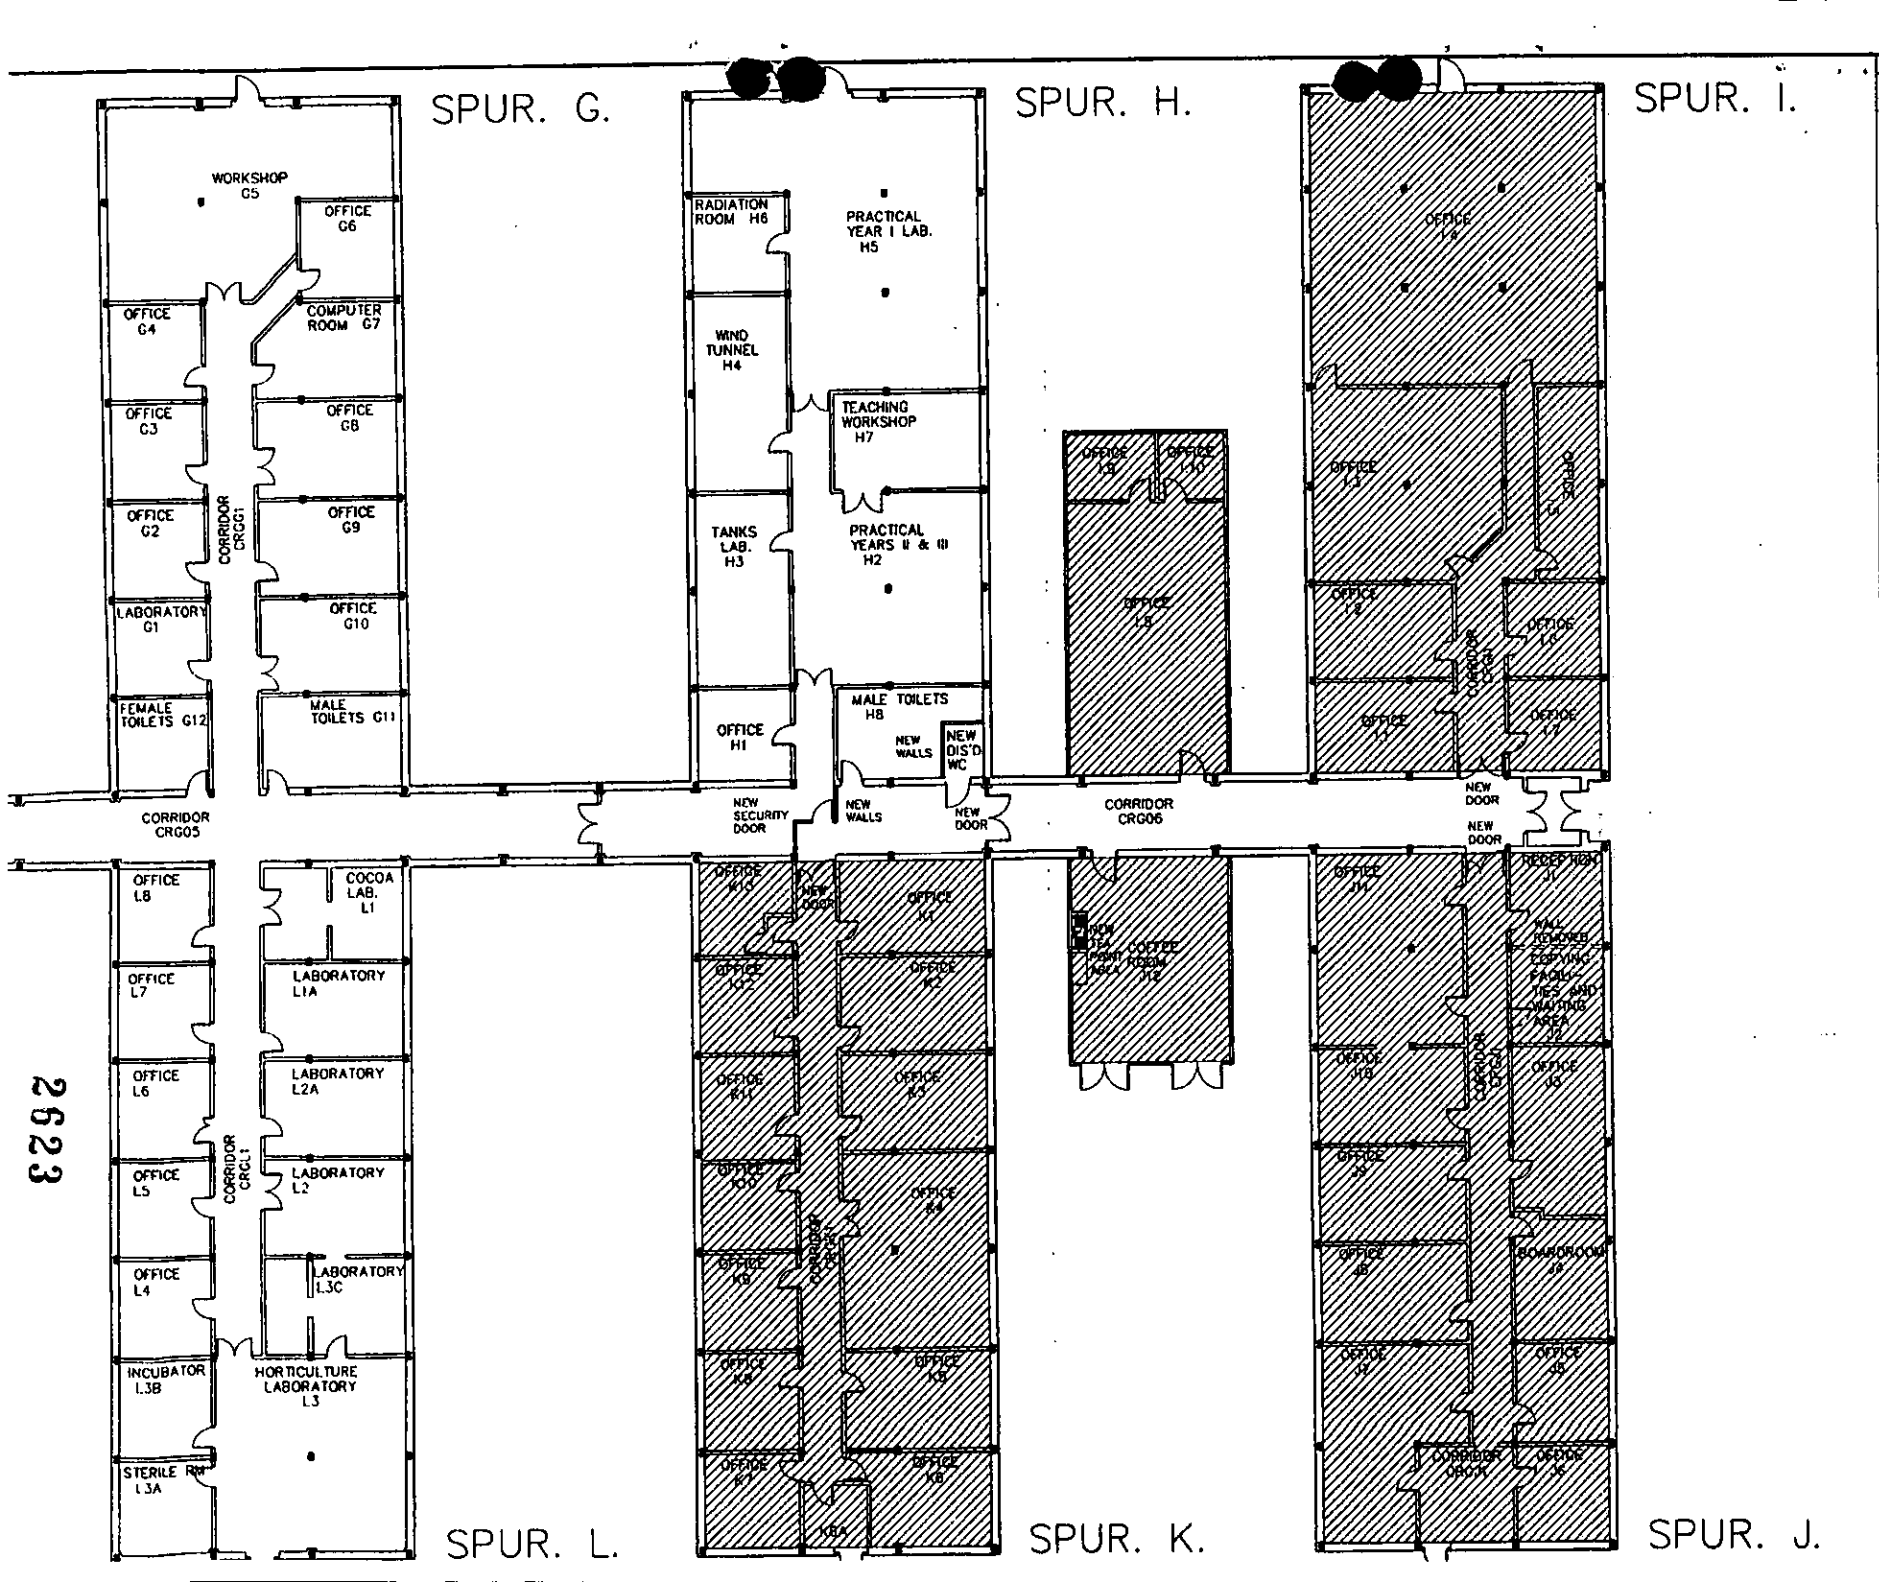

2623

29NOV2001 5453

Rev.	Description	Date
B. G. CAD File Reference		
Date Plotted:	Time:	

The University of Reading

Estates and Buildings Department
Whiteknights, PO Box 220
Reading, RG6 6AY
Tel. 0118 931 8868 Fax. 0118 975 5490

Building
TOB 2 SPURS I, J AND K
WHITEKNIGHTS

Project
PROPOSED INCUBATOR UNITS

Title
PLAN
AS PROPOSED

Drawn	Date
CAD/TRC	NOV 01
Job Number	Scale
0224128	1:100 (A0 1:200 (A3)

Building No.	Code	Drawing No.	Rev.
W021	B	109	

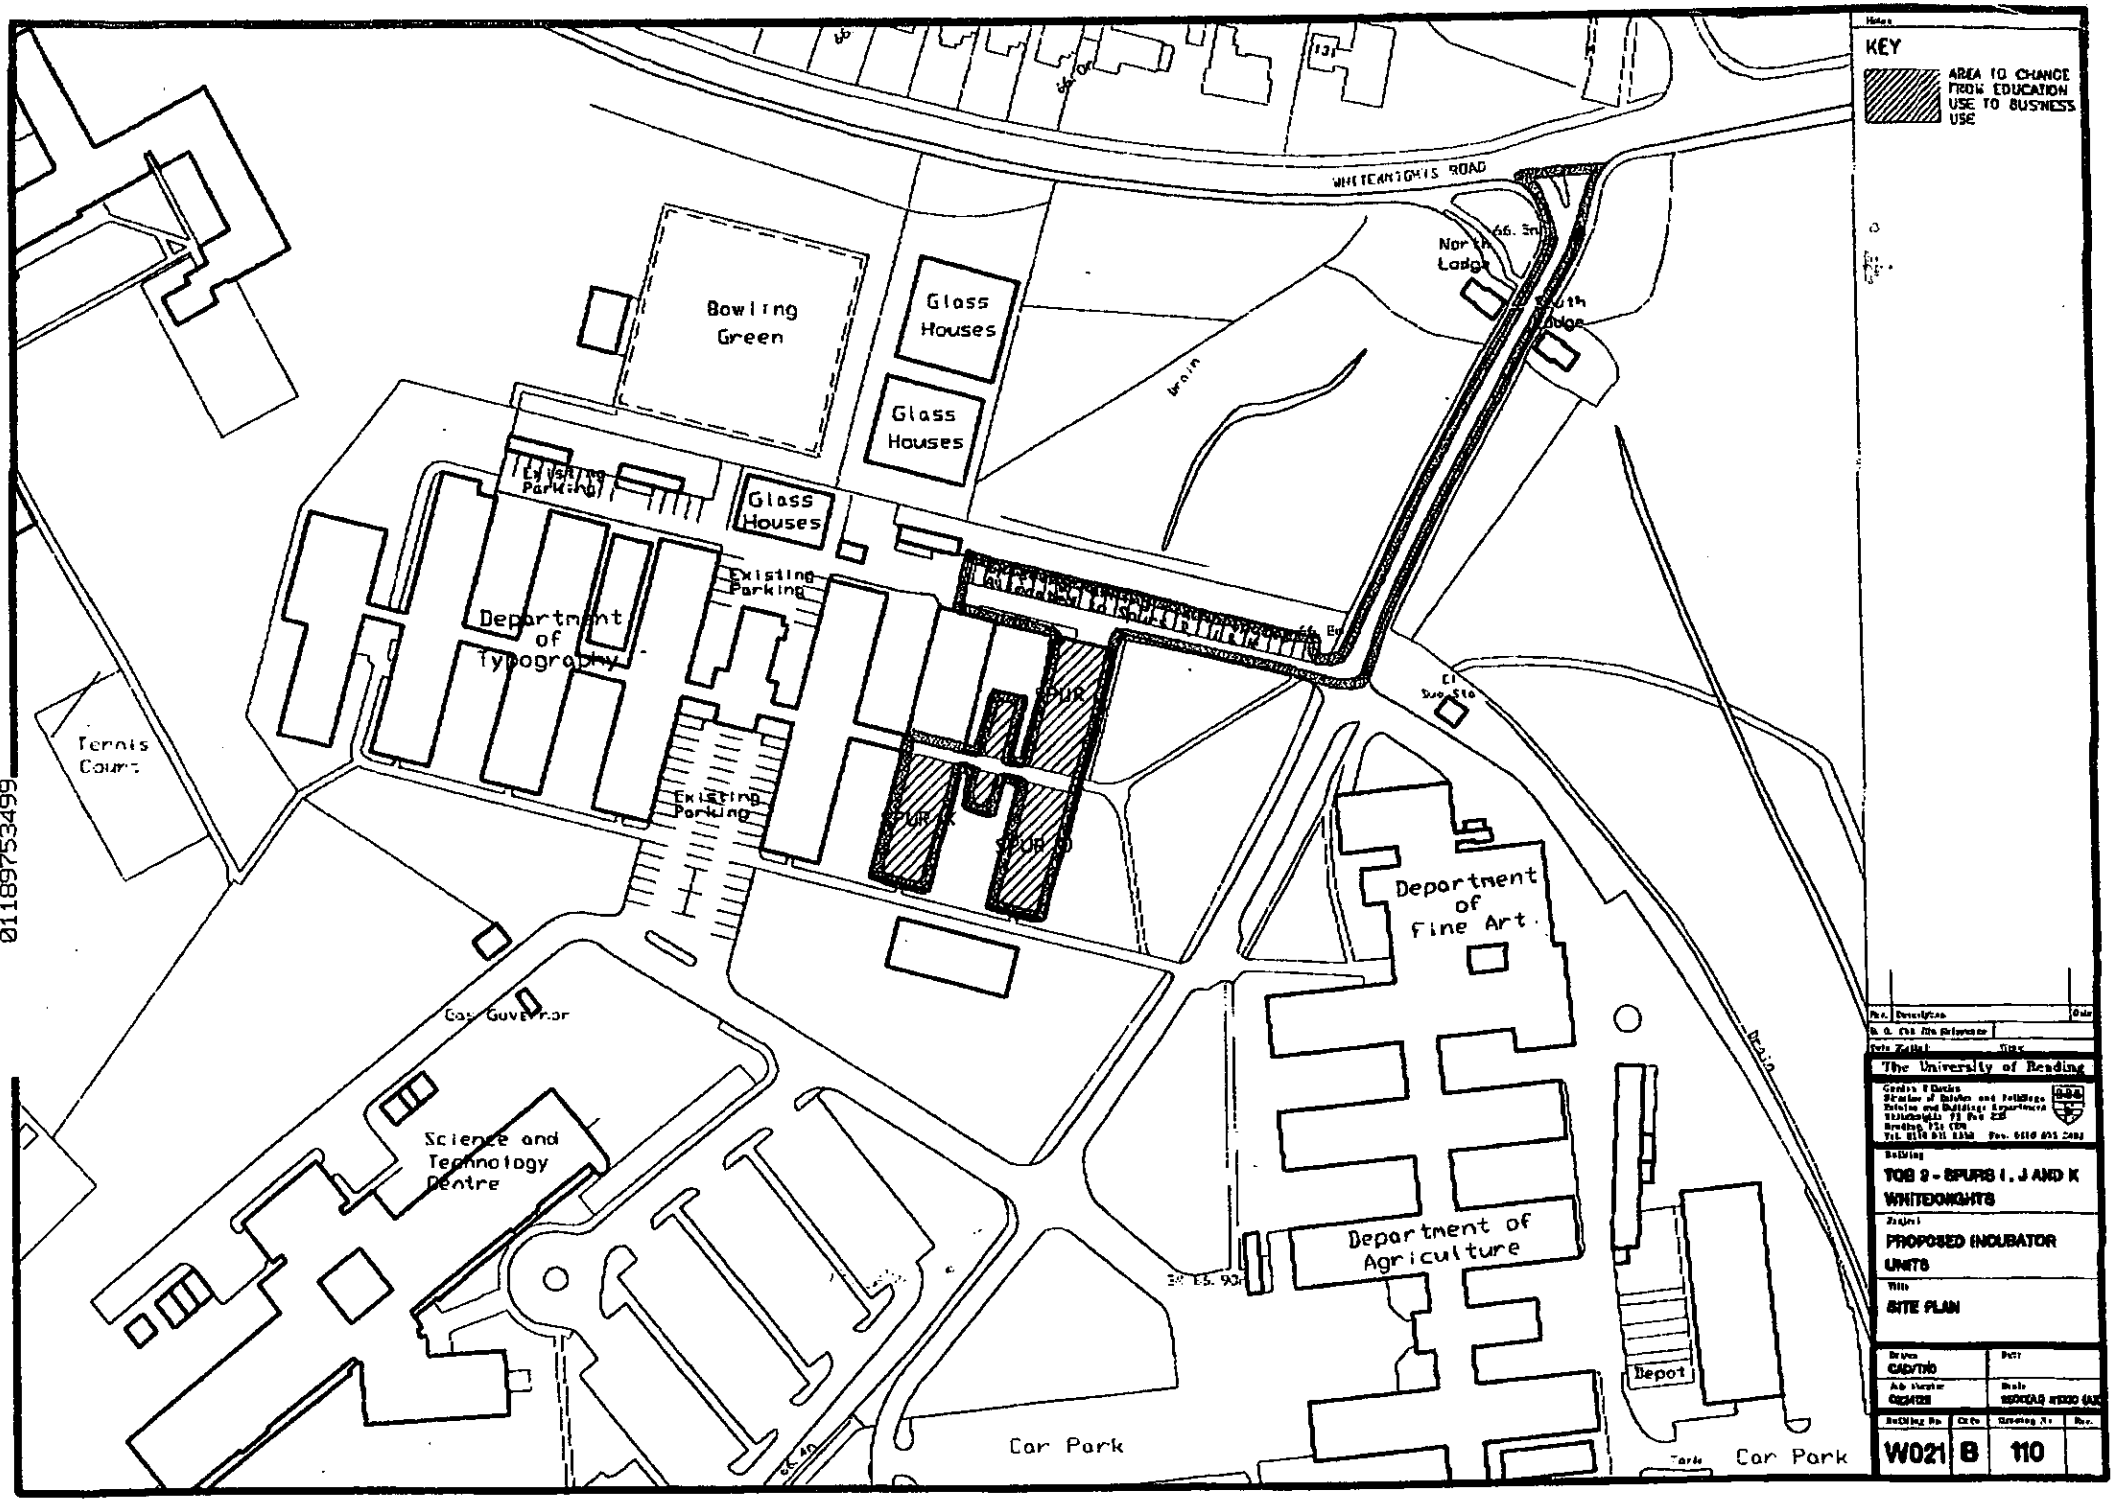

07/12-01 FRI 09:52 FAX 01189753499 ESTATES AND BUILDINGS 29 NOV 2001 * 5453 002

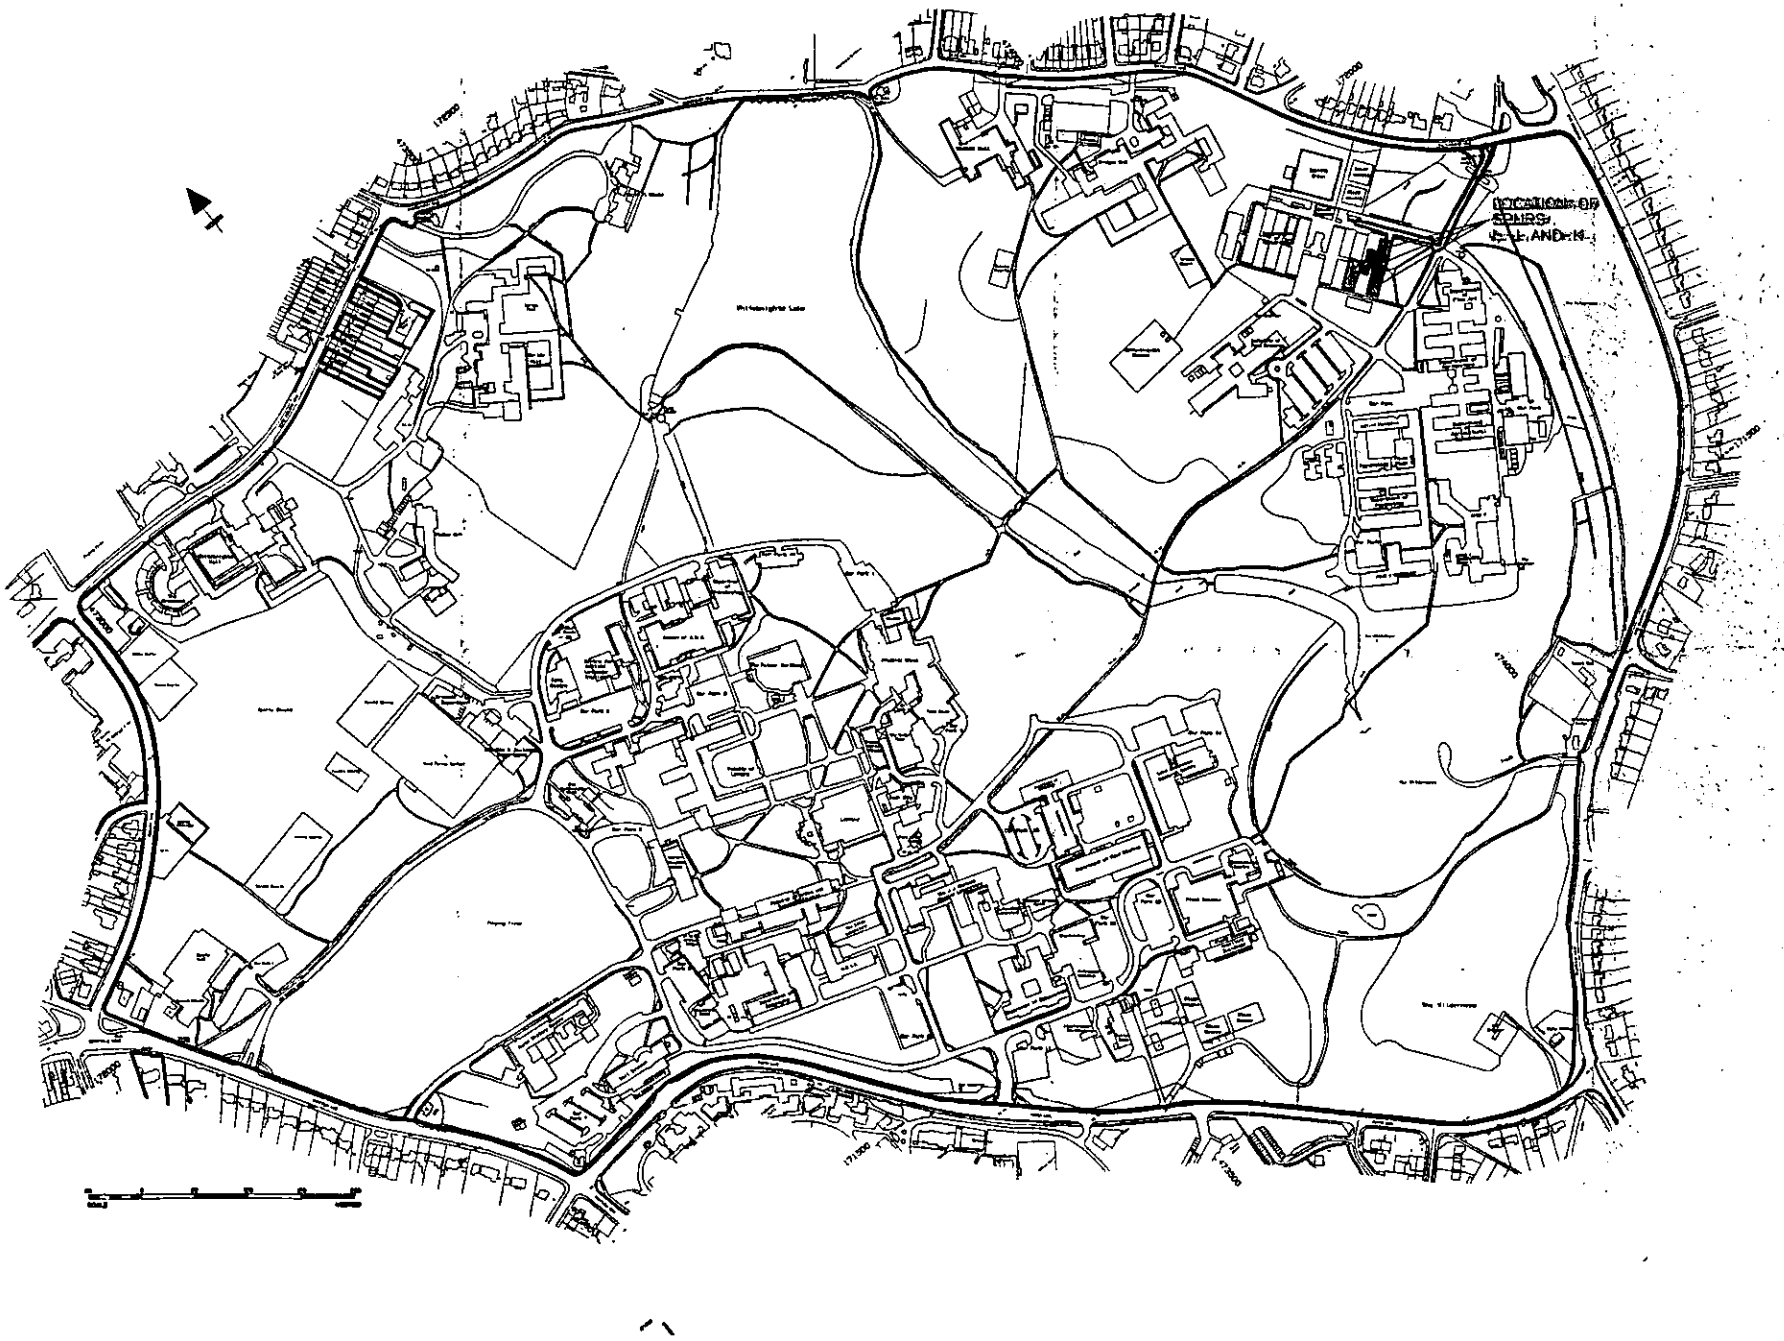

Notes

Caveat

The information shown on this plan is given without obligation or warranty. The accuracy thereof cannot be guaranteed and it must never be scaled for purposes of ordering materials, calculation or setting out of works.

Excavation and groundwork in the proximity of indicated services e.g. pipes, ducts, cables etc. should always be carried out by hand.

The contractor retains the sole responsibility for safety of any works. No liability of any kind whatsoever is accepted by the University, its agents or servants for any errors or omissions. The exact positions of services must be verified and established before any excavation is commenced.

Persons should be aware that in addition to the services indicated on this drawing there are likely to be other services present.

Copyright

Based upon Ordnance Survey digital map data with the permission of the Controller of Her Majesty's Stationery Office, a Crown Copyright. Licence No. ALD 1814A.

Maps used in the reproduction include :— SU7272SE, SU7272SW, SU7373SE, SU7472SW, SU7271NE, SU7371NW, SU7371NE, SU7471NW, SU7371SW, SU7371SE, SU7471SW.

Original Scale 1 : 10,000.
Original year of publication 1994
Unauthorised reproduction infringes Crown Copyright and may lead to prosecution or civil proceedings.

Changes

Any Variations, Alterations or Additions to the detail shown must be notified to The Estates and Buildings Department

PART 1 REGISTER

29 NOV 2001 5453

Rev.	Description	Date
	B. O. CAD File Reference	0224128: W025 B 111

Date Plotted: Time:

The University of Reading

Buildings Officer
K. Collins, CEng, FISE, MInstE
Buildings Office
Whiteknights, PO Box 235
Reading, RG6 6BW
Tel. 0118 9615300 Fax. 0118 9753499

Building
TOB 2 - SPURS I, J & K
WHITEKNIGHTS

Project
PROPOSED INCUBATOR UNITS

Title
LOCATION PLAN

Drawn	Date
CAD/TRC	NOV 01
Job Number	Scale
0224128	1:2500

Building No.	Code	Drawing No.	Rev.
W021	B	111	

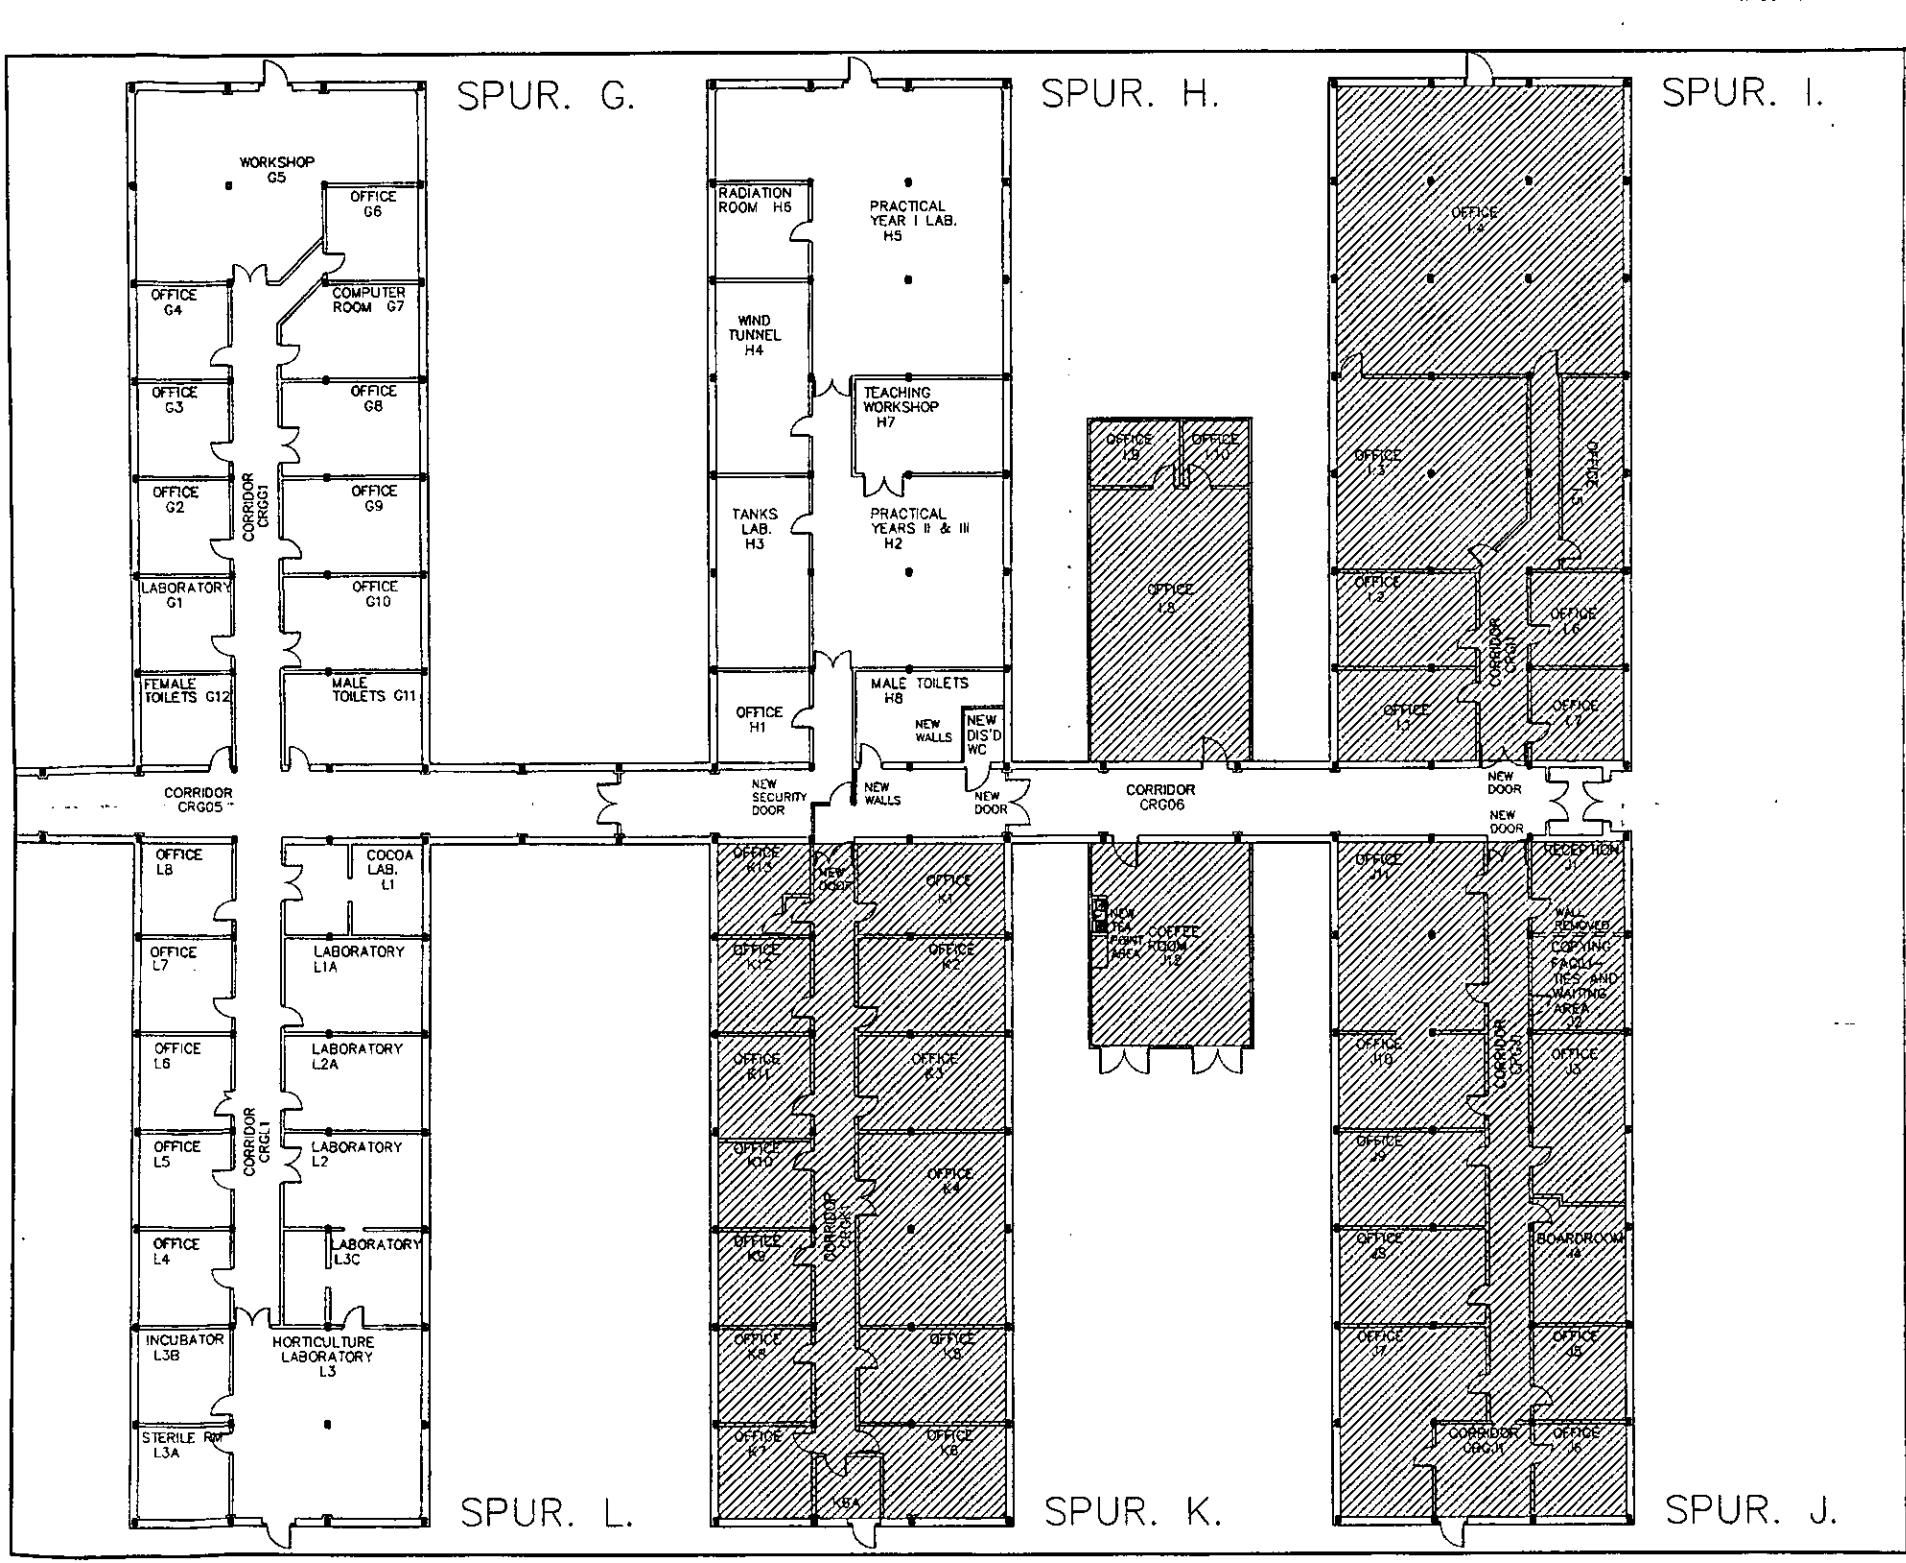

Notes

KEY

AREA TO CHANGE FROM EDUCATION USE TO BUSINESS USE

29.NOV.2001 5453

Rev.	Description	Date

R. O. CAD File Reference

Date Plotted: Time:

The University of Reading

Estates and Buildings Department
Whiteknights, PO Box 226
Reading, RG6 6DW
Tel. 0118 931 8068 Fax. 0118 975 3490

Building
TOB 2 SPURS I, J AND K WHITEKNIGHTS

Project
PROPOSED INCUBATOR UNITS

Title
PLAN
AS PROPOSED

Drawn	Date
CAD/TRC	NOV 01
Job Number	Scale
0224128	1:100 (A0) 1:200 (A3)

Building No.	Code	Drawing No.	Rev.
W021	B	109	

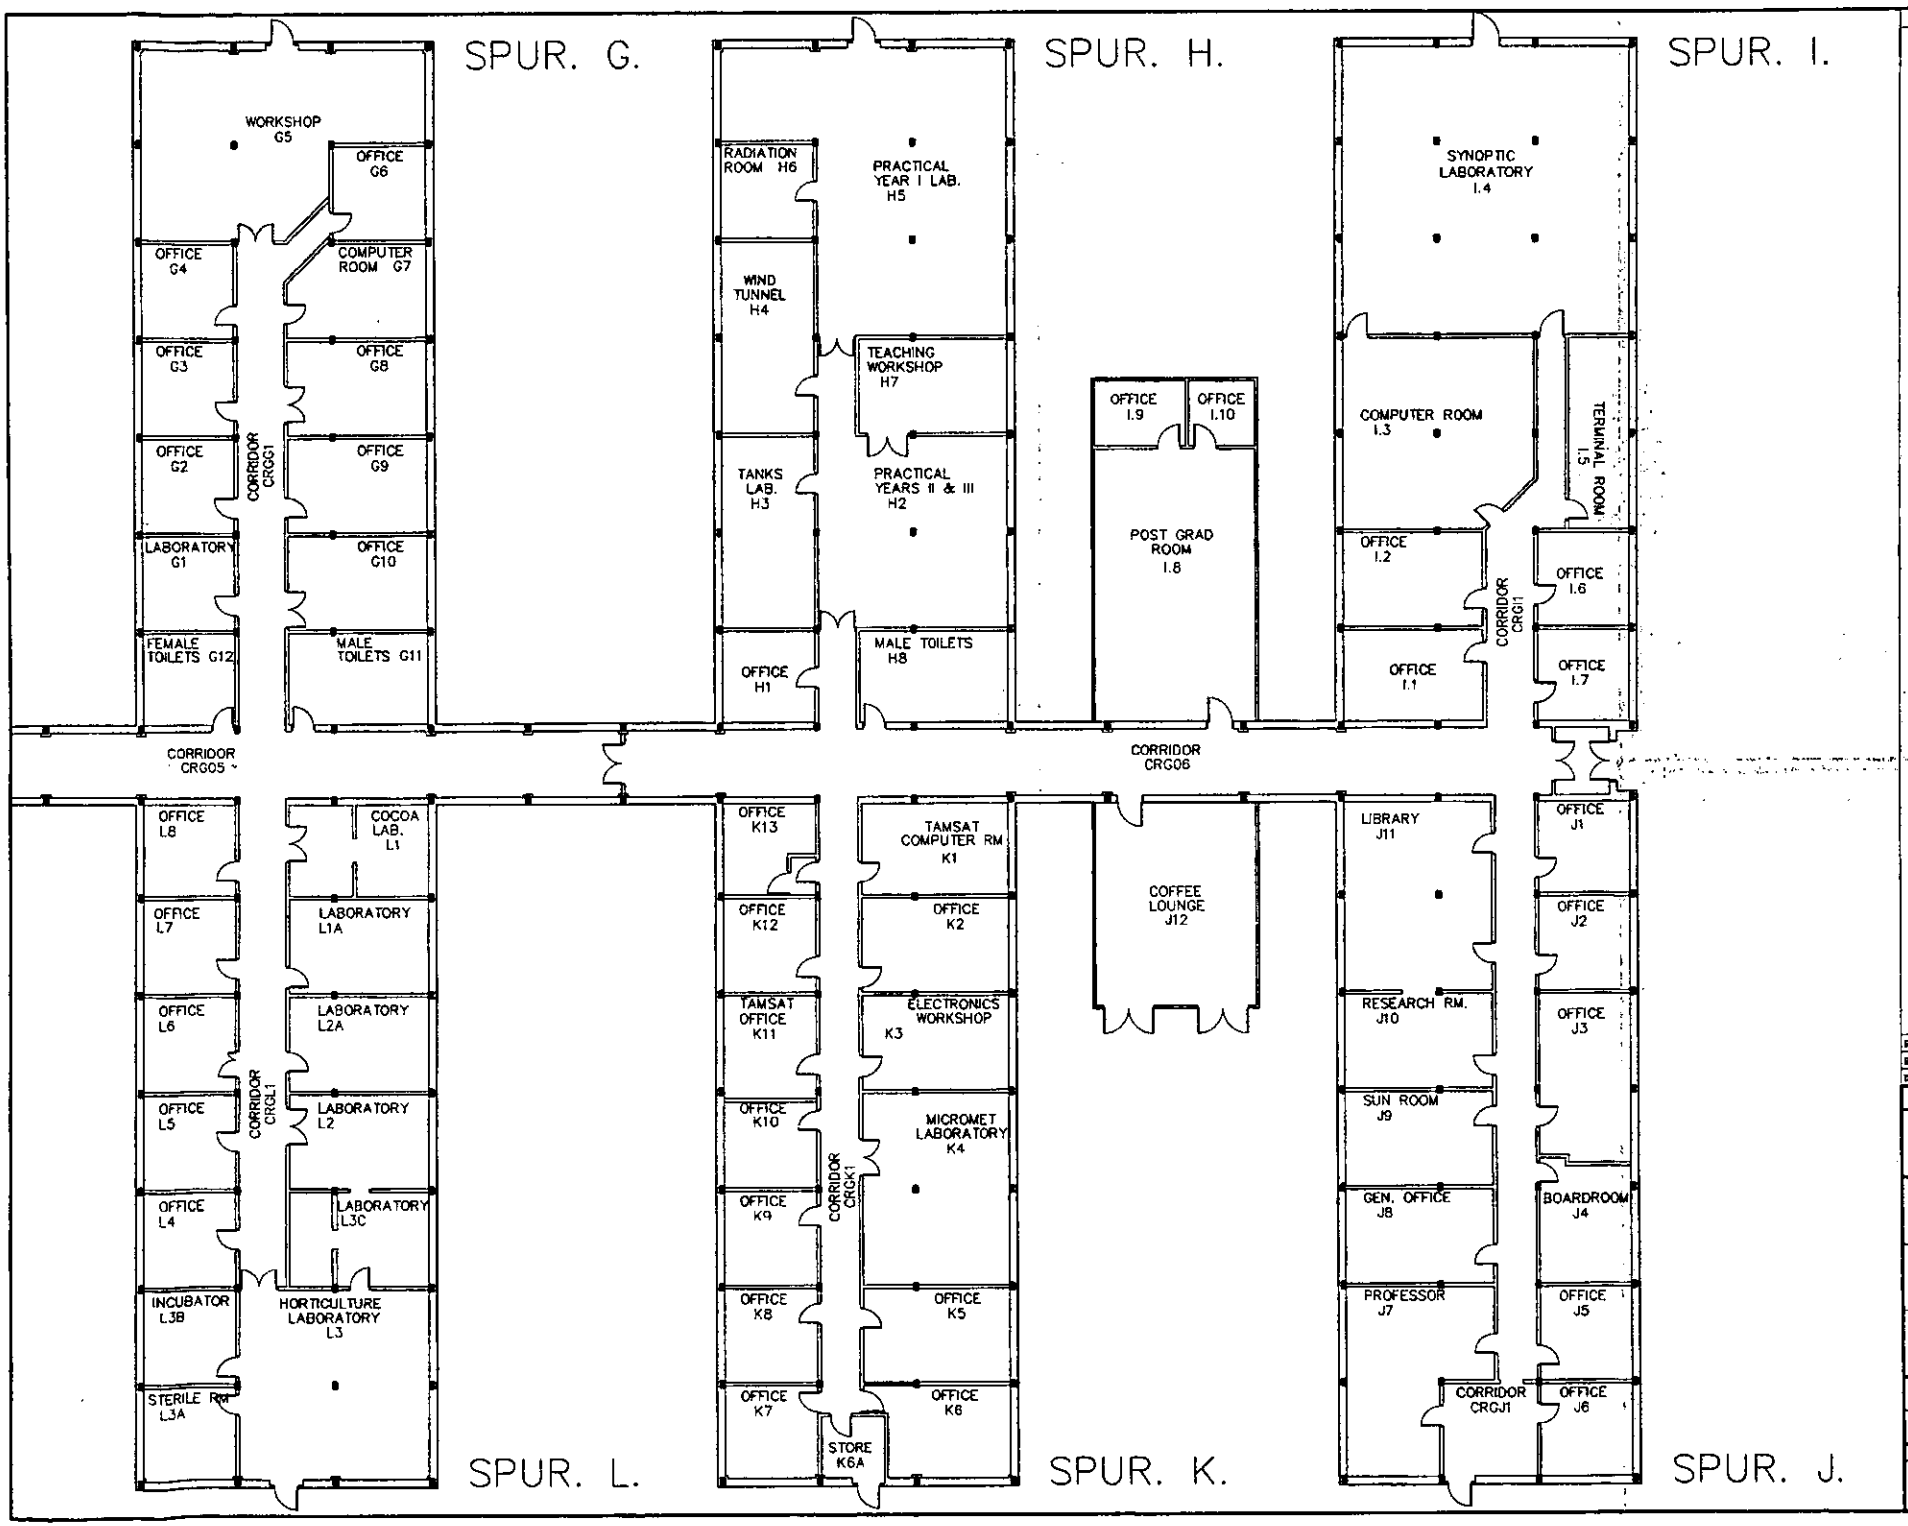

Notes

29NOV2001 5453

Rev.	Description	Date
R. O. CAD File Reference		
Date Plotted:	Time:	

The University of Reading.

Estates and Buildings Department
Whiteknights, PO Box 225
Reading, RG6 6AY
Tel. 0118 931 8958 Fax. 0118 975 5490

Building
TOB 2 SPURS I, J AND K
WHITEKNIGHTS

Project
PROPOSED INCUBATOR UNITS

Title
PLAN
AS EXISTING

Drawn	Date
CAD/TRC	NOV 01
Job Number	Scale
0224128	1:100 (A3) 1:200 (A1)

Building No.	Code	Drawing No.	Rev.
W021	B	108	

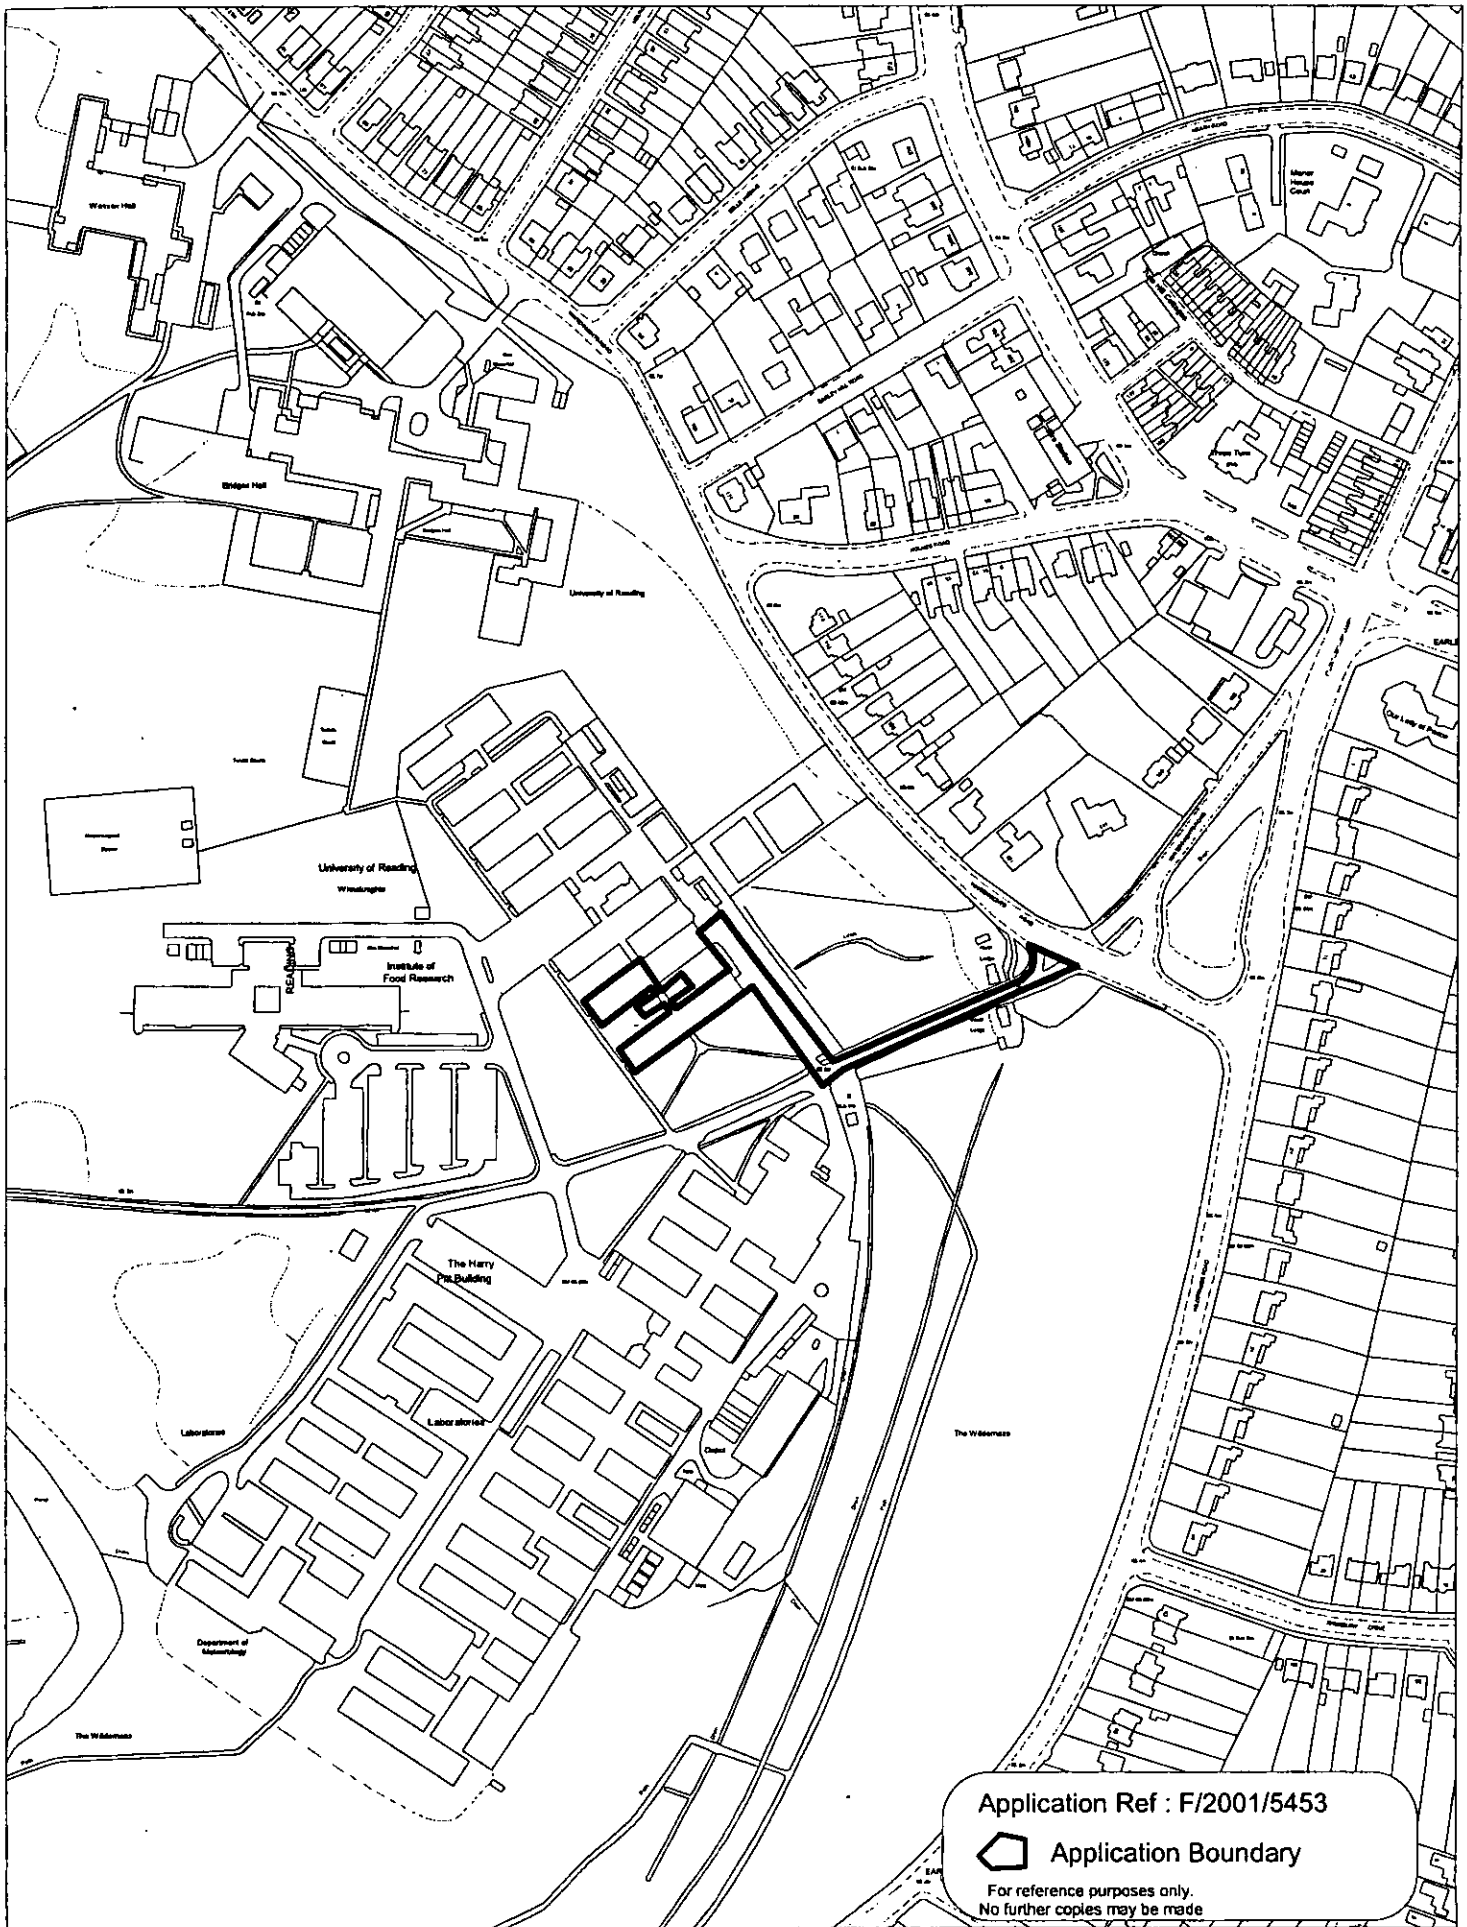

This map is based upon Ordnance Survey material with the permission of Ordnance Survey on behalf of the Controller of HMSO. © Crown Copyright.
Unauthorised reproduction infringes Crown Copyright and may lead to prosecution or civil proceedings.Wokingham District Council Licence LA086134

Development Control Section, Environmental Services, Wokingham District Council.

13 March 2002

Scale: 1 : 3000

N
W E
S

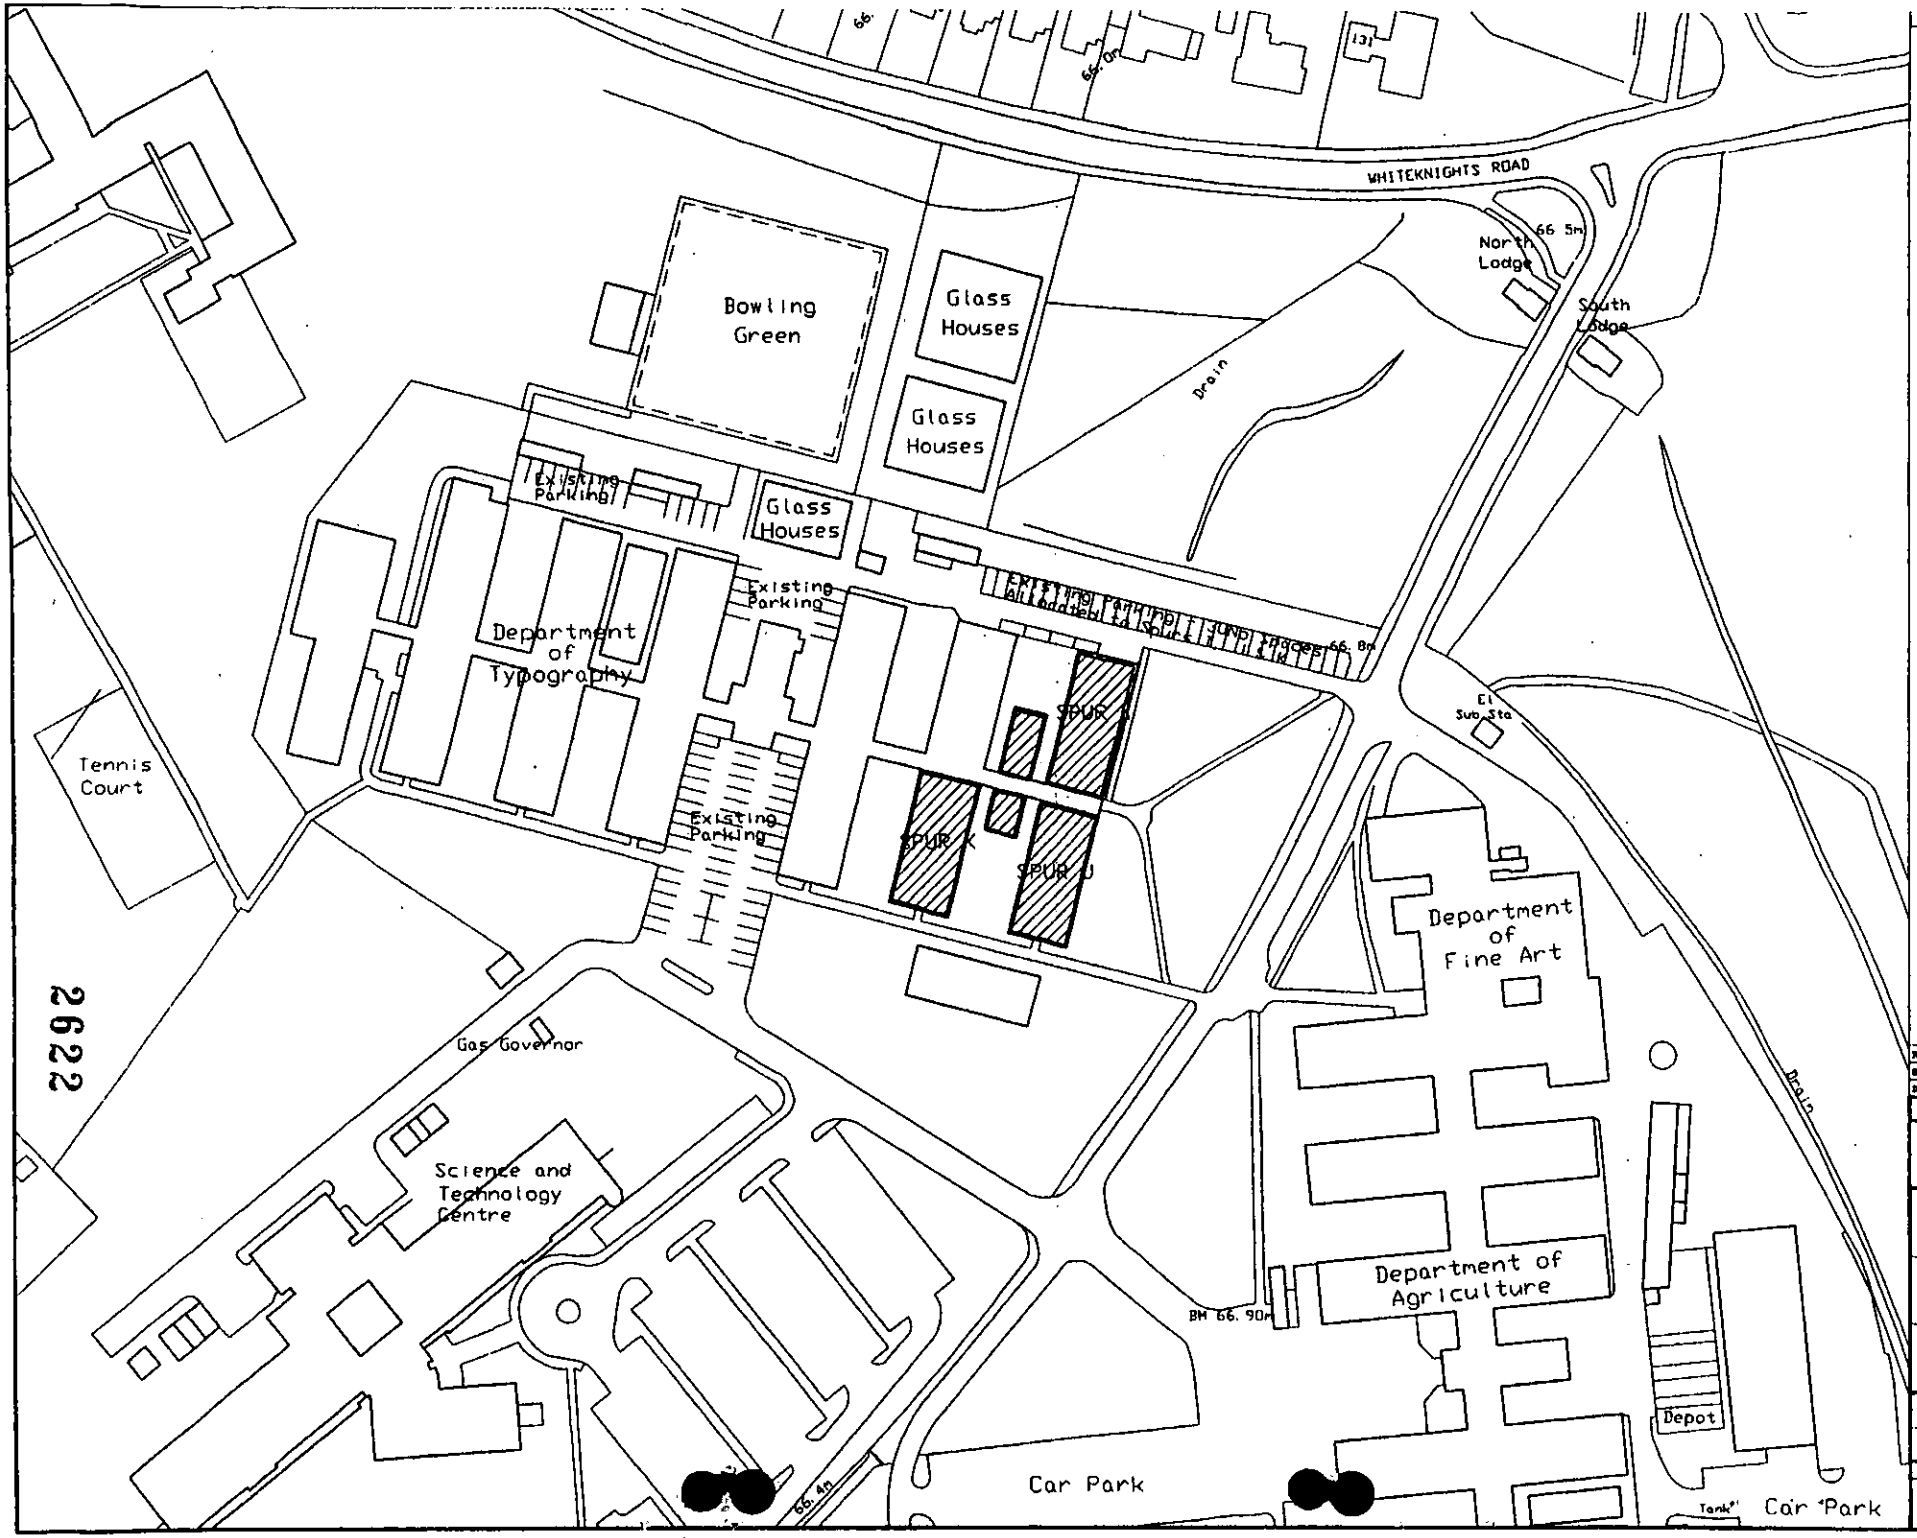
WHITEKNIGHTS ROAD
Bowling Green
Glass Houses
Glass Houses
Glass Houses
North Lodge
South Lodge
66.5m
Drain
Existing Parking
Existing Parking
Existing Parking
Existing Parking
Department of Typography
Tennis Court
SPUR K
SPUR J
SPUR K
Sub Sta
Department of Fine Art
Gas Governor
Science and Technology Centre
Department of Agriculture
BM 66.90m
Depot
Car Park
Car Park
66.4m
2292
KEY
AREA TO CHANGE FROM EDUCATION USE TO BUSINESS USE
29 NOV 2001 5453
The University of Reading
TOB 2 - SPURS I, J AND K
WHITEKNIGHTS
PROPOSED INCUBATOR UNITS
SITE PLAN
CAD/TRC
0224128
1:500(A0 1:1000 (A1)
W021
B
110

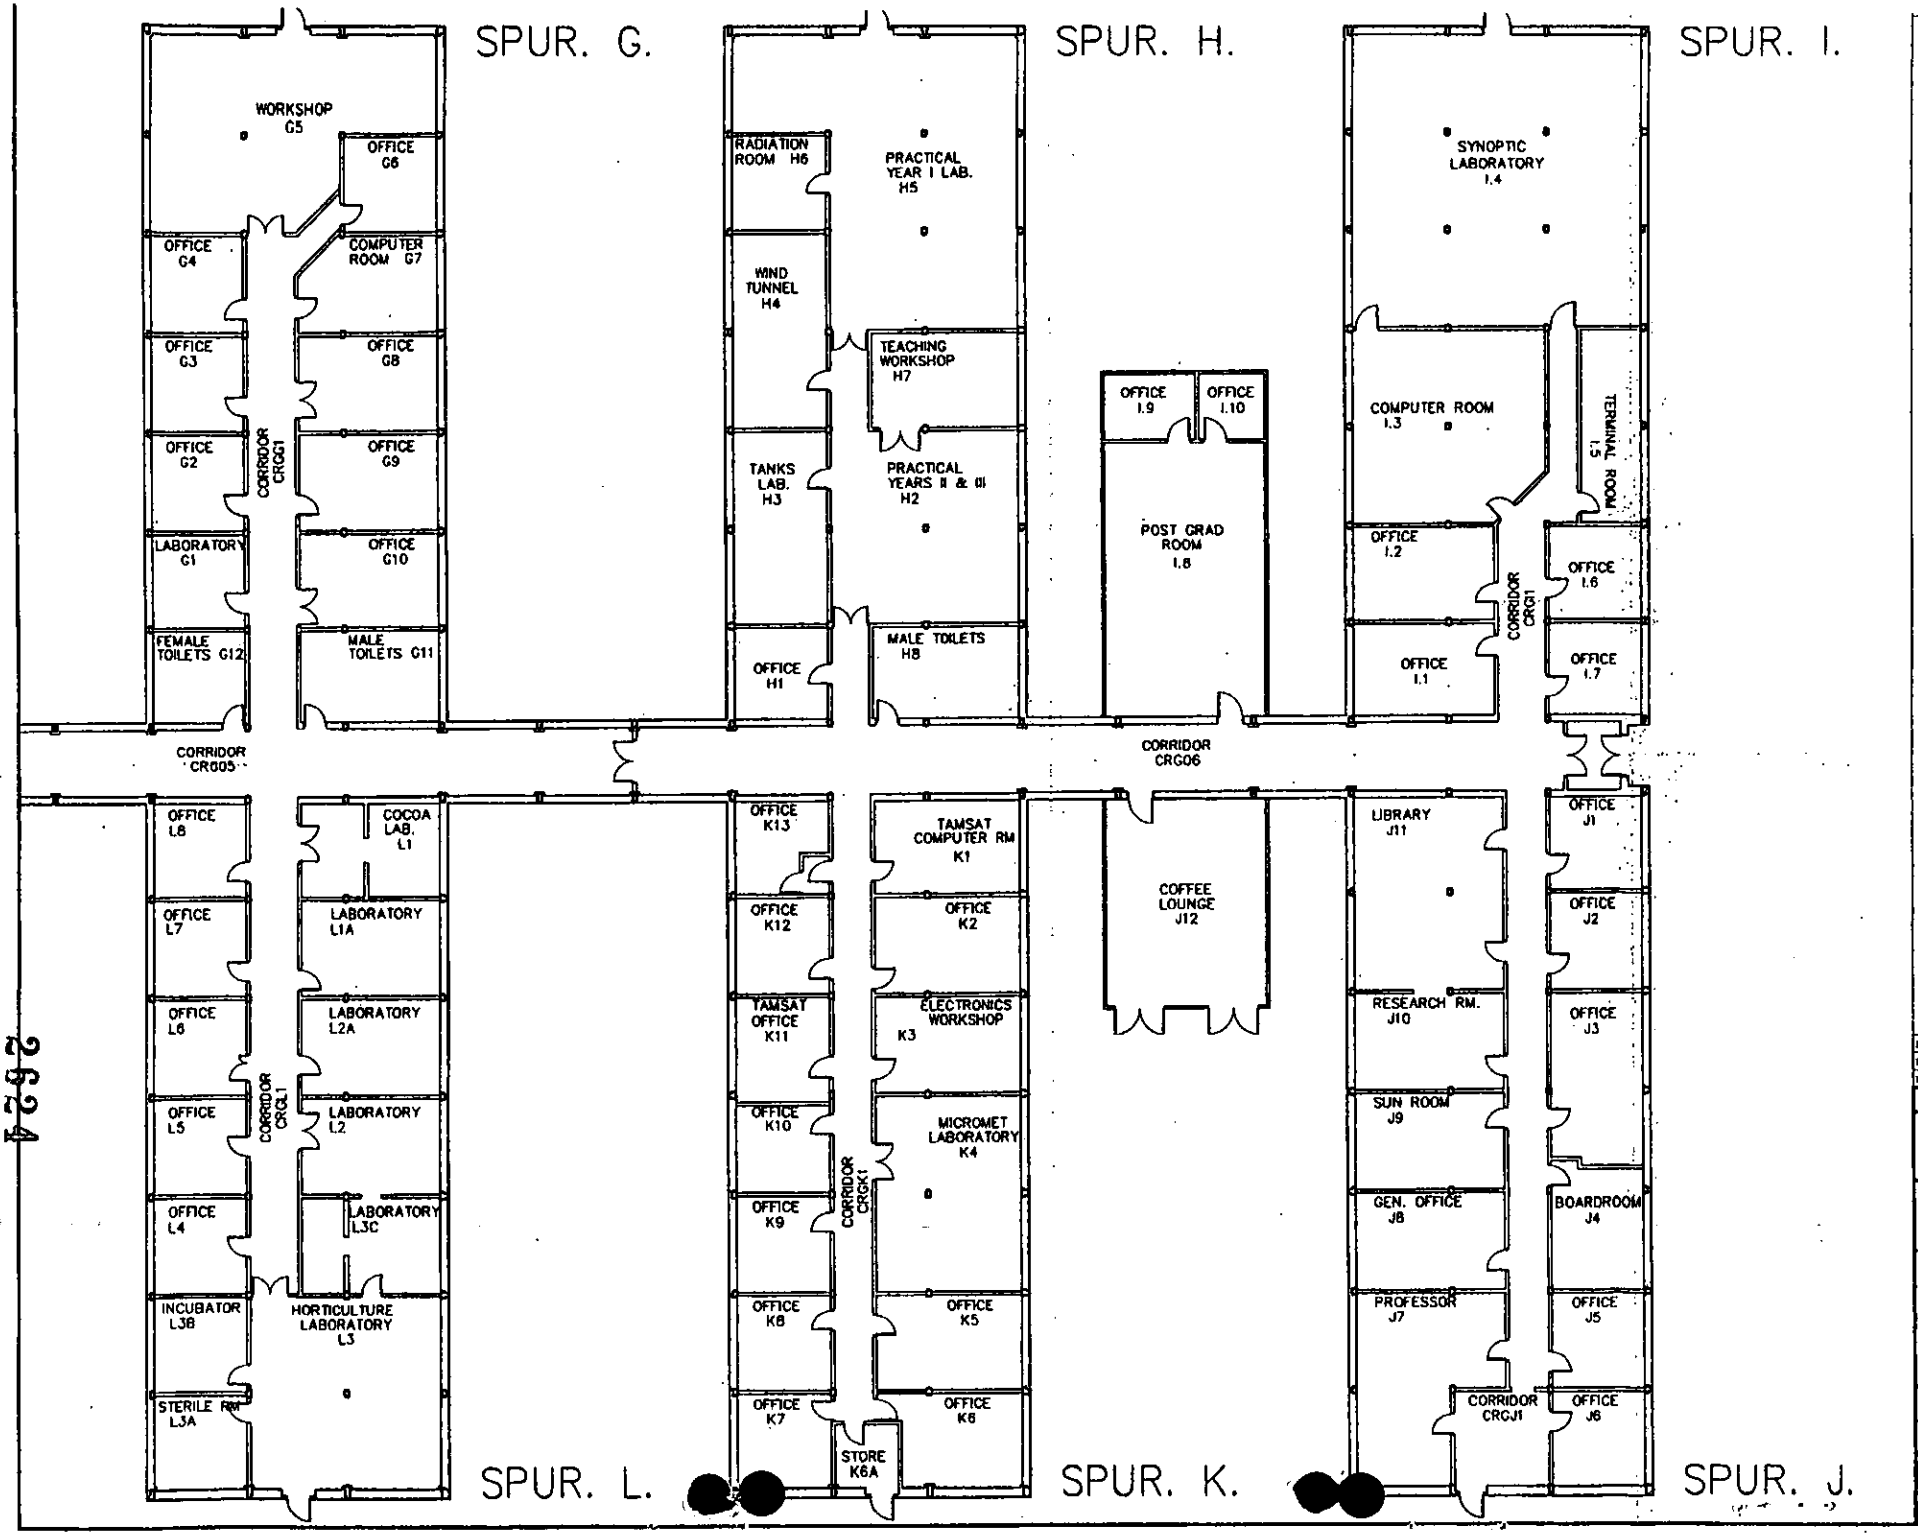

29.NOV.2001 5453

Rev.	Description	Date
R. O. CAD File Reference		
Date Plotted:	Time:	

The University of Reading

Estates and Buildings Department
Whiteknights, PO Box 235
Reading, RG6 6BW
Tel. 0118 931 6256 Fax. 0118 975 3490

Building
TOB 2 SPURS I, J AND K
WHITEKNIGHTS

Project
PROPOSED INCUBATOR UNITS

Title
PLAN
AS EXISTING

Drawn	Date
CAD/TRC	NOV 01
Job Number	Scale
0224128	1:100 (A3) 1:200 (A3)

Building No.	Code	Drawing No.	Rev.
W021	B	108	

2624

WHITEKNIGHTS ROAD

66.

65.0m

131

66.5m

North Lodge

South Lodge

Bowling Green

Glass Houses

Glass Houses

Glass Houses

Drain

Existing Parking

Existing Parking

Existing Parking Allocated to Spurs I, J & K 300No Spaces

66.8m

Department of Typography

SPUR

SPUR K

SPUR J

Existing Parking

El Sub Sta

Tennis Court

Department of Fine Art

Gas Governor

Science and Technology Centre

Department of Agriculture

BM 66.90m

Depot

Tank

Car Park

Car Park

66.4m

Drain

Notes

KEY

AREA TO CHANGE FROM EDUCATION USE TO BUSINESS USE

29.NOV.2001 * 5453

Rev.	Description	Date
B. O. CAD File Reference		
Date Plotted:	Time:	

The University of Reading

Gordon E Davies
Director of Estates and Buildings
Estates and Buildings Department
Whiteknights, PO Box 235
Reading, RG6 6BW
Tel. 0118 931 8956 Fax. 0118 975 3499

Building
TOB 2 - SPURS I , J AND K WHITEKNIGHTS

Project
PROPOSED INCUBATOR UNITS

Title
SITE PLAN

Drawn	Date
CAD/TRC	
Job Number	Scale
0224128	1:500(A1) 1:1000 (A3)

Building No.	Code	Drawing No.	Rev.
W021	B	110	