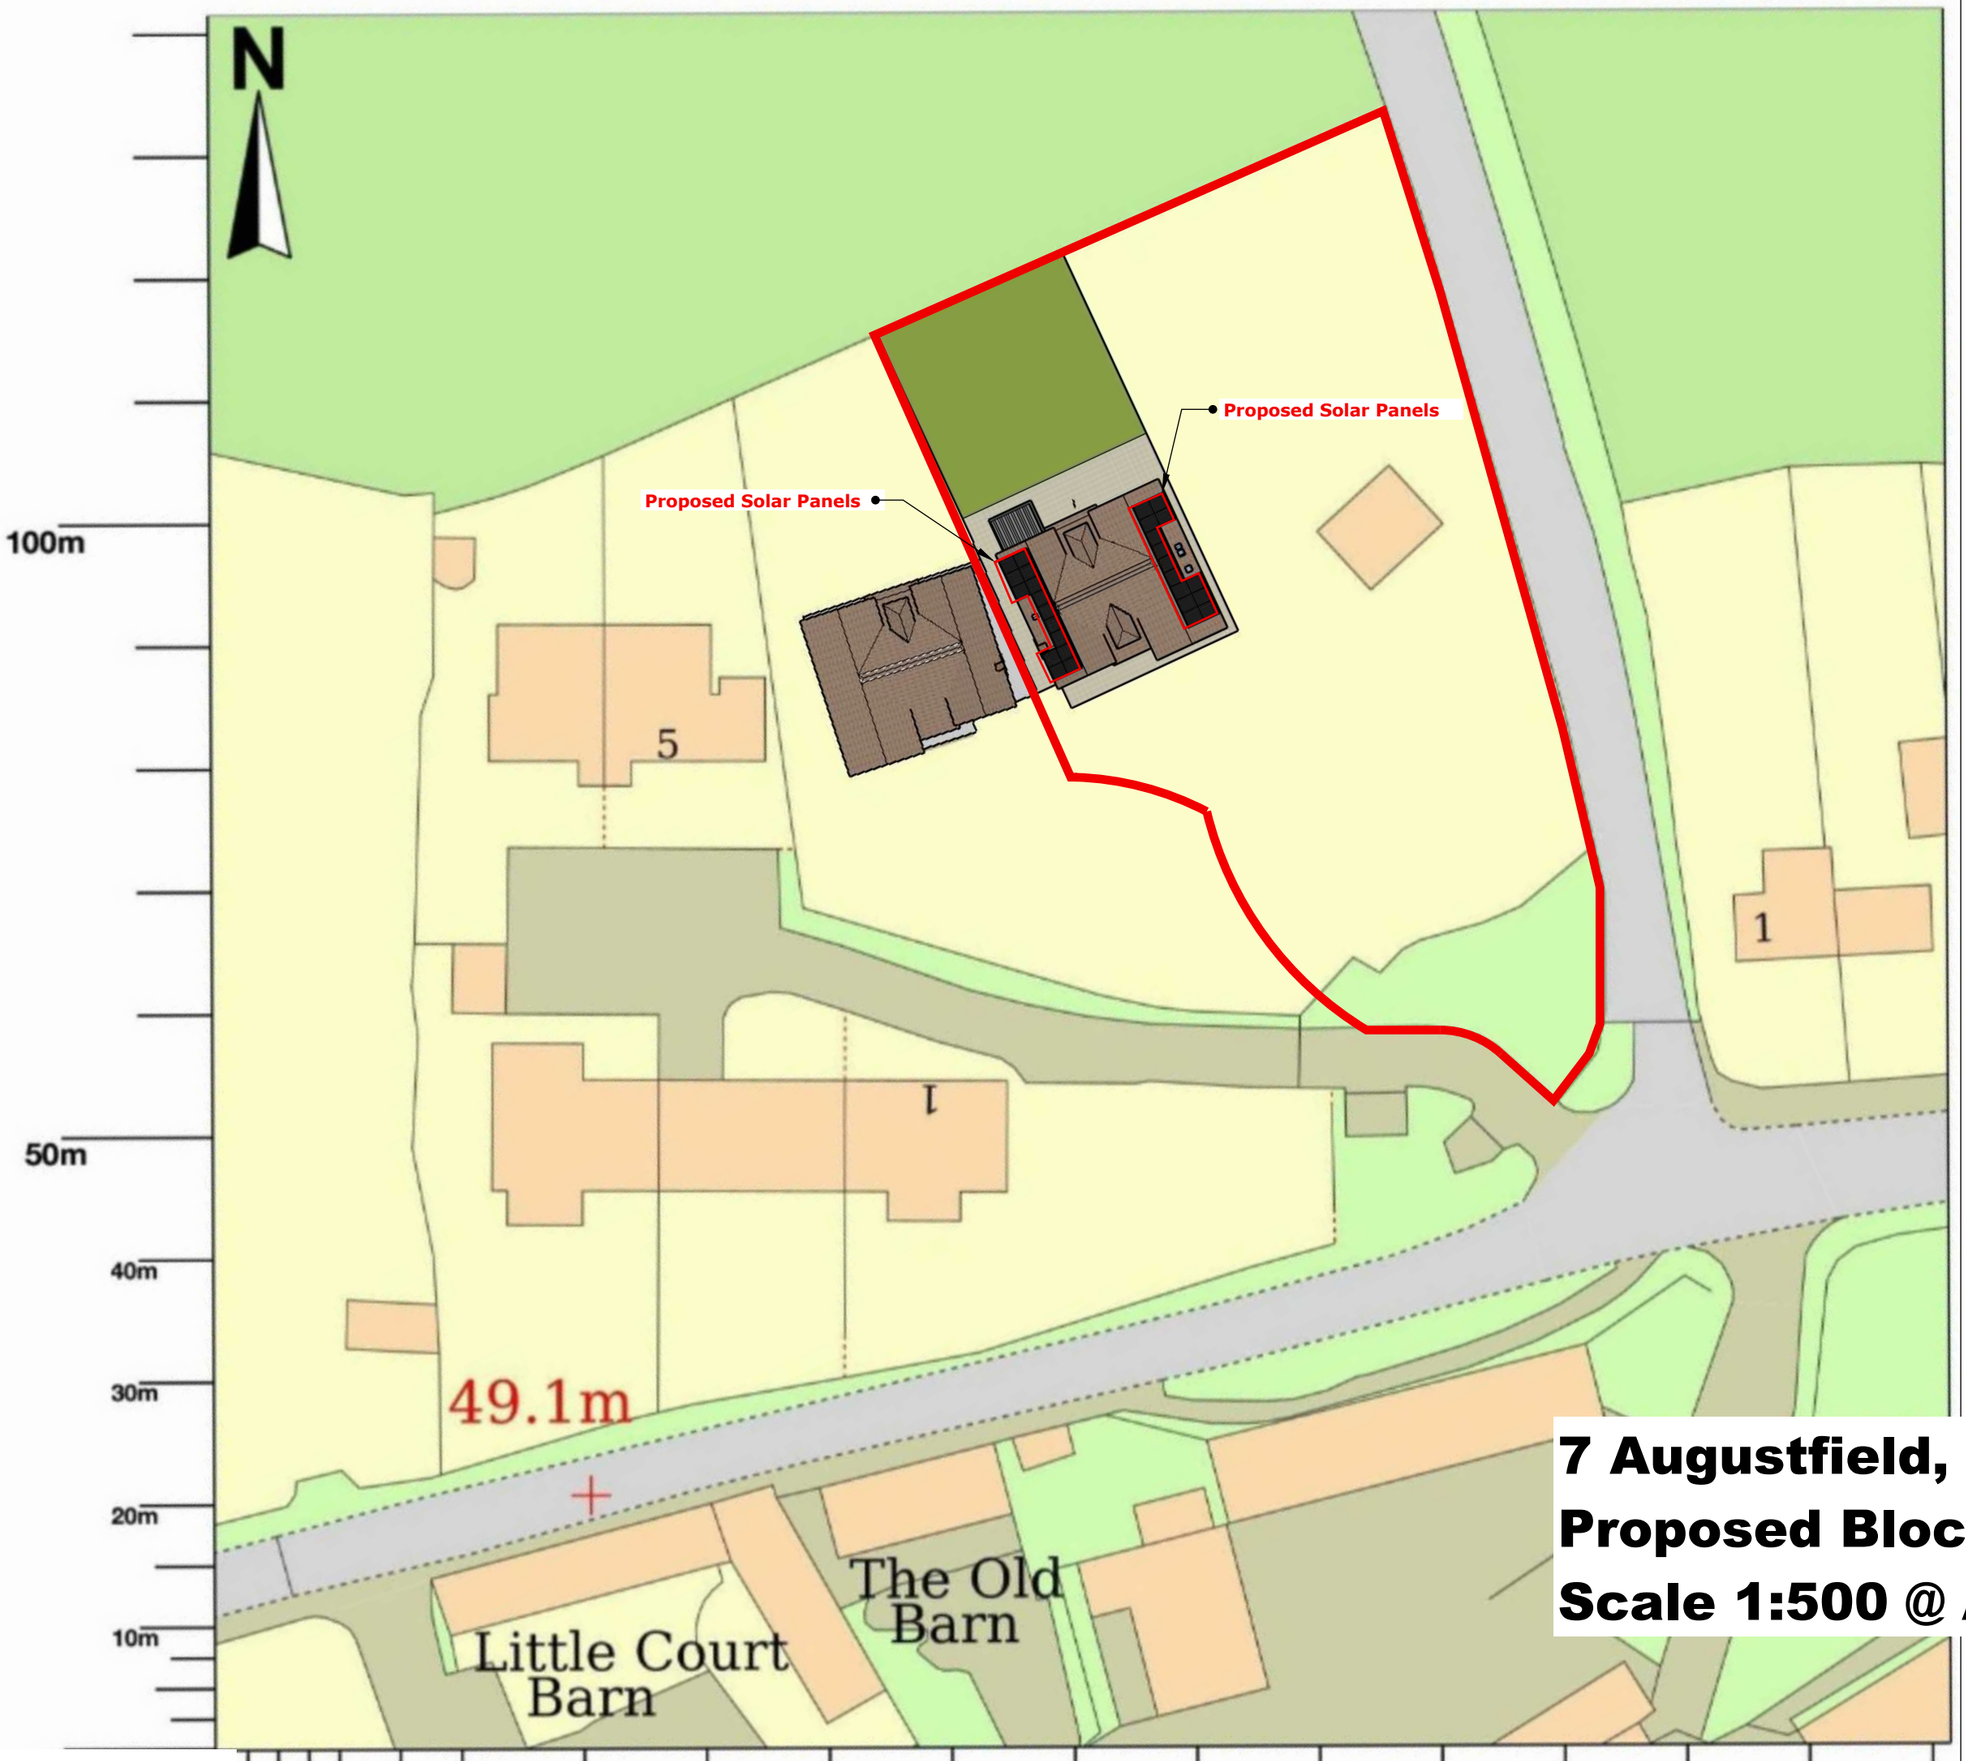


7 Augustfield, Sonning, RG4 6AF:
Proposed Block Plan :
Scale 1:500 @ A3

Ian Benbow, Architectural Services