Rev.	Date	Revisions

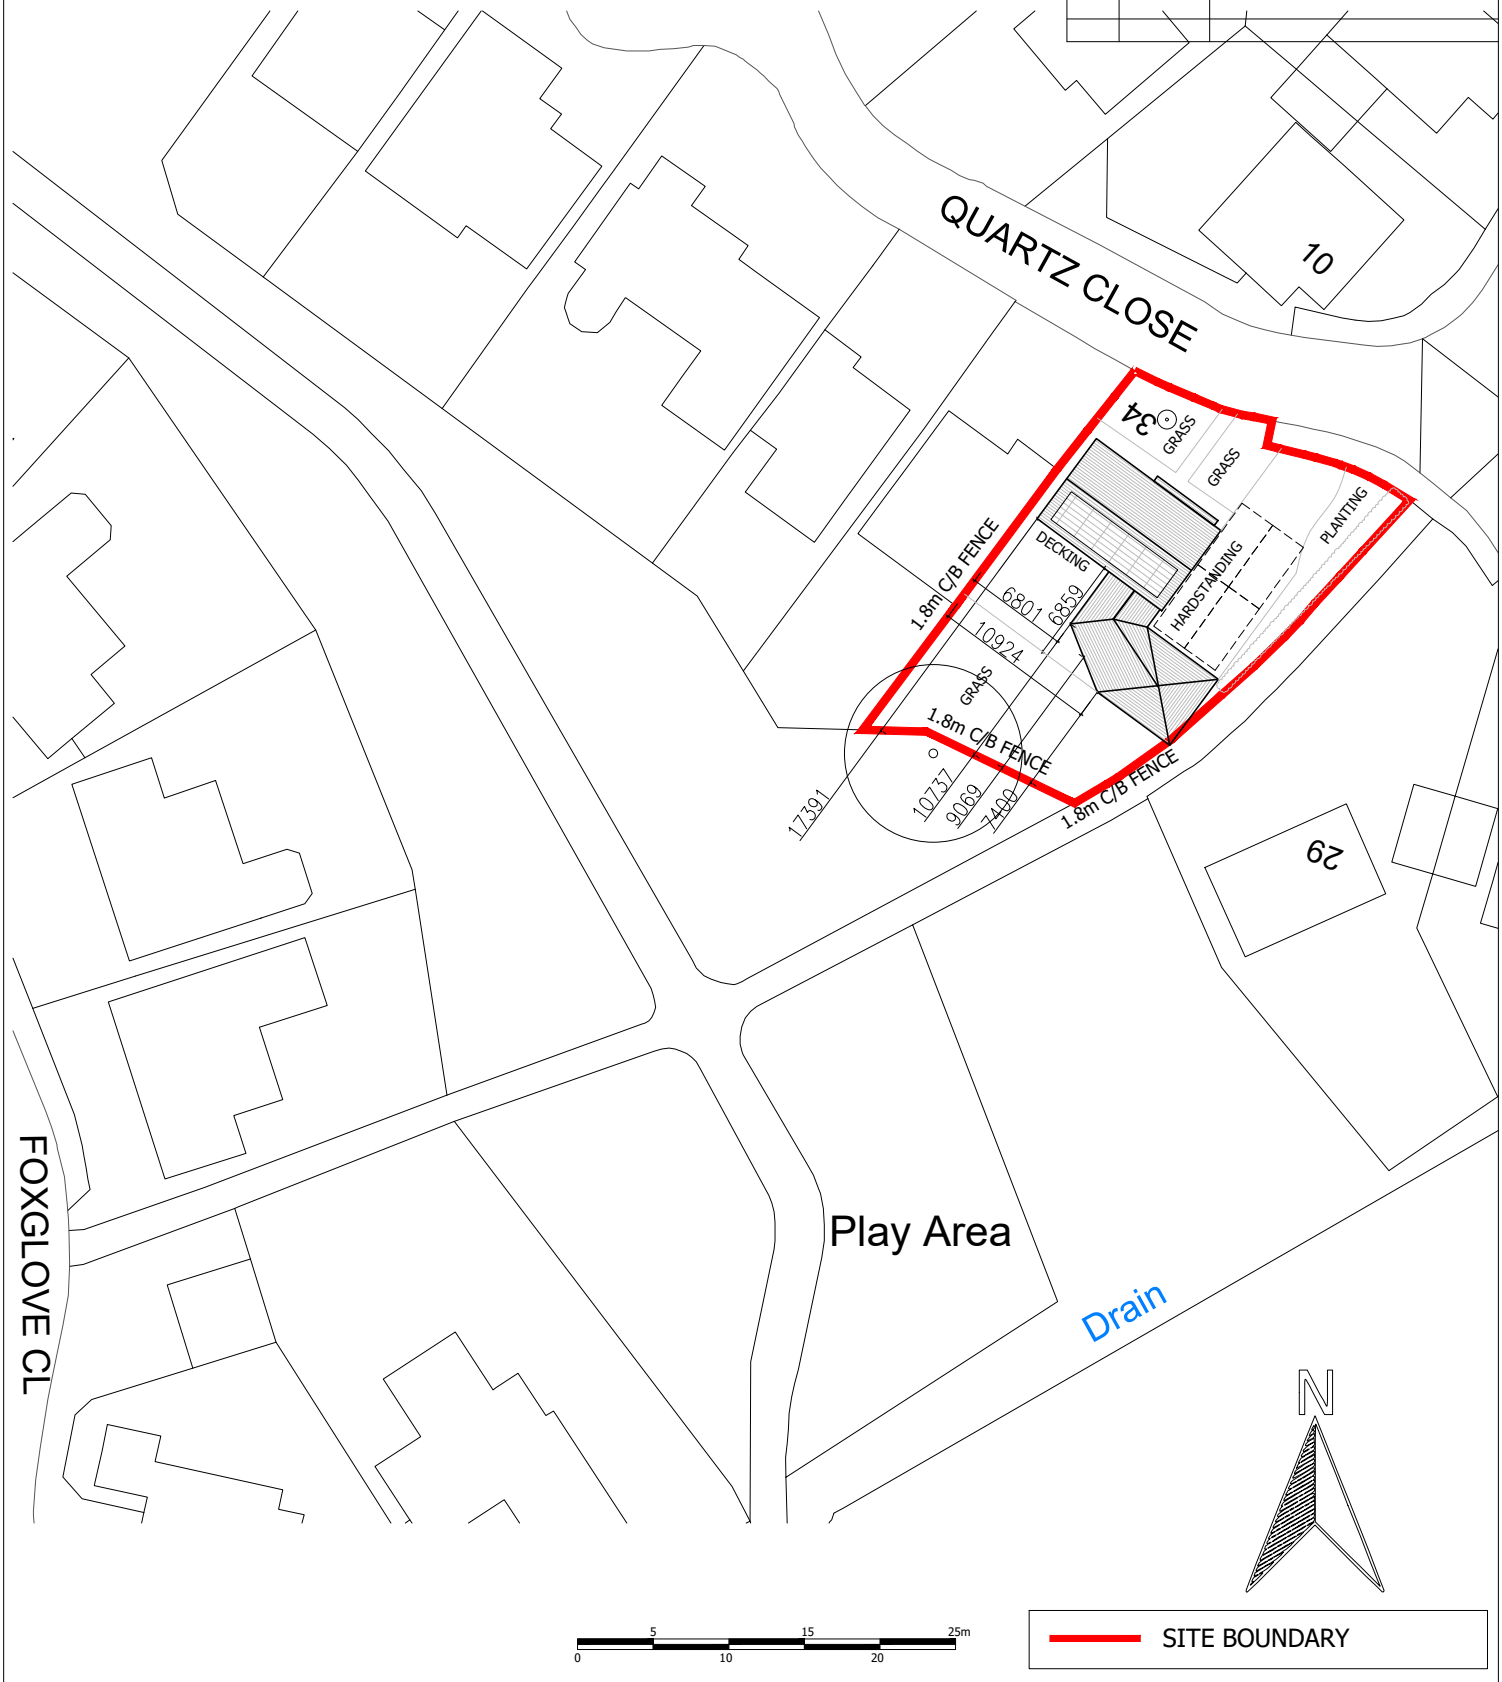

Client: MR & MRS MESSINGHAM			Drawing Title: PROPOSED BLOCK PLAN
Job Title: 34 QUARTZ CLOSE WOKINGHAM RG41 3TS			
Scale: 1:500	Date: MAY 26	Drawn: SA	Drawing No.: A4/487/11
Plot Date: JUNE 26			Rev.

JET ARCH DESIGN

100 Berkshire Place
Winnersh Triangle
Wokingham, Berkshire
RG41 5RD
Tel: 07787296792
email: info@jetarchdesign.co.uk