
Rev.	Date	Revisions

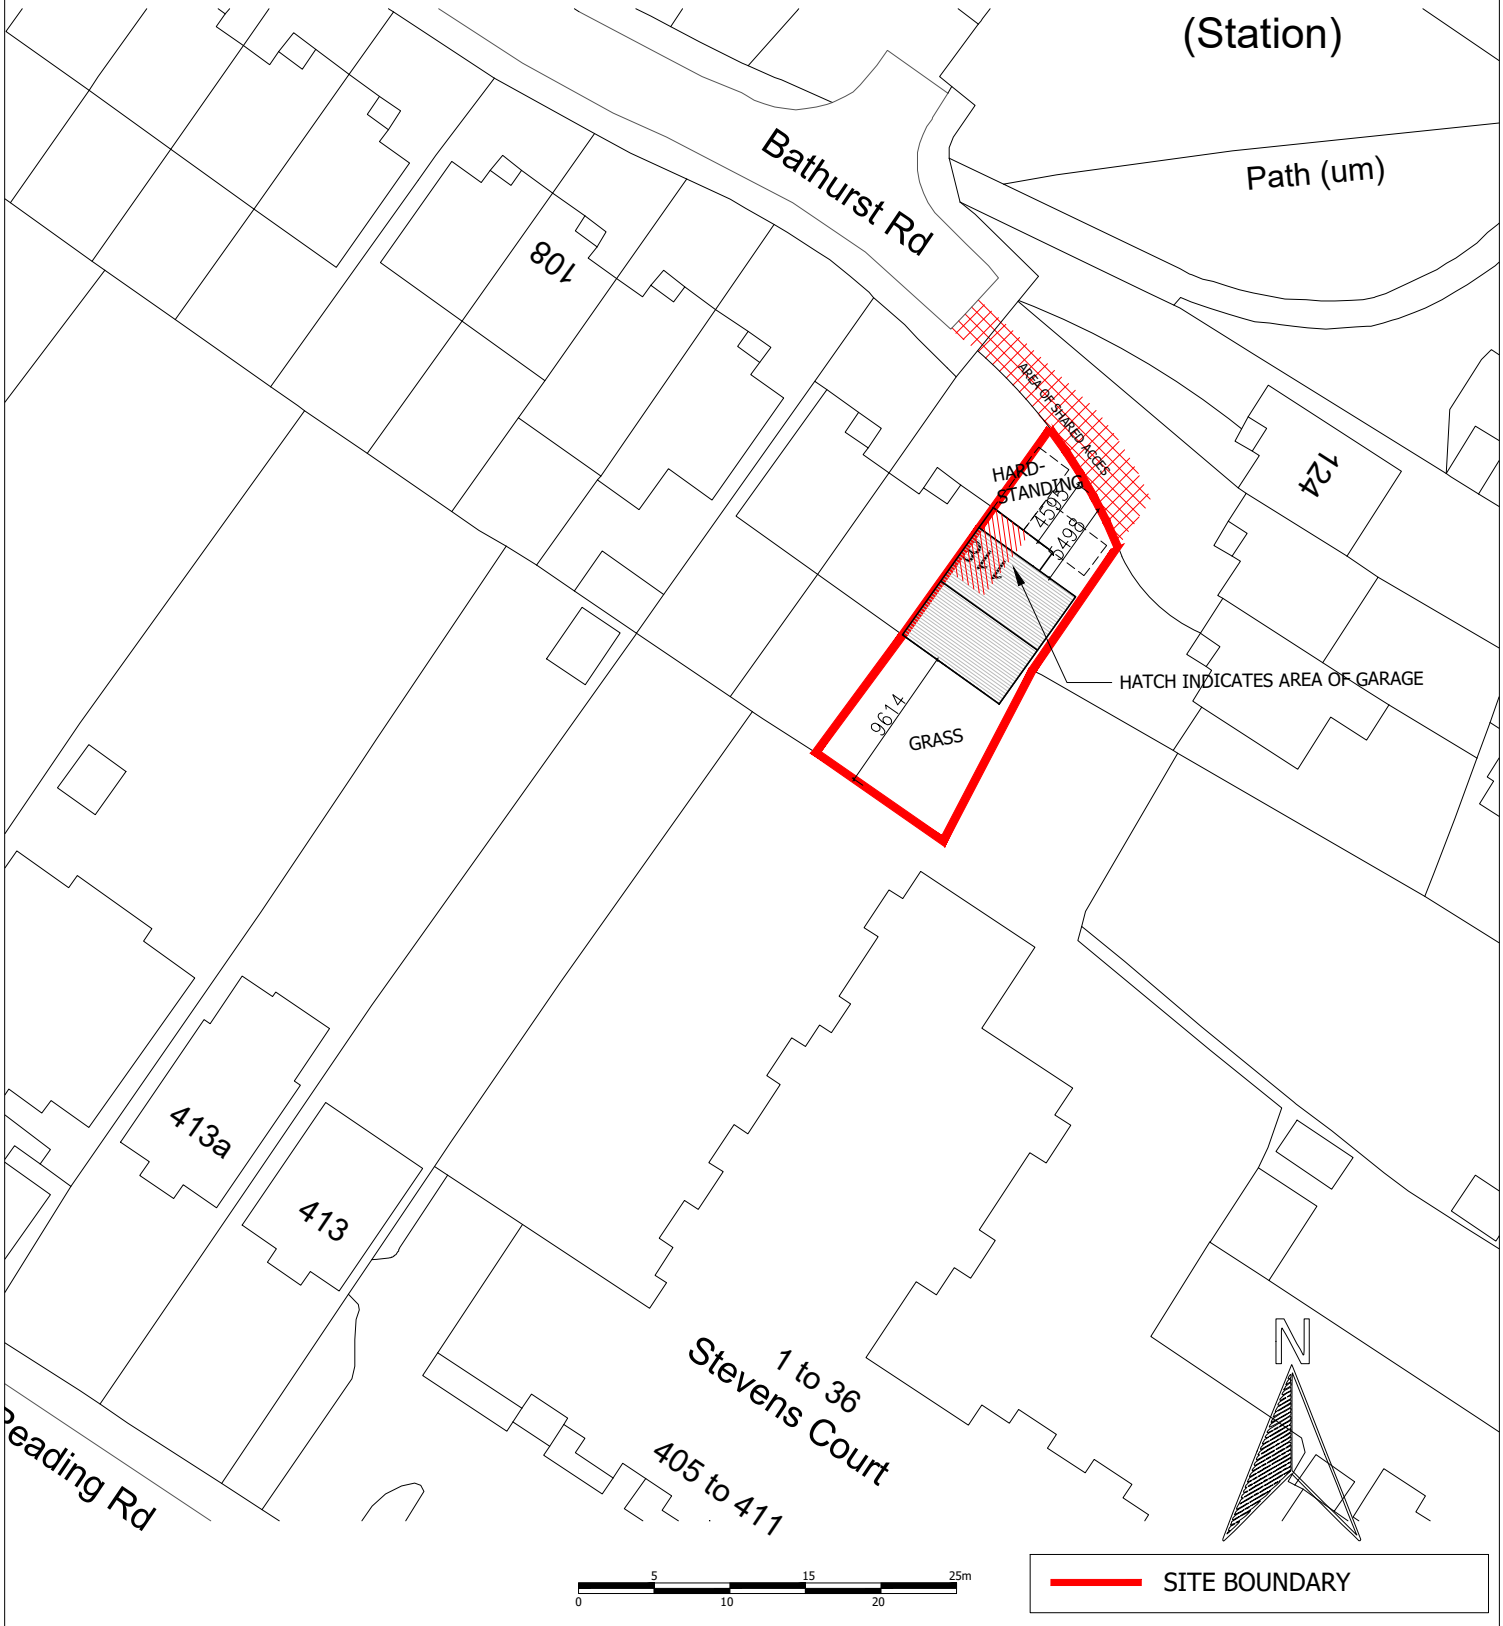

Client: MR & MRS WRIGHT	Drawing Title: BLOCK PLAN PROPOSED	JET ARCH DESIGN
Job Title: 118 BATHURST ROAD WINNERSH RG41 5JF		100 Berkshire Place Winnersh Triangle Wokingham, Berkshire RG41 5RRD Tel: 07787296792 email: info@jetarchdesign.co.uk
Scale: 1:500 / Date: OCT 26 / Drawn: JT	Drawing No.: A4/479/11	Rev.: A
Plot Date: OCT 26		