


DB32 Fire Appliance
Overall Length 8.68m
Overall Width 3.81m
Min Body Width 1.52m
Max Track Width 3.81m
Kerb to Kerb Turning Radius 7.910m

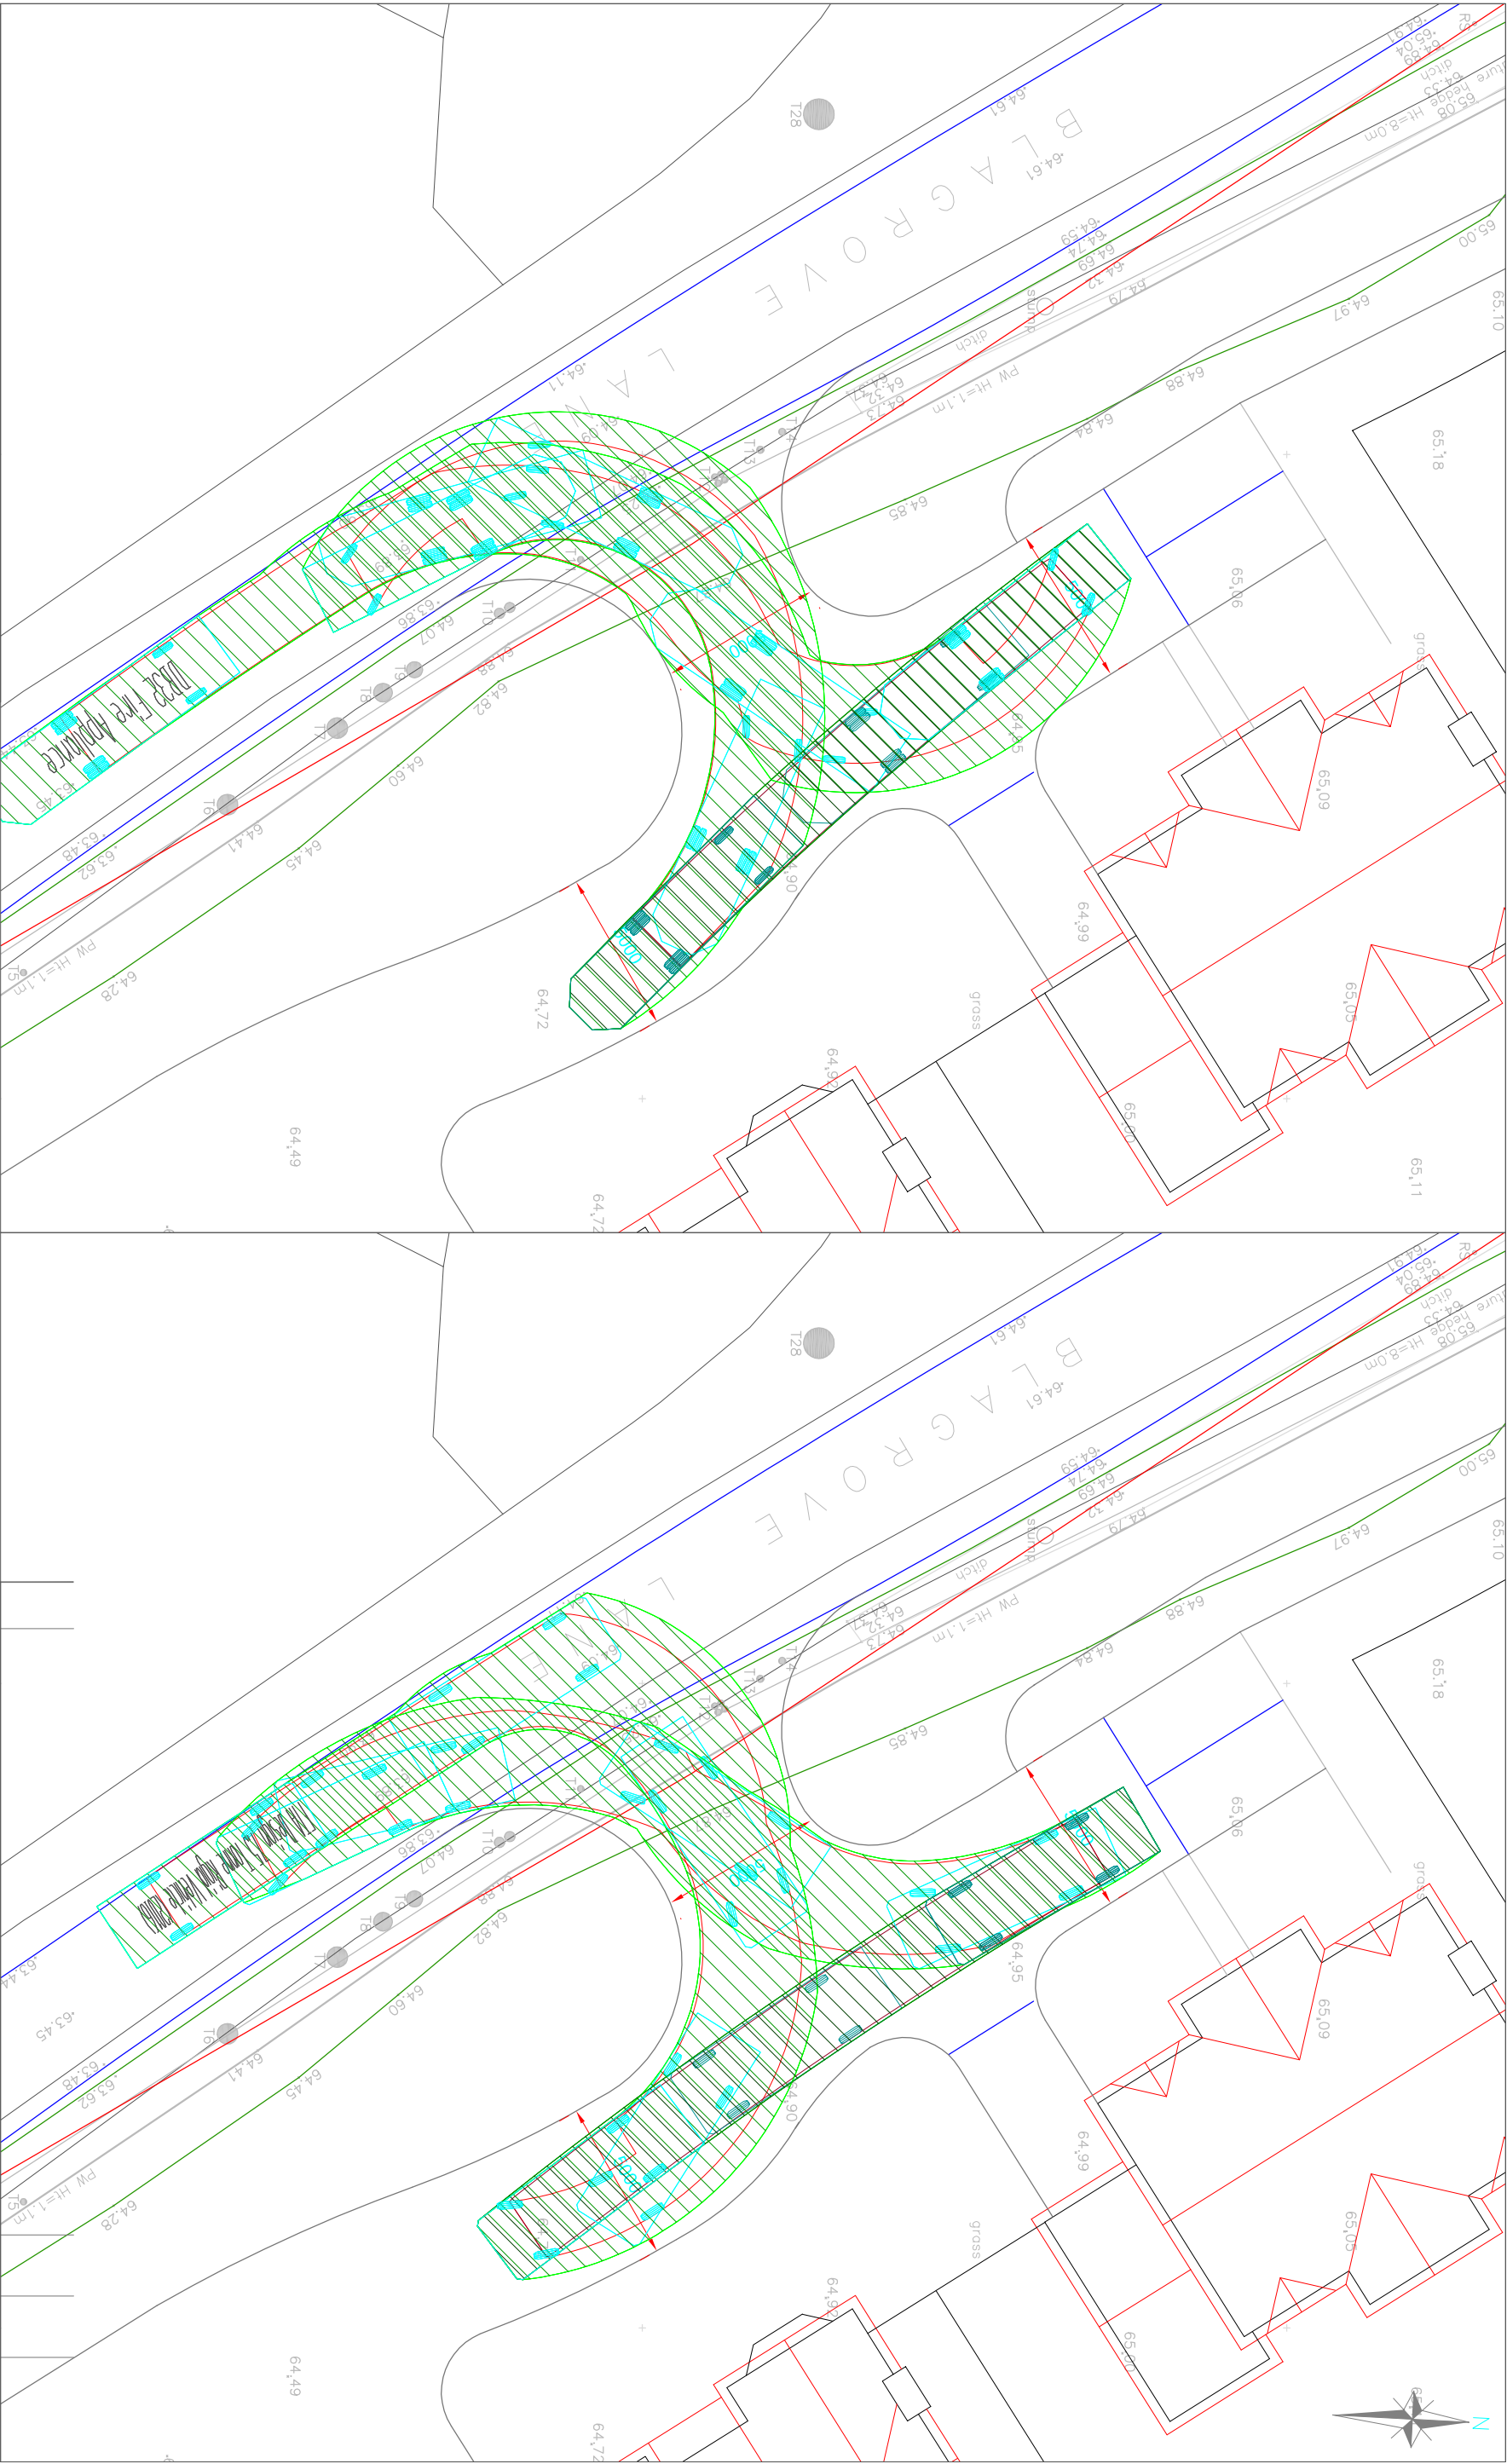

Highway Planning Ltd
59 Barnards Hill
Marlow
Bucks
SL7 2NX
01628 488444

REV		AMENDMENTS		DRAWN	CHKD	DATE
Job Title		LAND ADJ MEADOW VIEW, BLAGROVE LANE, WOKINGHAM				
Client		Highway Planning Ltd				
Drawing Title		FIRE APPLIANCE AND DELIVERY VEHICLE SWPT PATHS				
Scale	Date	Designed	Drawn	Drawing No	Rev	
1:200 @ A3	18 AUG 25	DFM	DFM	25.24 - 001	A	