
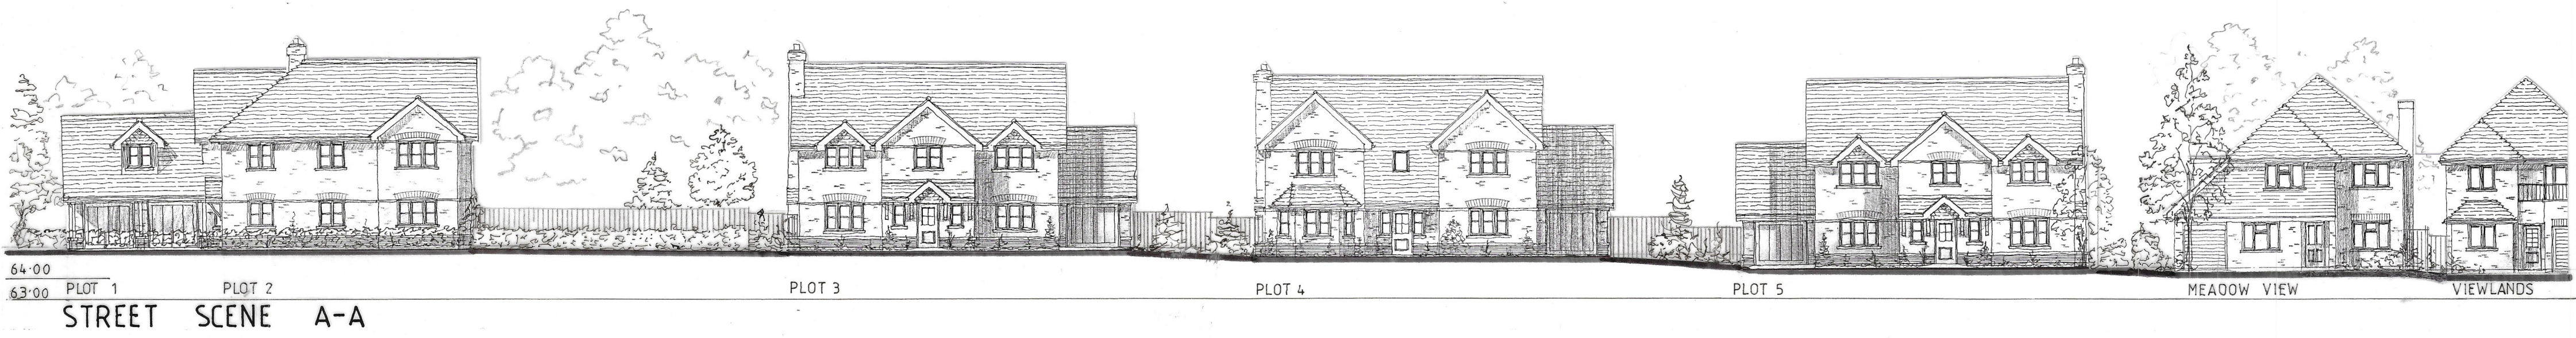


Notes

All dimensions and levels on site are to be checked prior to commencement of work.

This drawing is the copyright of Paul Edwards Architecture

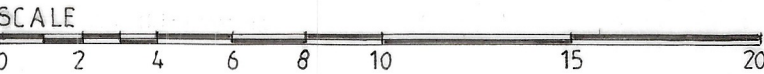

A : POSITION OF DWELLING ON PLOT 1
REVISED TO ACCORD WITH REVISED SITE PLAN

19:02:26

Project	Proposed detached houses Land adjacent Meadow View Blagrove Lane WOKINGHAM Berks
Client	Mr R Ward

Drawing

STREET SCENES

Scale	1:200 at A2	Date	July 2025
-------	-------------	------	-----------

Paul Edwards Architecture

12 Sandy Lane, Barkham, Wokingham, Berks RG41 4DB
Tel: 01189772925 Mob: 07831837415 E-mail: paul@paulledwardsarchitecture.co.uk

Job 2695	Dwg. 08 A
----------	-----------