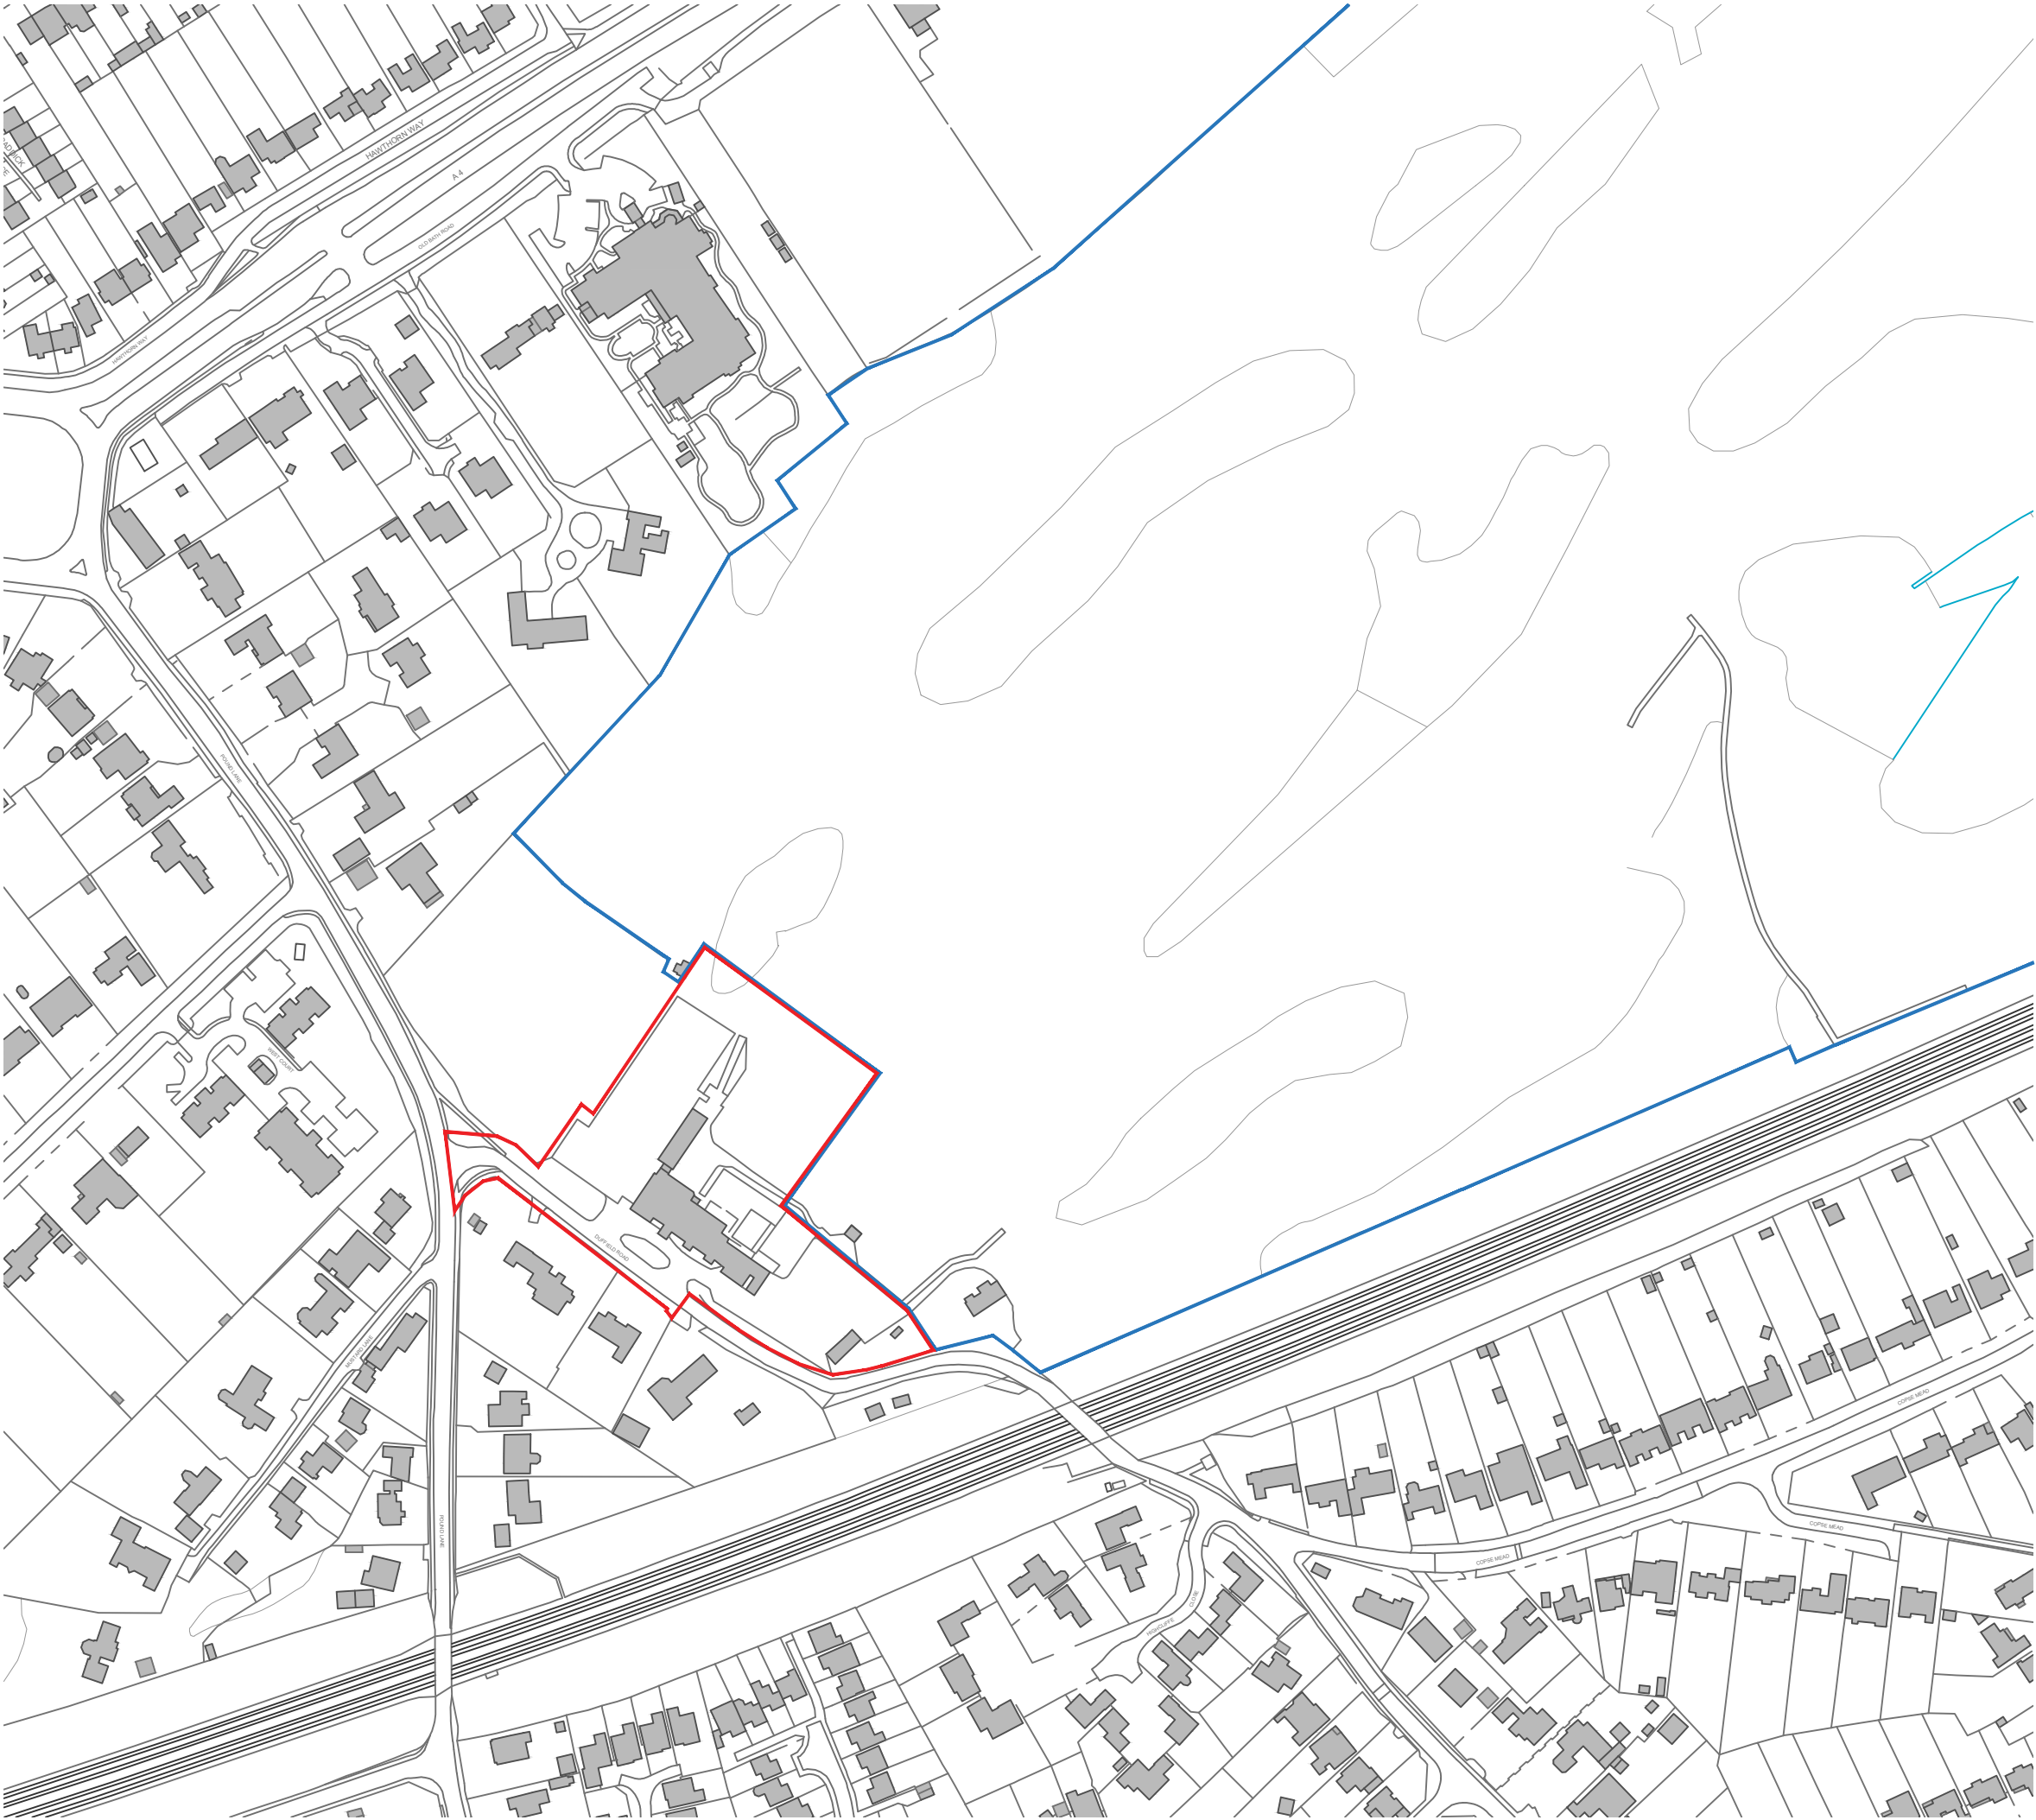


Ordnance Survey, (c) Crown Copyright 2024. All rights reserved.
Licence number 100022432

Key

- Site Boundary
- Site Ownership

-	-	-	-	-
-	-	-	-	-
-	-	-	-	-

REV.	ISSUED	DESCRIPTION	DRAWN	CHECKED
------	--------	-------------	-------	---------

PROJECT /DESCRIPTION	DATE	SCALE AT A3	JOB NO
Sonning Golf Club Duffield Road, Sonning Reading, RG4 6GJ	Nov 2025	1:2500	24.017
Site Location Plan	STATUS Planning		DRAWING NO PL.100
CLIENT Sonning Golf Club	DRAWN CD	CHECKED ST	REV -

SPRATLEY & PARTNERS
7 CENTENARY BUSINESS PARK, STATION ROAD,
HENLEY-ON-THAMES, OXFORDSHIRE RG9 1DS.
01491 411277

ISSUED ONLY FOR THE PURPOSE INDICATED.
THIS DRAWING TO BE READ IN CONJUNCTION
WITH ALL CONSULTANTS INFORMATION. ALL
DIMENSIONS TO BE CHECKED ON SITE. DO NOT
SCALE. THIS DRAWING IS COPYRIGHT.

S
&
P