


DO NOT SCALE OFF THIS DRAWING
EXCEPT FOR PLANNING PURPOSES
ALL DIMENSIONS TO BE CHECKED ON SITE

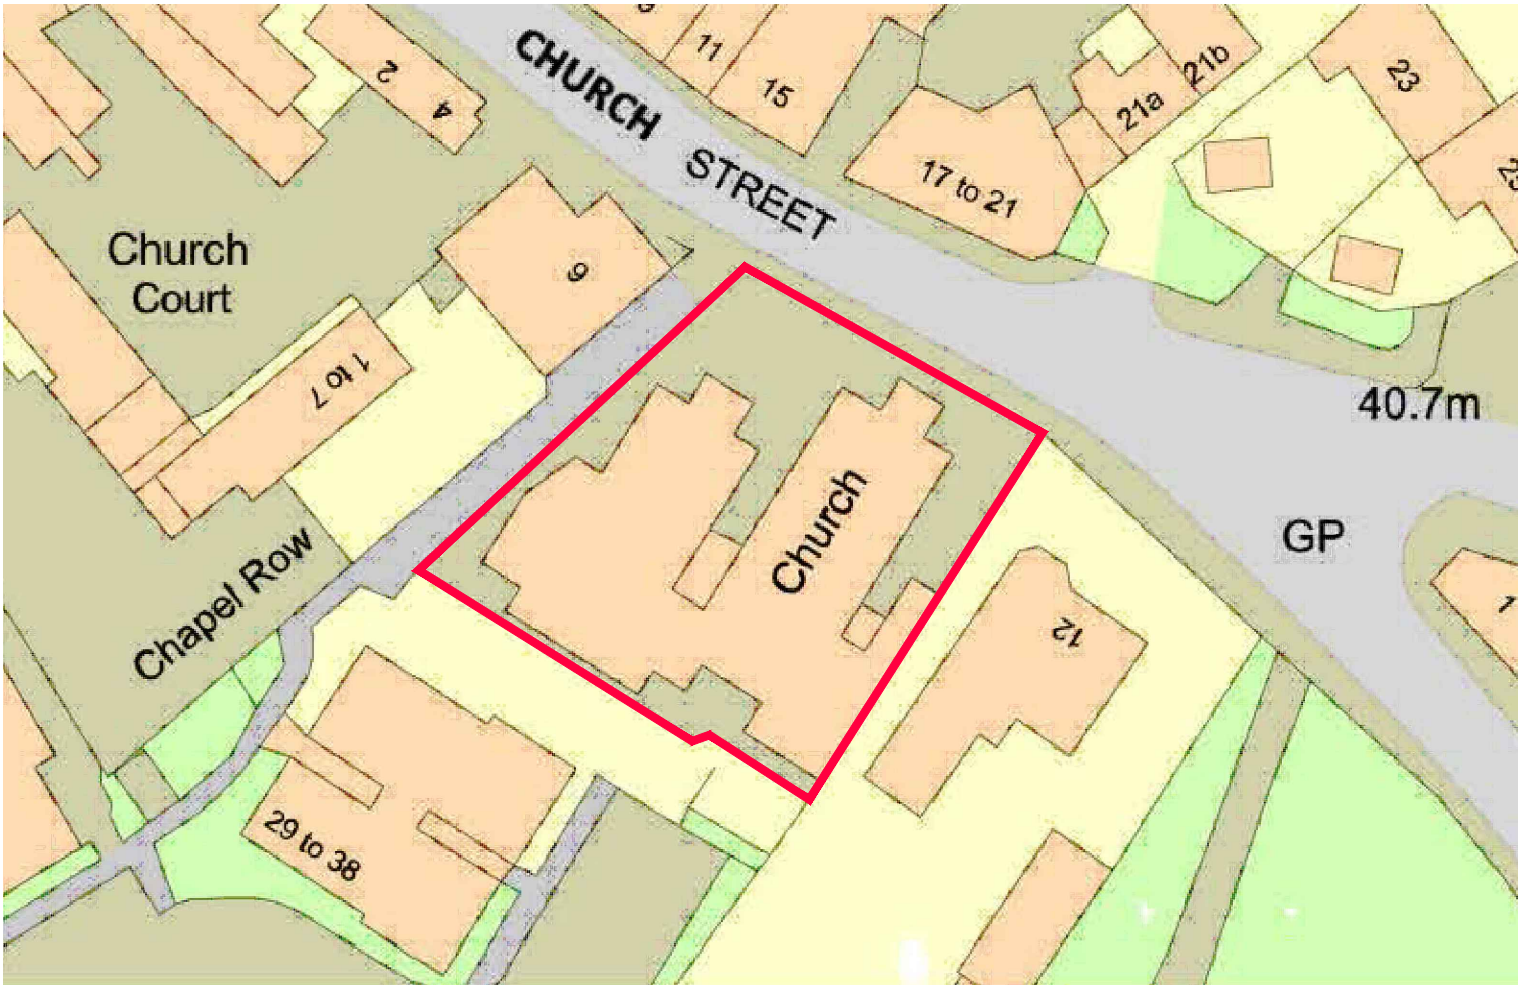



BBF Fielding
Architecture

BBF Fielding Ltd, Craven House, Lansbury Business Estate
102 Lower Guildford Road, Woking, Surrey GU21 2EP
Tel : 01483 764407 email : mail@bbf-fielding.co.uk

CLIENT			
PROJECT PROPOSED AC UNITS UNITED REFORMED CHURCH HALL CHURCH STREET, TWYFORD WOKINGHAM RG10 9DR			
DRAWING TITLE URC HALL BLOCK PLAN As Existing and As Proposed			
SCALE 1:500 @ A3			
DATE APRIL 2026	DRN. dlk	CHK. NBO	
JOB / DRAWING No. 26374 [L] 01		REV. -	