



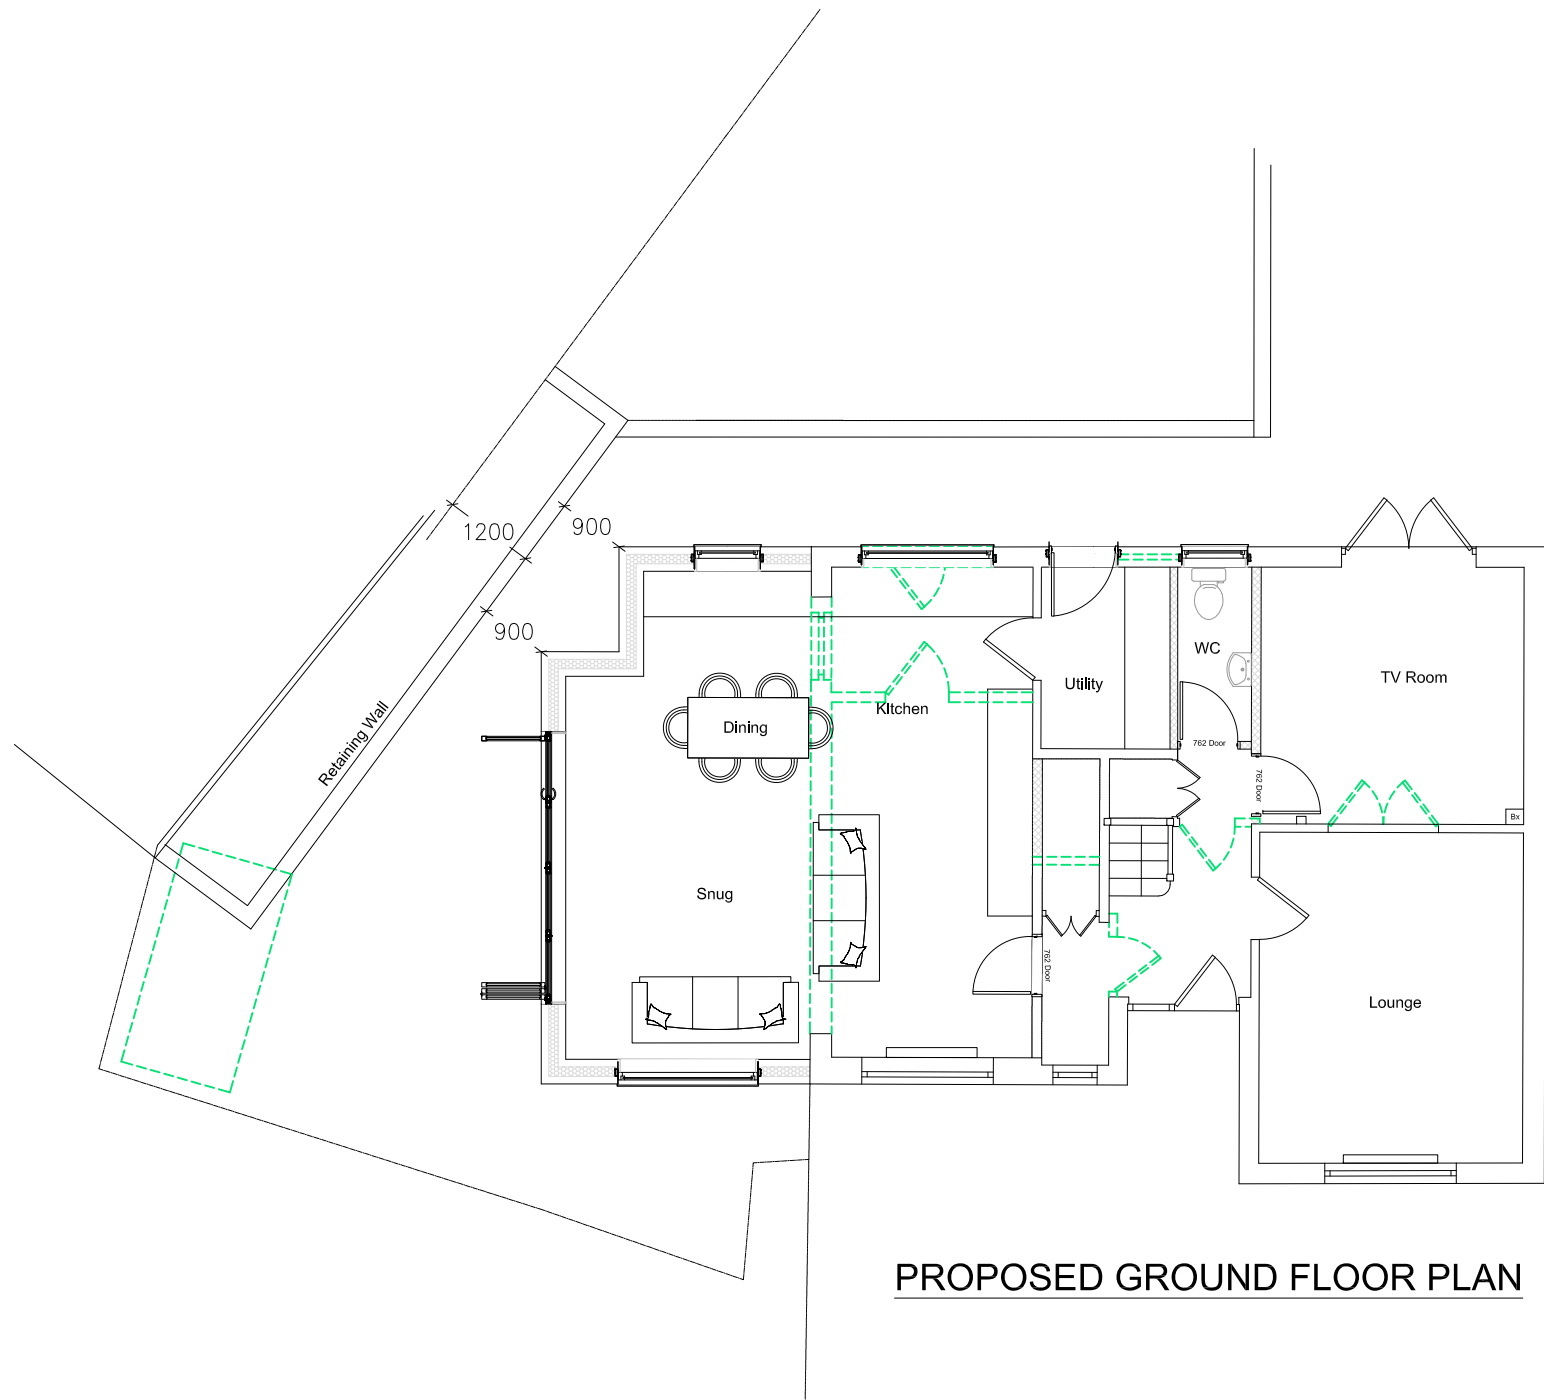

PROPOSED GROUND FLOOR PLAN

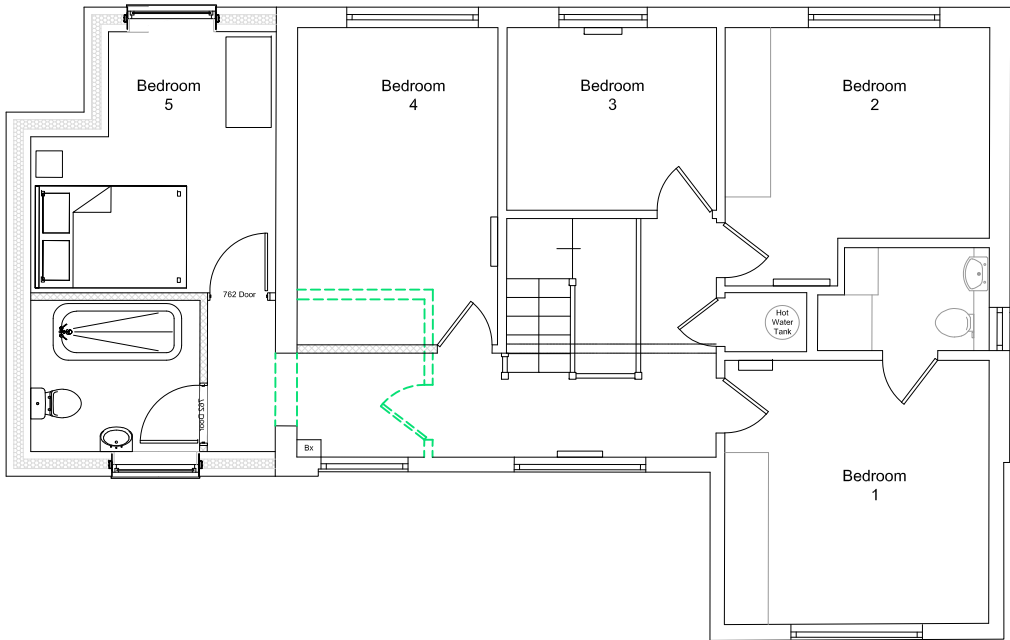

PROPOSED FIRST FLOOR PLAN

KEY:

- Walls/doors/windows to be removed
- New cavity wall construction
- New internal wall/infill existing wall

