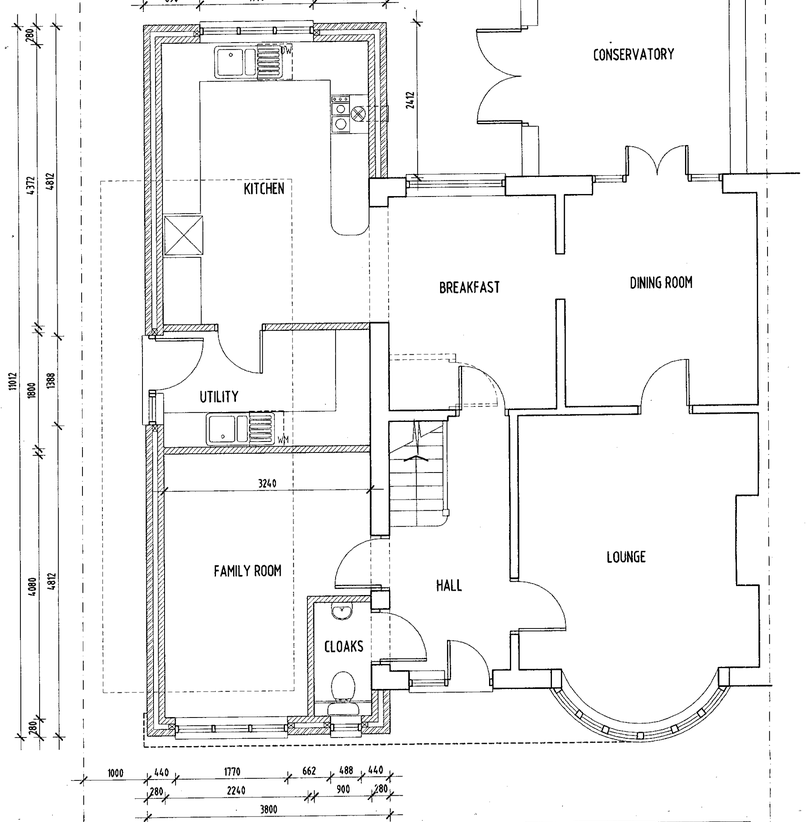

PROPOSED GROUND FLOOR LAYOUT

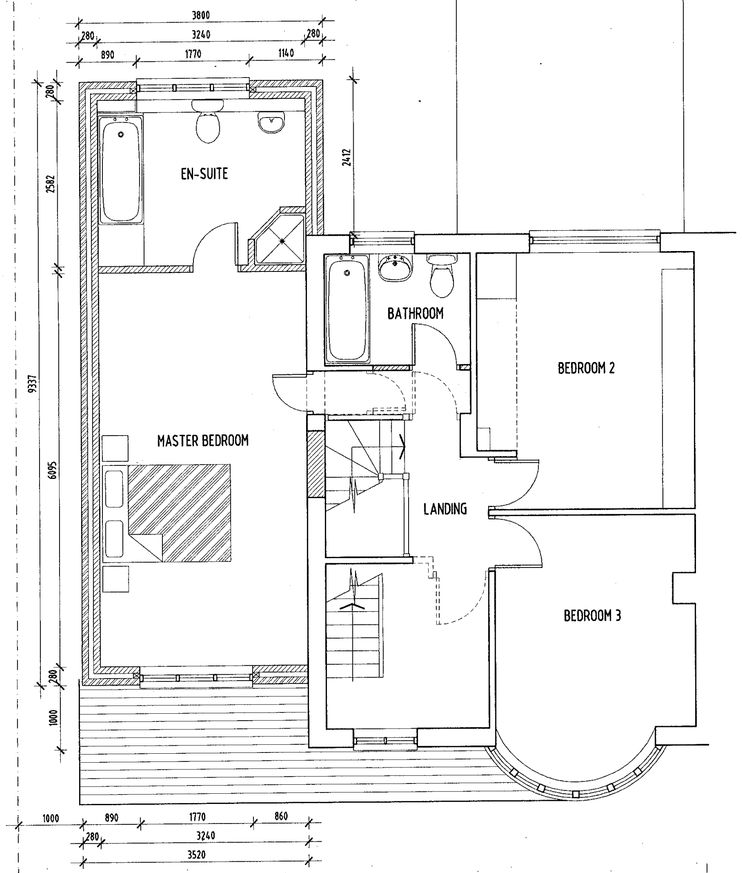

PROPOSED FIRST FLOOR LAYOUT

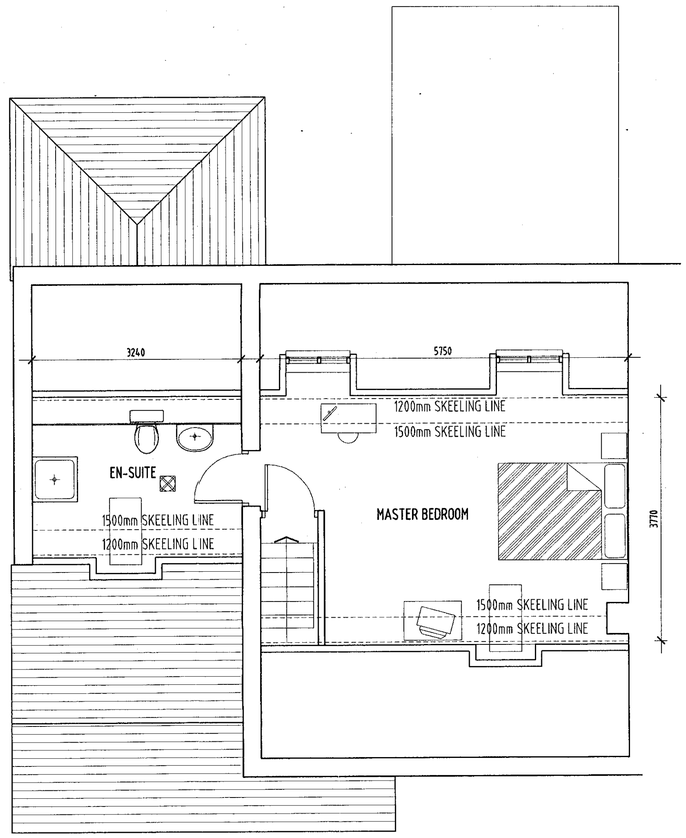

PROPOSED SECOND FLOOR LAYOUT

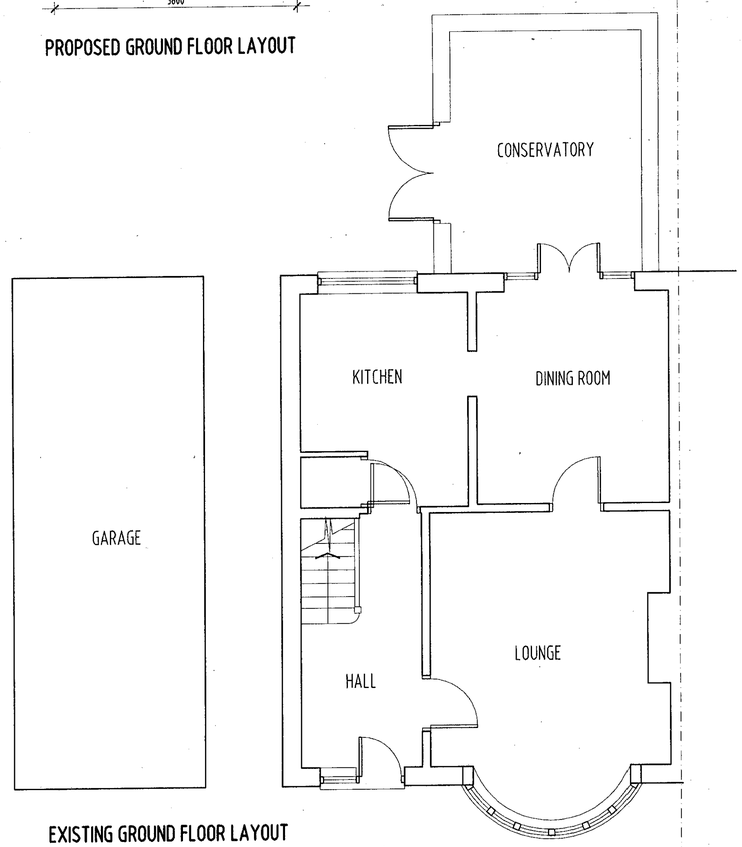

EXISTING GROUND FLOOR LAYOUT

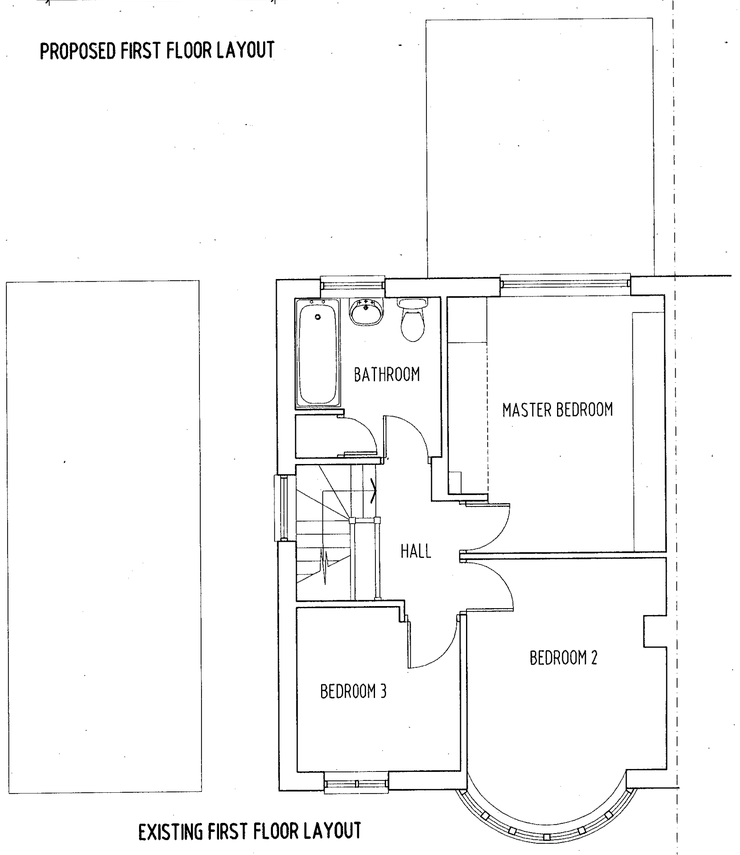

EXISTING FIRST FLOOR LAYOUT

NOTE

ALL MATERIALS INTENDED TO BE USED ON NEW EXTENSION ARE TO MATCH EXISTING.

THIS DRAWING HAS BEEN PREPARED WITHOUT THE BENEFIT OF AN ACCURATE SITE SURVEY

APPROVED

12.MAY2000 1496

RFDL

RICHARD FENN DESIGNS LIMITED

11 HARRIER CLOSE, WOODLEY, READING, BERKSHIRE. RG5 4PE.

Telephone READING (0118) 9691884

Fax (0118) 9623818 E-Mail : RFENNDES@aol.com

PROPOSED TWO STOREY SIDE/REAR EXTENSION AND LOFT CONVERSION AT 29 WARREN ROAD, WOODLEY for MR AND MRS PETER LEVIN

EXISTING/PROPOSED LAYOUTS

DATE	SCALE
MAY 10th 2000	1:50

DRAWING No. PL.01. REVISION

9/5/00

NOTE

ALL MATERIALS INTENDED TO BE USED ON NEW EXTENSION ARE TO MATCH EXISTING.

THIS DRAWING HAS BEEN PREPARED WITHOUT THE BENEFIT OF AN ACCURATE SITE SURVEY



PROPOSED FRONT ELEVATION

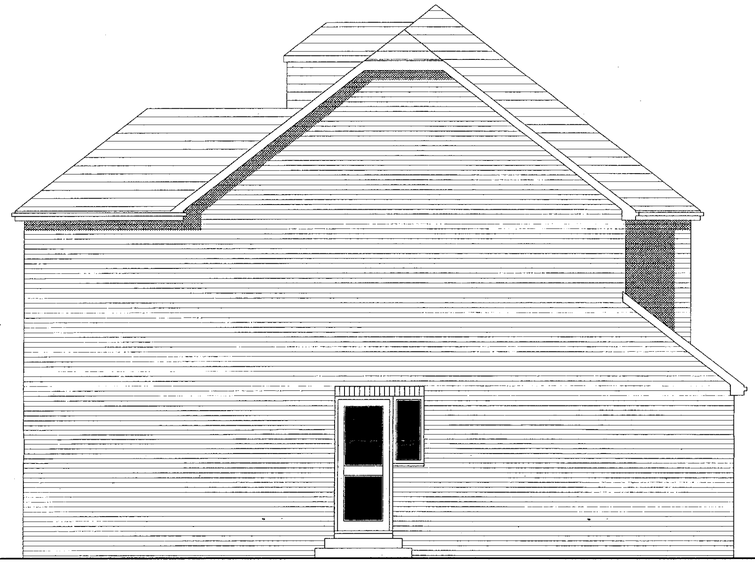

PROPOSED SIDE ELEVATION



PROPOSED REAR ELEVATION

12.MAY2000* 1496

APPROVED

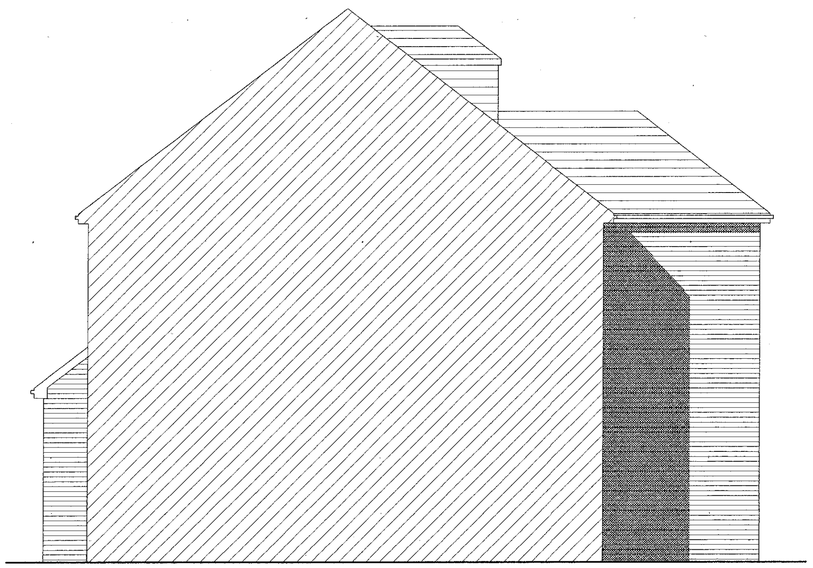

PROPOSED SIDE ELEVATION

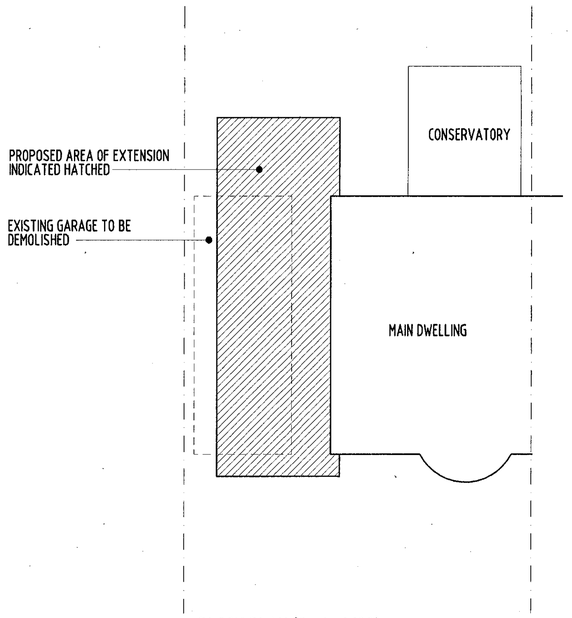

BLOCK PLAN (Scale 1:100)

RICHARD FENN DESIGNS LIMITED
11 HARRIER CLOSE, WOODLEY, READING, BERKSHIRE. RG5 4PE.
Telephone READING (0118) 9691604
Fax (0118) 9628818 E-Mail : RFENNDES@aol.com

PROPOSED TWO STOREY SIDE/REAR EXTENSION AND LOFT CONVERSION AT 29 WARREN ROAD, WOODLEY
for MR AND MRS PETER LEWIN

PROPOSED ELEVATIONS

DATE	SCALE
MAY 10th 2000	1:50

DRAWING No. PL.02. REVISION

9/5/00.