26.APR.2000* 1262

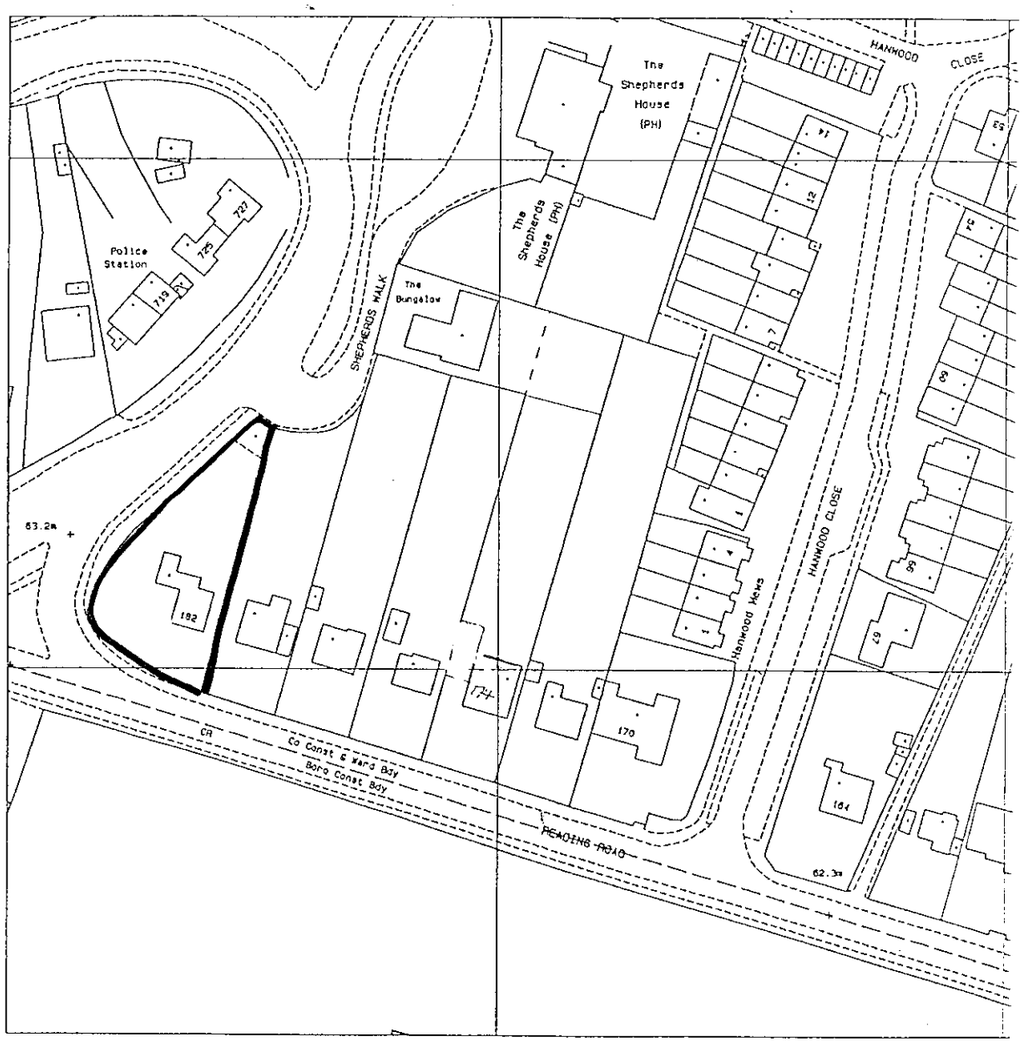


Location Plan
scale 1:1250

NORTH

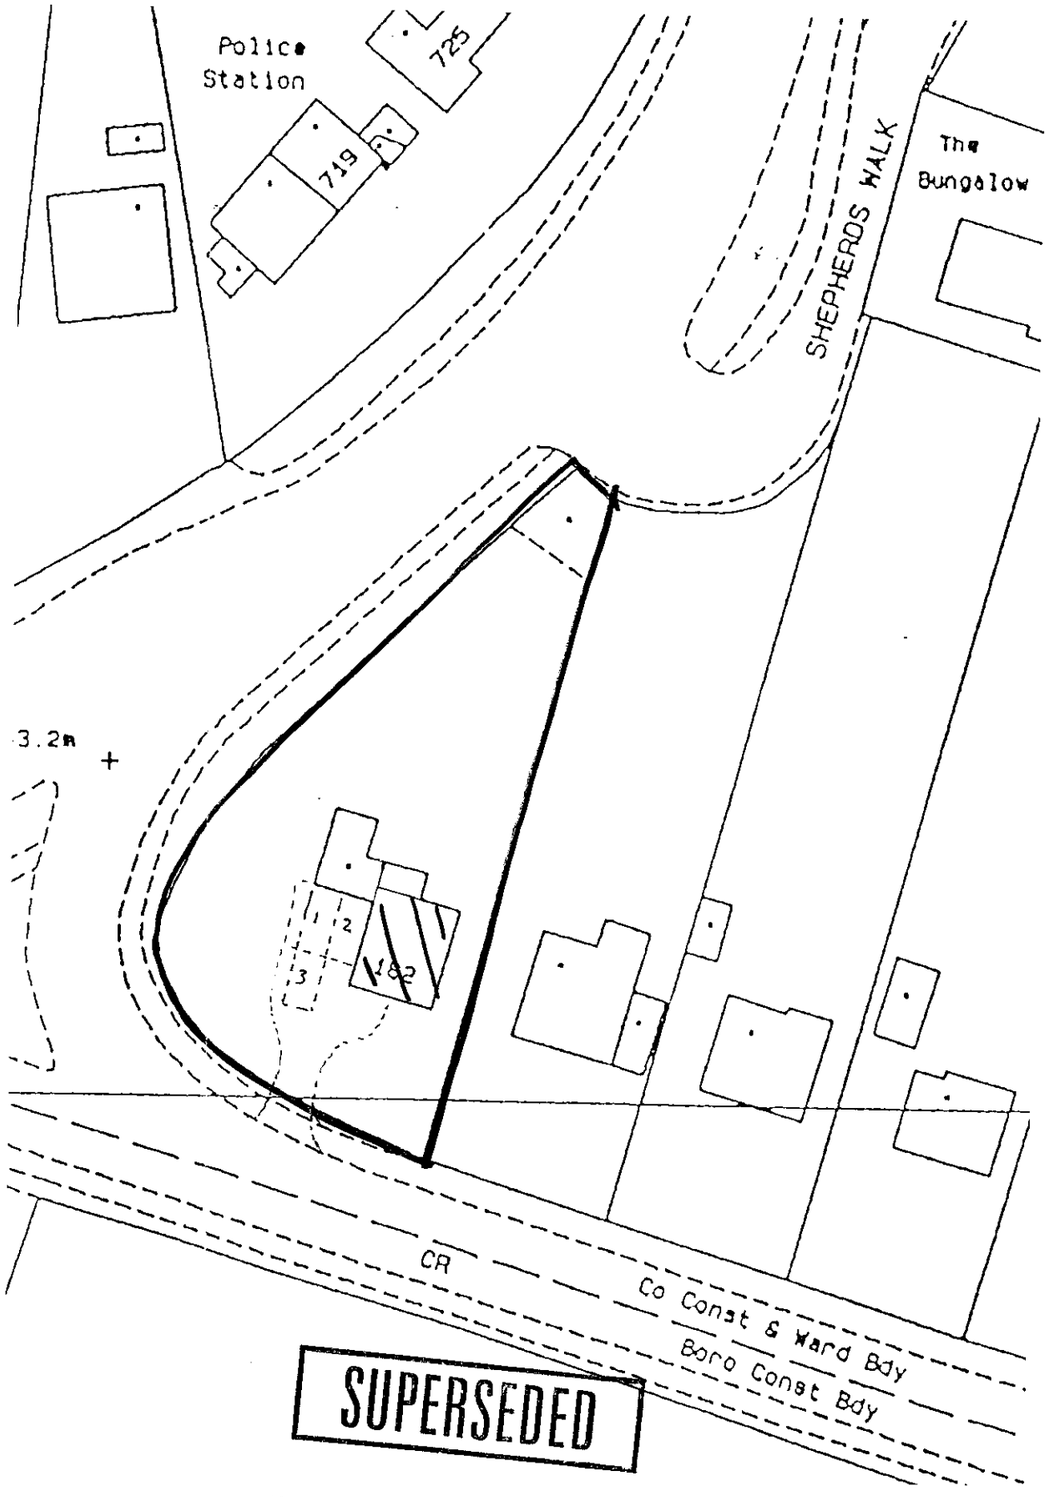


SUPERSEDED

Block Plan
scale 1:500

0 10 20 30 40 50 60 70 80 90 100

Notes

| Rev. | Description | Date |
|---|---|---|
| A | PARKING SPACES ADDED | 17.4.00 |

David Tingle

Building Design & Surveying Services

20 Cranmer Close, Tilehurst, Reading.
Berkshire RG31 6FL
tel:0118.9419311 M.0411 902344

Client
Mr & Mrs P.Walsh
182 Reading Road
Woodley

Project
Proposed
Loft Conversion

Title
Location & Block Plans

| Drawn | Date |
|---|---|
| - | march 2000 |
| Scale | Drg |
| 1:1250 & 1:500 | DT |

| Drawing No. | Rev. |
|---|---|
| PW03 | A |

09 JUN 2000
COPIES TO:
ACK:
FILE:

# ADDITIONAL PLAN

1262

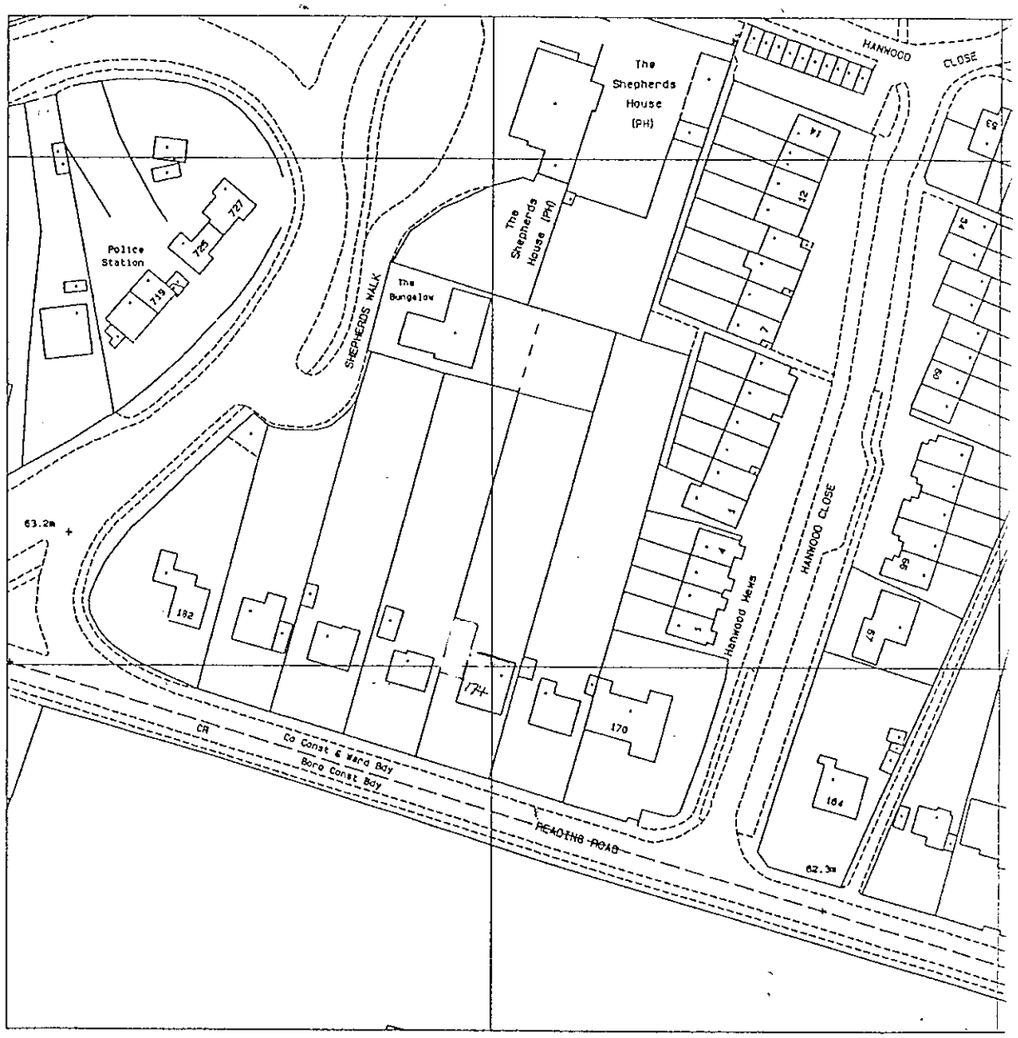


Location Plan
scale 1:1250

NORTH

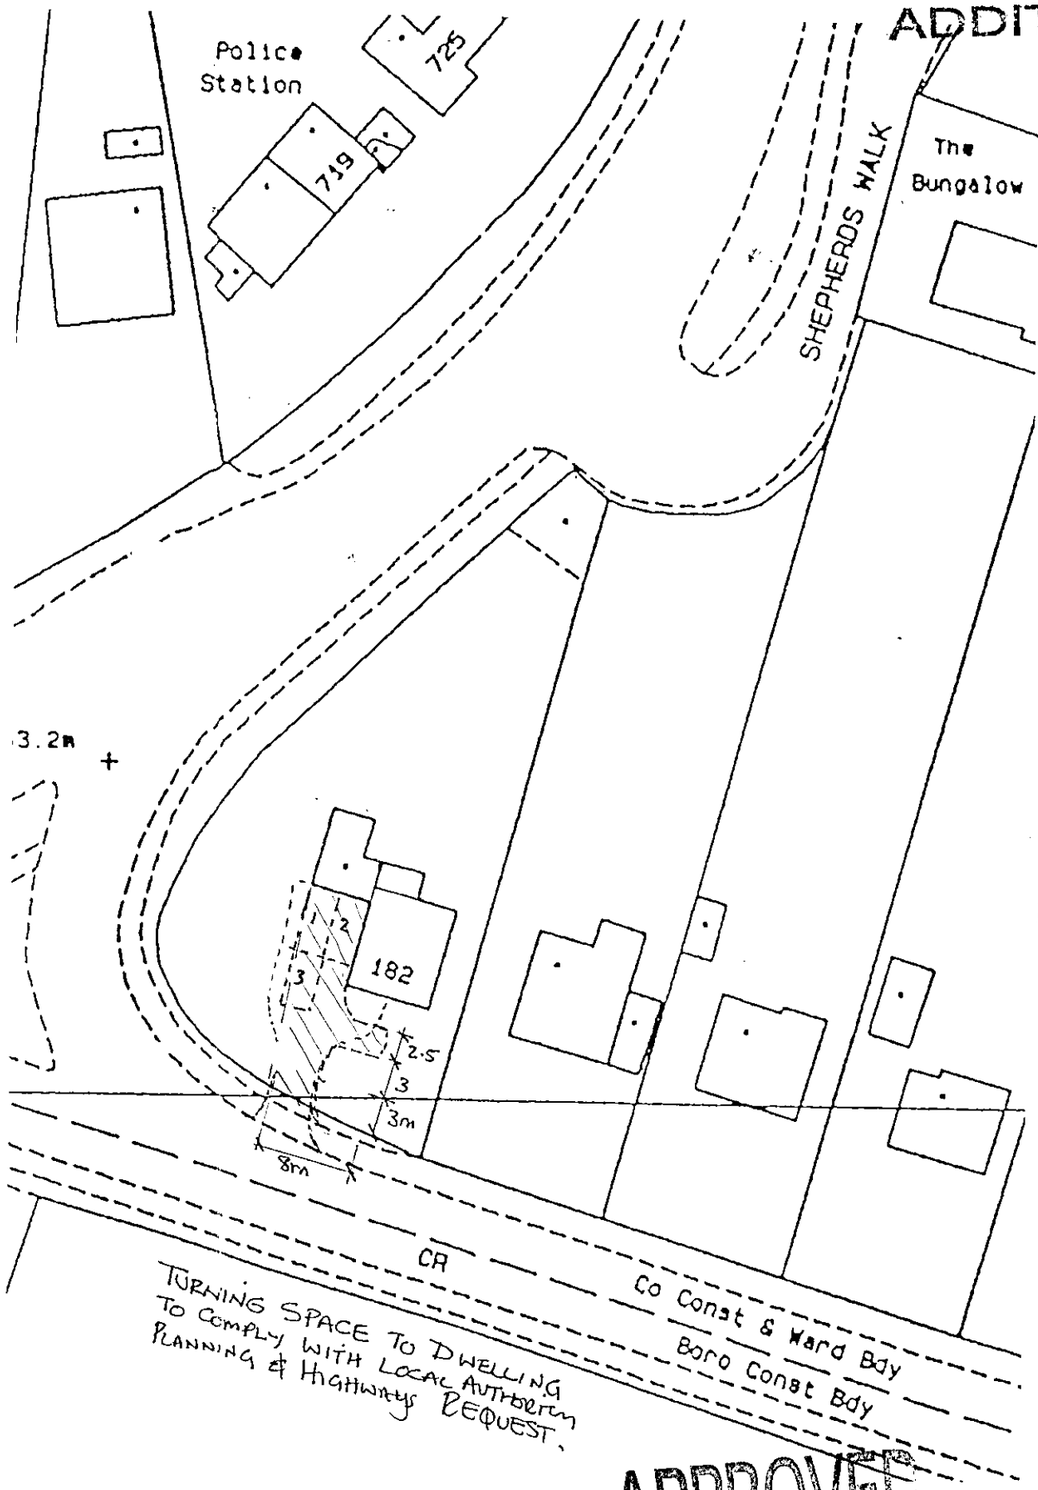


TURNING SPACE TO DWELLING TO COMPLY WITH LOCAL AUTHORITY PLANNING & HIGHWAYS REQUEST.

APPROVED

Block Plan
scale 1:500

| Rev. | Description | Date |
|---|---|---|
| B | TURNING SPACE PROVIDED | 8-6-00 |
| A | PARKING SPACES ADDED | 17.4.00 |

David Tingle

Building Design & Surveying Services
20 Cranmer Close, Tilehurst, Reading, Berkshire RG31 6FL
tel:0118.9419311 M.0411 902344

Client
Mr & Mrs P.Walsh
182 Reading Road
Woodley

Project
Proposed
Loft Conversion

Title
Location & Block Plans

| Drawn | Date |
|---|---|
| - | march 2000 |
| Scale | Drg |
| 1:1250 & 1:500 | DT |

| Drawing No. | Rev. |
|---|---|
| PW03 | B |

Cp 18/10/00.



FRONT ELEVATION

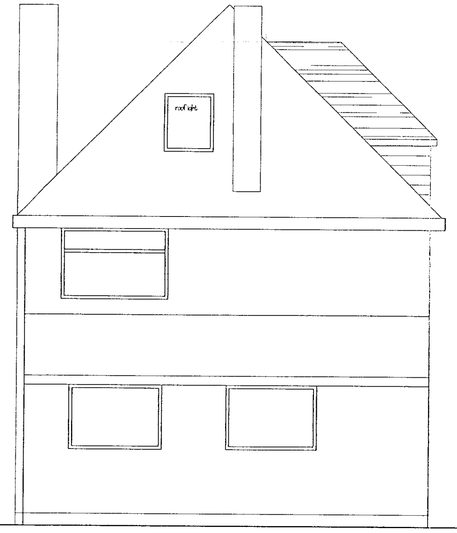


SIDE ELEVATION




REAR ELEVATION

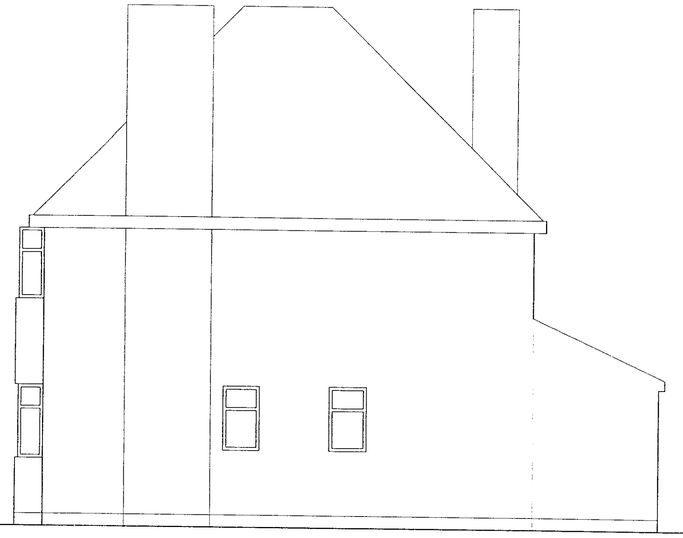

SIDE ELEVATION

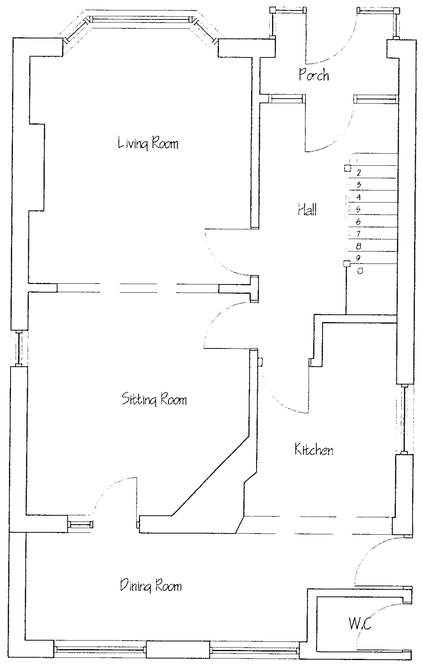


GROUND FLOOR PLAN

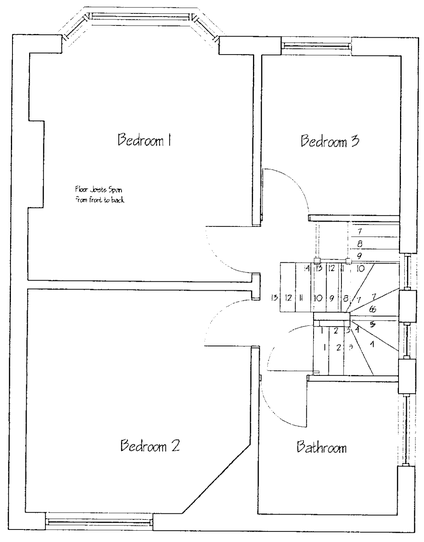


FIRST FLOOR PLAN

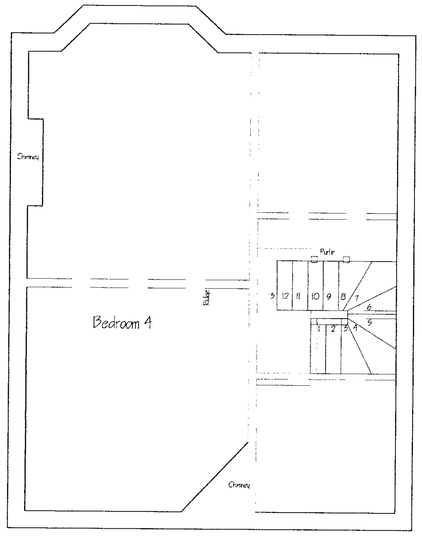


ROOF VOID PLAN

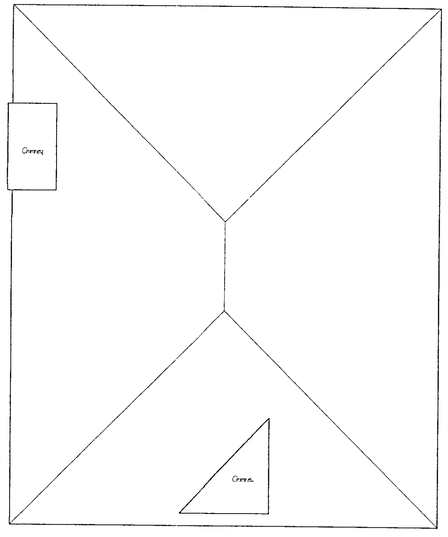


ROOF PLAN

APPROVED

REVISED PLAN

| Rev. | Description | Date |
|---|---|---|
| B | Drawing Revised to Suit Planning | 28.9.00 |
| A | Drawing Amended to Suit Planning | 17.8.00 |

David Tingle
Associate to The Chartered Institute of Building

Building Design & Surveying Services
20 Cranmer Close, Tilehurst, Reading, Berkshire, RG31 6FL
Telephone/Fax : (0118) 9419311

Client: Mr & Mrs P.WALSH
182 READING ROAD
WOODLEY,READING

Project: Proposed
Loft Conversion

Drawing: PROPOSED
PLAN & ELEVATIONS

Scale 1:50

Date March 00 | Drn D.Tingle

Drawing No PW.02 | Rev B



EXISTING FRONT ELEVATION

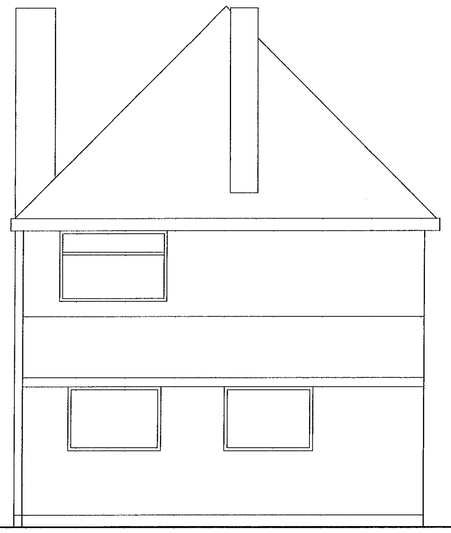

EXISTING REAR ELEVATION



EXISTING SIDE ELEVATION

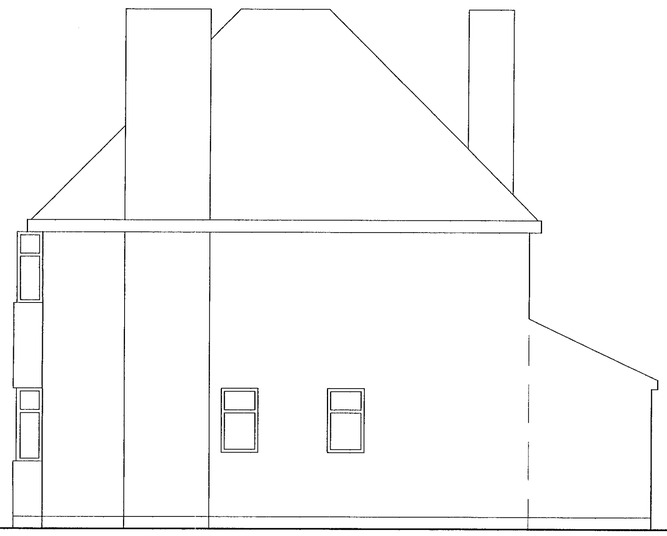

EXISTING SIDE ELEVATION

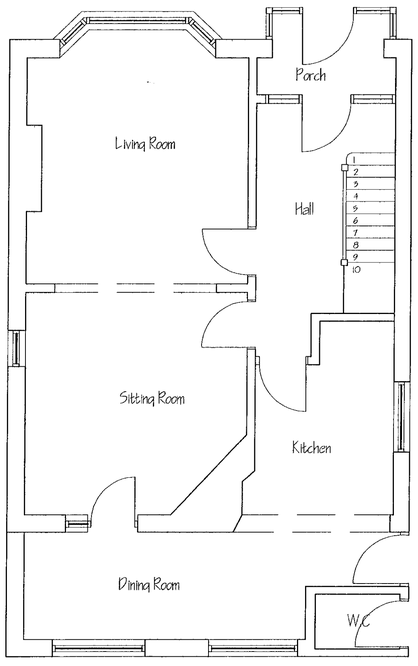


EXISTING GROUND FLOOR PLAN

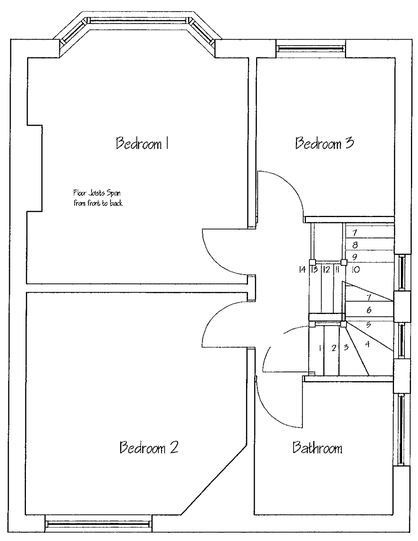


EXISTING FIRST FLOOR PLAN

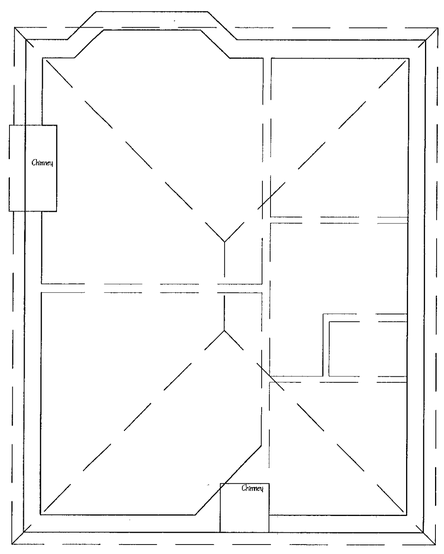


EXISTING ROOF PLAN

APPROVED



26.APR.2000* 12.02

| Rev. | Description | Date |
|---|---|---|


David Tingle
Associate to The Chartered Institute of Building

Building Design & Surveying Services
20 Cranmer Close, Tilehurst, Reading, Berkshire, RG31 6FL
Telephone/Fax : (0118) 9419311


Client: Mr & Mrs P.WALSH
182 READING ROAD
WOODLEY,READING

Project: Proposed
Loft Conversion

Drawing: EXISTING
PLAN & ELEVATIONS

Scale 1:50

Date March 00 | Drn D.Tingle

Drawing No PW.01 | Rev -



PROPOSED FRONT ELEVATION

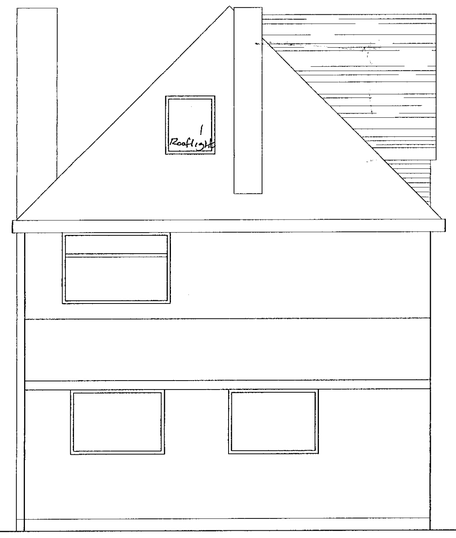


PROPOSED REAR ELEVATION



PROPOSED SIDE ELEVATION

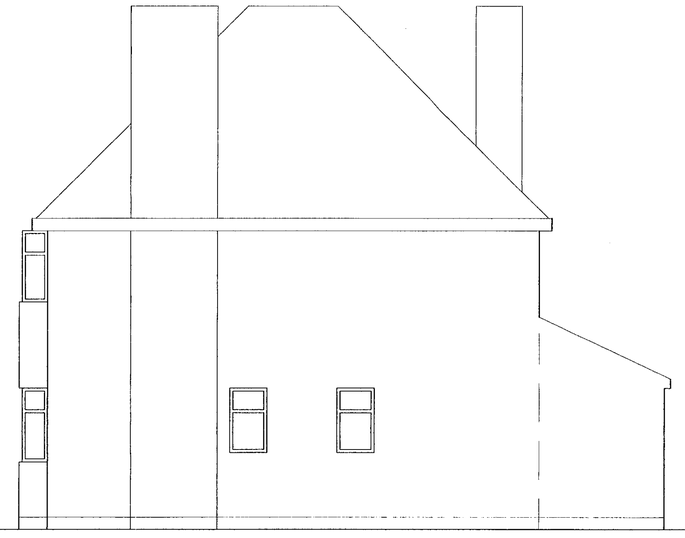

PROPOSED SIDE ELEVATION

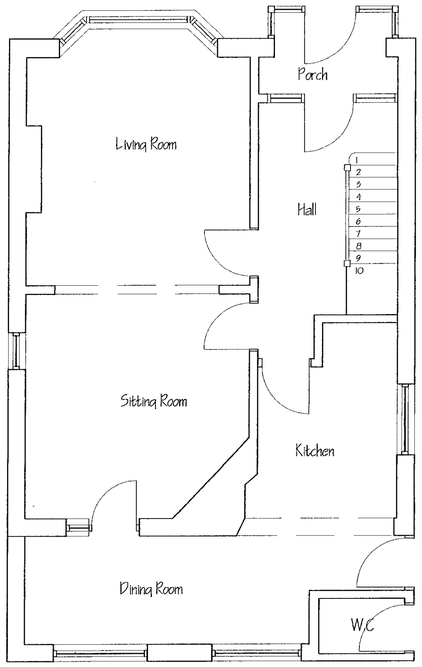


PROPOSED GROUND FLOOR PLAN

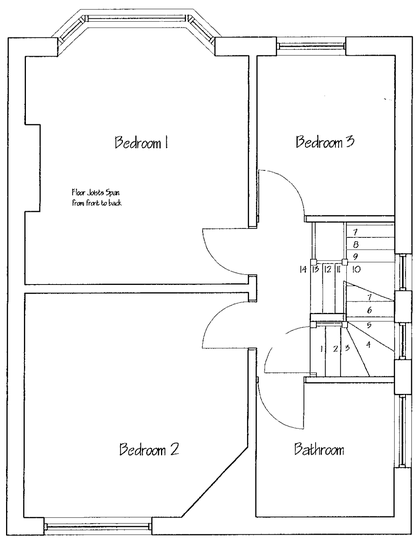


PROPOSED FIRST FLOOR PLAN

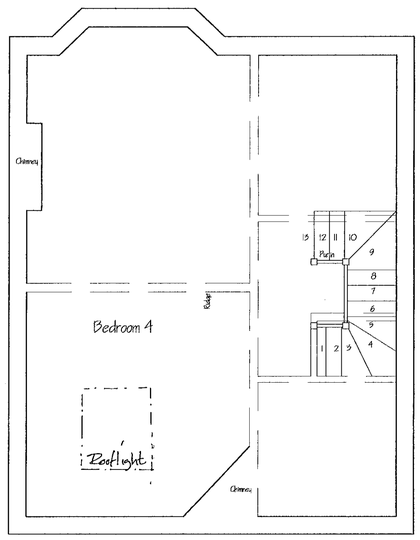


PROPOSED LOFT PLAN 2

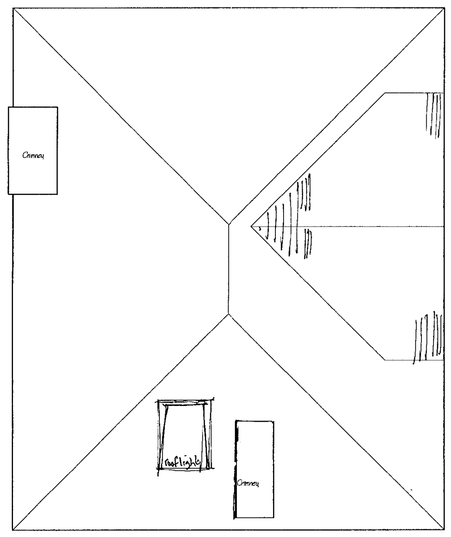


PROPOSED ROOF PLAN



26 APR 2000* 1262

SUPERSEDED

| Rev. | Description | Date |
|---|---|---|
| A | Drawing Amended to Suit Planning | 17.11.00 |

**David Tingle**
Associate to The Chartered Institute of Building

**Building Design & Surveying Services**
20 Cranmer Close, Tilehurst, Reading, Berkshire, RG31 6FL
Telephone/Fax : (0118) 9419311

Client: Mr & Mrs P.WALSH
182 READING ROAD
WOODLEY,READING

Project: Proposed
Loft Conversion

Drawing: PROPOSED
PLAN & ELEVATIONS

Scale 1:50

Date March 00 | Drn D.Tingle

Drawing No PW.02 | Rev A

SEARCHED* 1262

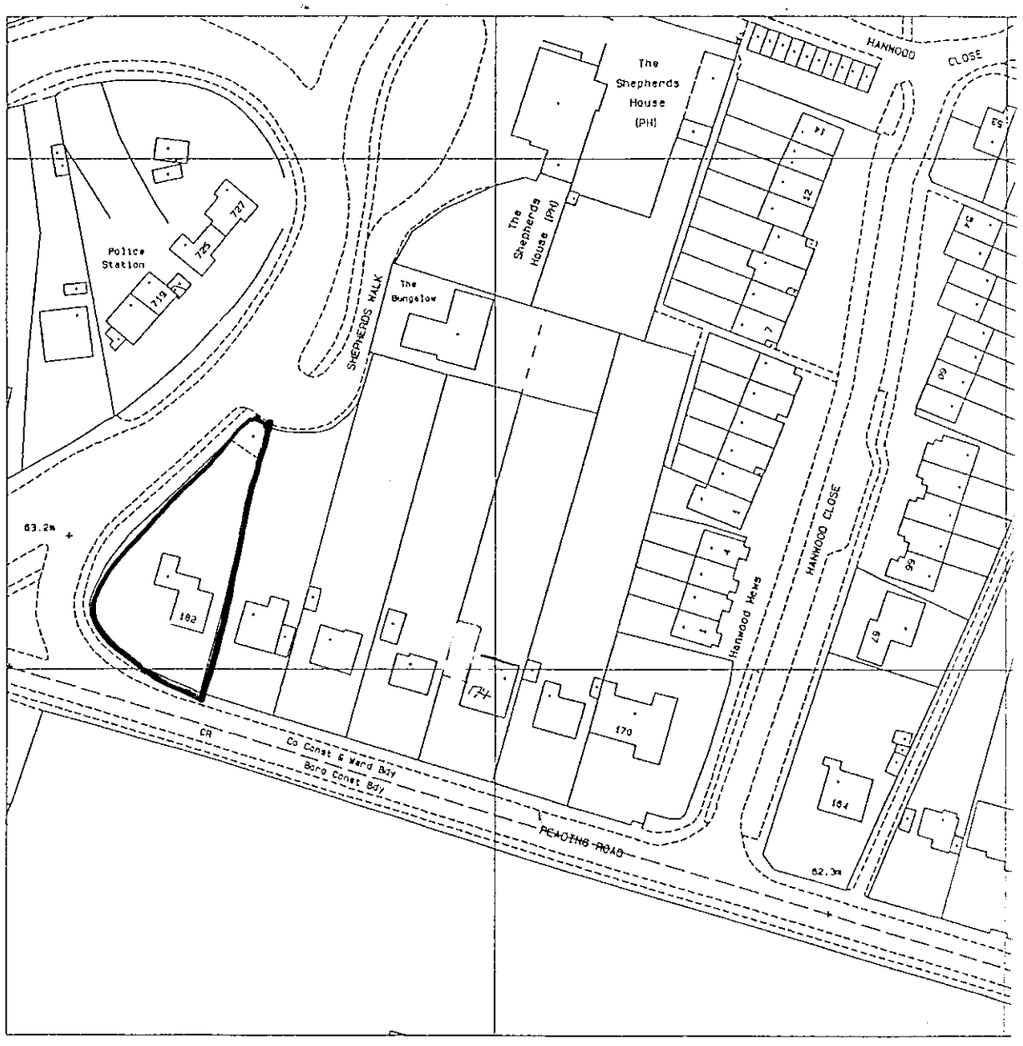


Location Plan
scale 1:1250

NORTH

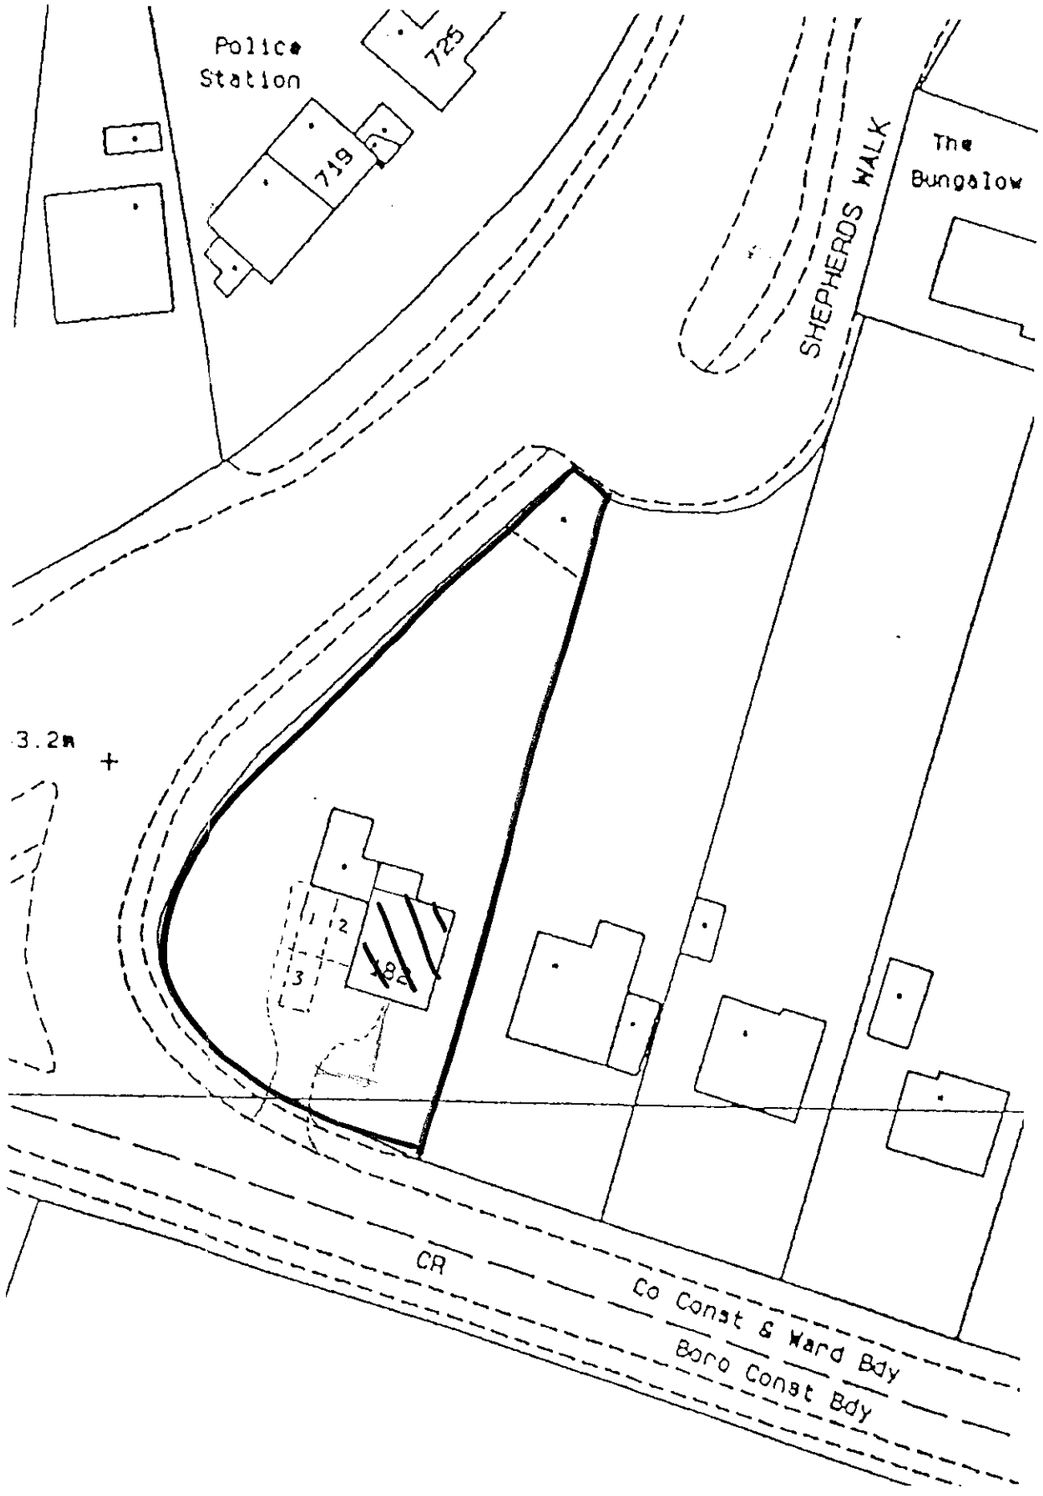


Block Plan
scale 1:500

0 10 20 30 40 50 60 70 80 90 100
0 2 3

Notes

| Rev. | Description | Date |
|---|---|---|
| A | PARKING SPACES ADDED | 17.4.00 |

David Tingle
Building Design & Surveying Services
20 Cranmer Close, Tilehurst, Reading, Berkshire RG31 6FL
tel:0118.9419311 M.0411 902344

Client
Mr & Mrs P.Walsh
182 Reading Road
Woodley

Project
Proposed
Loft Conversion

Title
Location & Block Plans

| Drawn | Date |
|---|---|
| - | march 2000 |
| Scale | Drg |
| 1:1250 & 1:500 | DT |

| Drawing No. | Rev. |
|---|---|
| PW03 | A |

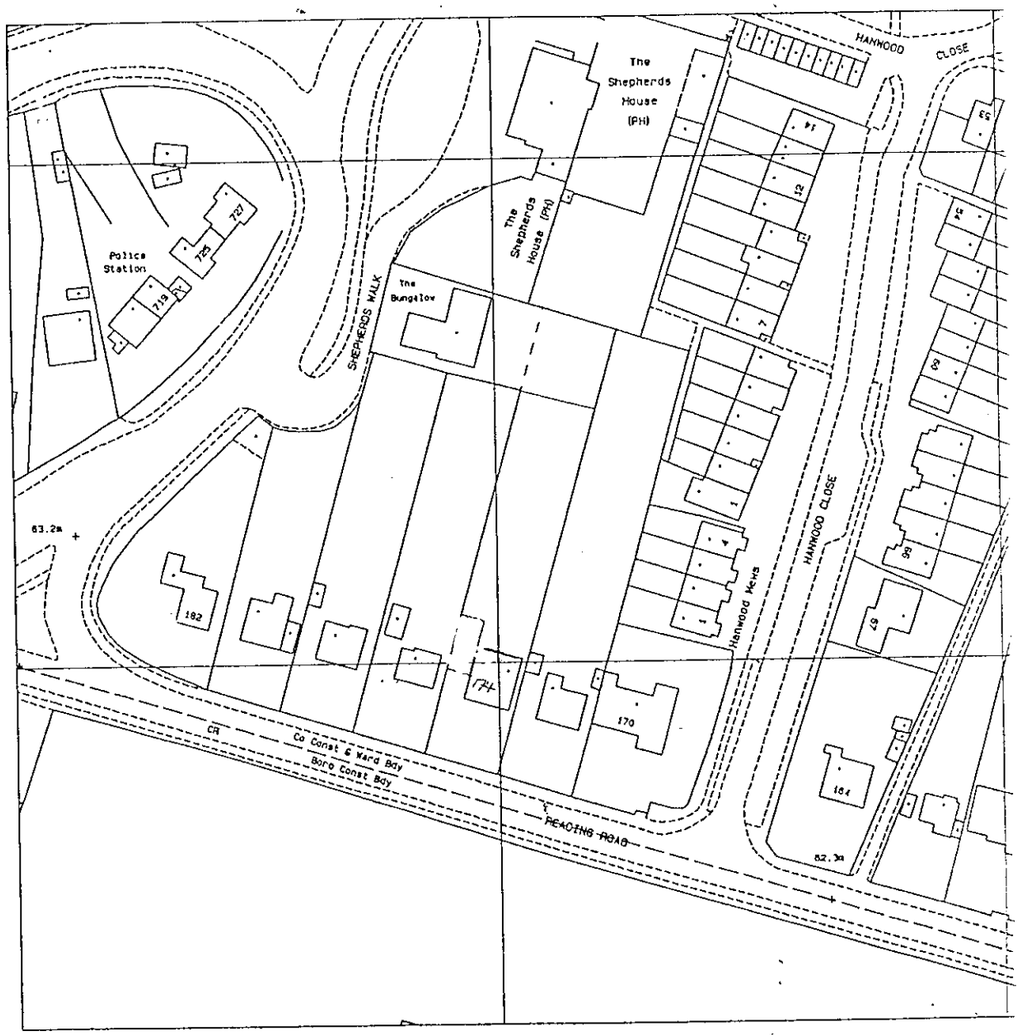


Location Plan
scale 1:1250

NORTH

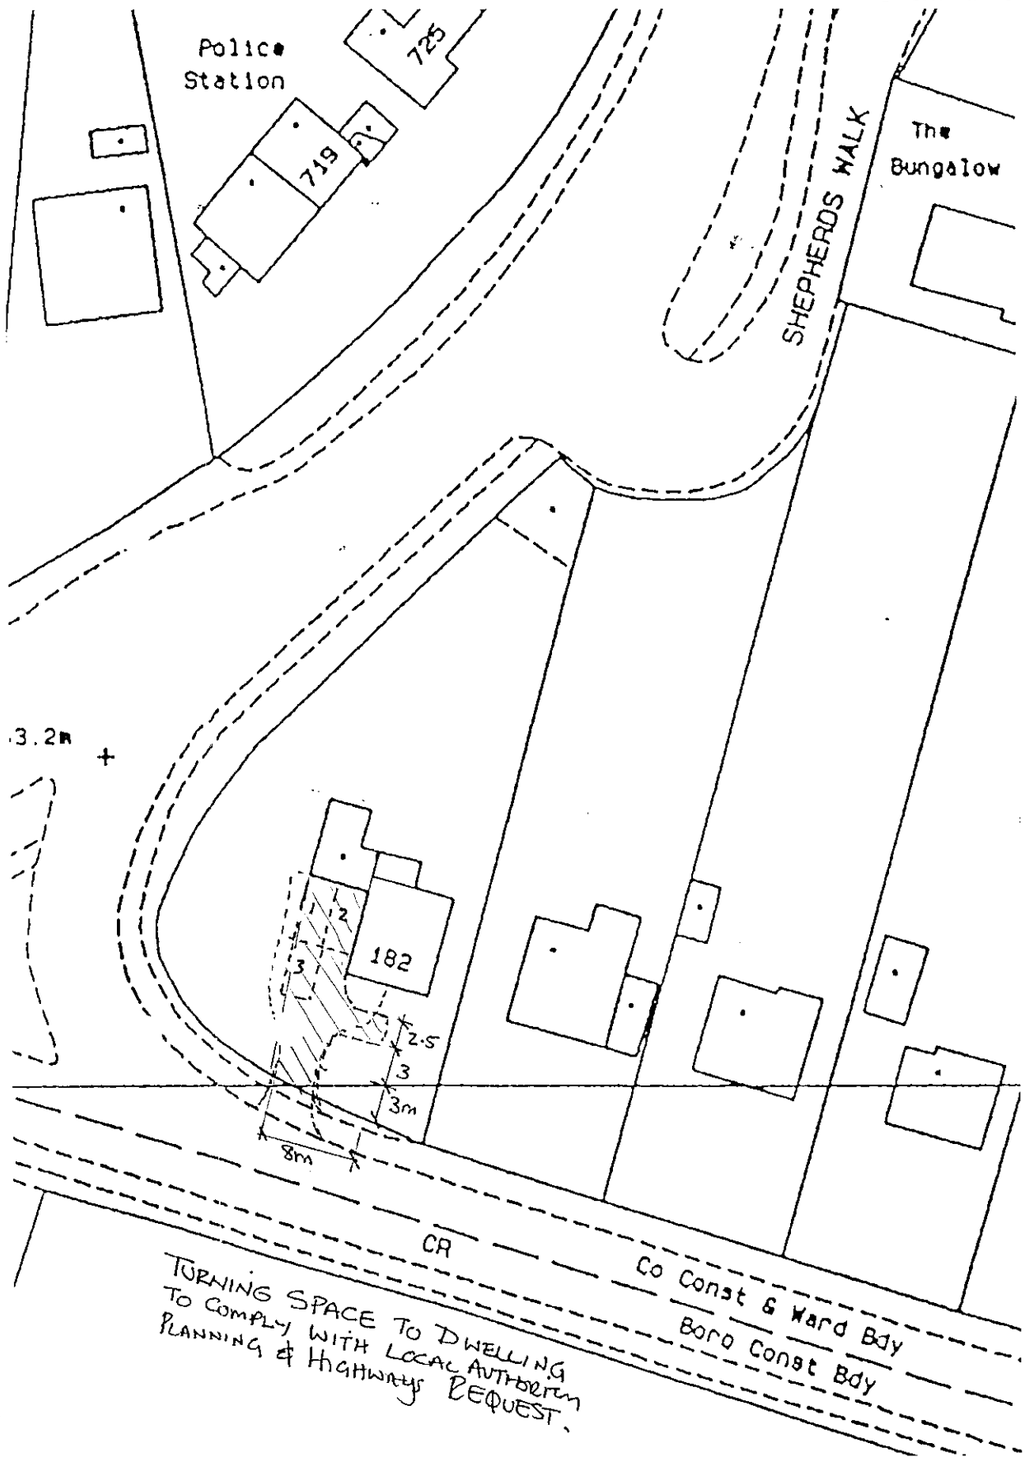


Block Plan
scale 1:500

0 10 20 30 40 50 60 70 80 90 100

Notes

# ADDITIONAL PLAN

1262

| Rev. | Description | Date |
|---|---|---|
| B | TURNING SPACE PROVIDED | 8.6.00 |
| A | PARKING SPACES ADDED | 17.4.00 |

David Tingle
Building Design & Surveying Services
20 Cranmer Close, Tilehurst, Reading, Berkshire RG31 6FL
tel:0118.9419311 M.0411 902344

Client
Mr & Mrs P.Walsh
182 Reading Road
Woodley

Project
Proposed
Loft Conversion

Title
Location & Block Plans

| Drawn | Date |
|---|---|
| - | march 2000 |
| Scale | Drg |
| 1:1250 & 1:500 | DT |

| Drawing No. | Rev. |
|---|---|
| PW03 | B |