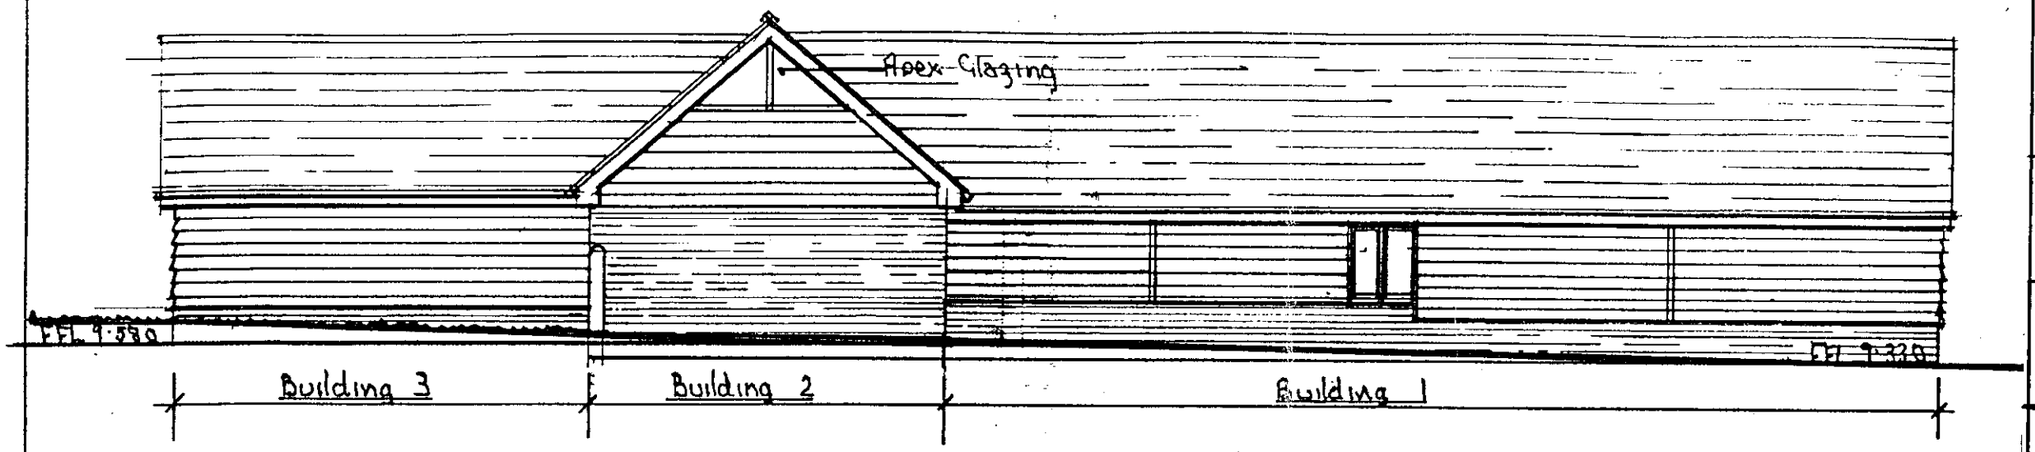

South West Elevation.

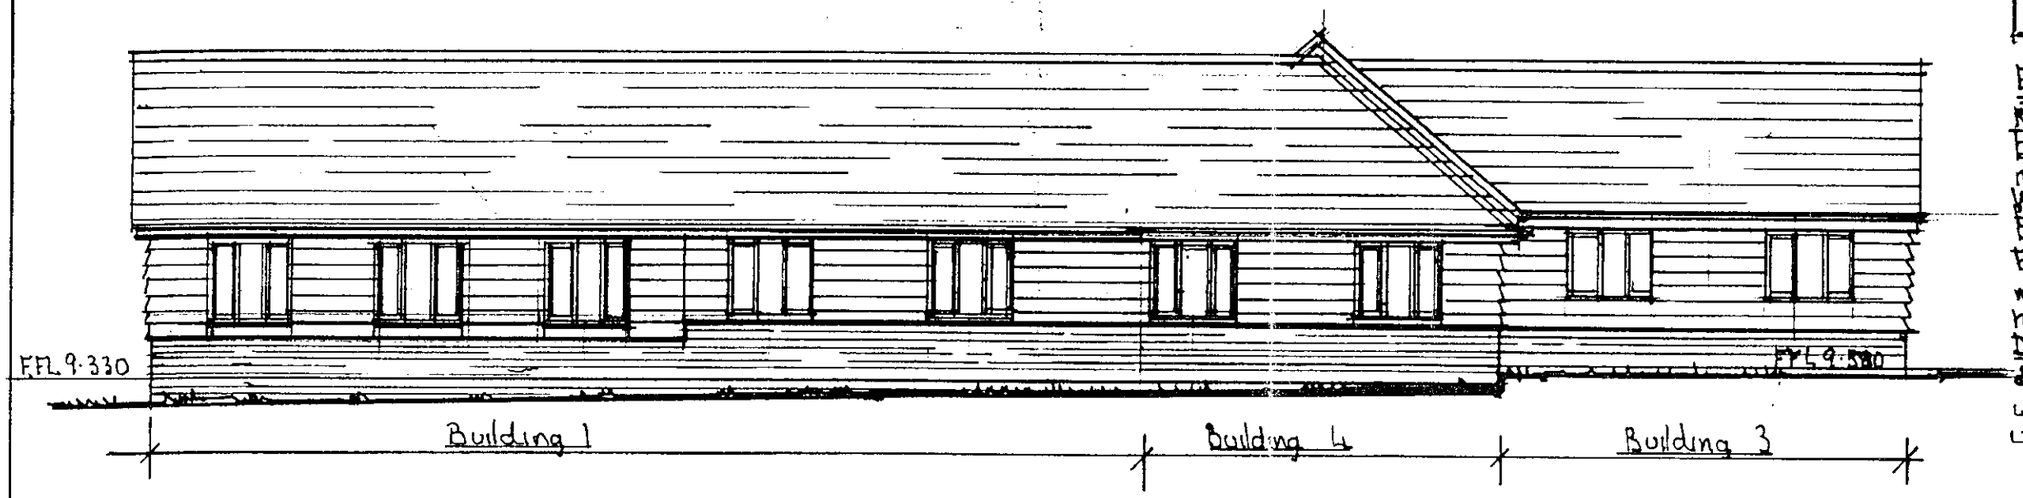

North East Elevation.

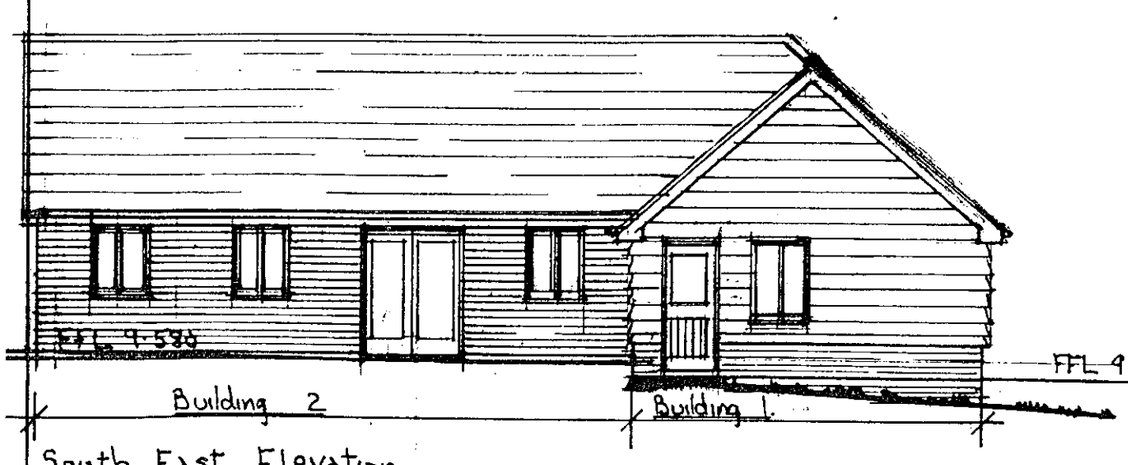

South East Elevation.

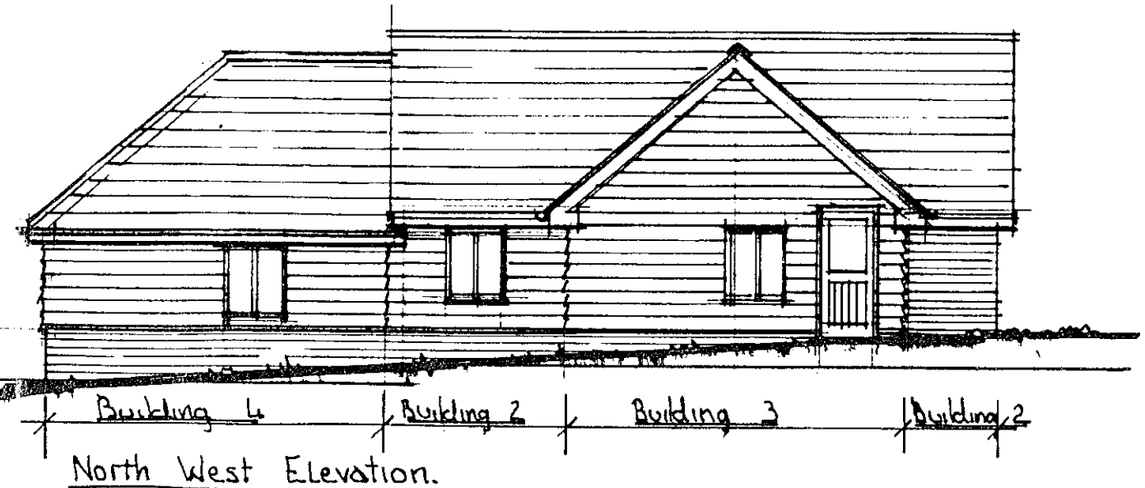

North West Elevation.

16 MAY 2000* 1528

PDM ASSOCIATES
10 THE GREEN
BRACKNELL
BERKSHIRE RG12 7BG
TELEPHONE
(01344) 423264

Mr & Mrs A.E. Bishop
Church Farm.
Finchampstead Berks.

Proposed New Office Development. Elevations.

AEB	103	00	02

date May 2000
scale 1 : 100

External Finishes

Roofs. Eternit Riveldale Blue-black fibre cement slates 600x300. matching ridge units. Black R/W Goods.
Walls. Generally. Stained F/E boarding above SH brick plinths to match existing. Building 2 - matching brickwork to eaves height. boarded gable over.
Doors and Windows. Stained SW doors. frames and casement windows. Double glazed units.

CJ 8/11/00.

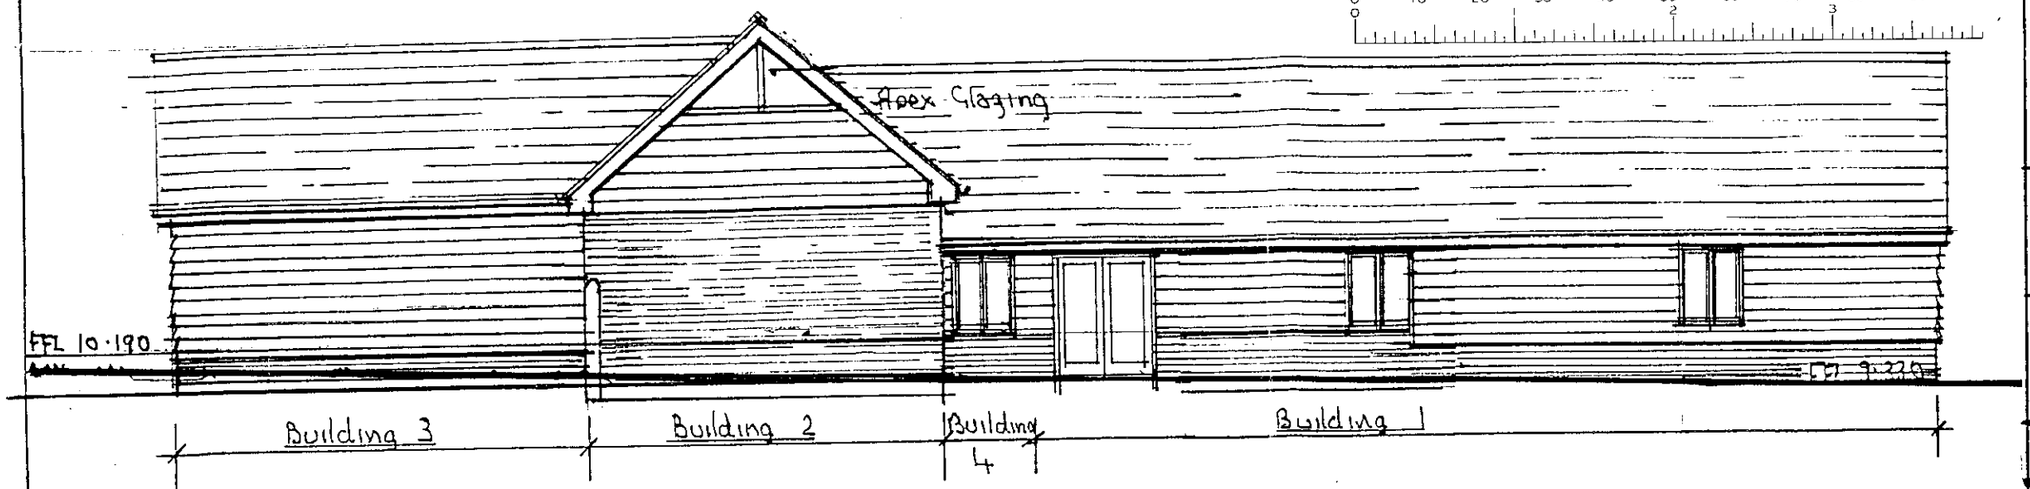

South West Elevation.

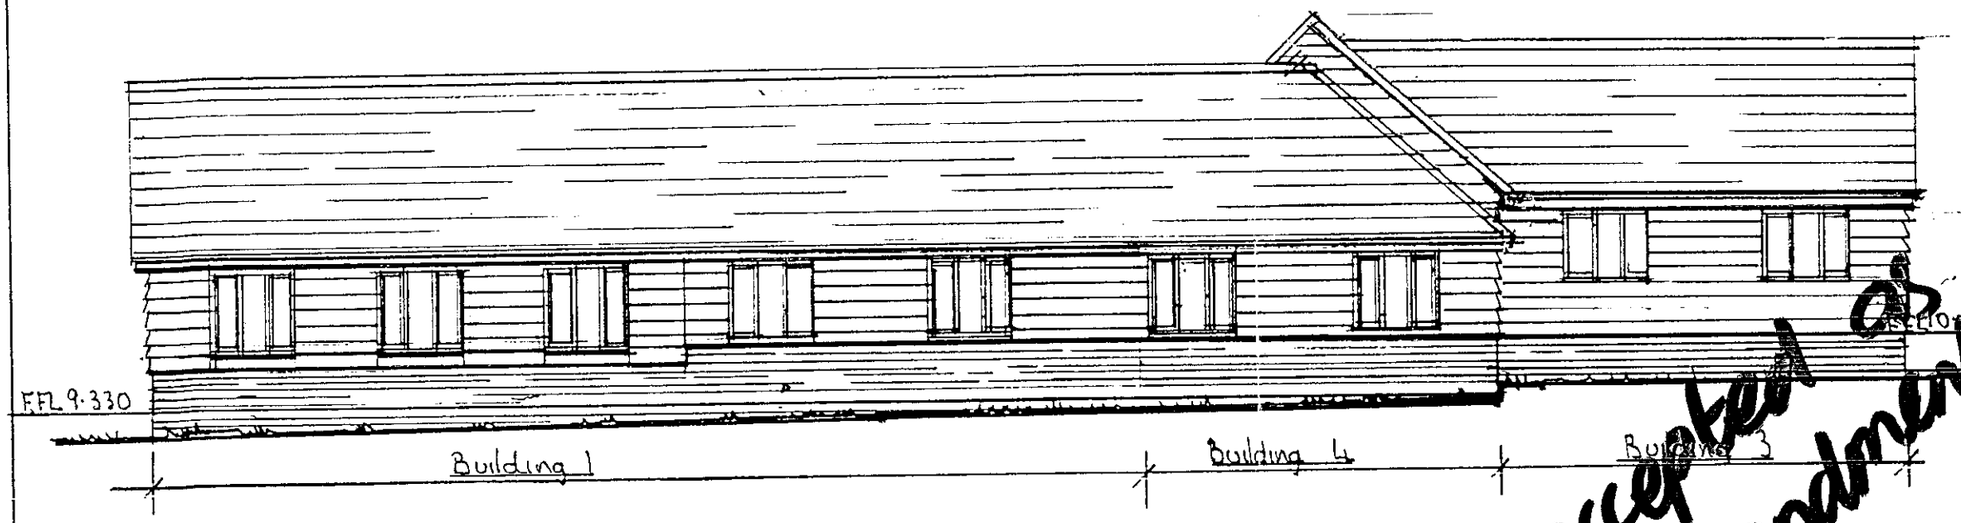

North East Elevation.

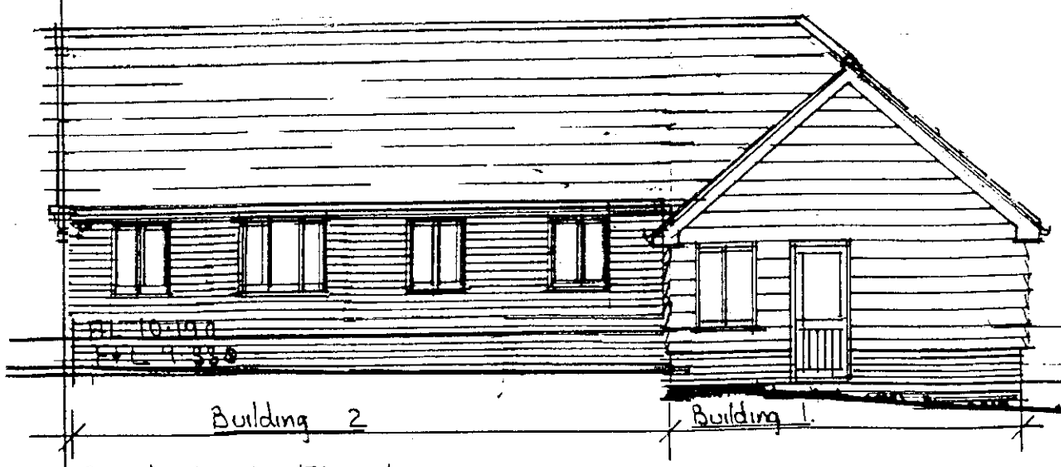

South East Elevation.

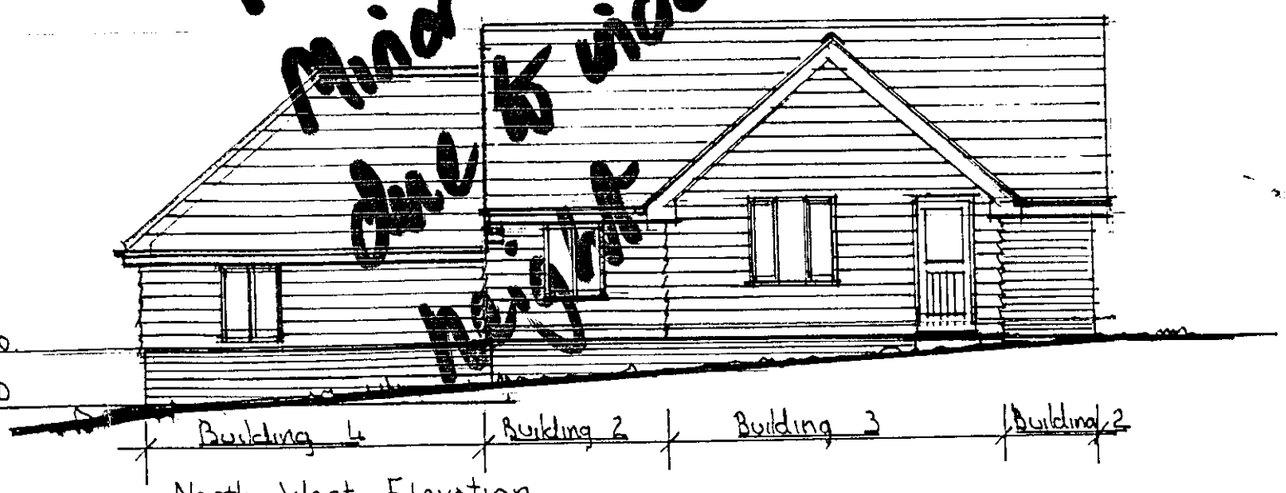

North West Elevation.

Not accepted as Mid Amendment due to increase in height

PDM ASSOCIATES
10 THE GREEN
BRACKNELL
BERKSHIRE RG12 7BG
TELEPHONE
(01344) 423264

Mr & Mrs A.E. Bishop
Church Farm.
Finchampstead Berks.

Proposed New Office Development. Elevations.

AEB	103	00	02b

date May 2000
scale 1 : 100

External Finishes

Roofs. Eternit Riveldale Blue-black fibre cement slates 600x300. matching ridge units. Black RW Goods.

Walls. Generally. Stained F/E boarding above SH brick plinths to match existing. Building 2 - matching brickwork to eaves height. boarded gable over.

Doors and Windows. Stained SW doors. frames and casement windows. Double glazed units.

19.11.00 Elevations amended to revised floor levels.

20.11.00 Door & window openings amended.

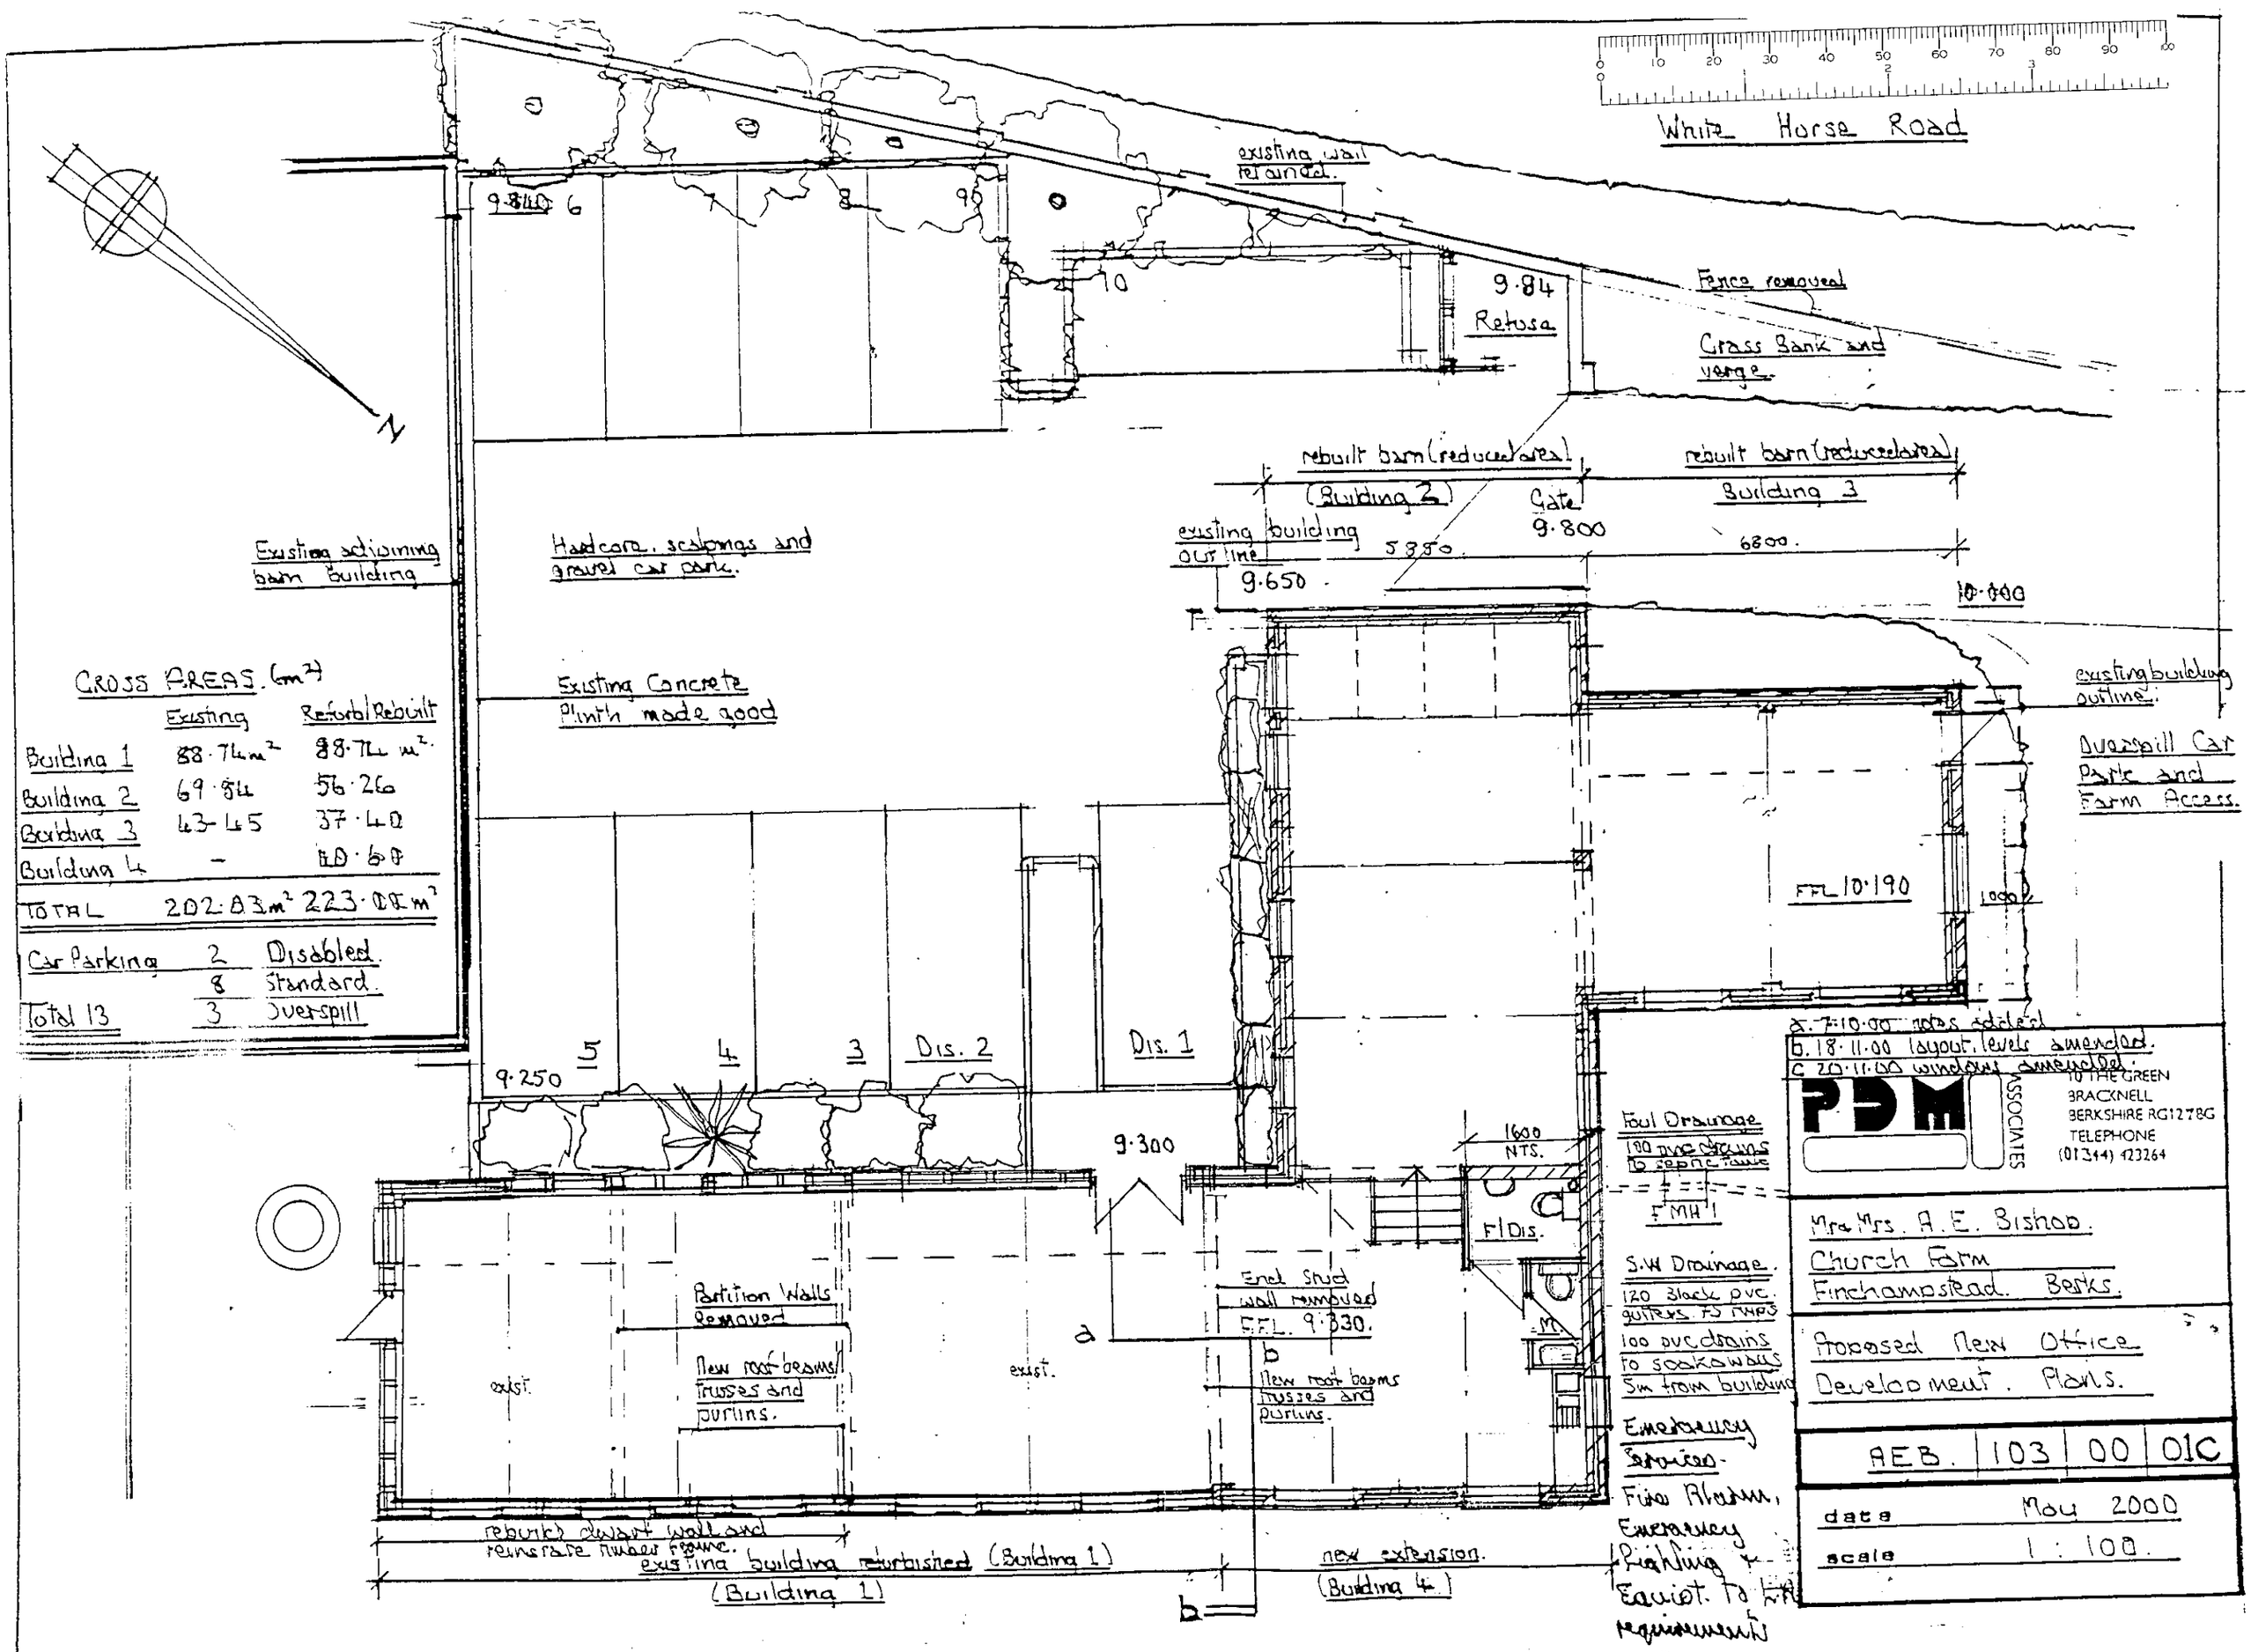

CROSS AREAS. (m²)	Existing	Refurb/Rebuilt
Building 1	88.74m²	88.74 m²
Building 2	69.84	56.26
Building 3	43.45	37.40
Building 4	–	40.60
TOTAL	202.03m²	223.00m²

Car Parking	2	Disabled.
	8	Standard.
Total 13	3	Overspill

a. 7.10.00 notes added
b. 18.11.00 layout, levels amended.
c. 20.11.00 windows amended.

PDM ASSOCIATES
10 THE GREEN
BRACKNELL
BERKSHIRE RG12 7BG
TELEPHONE
(01344) 423264

Mr & Mrs. A. E. Bishop.
Church Farm
Finchampstead. Berks.

Proposed New Office Development. Plans.

AEB.	103	00	01C

date May 2000
scale 1 : 100.

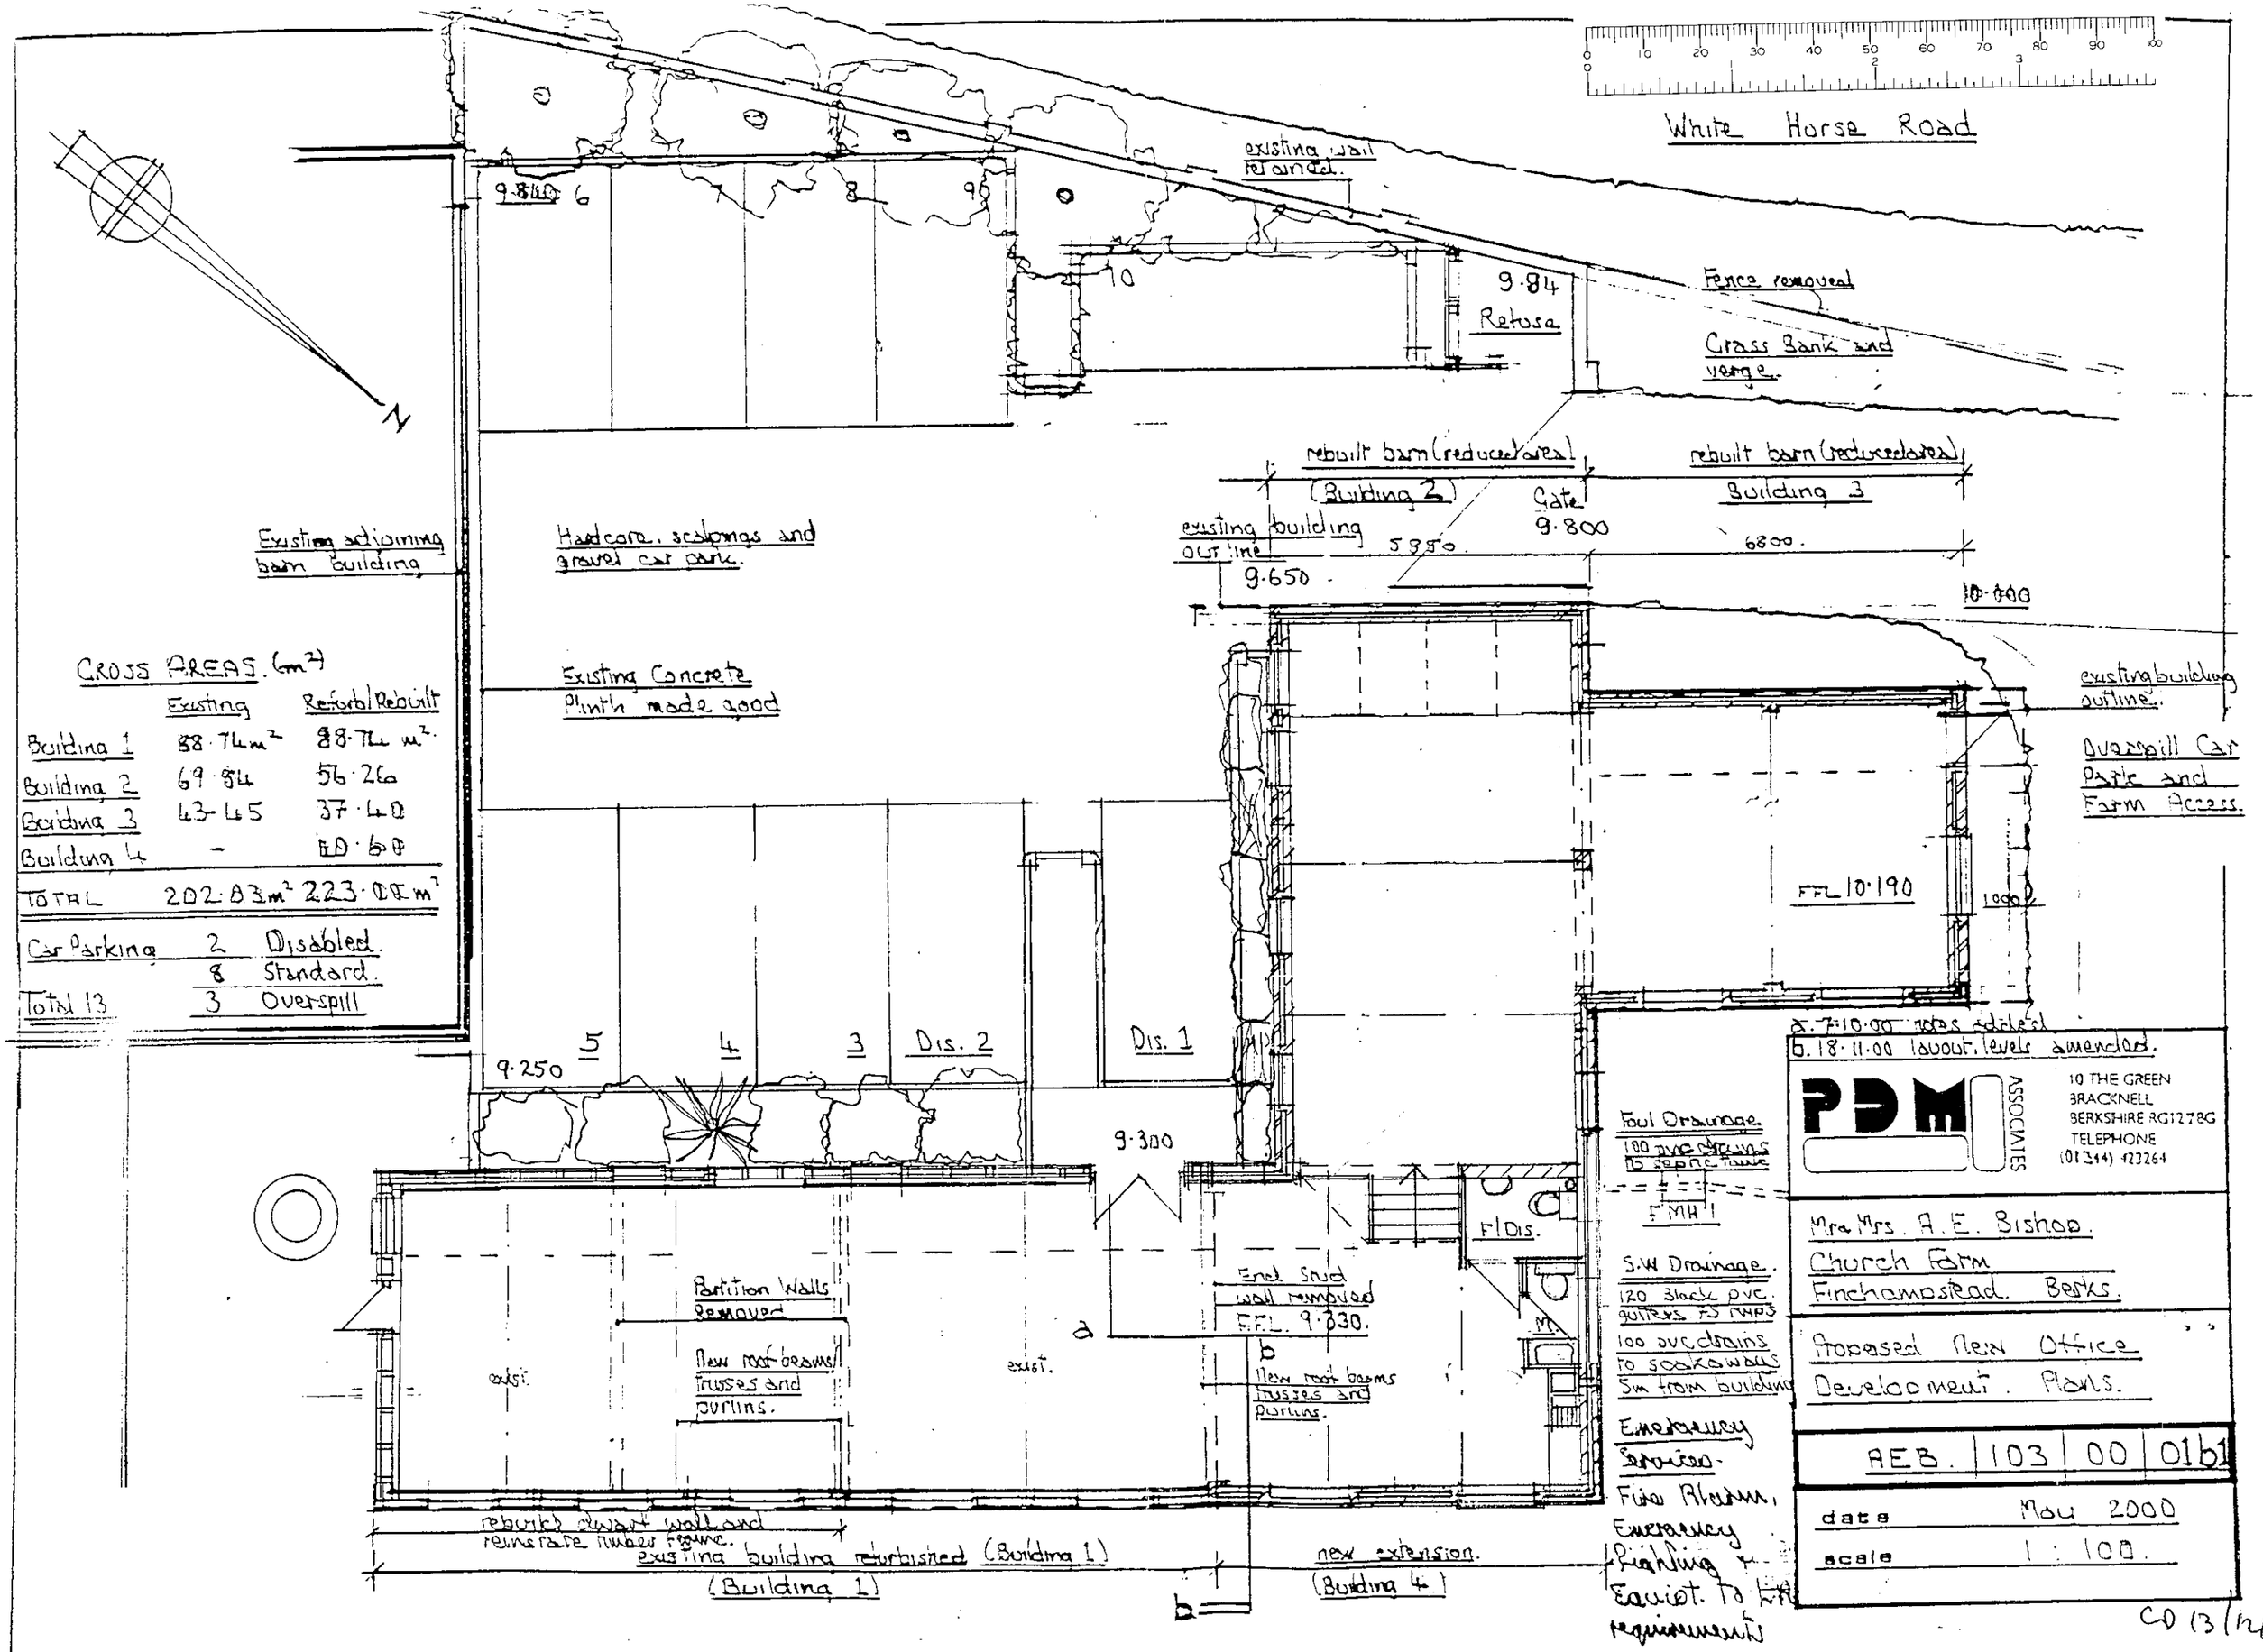

CROSS AREAS. (m²)

	Existing	Refurb/Rebuilt
Building 1	88.74m²	88.74 m²
Building 2	69.84	56.26
Building 3	43.45	37.40
Building 4	–	40.60
TOTAL	202.03m²	223.00m²

Car Parking	2	Disabled.
	8	Standard.
Total 13	3	Overspill

a. 7.10.00 notes added
b. 18.11.00 layout, levels amended.

PDM ASSOCIATES
10 THE GREEN
BRACKNELL
BERKSHIRE RG12 7BG
TELEPHONE
(01344) 423264

Mr & Mrs. A.E. Bishop.
Church Farm
Finchampstead. Berks.

Proposed New Office Development. Plans.

AEB.	103	00	01b1

date May 2000
scale 1 : 100.

CD 13/12/00

16 MAY 2000 1528

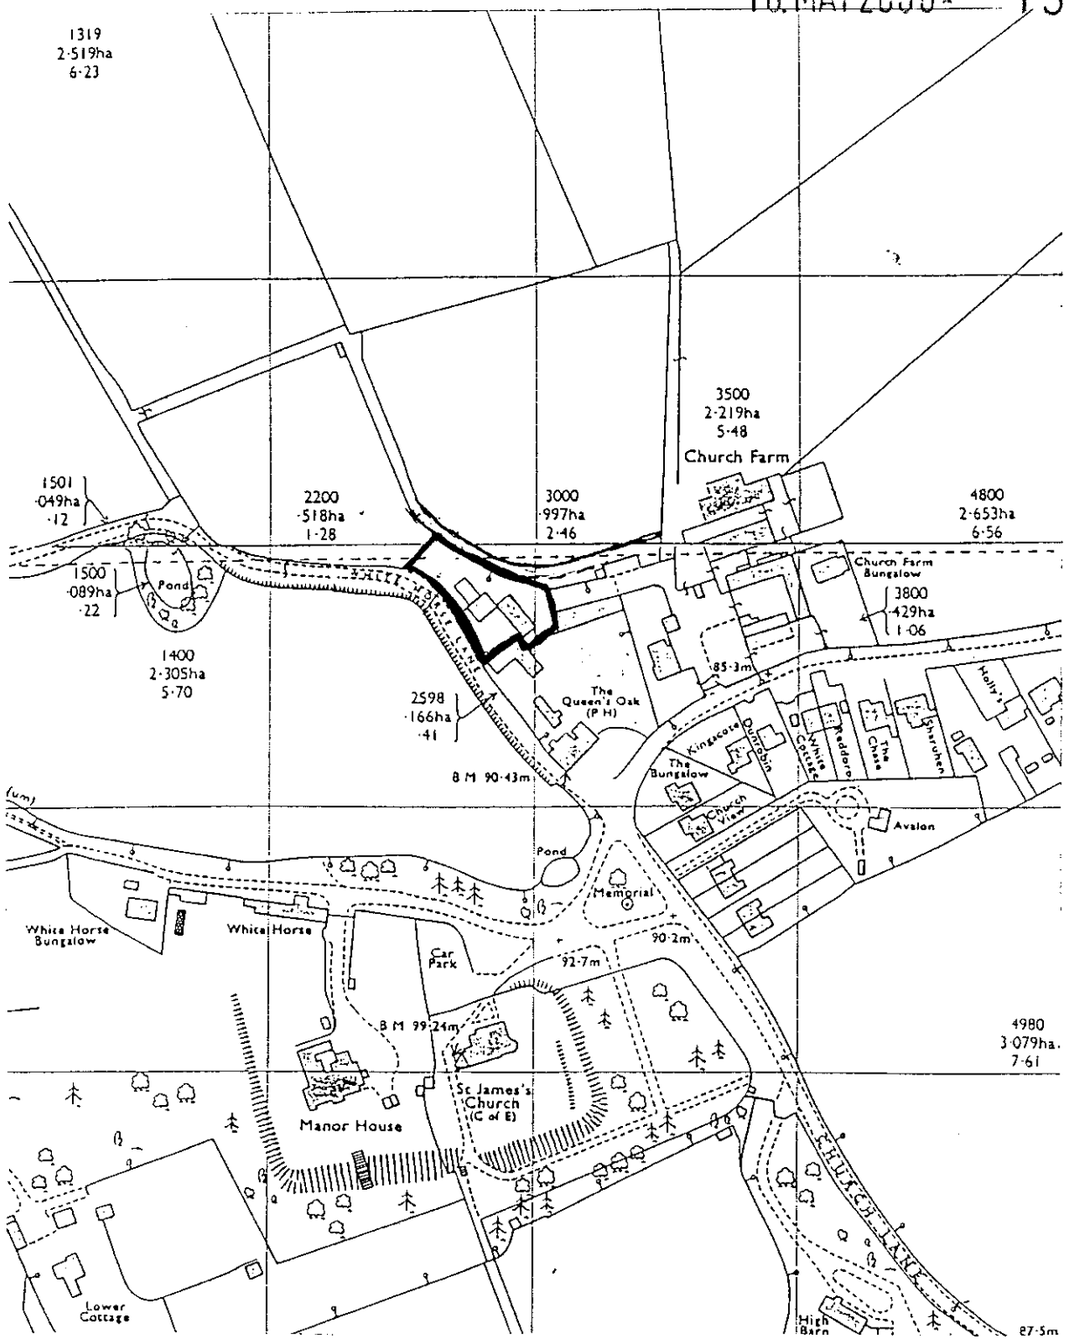

Location Plan. 1 : 2500

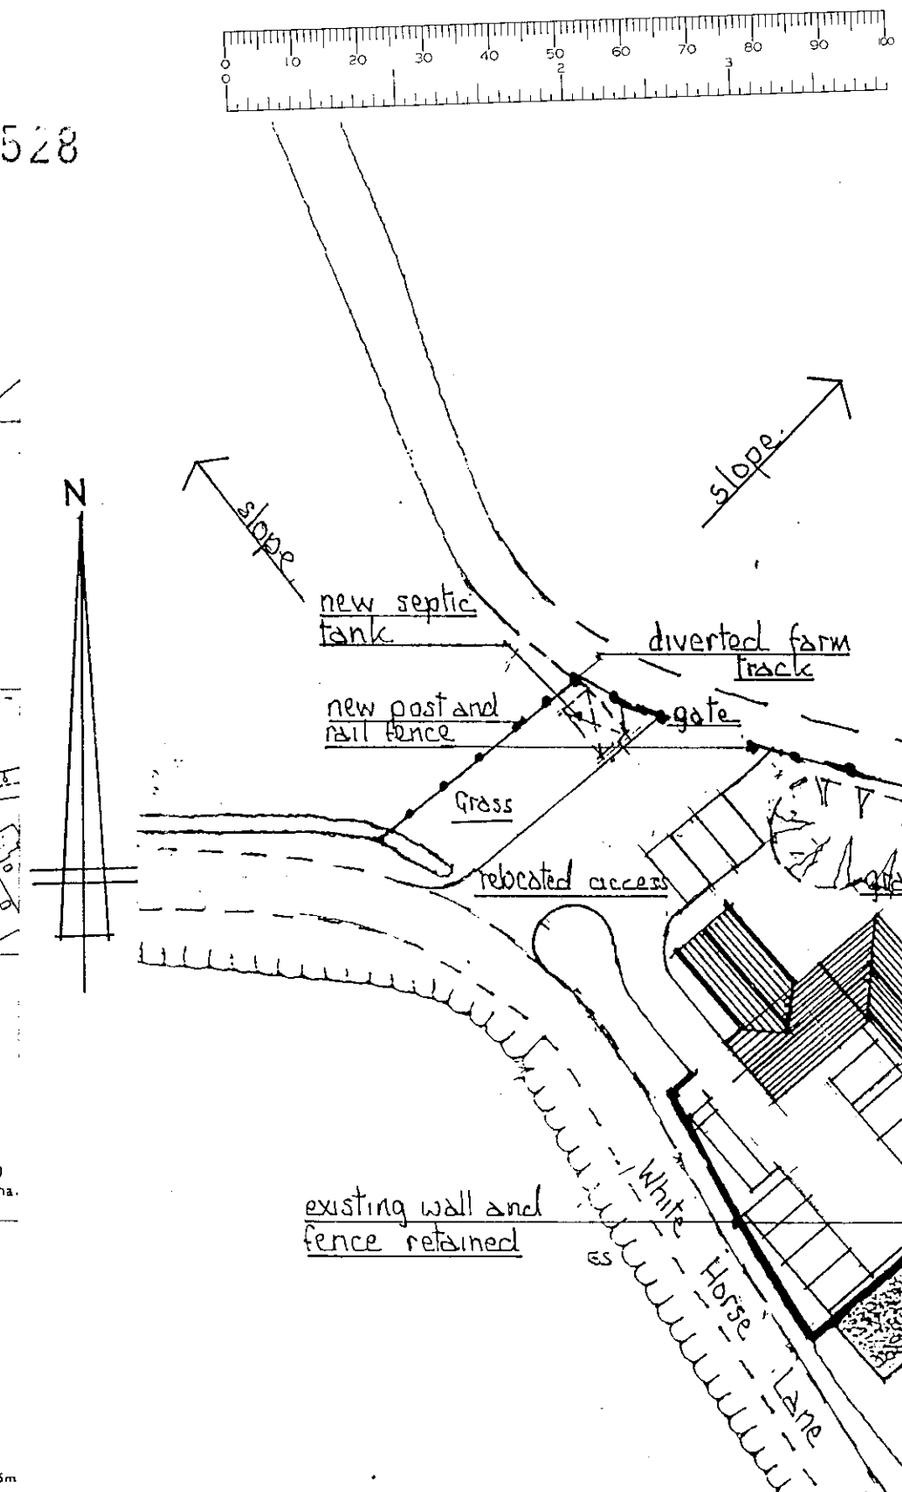

Site Plan. 1 : 500

PDM ASSOCIATES
10 THE GREEN
BRACKNELL
BERKSHIRE RG12 7BG
TELEPHONE
(01344) 423264

Mr and Mrs. A. E. Bishop.
Church Farm.
Finchampstead Berks.

Proposed New Office Development. Location Plans

AEB	103	00	03

date May 2000
scale 1 : 2500
1 : 500

PDM ASSOCIATES
10 THE GREEN
BRACKNELL
BERKSHIRE RG12 7BG
TELEPHONE
(01344) 423264

Mr & Mrs A. E. Bishop
Church Farm.
Finchampstead Berks.

Proposed New Office Development. Elevations.

AEB	103	00	02c

date May 2000
scale 1 : 100

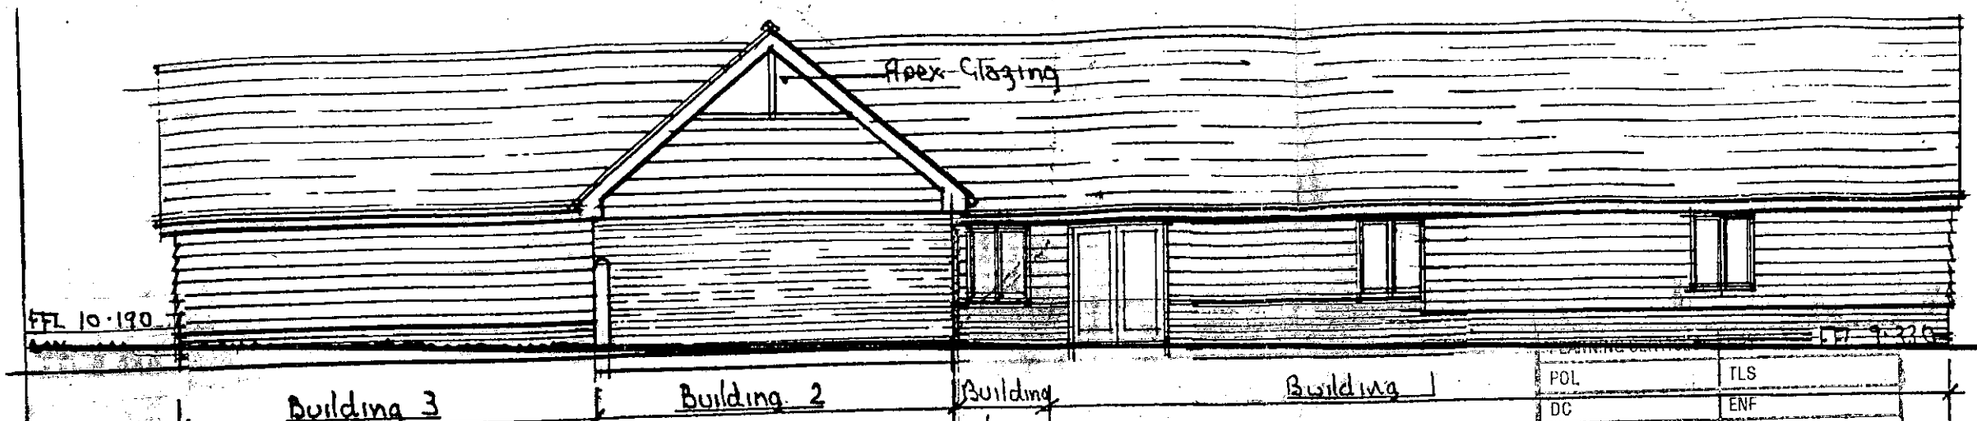

South West Elevation.

MINOR AMENDMENTS
F/2000/1528

POL	TLS
DC	ENF
APP	
CS	
24 NOV 2000	
COPIES TO:	ACK:
	FILE:

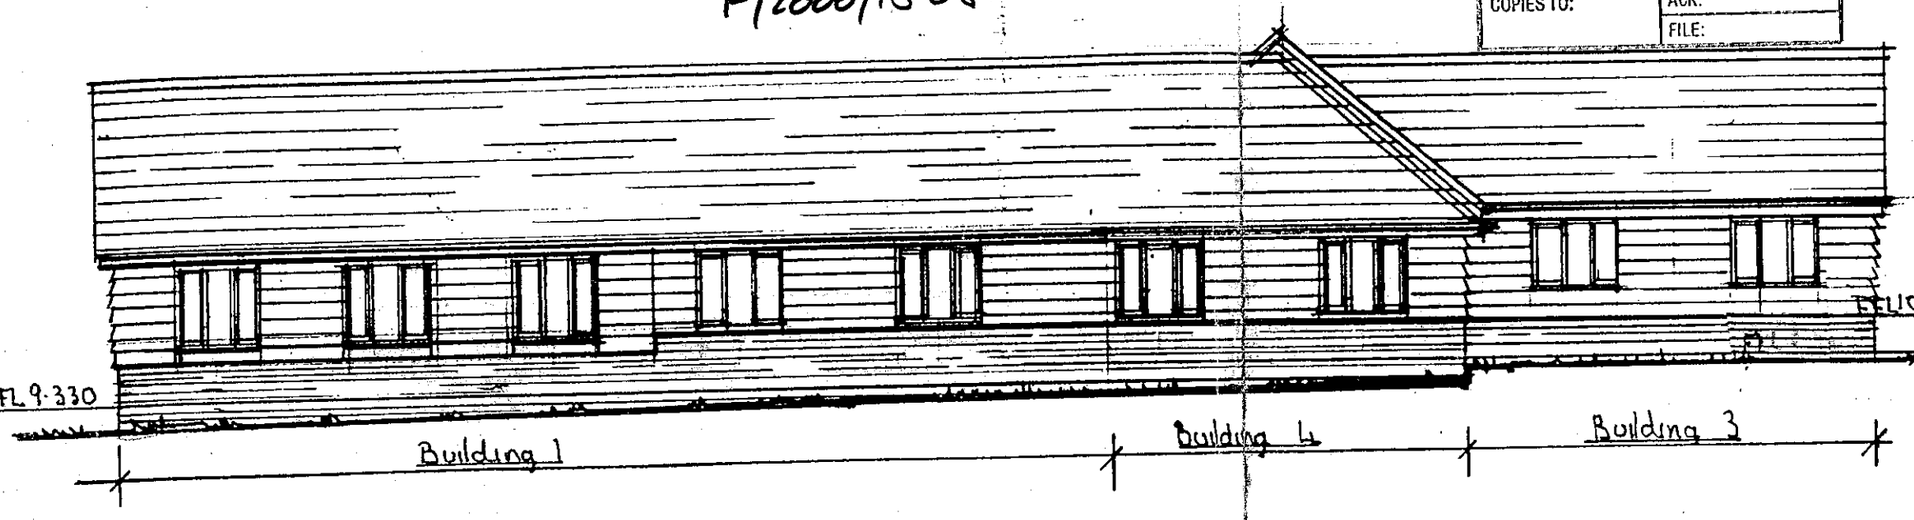

North East Elevation.

External Finishes

Roofs Spanish natural black slate 600 x 300 with matching ridge units in Red.
Walls. Generally. Stained F/E boarding above SH brick plinths to match existing. Building 2 - matching brickwork to eaves height. boarded gable over.
Doors and Windows. Stained SW doors. frames and casement windows. Double glazed units.

a 19·11·00 Elevations amended to revised floor levels.
b 20·11·00 Door & window openings amended.
c 24.11.00 Ridge height maintained as per FPP/2000/1528 & roof material.

MINOR AMENDMENTS
F/2000/1528

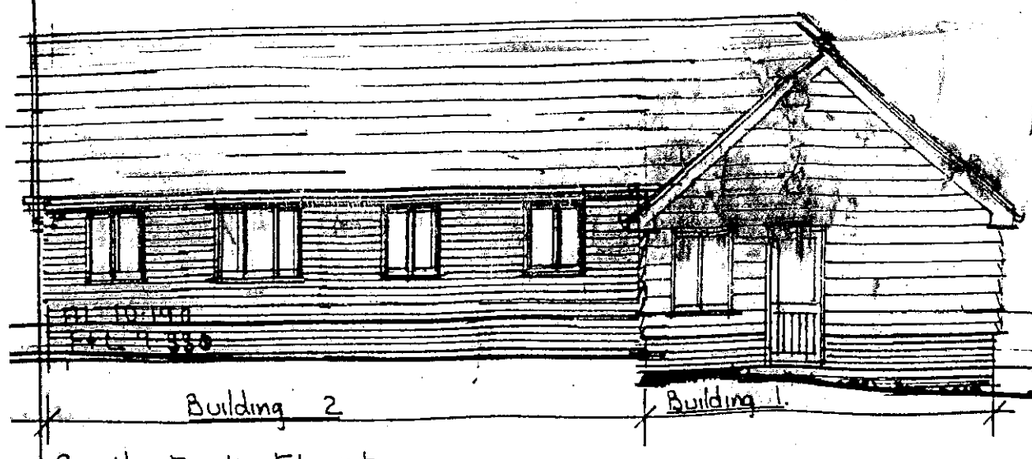

South East Elevation.



North West Elevation.

16 MAY 2000* 1528

White Horse Road

existing wall retained.

9·740 6 7 8 9 10

9·800 Refuse

Fence removed

Grass Bank and verge.

rebuilt barn (reduced area) (Building 2)

rebuilt barn (reduced dates) Building 3

Gate 9·750

existing building out line. 9·650

10·000

Existing adjoining barn building

Hardcore, scalpings and gravel car park.

Existing Concrete Plinth made good

Overspill Car Park and Farm Access.

up

Ramp

M.

F/Disab.

FFL 9·580

9·520

Ramp

Kitchen.

5 4 3 Disabled 2 Disabled 1

9·300 9·500

Partition Walls Removed

F.F.L. 9·330.

existing building refurbished (Building 1) (Building 1)

new extension. (Building 4.)

CROSS AREAS. (m^2)

	Existing	Refurb/Rebuilt
Building 1	88·74 m^2	88·74 m^2
Building 2	69·84	56·26
Building 3	43·45	37·40
Building 4	-	40·60
TOTAL	202·03 m^2	223·00 m^2

Car Parking 2 Disabled.
8 Standard.
Total 13 3 Overspill

PDM ASSOCIATES
10 THE GREEN
BRACKNELL
BERKSHIRE RG12 7BG
TELEPHONE
(01344) 423264

Mr & Mrs. A. E. Bishop.
Church Farm
Finchampstead. Berks.

Proposed New Office Development. Plans.

AEB.	103	00	01.

date May 2000
scale 1 : 100.

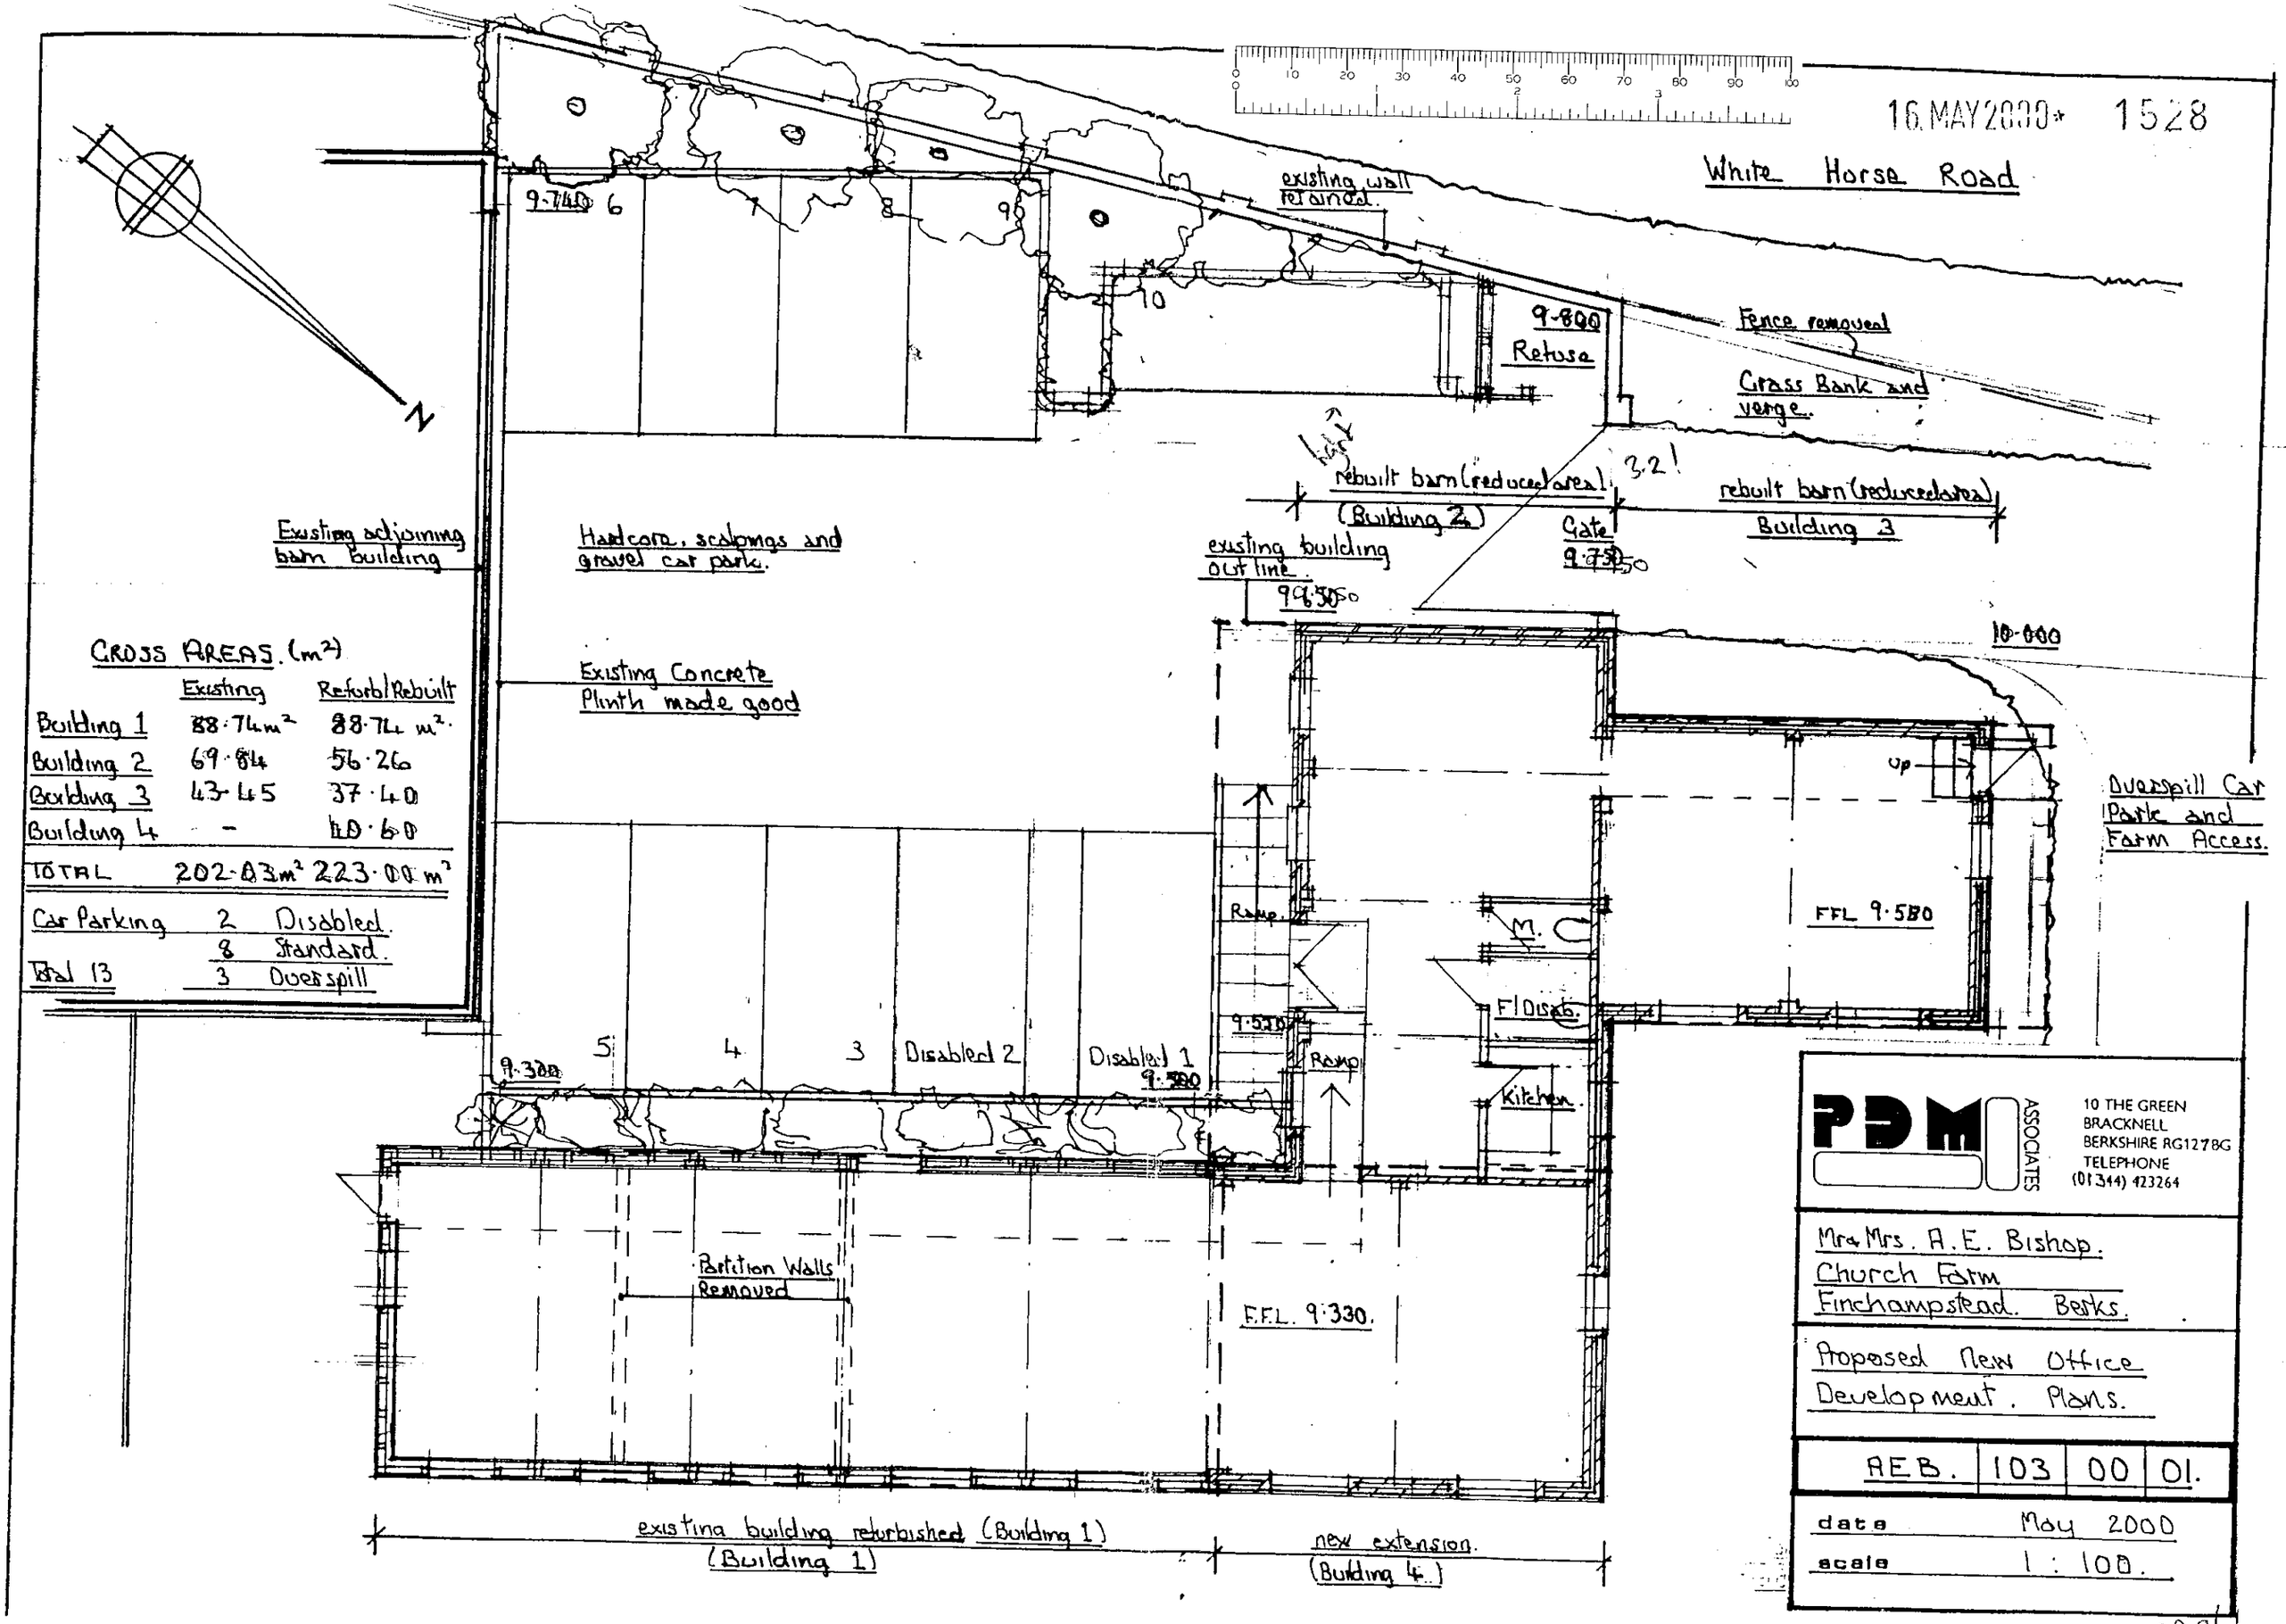

GROSS AREAS. (m²)

	Existing	Refurb/Rebuilt
Building 1	88·74 m²	88·74 m²
Building 2	69·84	56·26
Building 3	43·45	37·40
Building 4	–	40·60
TOTAL	202·03 m²	223·00 m²

Car Parking	2	Disabled.
	8	Standard.
Total 13	3	Overspill

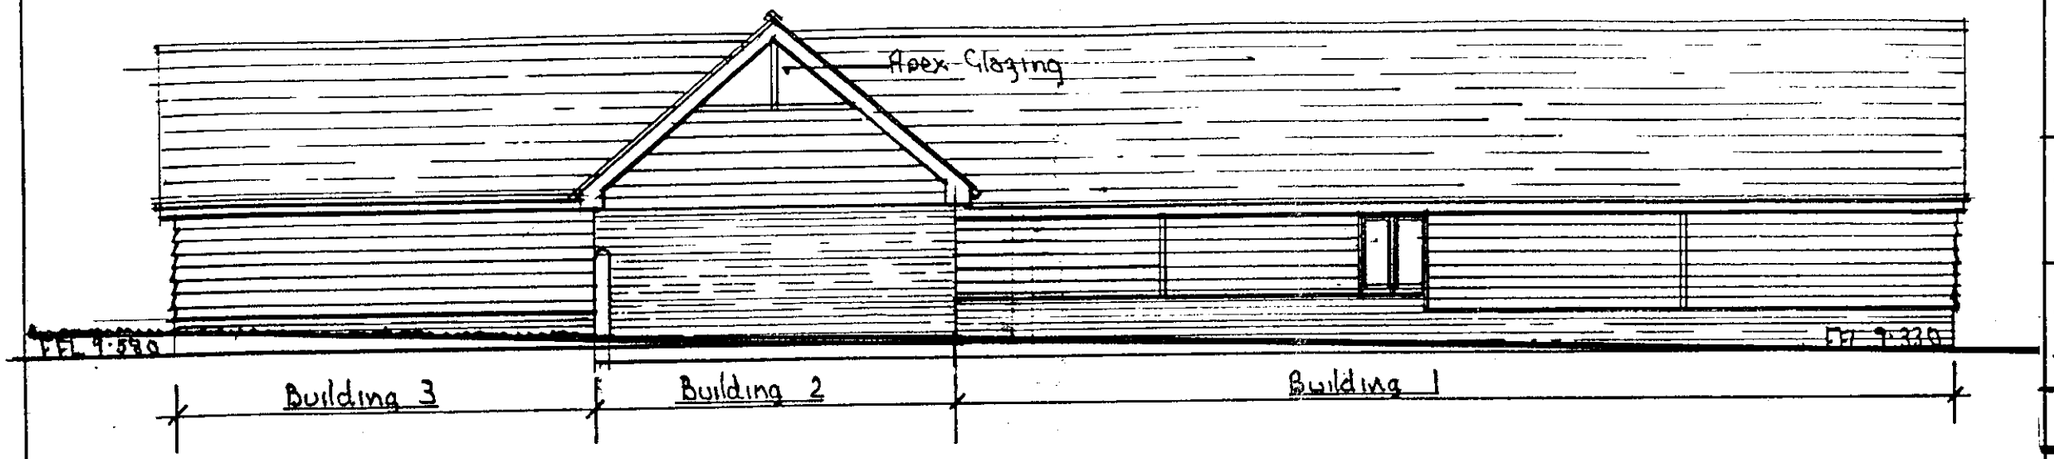

South West Elevation.

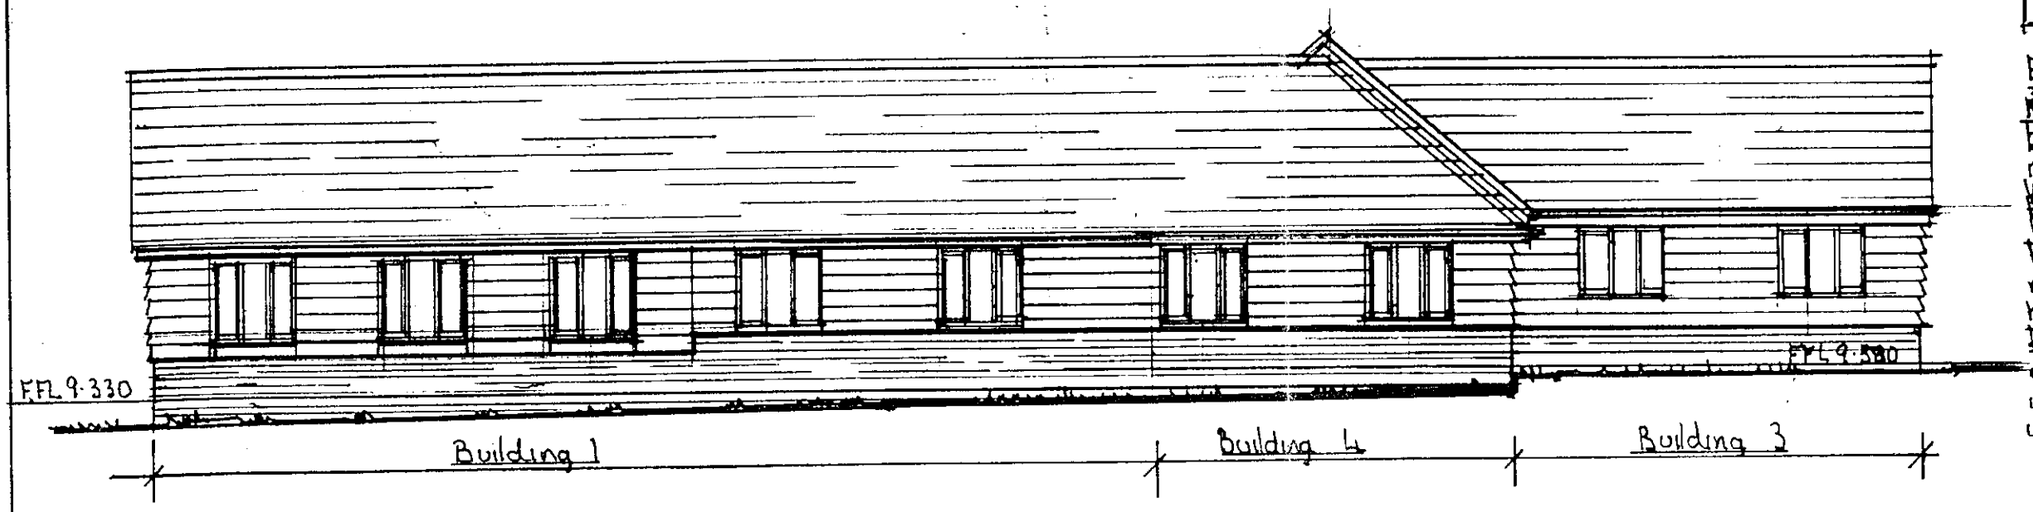

North East Elevation.



South East Elevation.

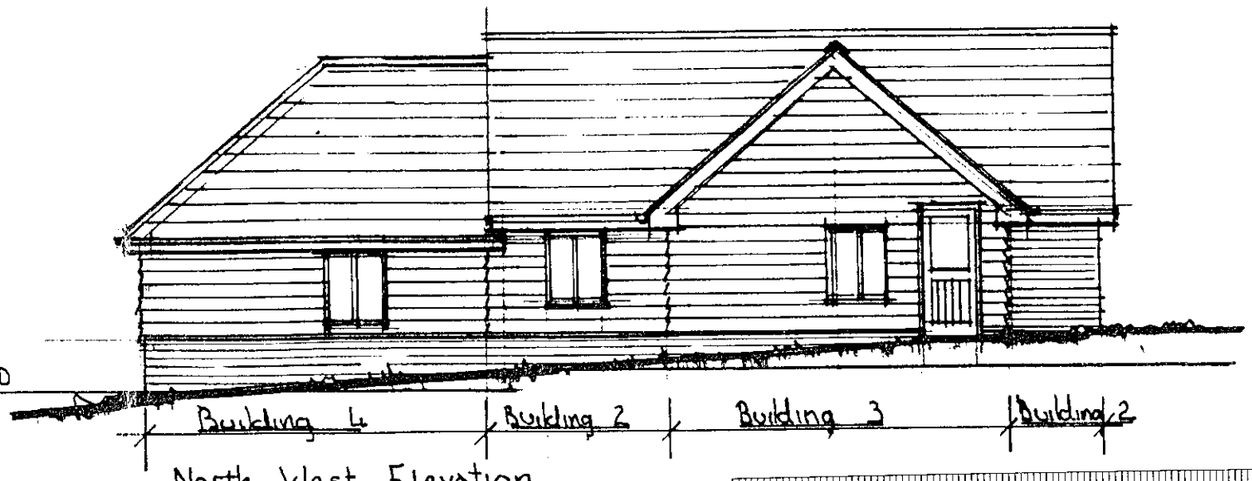

North West Elevation.

PDM ASSOCIATES
10 THE GREEN
BRACKNELL
BERKSHIRE RG12 7BG
TELEPHONE
(01344) 423264

Mr & Mrs A.E. Bishop
Church Farm.
Finchampstead Berks.

Proposed New Office Development. Elevations.

AEB	103	00	02

date May 2000
scale 1 : 100

External Finishes

Roofs. Eternit Riveldale Blue-black fibre cement slates 600x300. matching ridge units. Black RW Goods.
Walls. Generally. Stained F/E boarding above SH brick plinths to match existing. Building 2 - matching brickwork to eaves height. boarded gable over.
Doors and Windows. Stained SW doors, frames and casement windows. Double glazed units.

16.MAY2000* 1528

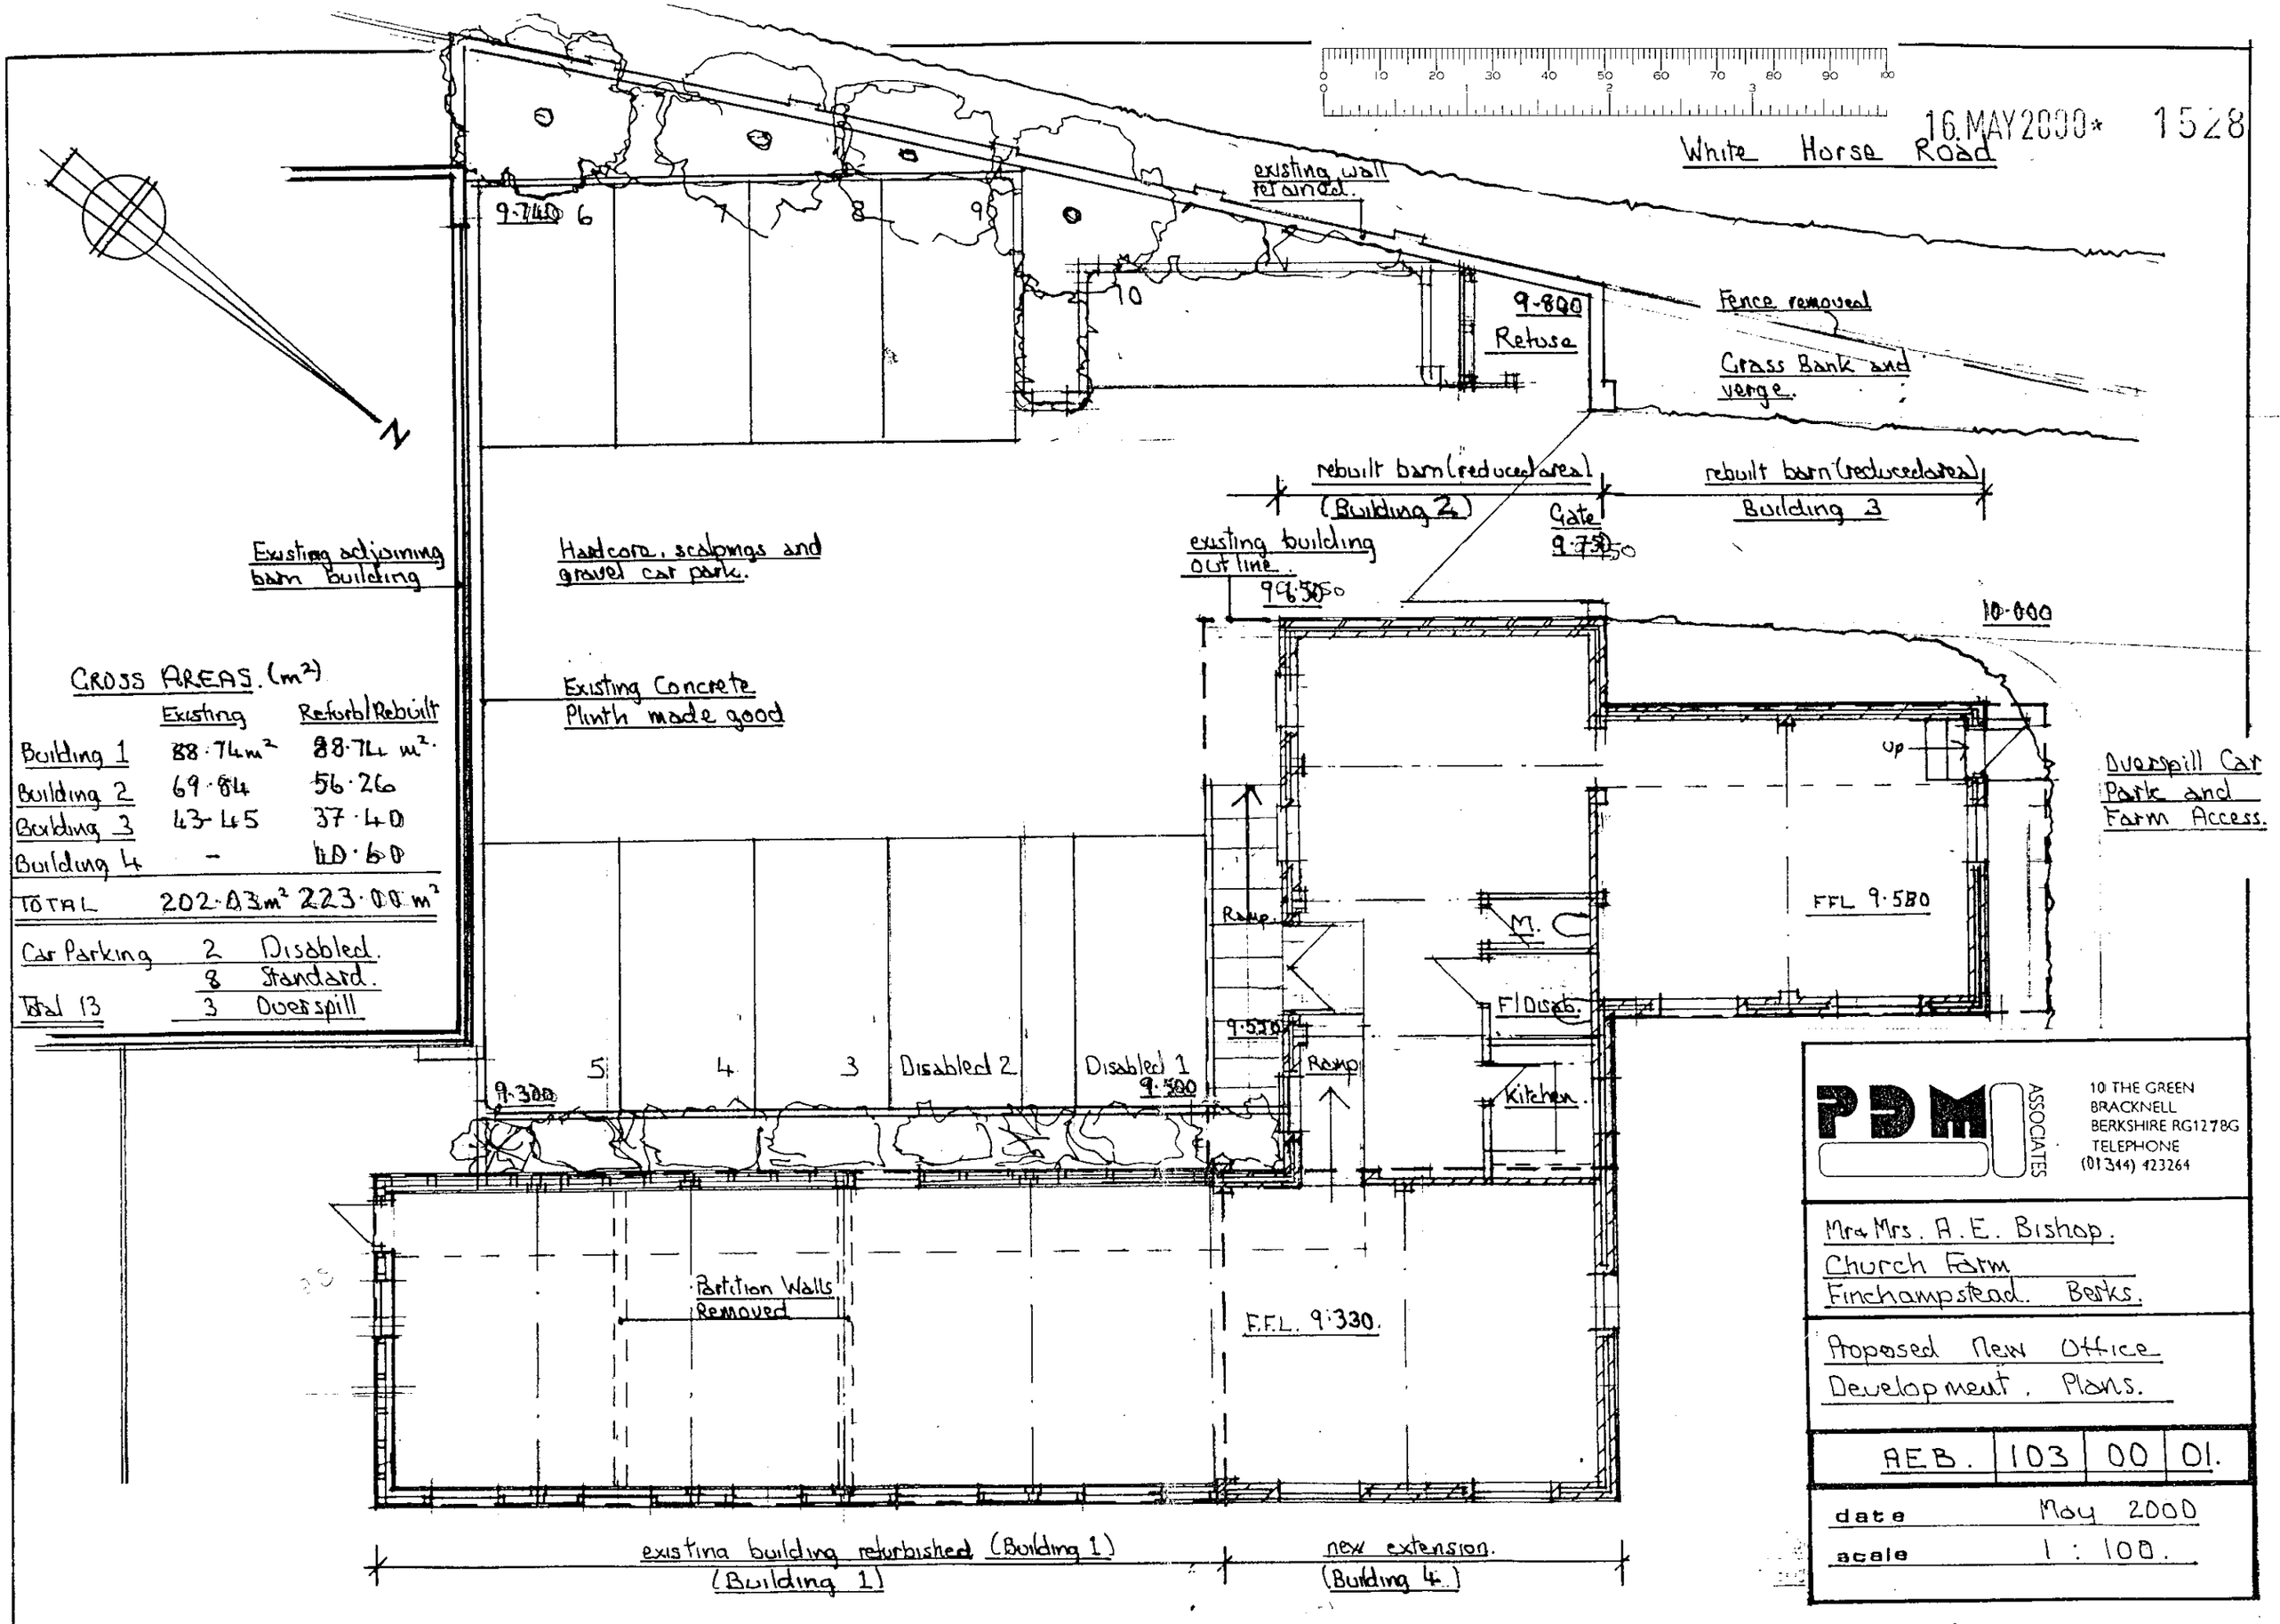

GROSS AREAS. (m^2)

	Existing	Refurb/Rebuilt
Building 1	88.74 m^2	88.74 m^2
Building 2	69.84	56.26
Building 3	43.45	37.40
Building 4	-	40.60
TOTAL	202.03 m^2	223.00 m^2

Car Parking	2	Disabled.
	8	Standard.
Total 13	3	Overspill

PDM ASSOCIATES
10 THE GREEN
BRACKNELL
BERKSHIRE RG12 7BG
TELEPHONE
(01344) 423264

Mr & Mrs. A.E. Bishop.
Church Farm
Finchampstead. Berks.

Proposed New Office Development. Plans.

AEB.	103	00	01.

date May 2000
scale 1 : 100.

16 MAY 2000 *

1528

PDM ASSOCIATES
10 THE GREEN
BRACKNELL
BERKSHIRE RG12 7BG
TELEPHONE
(01344) 423264

Mr and Mrs. A.E. Bishop.
Church Farm.
Finchampstead Berks.

Proposed New Office Development. Location Plans

AEB	103	00	03

date	May 2000
scale	1:2500
	1:500

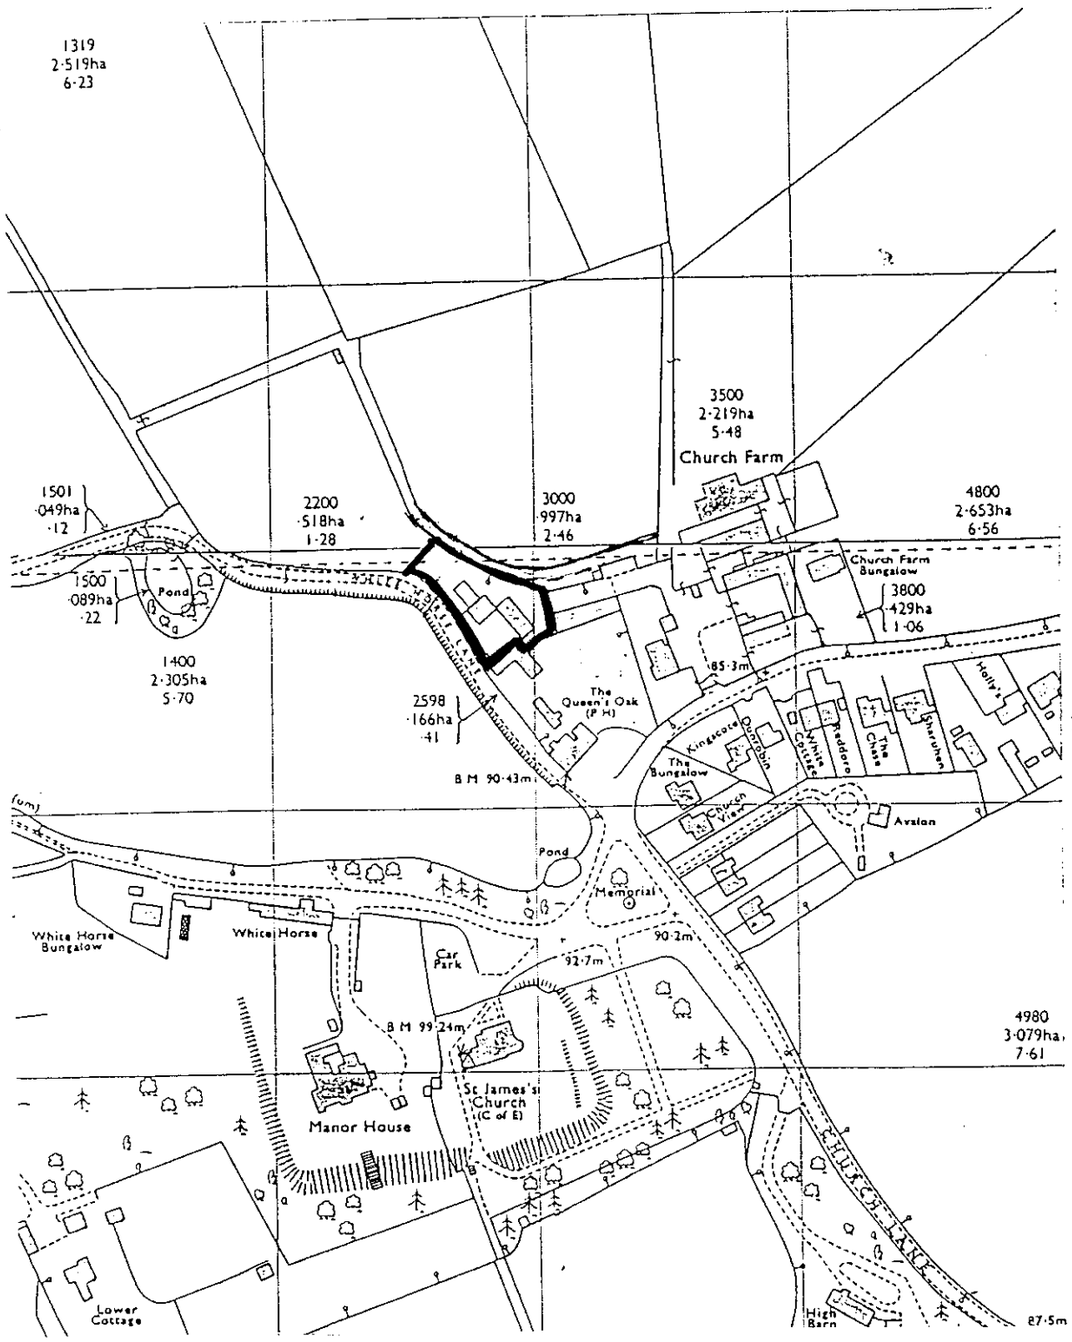

Location Plan. 1:2500

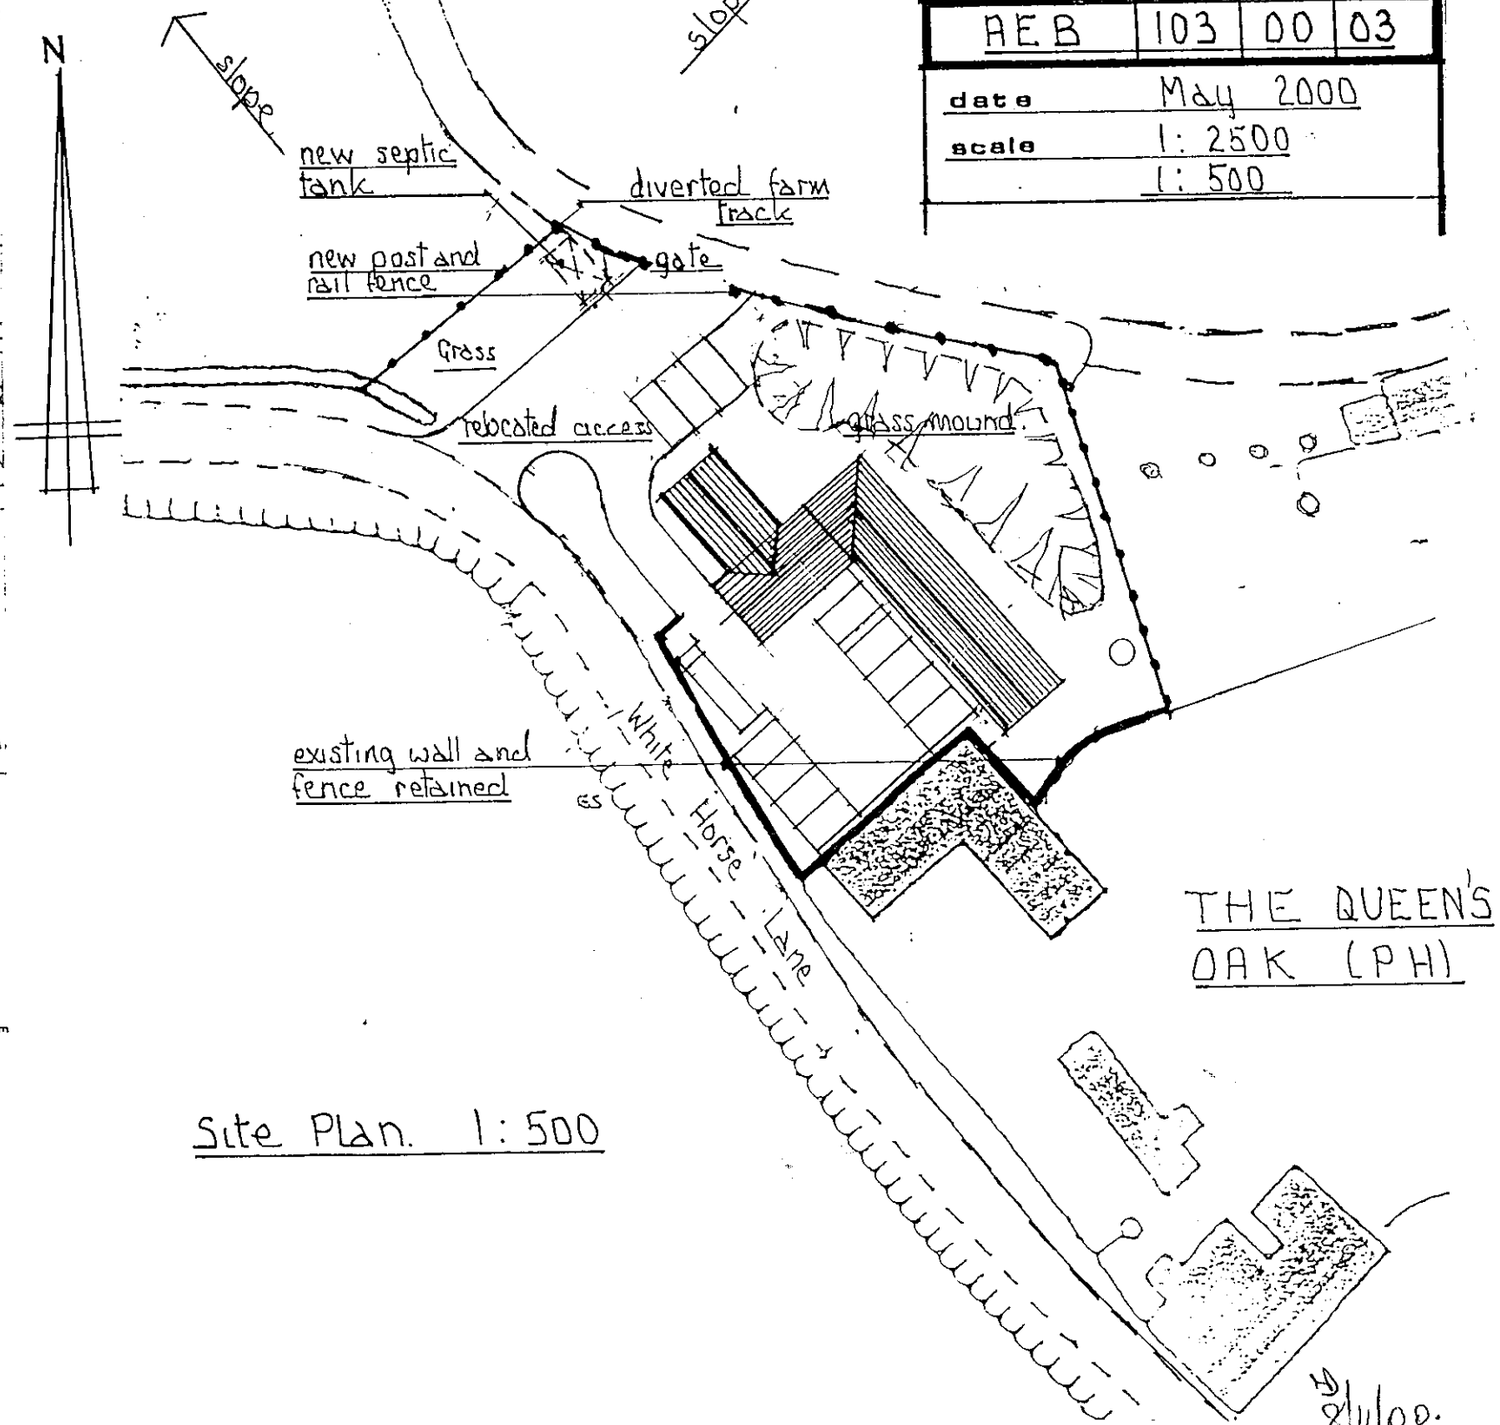

Site Plan. 1:500

10 MAY 2000 1528

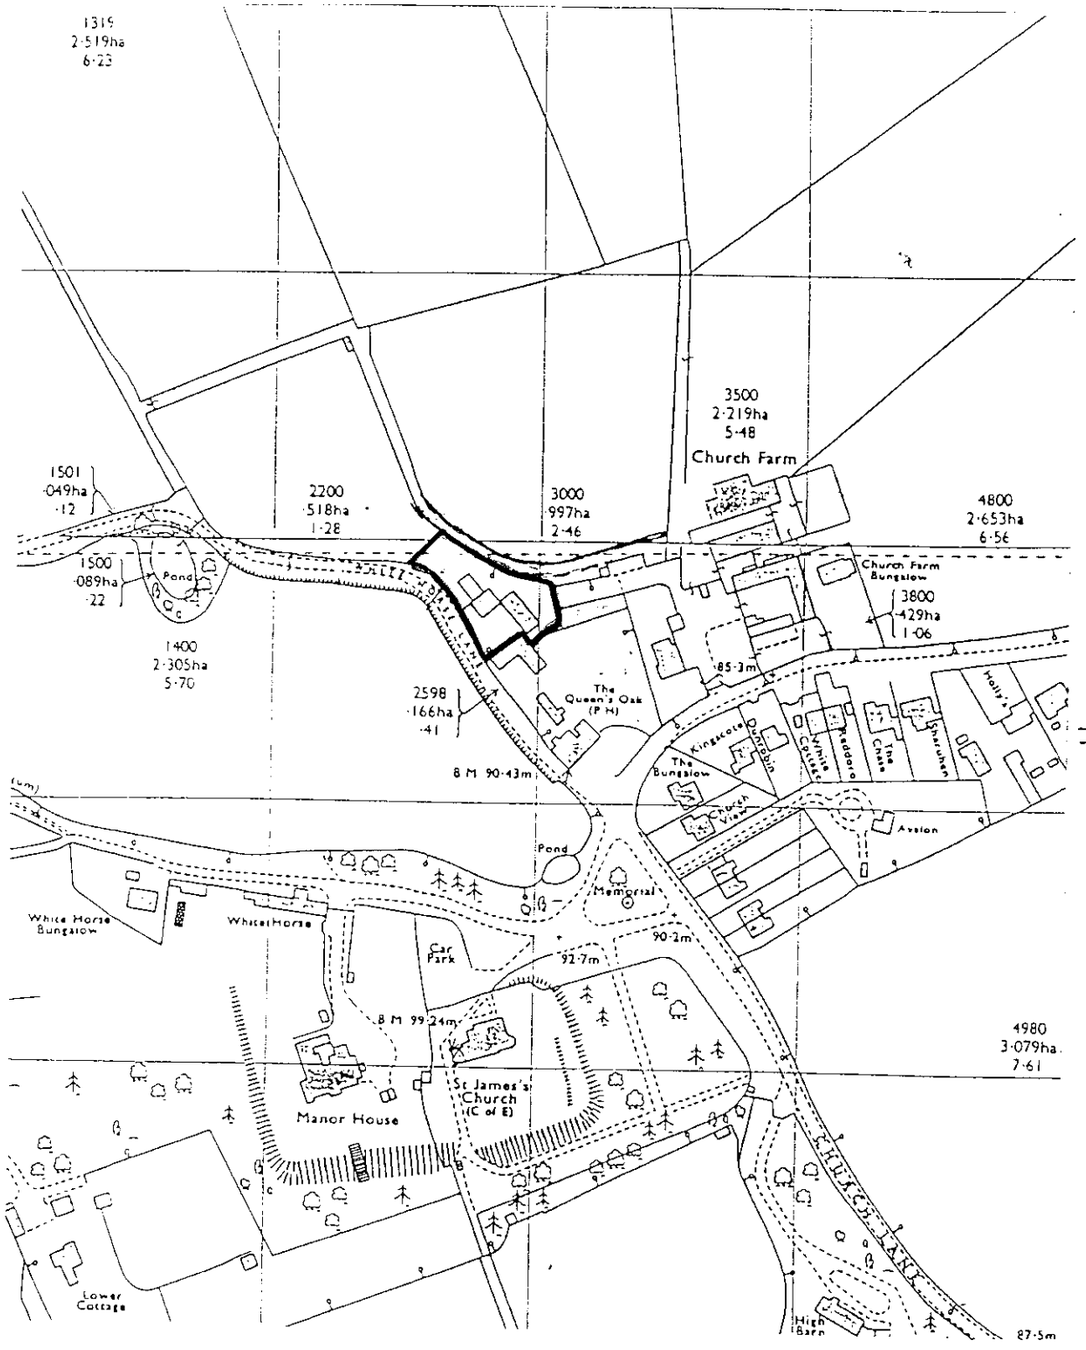

Location Plan. 1 : 2500

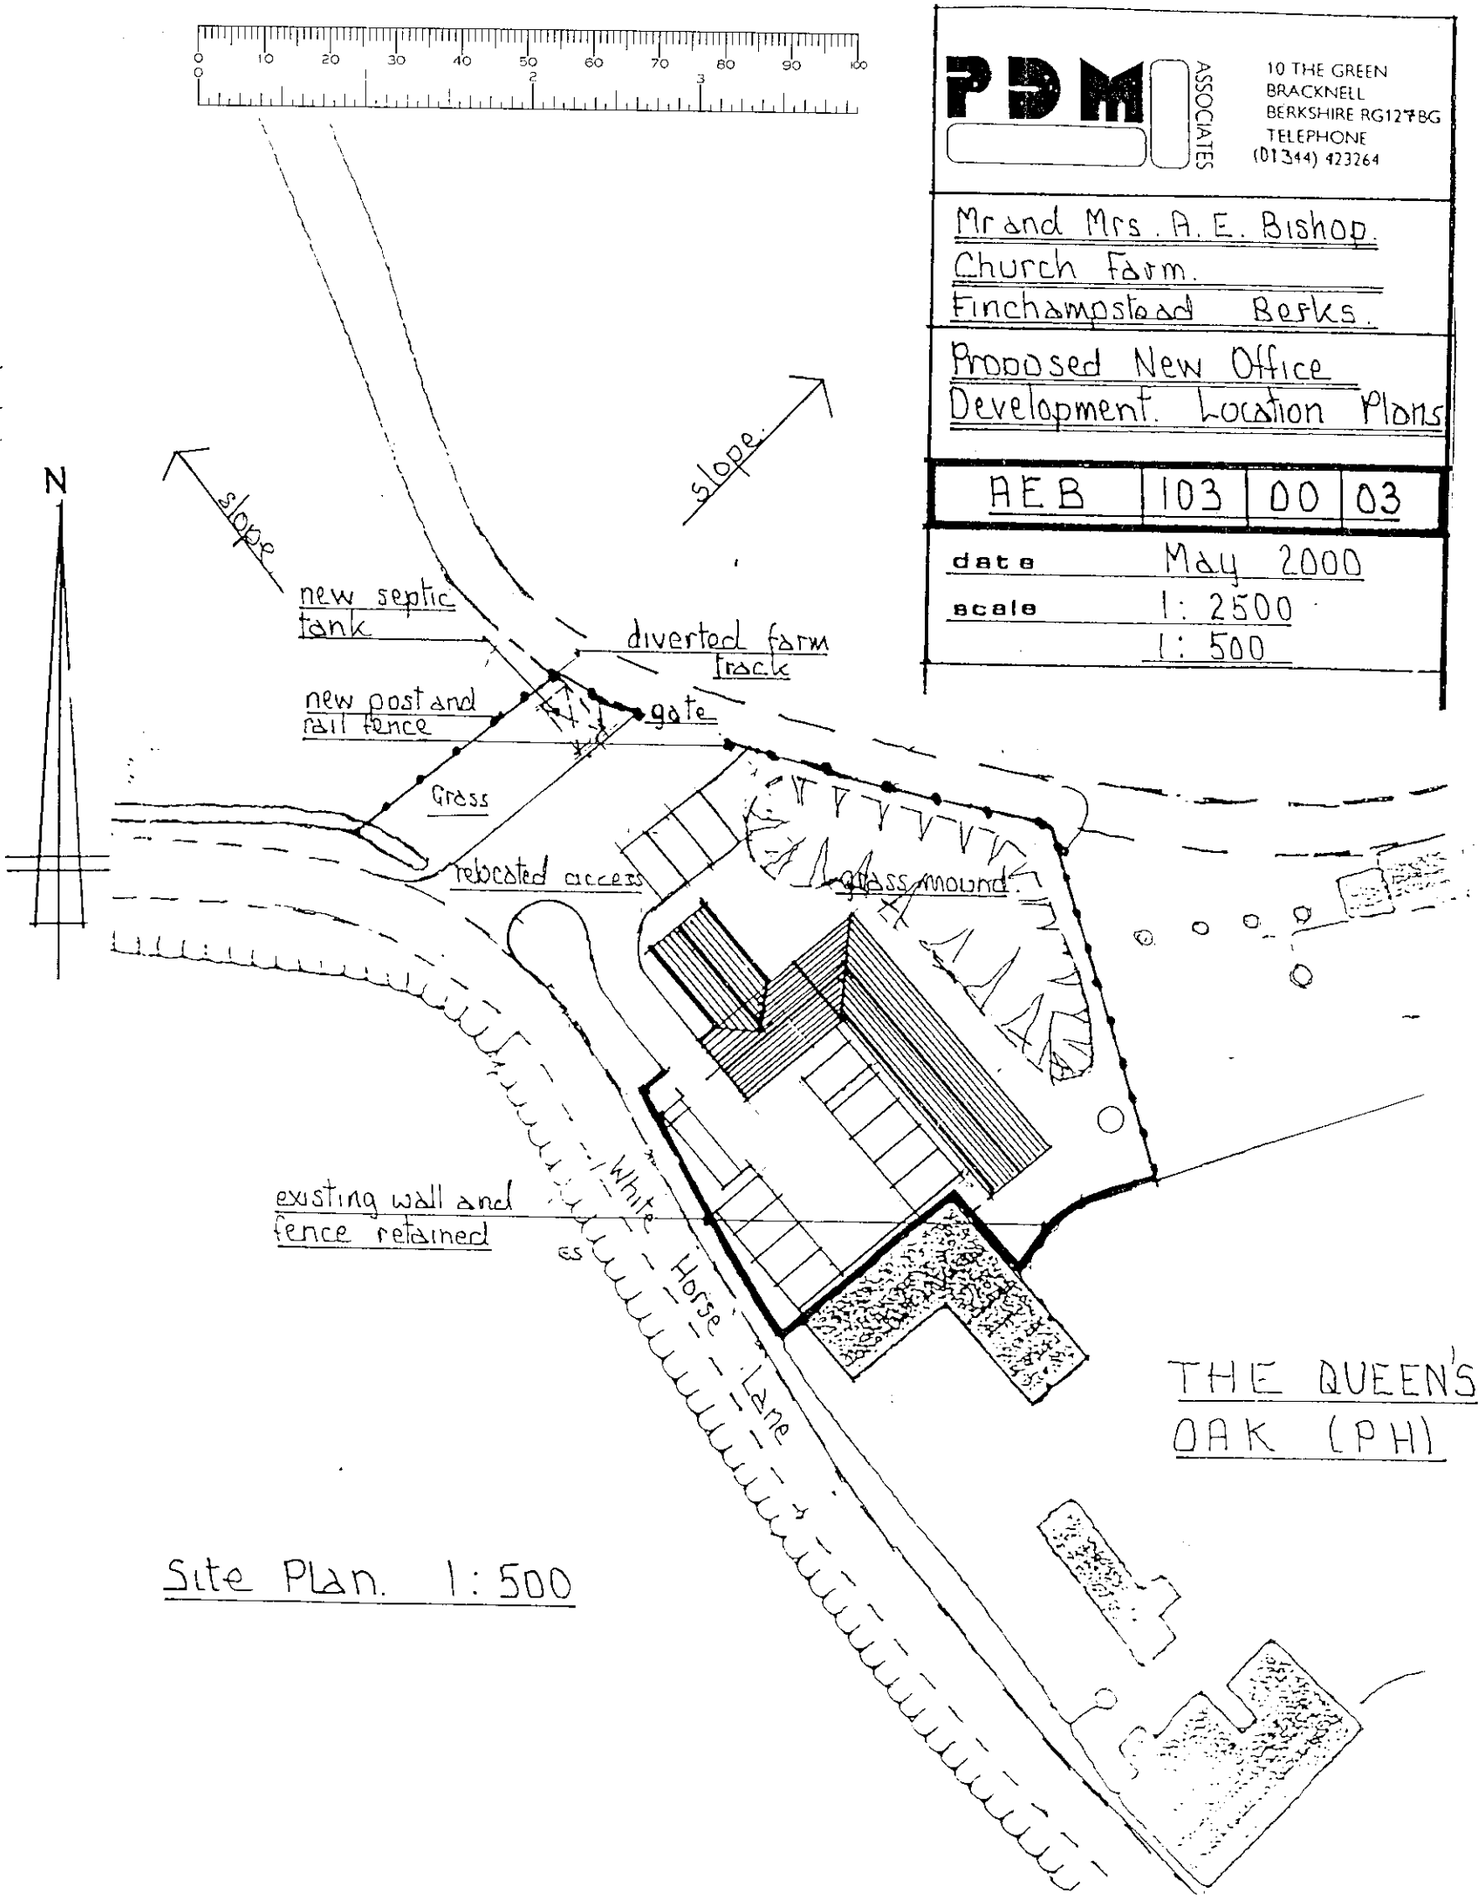

Site Plan. 1 : 500

PDM ASSOCIATES
10 THE GREEN
BRACKNELL
BERKSHIRE RG12 7BG
TELEPHONE
(01344) 423264

Mr and Mrs. A. E. Bishop.
Church Farm.
Finchampstead Berks.

Proposed New Office Development. Location Plans

AEB	103	00	03

date May 2000
scale 1 : 2500
1 : 500