Do not scale from this drawing. Check all dimensions on site.
If discrepancies occur consult Architect. This drawing is copyright ©

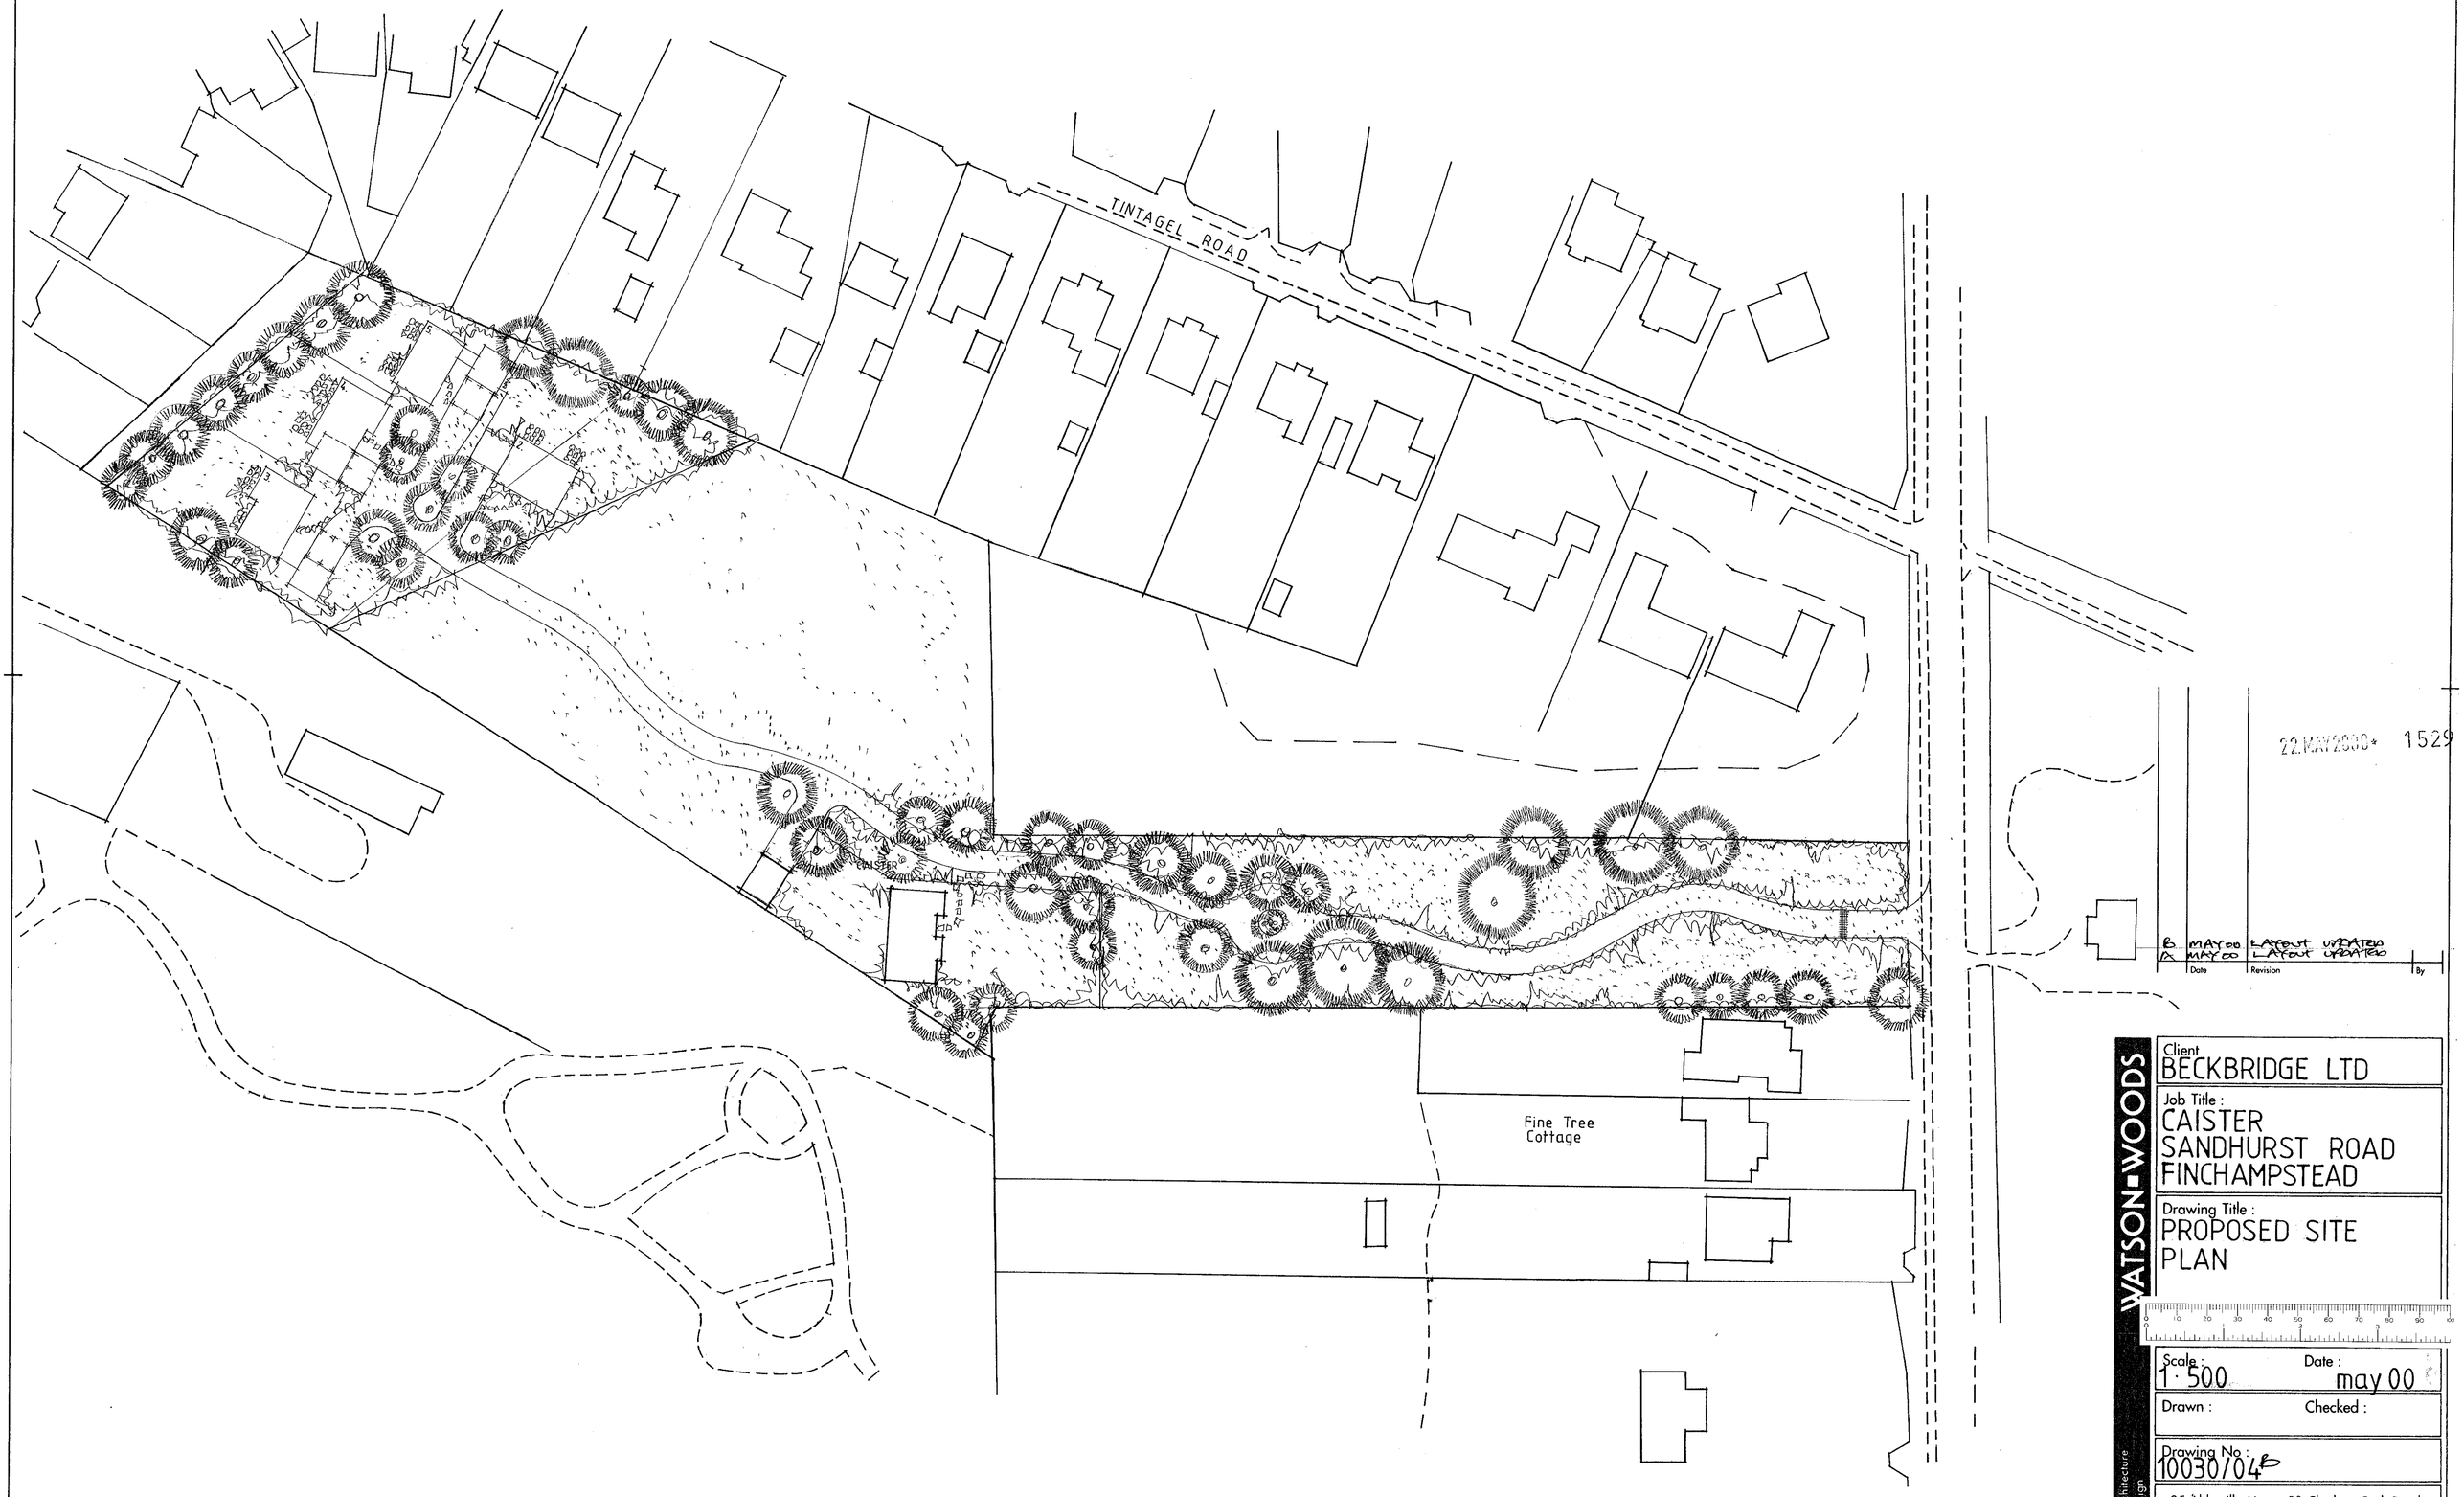

22.MAY2000* 1529

Date	Revision	By
B MAY 00	LAYOUT UPDATED	
A MAY 00	LAYOUT UPDATED	

WATSON-WOODS
Architecture
Design

Client
BECKBRIDGE LTD

Job Title :
CAISTER
SANDHURST ROAD
FINCHAMPSTEAD

Drawing Title :
PROPOSED SITE
PLAN

Scale : 1·500

Date : may 00

Drawn :

Checked :

Drawing No : 10030/04B

25 Abbeville Mews, 88 Clapham Park Road,
London, SW4 7BX
Tel : 0171 720 9609 Fax : 0171 738 8924

OCE UK LTD 532

Do not scale from this drawing. Check all dimensions on site.
If discrepancies occur consult Architect. This drawing is copyright ©



REVISED PLAN

1530

	Date	Revision	By
C	JUL 00	NOTES ADDED, ACCESS ROAD UPDATED	
B	MAY 00	LAYOUT UPDATED	
A	MAY 00	LAYOUT UPDATED	

PLANNING SERVICES
PDL
DS
APP
CS
HPT
TLS
SMF
05 JUL 2000
COPIES TO:

WATSON-WOODS
Architecture
Design

Client
BECKBRIDGE LTD

Job Title :
CAISTER
SANDHURST ROAD
FINCHAMPSTEAD

Drawing Title :
PROPOSED SITE
PLAN

Scale : 1:500
Date : may 00

Drawn :
Checked :

Drawing No : 10030/04C

25 Abbeville Mews, 88 Clapham Park Road,
London, SW4 7BX
Tel : 0171 720 9609 Fax : 0171 738 8924

OCE UK LTD 532

Do not scale from this drawing. Check all dimensions on site.
If discrepancies occur consult Architect. This drawing is copyright ©

TINTAGEL ROAD

line of land under
separate ownership

Caister

Fine Tree
Cottage

12 MAY 2000 1529

A AMENDED DRAWING UPDATED
Date Revision By

WATSON-WOODS
Architecture
Design

Client
BECKBRIDGE LTD

Job Title :
CAISTER
SANDHURST ROAD
FINCHAMPSTEAD

Drawing Title :
EXISTING SITE
PLAN

Scale : 1:500
Date : may 00

Drawn :
Checked :

Drawing No :
10030702A

25 Abbeville Mews, 88 Clapham Park Road,
London, SW4 7BX
Tel : 0171 720 9609 Fax : 0171 738 8924

OCE UK LTD 532