French doors to dining room finished white to match existing

Garage roof tiles all as existing - see dormers.

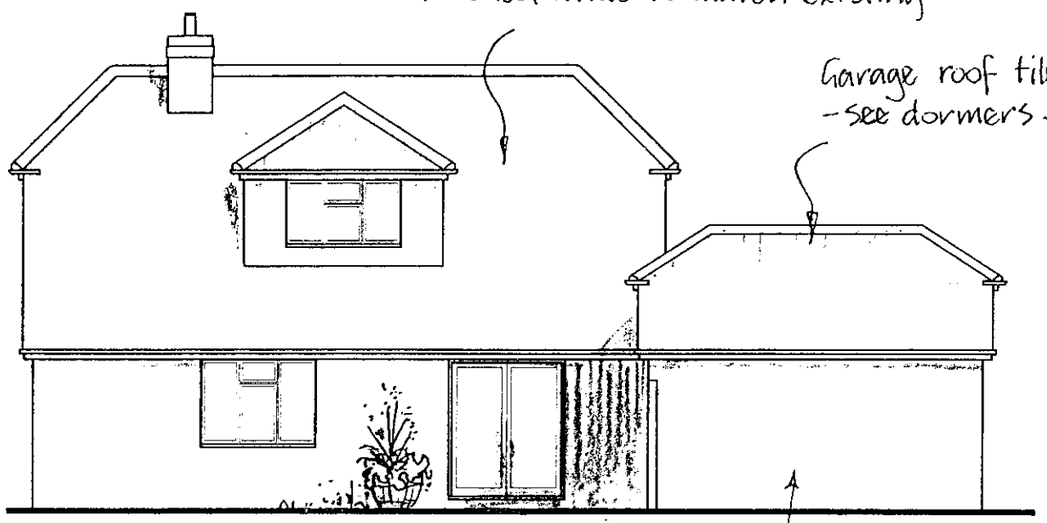

SIDE (south) ELEVATION

Garage constructed in face brickwork all to match existing

Flat roofed dormers replaced with pitched. Concrete interlocking tiles + hip/ridge tiles all to match existing in type & colour.

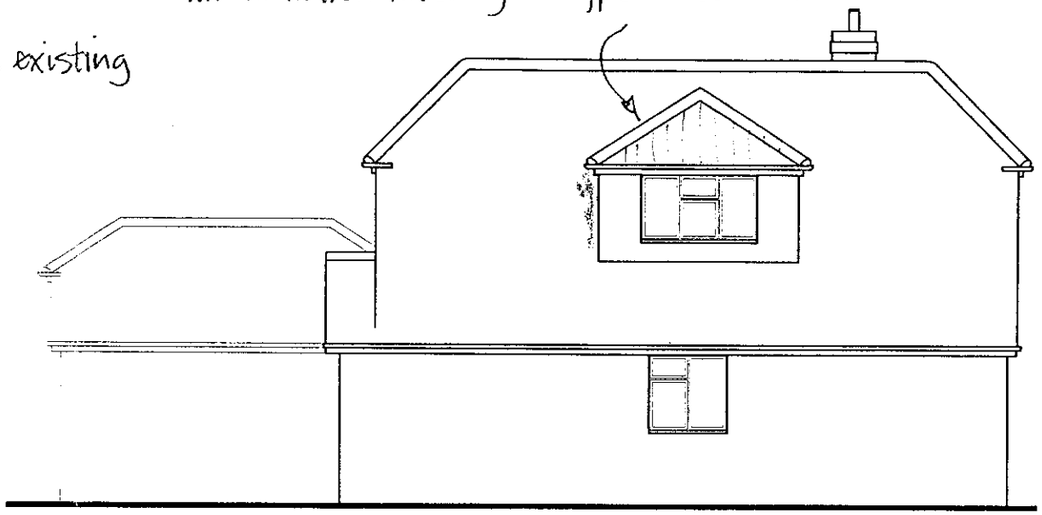

SIDE (north) ELEVATION

30.MAY2000* 1664

APPROVED

Vertical tile hanging to match existing

White painted timber fascias & bargeboards all to match existing

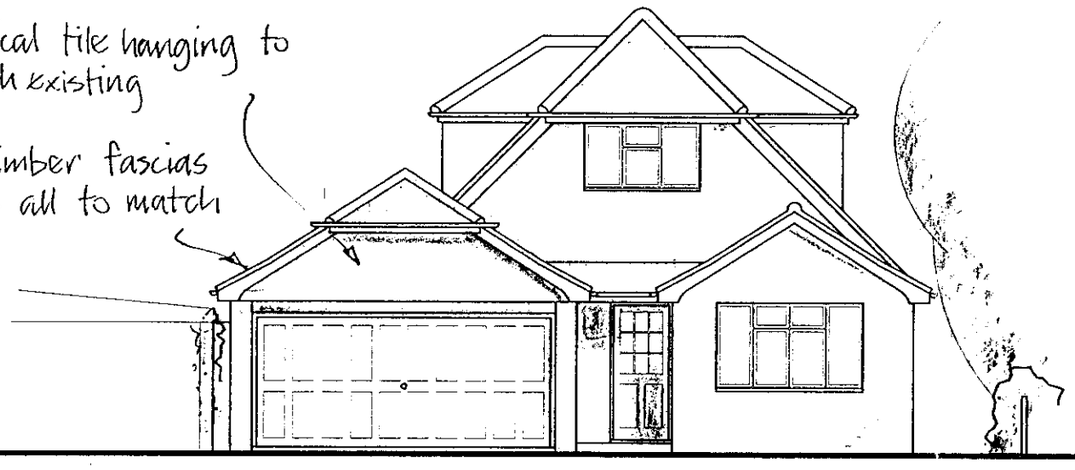

FRONT (east) ELEVATION

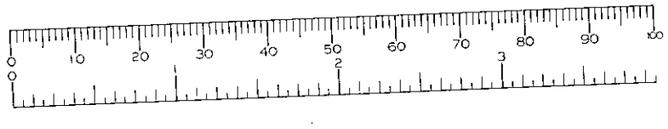

ALL DIMENSIONS TO BE CHECKED ON SITE
WORK TO FIGURED DIMENSIONS ONLY

GIBSON ARCHITECTURAL
2 STIRLING WAY WIDEFORD CHRISTCHURCH BH23 4JJ
Phone/fax 01425 241047 Mobile 0411 665756

Client

MR & MRS D KING

Project

351 FINCHAMPSTEAD ROAD
WOKINGHAM
BERKSHIRE
RG40 3JU

Drawing title

Replacement double garage & dormer flat roofs changed to pitched
PROPOSED ELEVATIONS

Drawn IG | Date MAY 2000 | Scale 1:100

Drawing No.
0500/01/03.

13/3/02

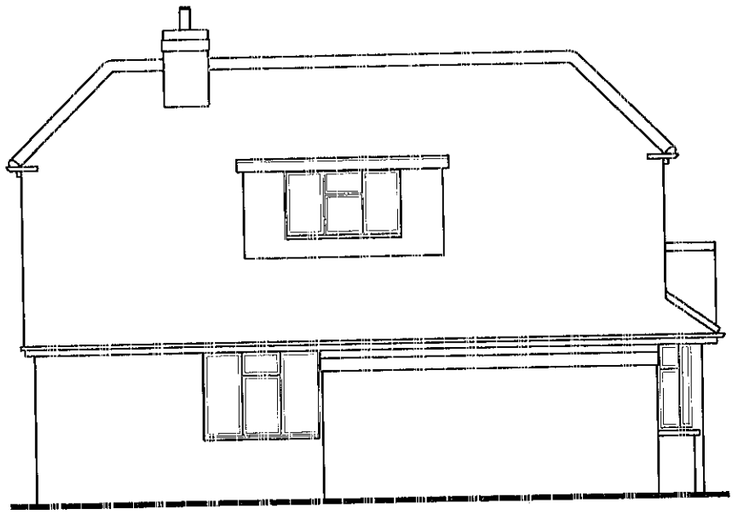

SIDE (south) ELEVATION



FRONT (east) ELEVATION

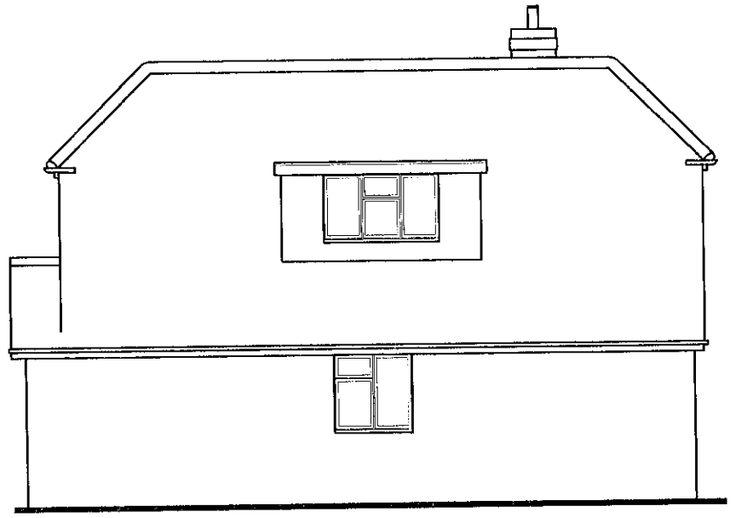

SIDE (north) ELEVATION

APPROVED

30.MAY2000* 1664

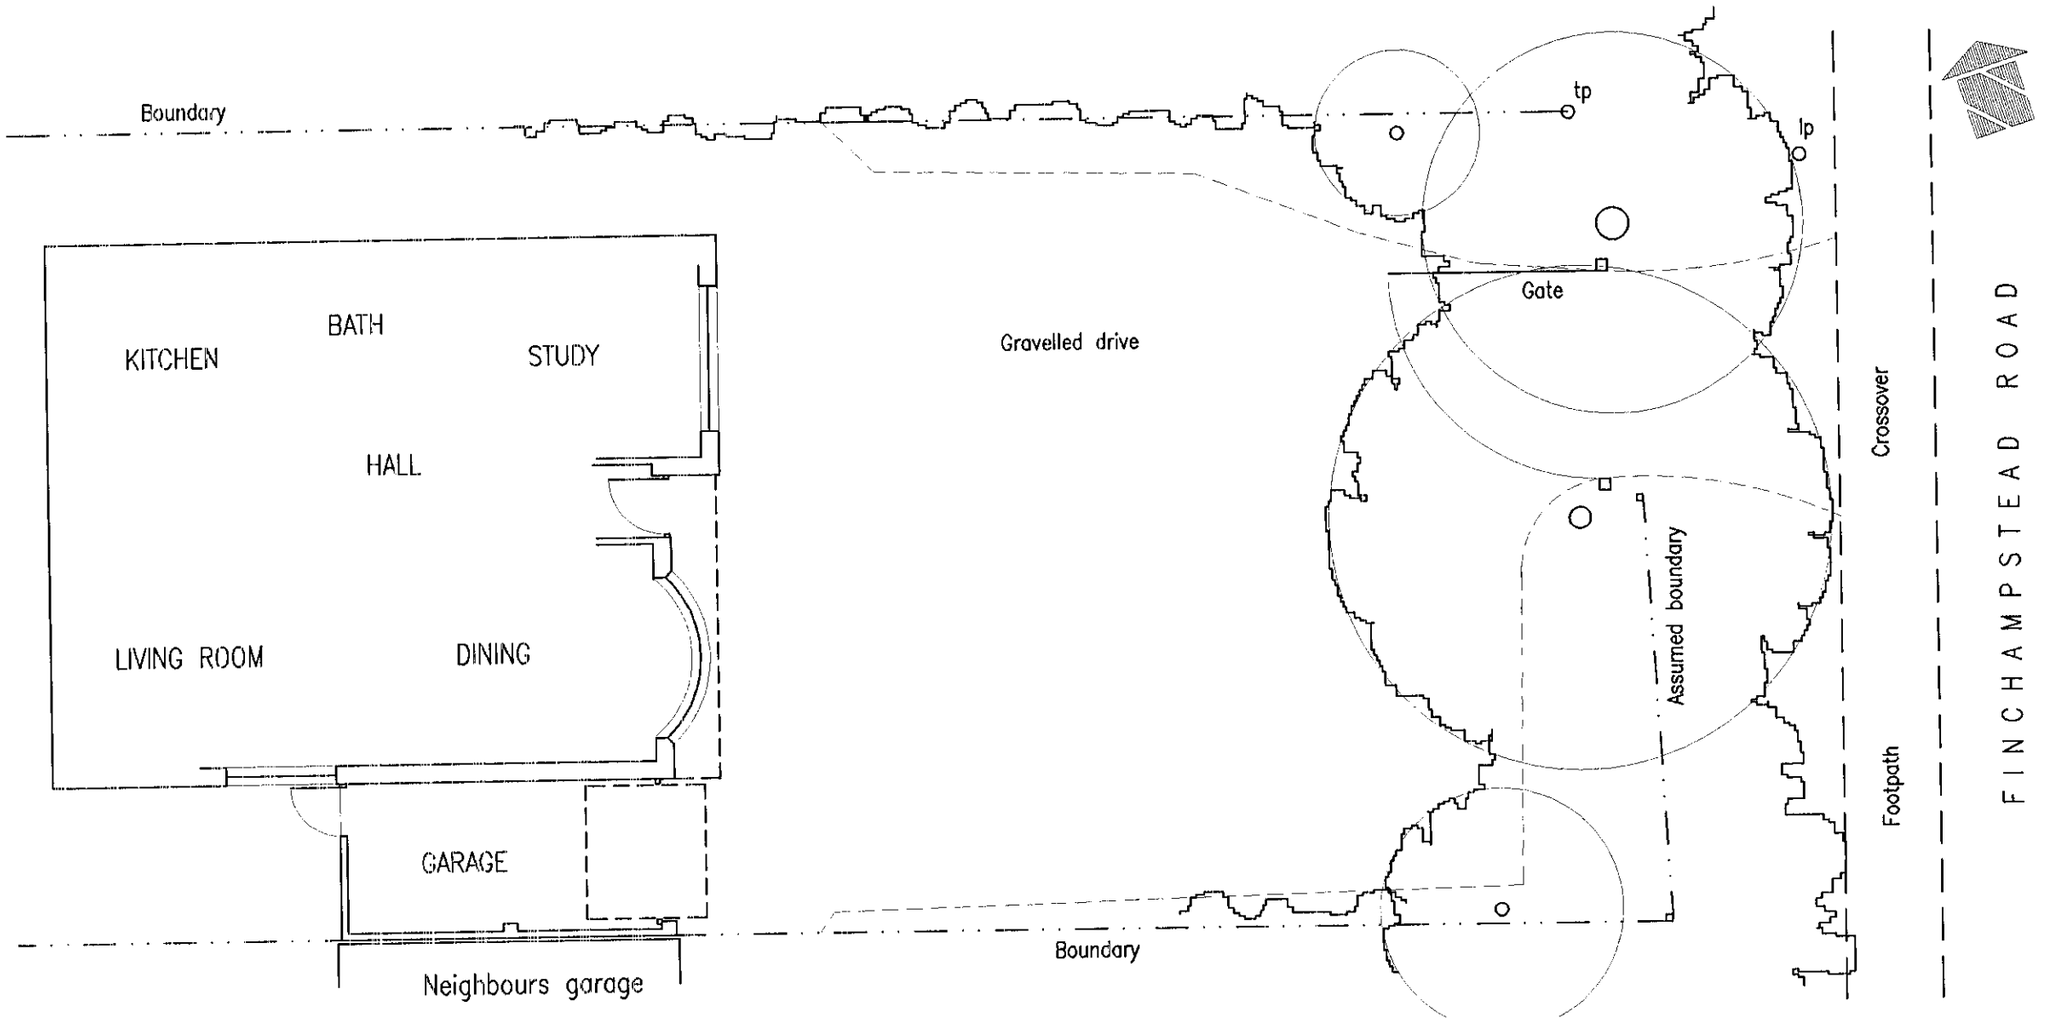

OUTLINE PLAN OF HOUSE & FRONT OF PLOT

ALL DIMENSIONS TO BE CHECKED ON SITE
WORK TO FIGURED DIMENSIONS ONLY

GIBSON ARCHITECTURAL
2 STIRLING WAY NUDEFORD CHRISTCHURCH BH23 4JJ
Phone/fax 01425 241047 Mobile 0411 665756

Client
MR & MRS D KING

Project
351 FINCHAMPSTEAD ROAD
WOKINGHAM
BERKSHIRE
RG40 3JU

Drawing title
Replacement double garage & dormer flat roofs changed to pitched
EXISTING PLAN & ELEVATIONS

Drawn IG | Date MAY 2000 | Scale 1:100

Drawing No.
0500/01/01.

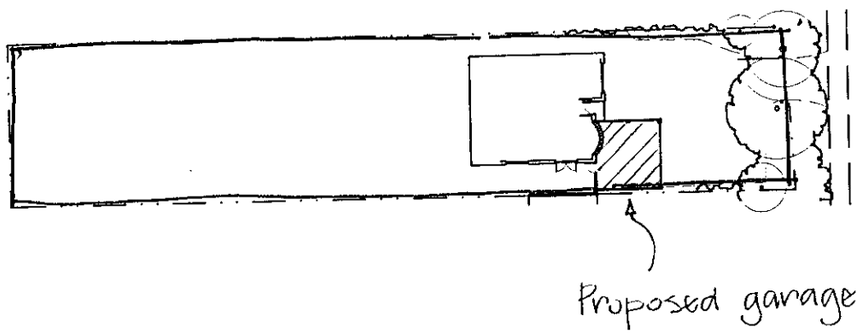

BLOCK PLAN 1:500

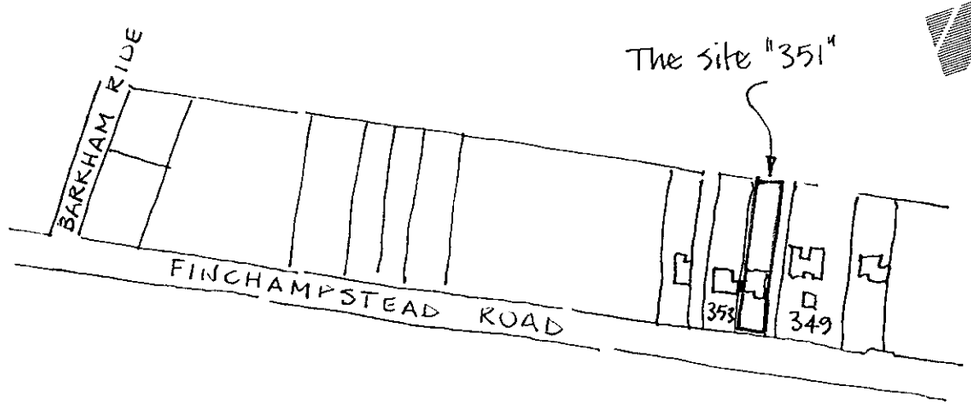

LOCATION PLAN 1:2500 approx.

30.MAY2000* 1664

APPROVED

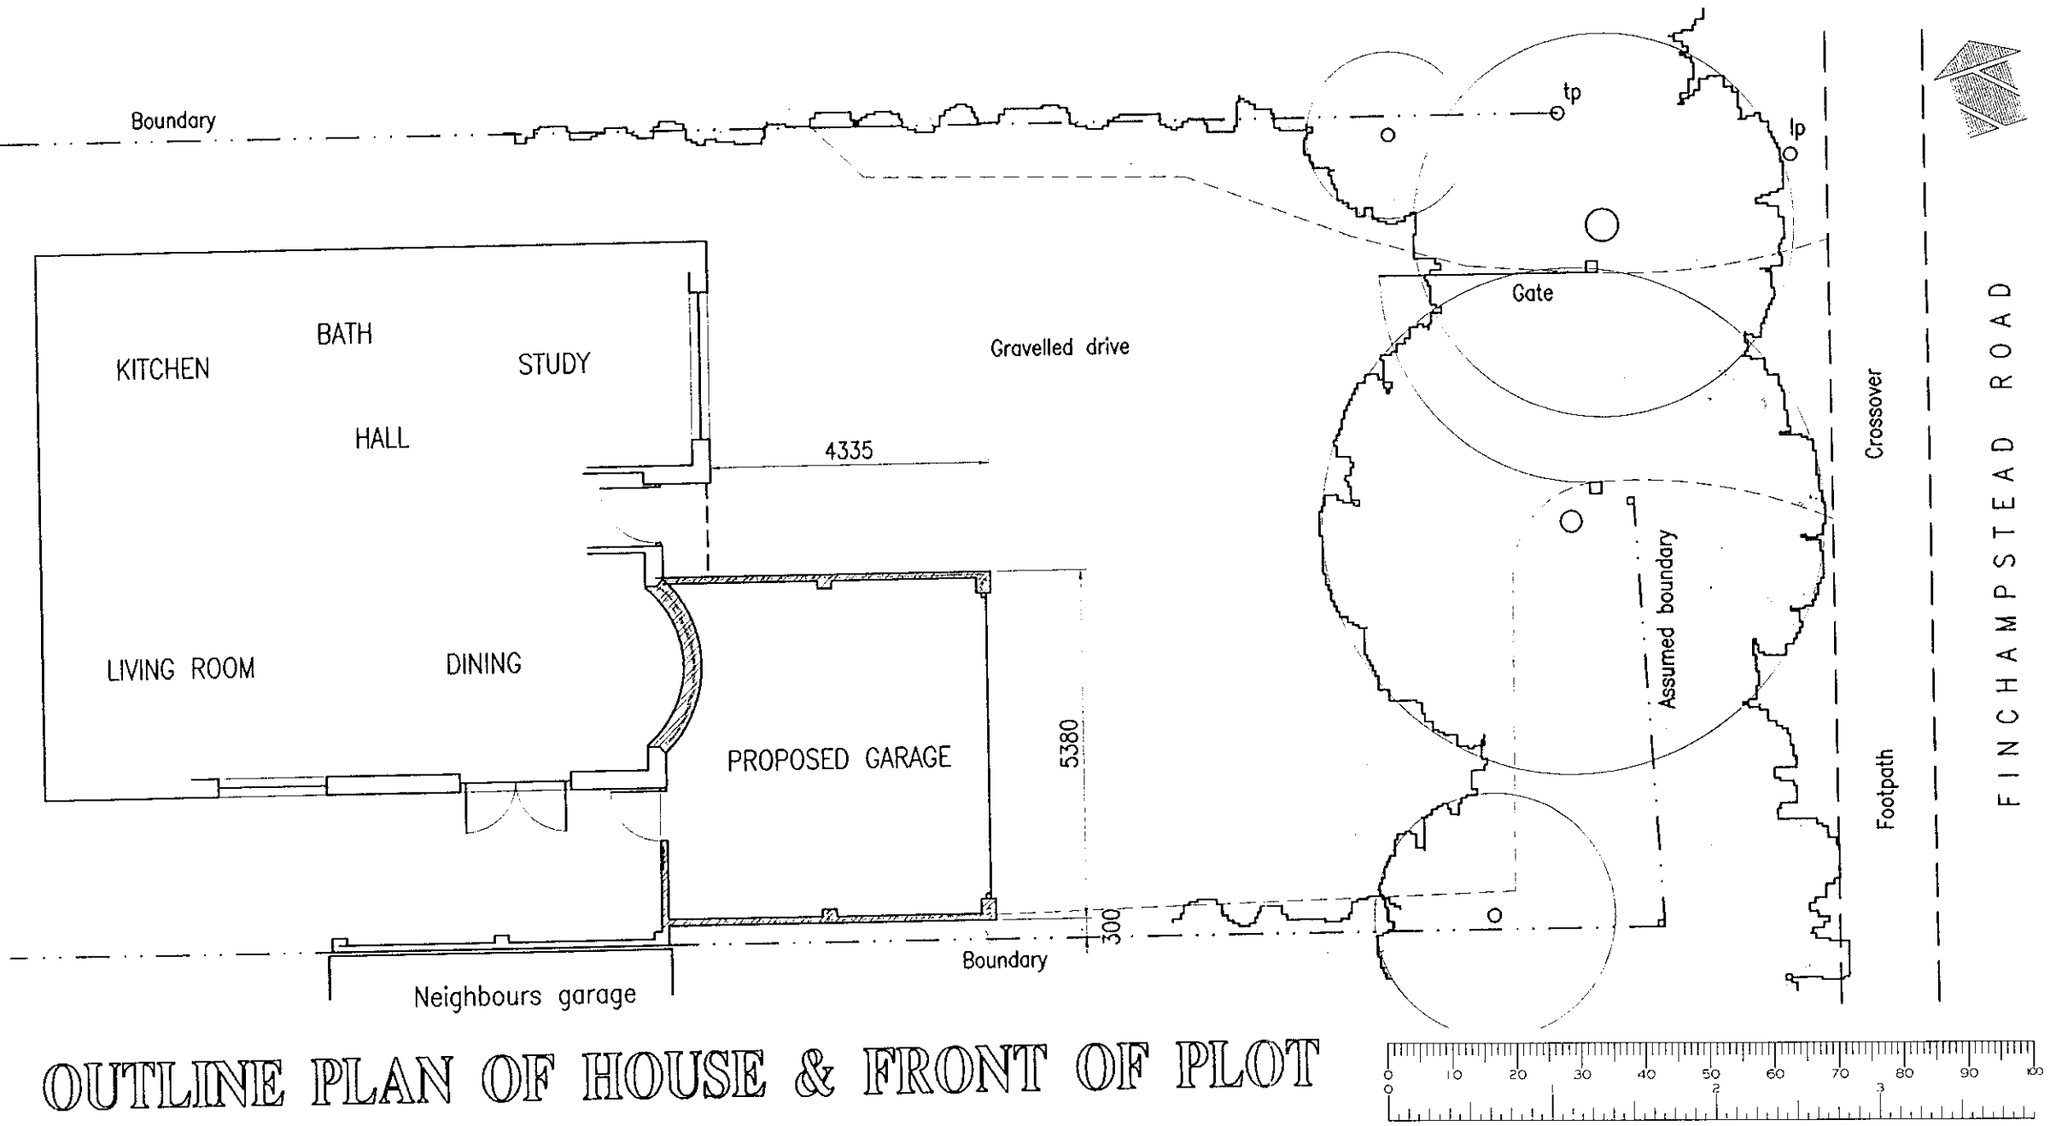

OUTLINE PLAN OF HOUSE & FRONT OF PLOT

ALL DIMENSIONS TO BE CHECKED ON SITE
WORK TO FIGURED DIMENSIONS ONLY

GIBSON ARCHITECTURAL
2 STIRLING WAY WIDEFORD CHRISTCHURCH BH23 4JJ
Phone/fax 01425 241047 Mobile 0411 665756

Client
MR & MRS D KING

Project
351 FINCHAMPSTEAD ROAD
WOKINGHAM
BERKSHIRE
RG40 3JU

Drawing title
Replacement double garage & dormer flat roofs changed to pitched
PROPOSED PLANS

Drawn IG | Date MAY 2000 | Scale 1:100
Drawing No. 0500/01/02.

13/3/02