

EAST ELEVATION

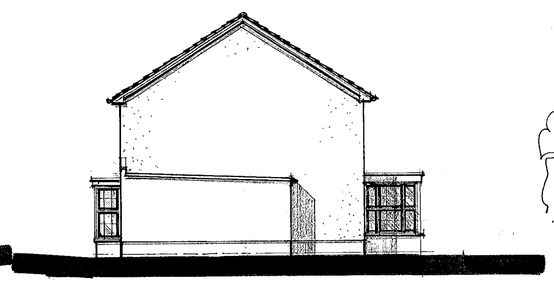

WEST ELEVATION

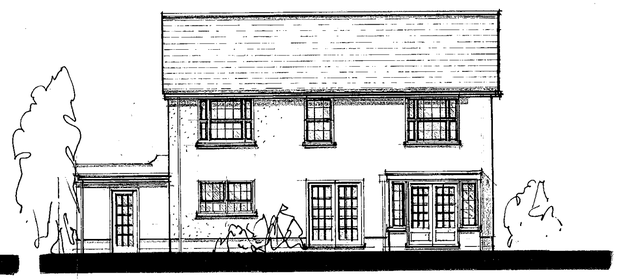

SOUTH ELEVATION



NORTH ELEVATION

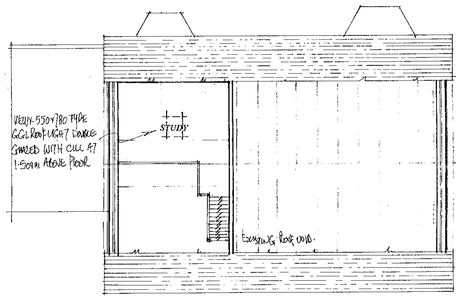

SECOND FLOOR PLAN



LOCATION PLAN scale 1:2500

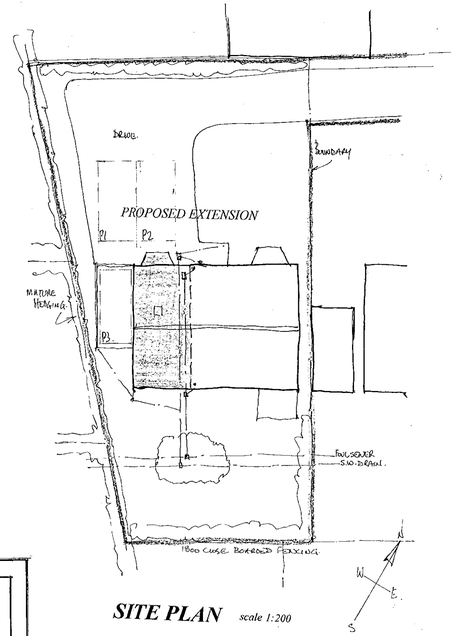

SITE PLAN scale 1:200

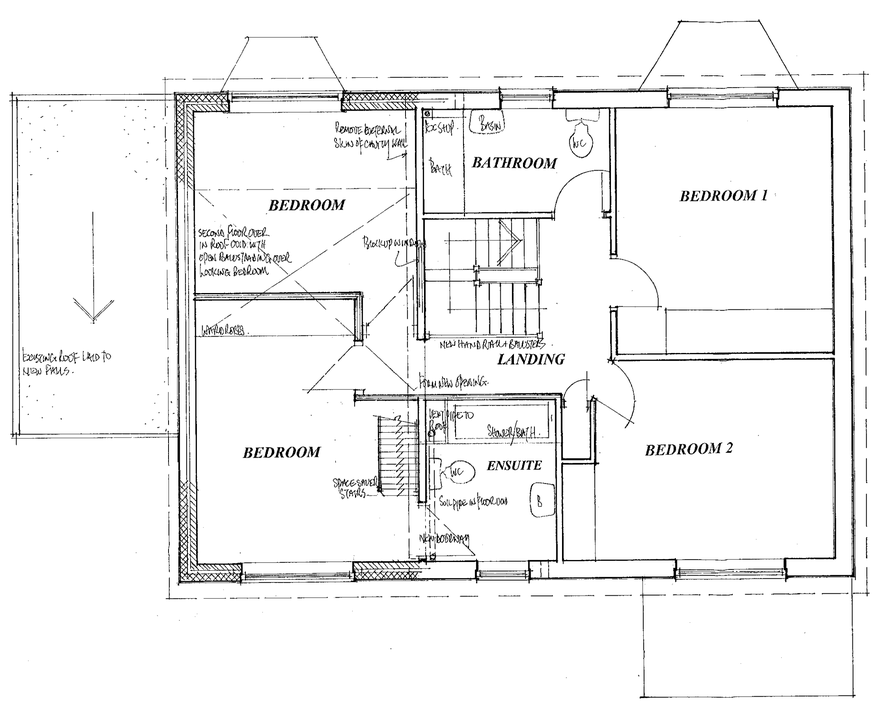

FIRST FLOOR PLAN

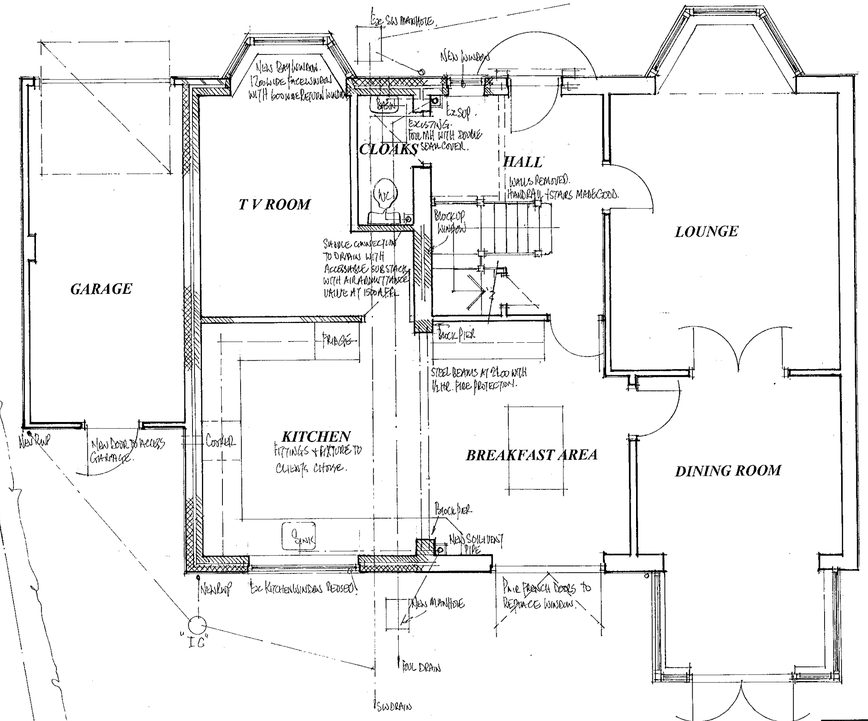

GROUND FLOOR PLAN

APPROVED

COLIN DAWSON & ASSOCIATES
Architectural Design & Building Surveying.
MALVERN HOUSE
1 MALVERN WAY
TWYFORD
READING. BERKSHIRE. RG10 9PY.
Tel: . (0118) 9343322 Fax: (0118) 9343322.

Proposal: PROPOSED EXTENSION.
Drawing: PLANS AS PROPOSED
Site: 85 RIDGEWAY WARGRAVE BERKSHIRE
Date: May 00 Scale: 1:50 & 1:100 Drawing No: D 520-02A

9/8/00

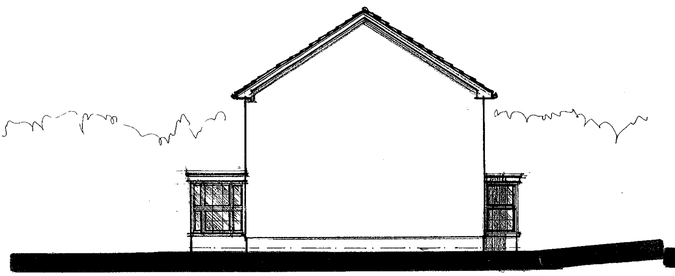

EAST ELEVATION

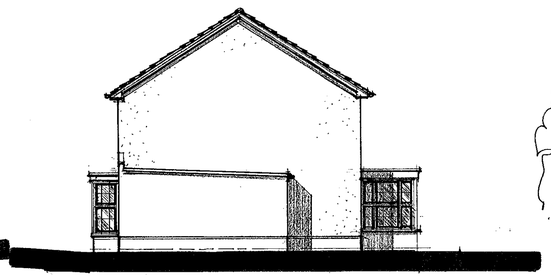

WEST ELEVATION



SOUTH ELEVATION



NORTH ELEVATION

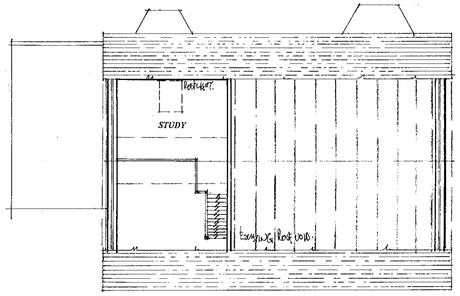

SECOND FLOOR PLAN



LOCATION PLAN scale 1:2500

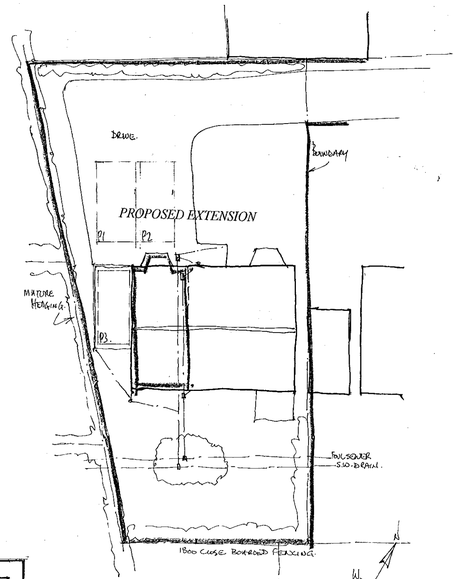

SITE PLAN scale 1:200

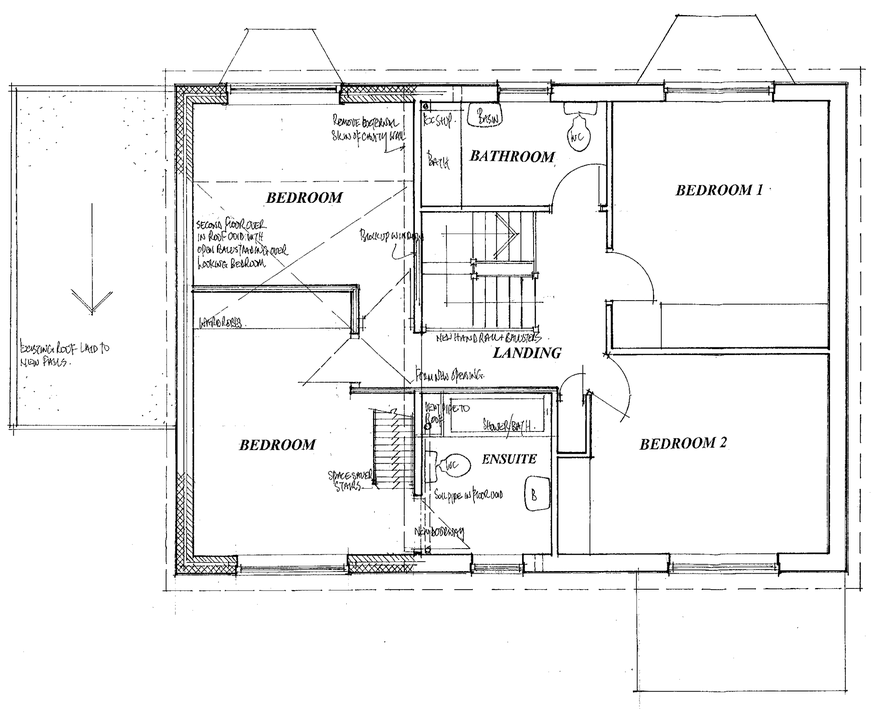

FIRST FLOOR PLAN

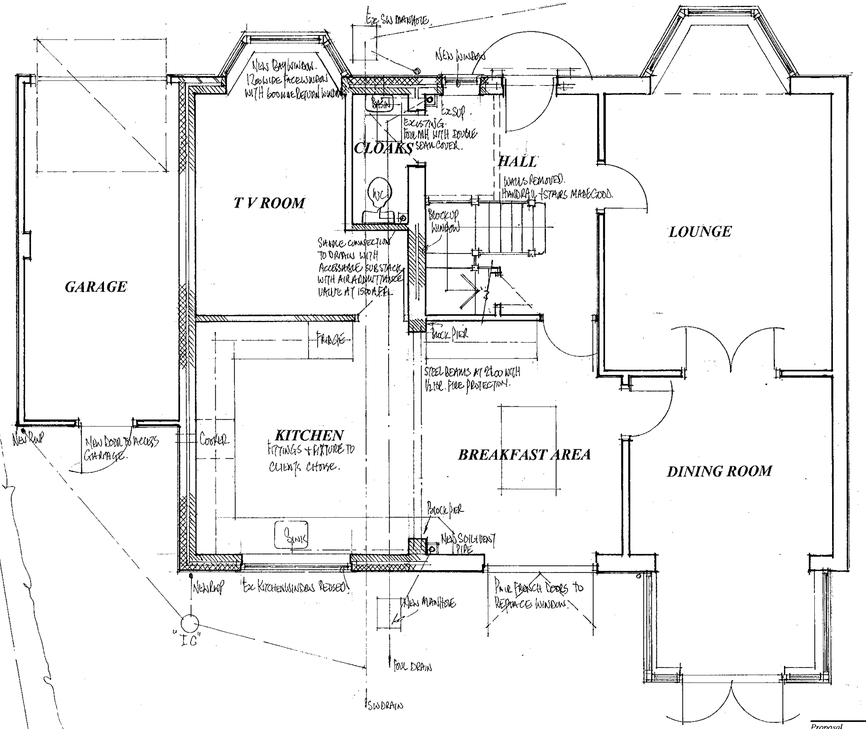

GROUND FLOOR PLAN

SUPERSEDED

COLIN DAWSON & ASSOCIATES
Architectural Design & Building Surveying.
MALVERN HOUSE
1 MALVERN WAY
TWYFORD
READING BERKSHIRE RG10 9PY.
Tel: (0118) 9343322 Fax: (0118) 9343322.

Proposal: PROPOSED EXTENSION.
Drawing: PLANS AS PROPOSED
Site: 85 RIDGEWAY WARGRAVE BERKSHIRE
Date: May 00 Scale: 1:50 & 1:100 Drawing No: D 520-02