

Notes

– Redline boundary depicts property in the ownership of Annington Homes.

① – Sign 1 (Main site Signage/Directional)

② – Sign 2 (Main Site Signage)

③ – Sign 3 (Car Parking)

④ – Sign 4 (Sales Complex Signage)

– Single sided board

– Double sided V-board

FLAG – Flags poles to be 6metres high, white aluminium, 2 piece flagpole with trunkhead finial, cleat and ground sleeve. Flag to be 1.8x0.9m knitted polyester, printed with 3 solid colours. Image to read correctly on one side and mirror image on the reverse. Flag is finished with anti-fray netting, and a rope and toggle.

Note: Please see attached drawings, for signs 1–4 as above, which show styles and sizes.

30.MAY2000 1610

PART APPROVED

Rev	Description	By	Date	Chk'd	Auth

Purpose of Issue	Rev	Date	Authorised

ANNINGTON HOMES

© Copyright

Project
ARBORFIELD
BERKSHIRE

Title
PLANNING APPLICATION
PLAN
PROPOSED SIGNAGE LOCATION

Original Scale	Drawn	Checked	Authorised
1:500	NA		
	Date 28.2.00	Date	Date

Drawing Number: ALD003000301_REL4_PAPP7 Rev: 0

A1

0 10 Millimetres 150

Drawing Number ALD003000301_REL4_PAPP7 Rev 0

R.H. Box for client signatures when required

Complete to show purpose of each issue

Main section

Sub section

Detail

Initial issue signatures

Drg. No. & Latest Revision

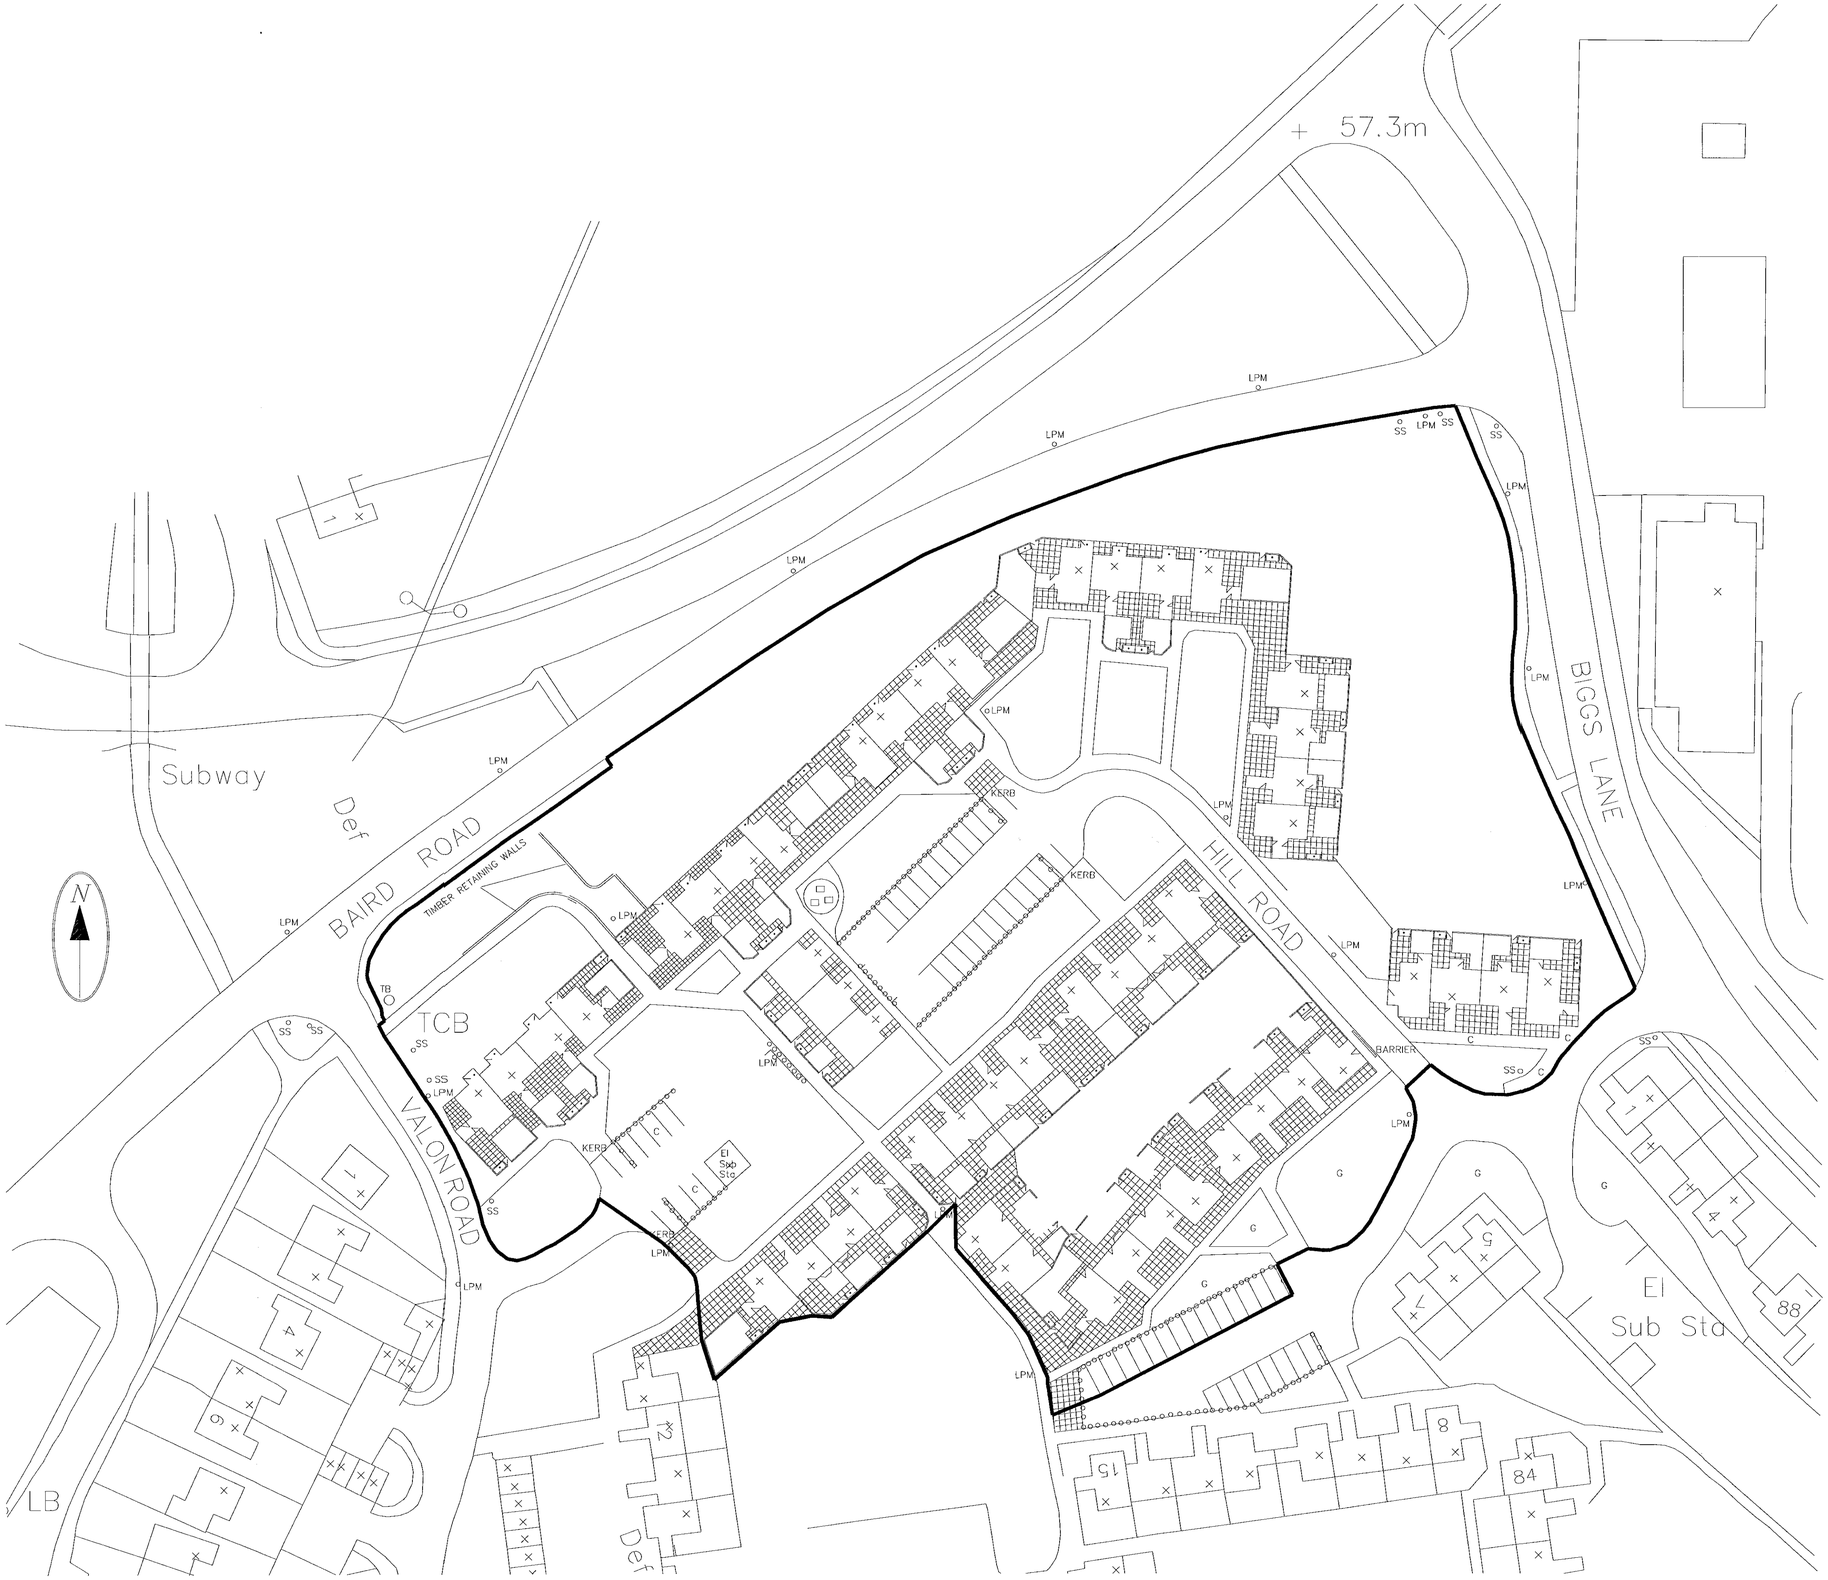

Notes

— Redline boundary depicts property in the ownership of Annington Homes.

30.MAY2000* 1610

Rev	Description	By	Date	Chk'd	Auth

Purpose of Issue	Rev	Date	Authorised

ANNINGTON HOMES

© Copyright

Project

ARBORFIELD
BERKSHIRE

Title

PLANNING APPLICATION
PLAN
EXISTING SITE LAYOUT

Original Scale	Drawn	Checked	Authorised
1:500	NA		
	Date 28.2.00	Date	Date

Drawing Number: ALD003000301_REL4_PAPP5 Rev

A1

0 10 Millimetres 150

AutoCAD Drg. File Ref.

Drawing Number: ALD003000301_REL4_PAPP5 Rev

R.H. Box for client signatures when required

Complete to show purpose of each issue

Main section

Sub section

Detail

Initial issue signatures

Drg. No. & Latest Revision