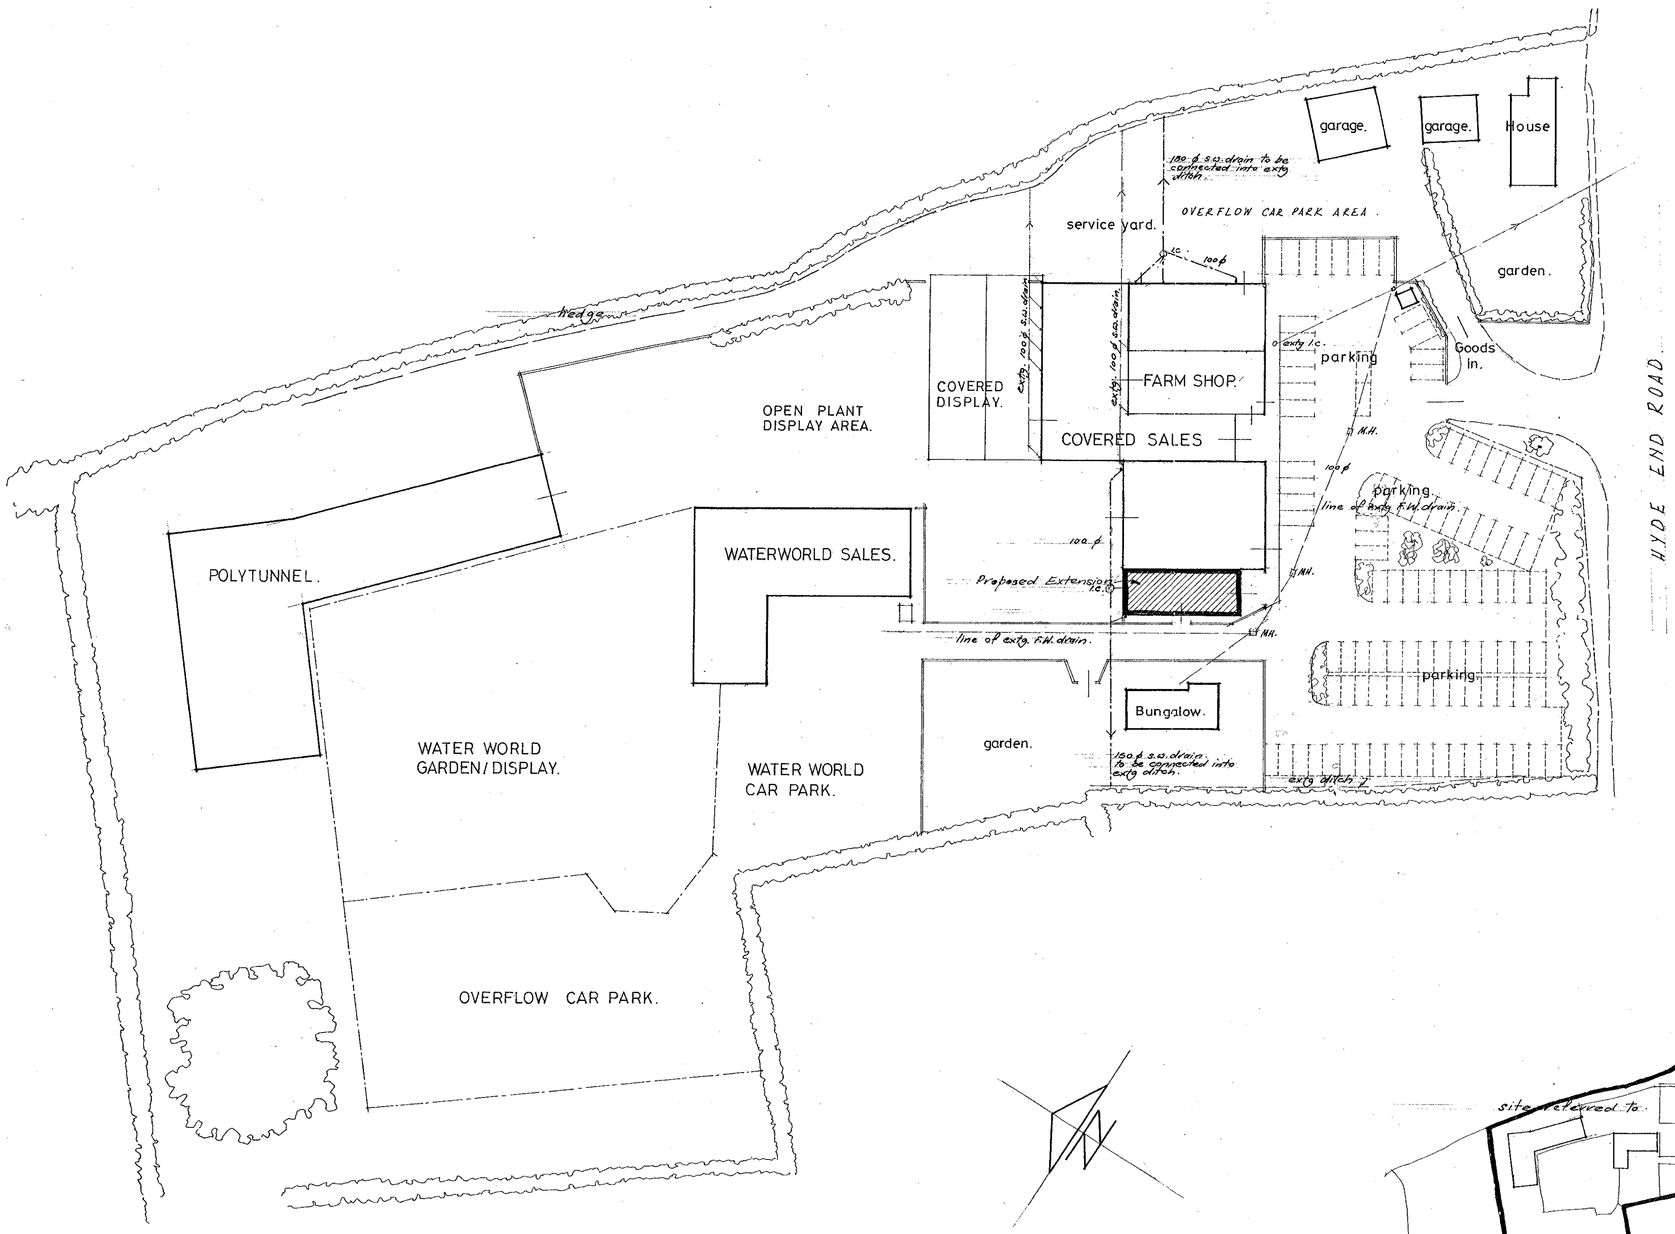

SITE PLAN. scale 1:500

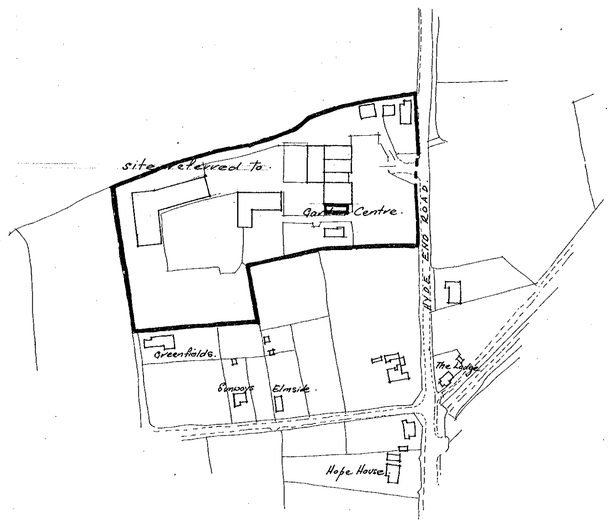

LOCATION PLAN. scale 1:2500

notes.

revisions

project.

GROVELANDS GARDEN CENTRE, HYDE END ROAD, SHINFIELD, READING.

APPROVED

SITE PLAN.

client.

Mr. JAMES O'ROURKE.

10.APR.2000* 1209

Roy Hill. MBIAT.
Architectural Technologist,
167 Upper Woodcote Road,
Caversham, Reading RG4 7JR.
tel/fax : 0118 9473025.

THIS DRAWING IS COPYRIGHT.
All dimensions must be checked on site.
Only figured dimensions to be worked from.

date.	drawn.
Oct. '99.	R.H.

scale. 1:500 & 1:2500

drg. RH9904/01. rev.

71548

NIG BANDA

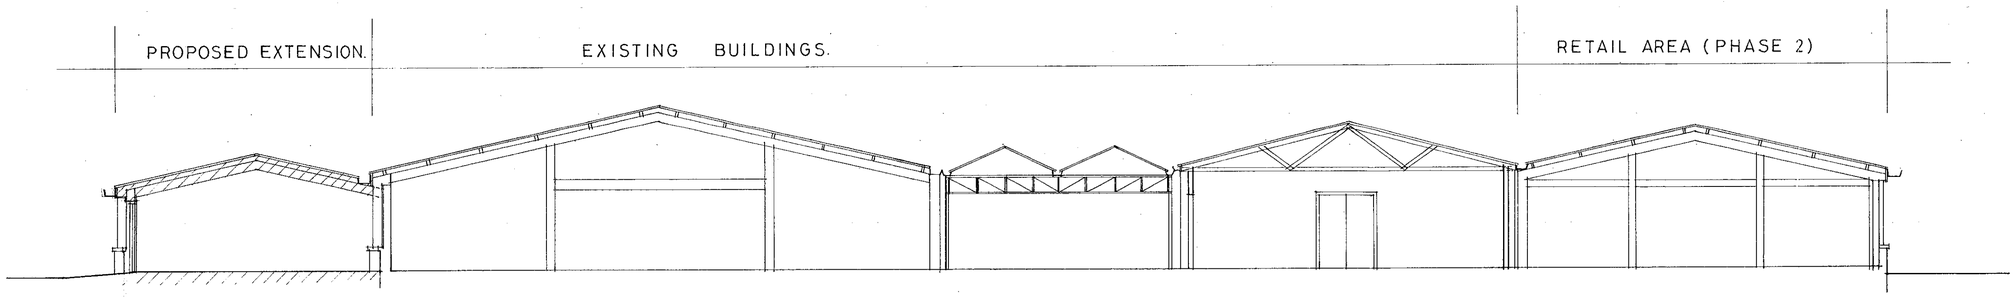

SECTION A-A.

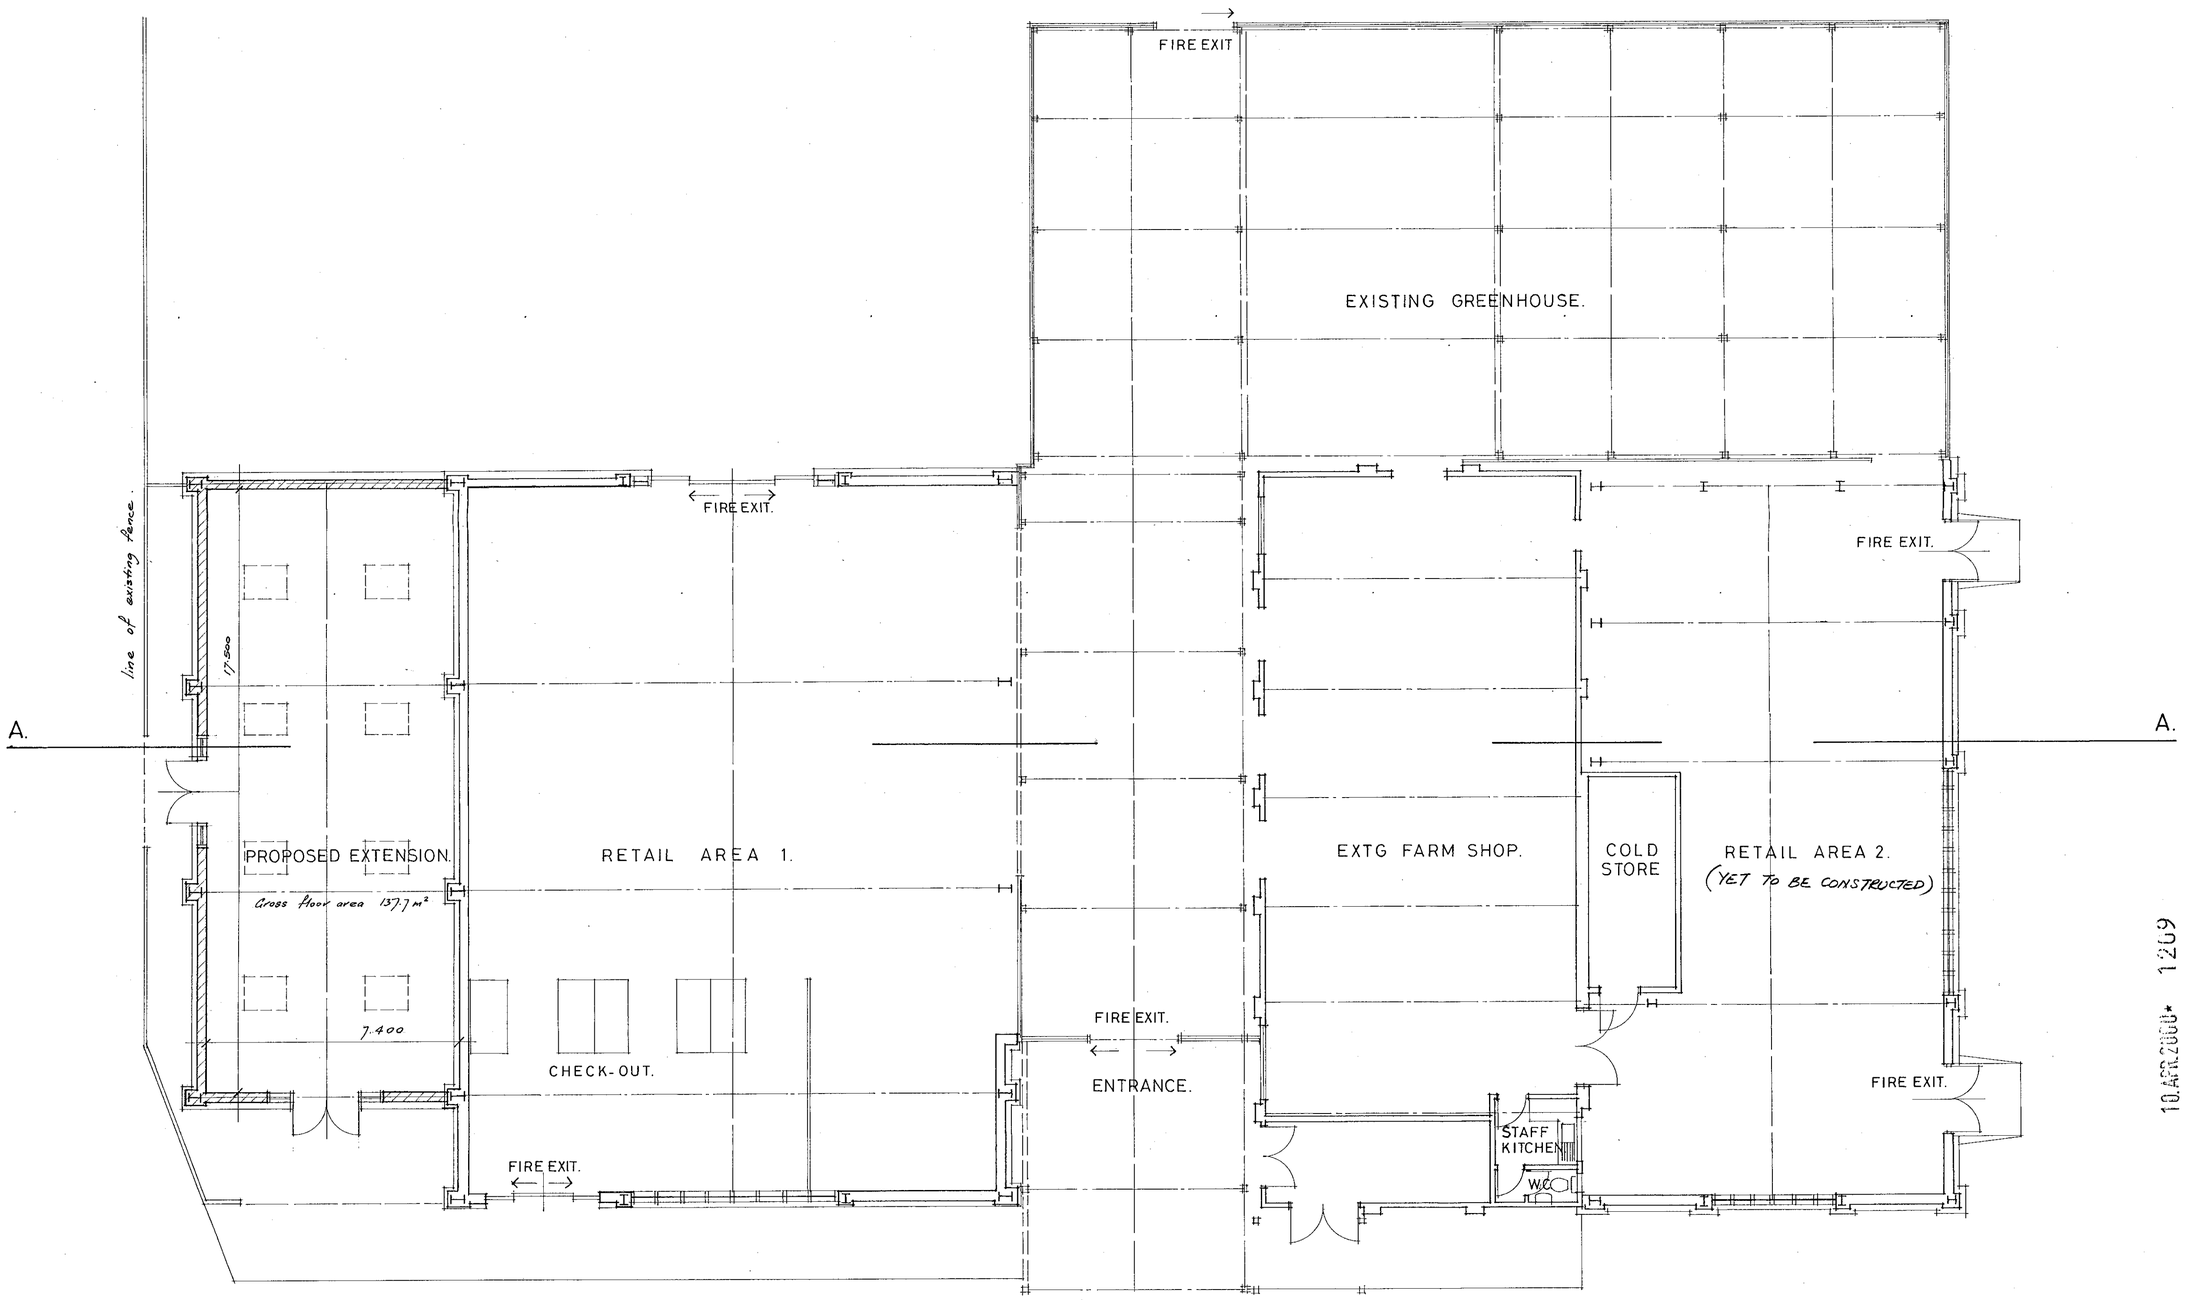

10.APR.2000* 1269

notes.

revisions

project.

GROVELANDS GARDEN CENTRE,
HYDE END ROAD,
SHINFIELD, READING.

APPROVED

GENERAL ARRANGEMENT PLAN.

PROPOSED EXTENSION.

client.

Mr. JAMES O'ROURKE.

Roy Hill. MBIAT.
Architectural Technologist,
167 Upper Woodcote Road,
Caversham, Reading, RG4 7JR.
tel/fax : 0118 9473025.

THIS DRAWING IS COPYRIGHT.
All dimensions must be checked on site.
Only figured dimensions to be worked from.

date.	drawn.
March. 2000	R.H.

scale. 1:100

drg. RH 9904/03. rev. D 21/11/00.

71548

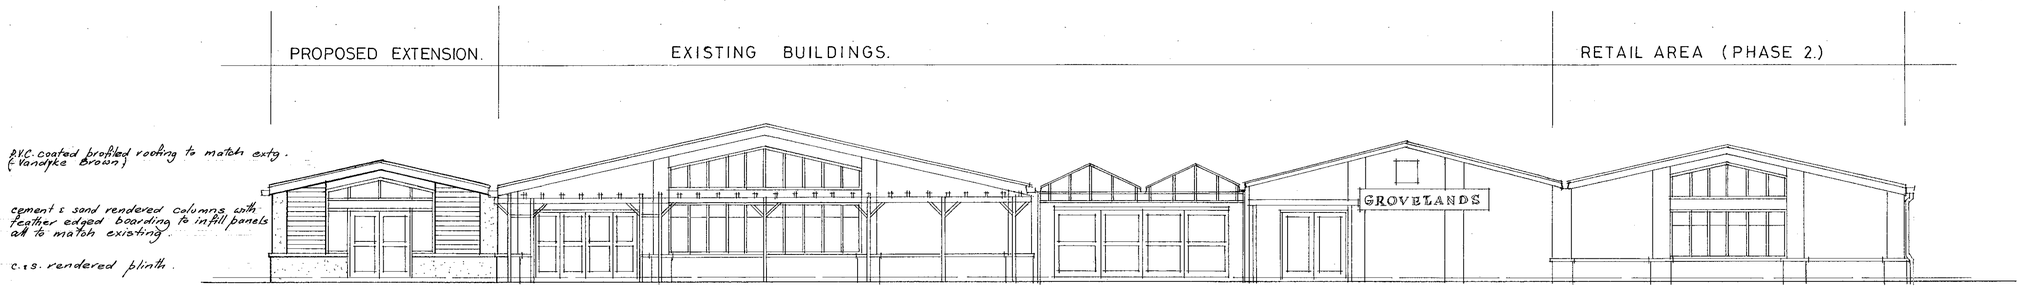

FRONT ELEVATION (S.E.)

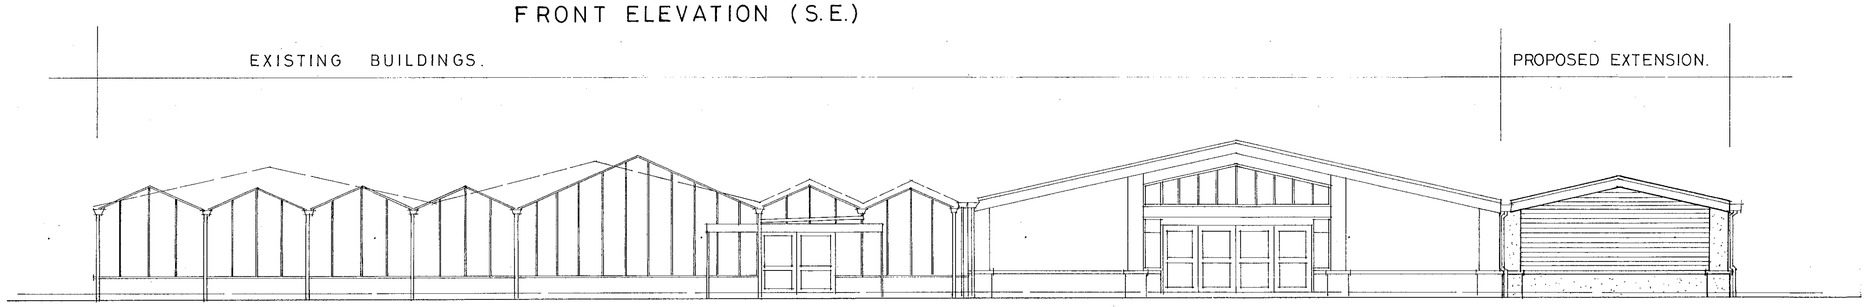

REAR ELEVATION. (N.W.)

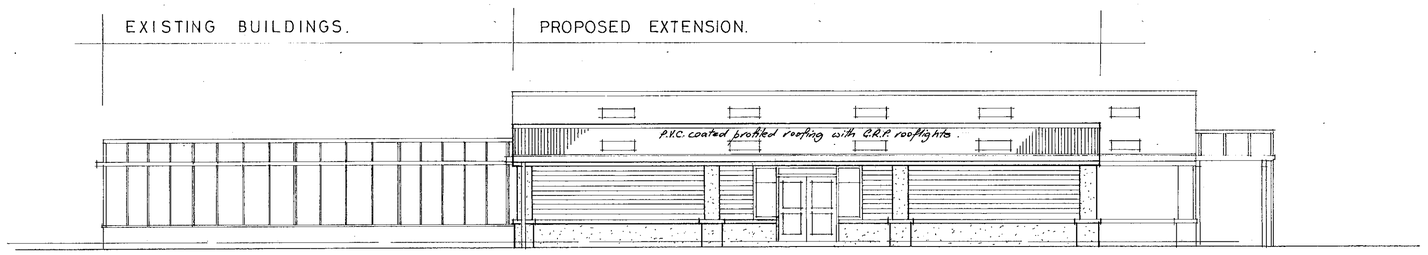

SIDE ELEVATION. (S.W.)

notes.

revisions

10 APR 2000 * 1259

project.

GROVELANDS GARDEN CENTRE,
HYDE END ROAD,
SHINFIELD, READING.

APPROVED

ELEVATIONS.
PROPOSED EXTENSION.

client.

Mr. JAMES O'ROURKE.

Roy Hill MBIAT.
Architectural Technologist,
167 Upper Woodcote Road,
Caversham, Reading. RG4 7JR.
tel/fax : 0118 9473025.

THIS DRAWING IS COPYRIGHT.
All dimensions must be checked on site.
Only figured dimensions to be worked from.

date.	drawn.
March 2000.	R.H.

scale. 1:100

drg. RH9904/02. rev. D 21/11/00

71548 NIG BANDA