existing greenhouses

existing outhouse to be demolished

roof access hatch

turning and parking yard.

gate

piers and screen

new tarmac drive

PLAIN CLAY
ALL TO MATC

JORMER WIN
WITH FELT
VERT. CLAY

STANDARD
PATTERN TO

TIMBER SUPPORT GATE
POSTS.

FACING BR
EXISTING

PROPOSED UTILITY ROOM / CARAGE EXTENSION.

FRONT ELEVATION south.

N CLAY TILED HIPPED ROOF,
APPROX. PITCH ALL TO MATCH
TING HOUSE.

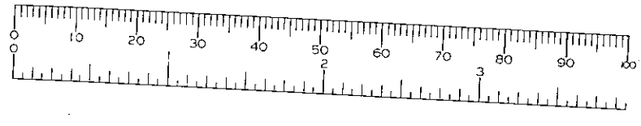

FORM OPENINGS AND BUILD IN
2 No NEW SWD. WINDOWS TO MATCH
AT GRD. AND 1ST. FLOOR LEVELS.

EW FAMILY ROOM

ELEVATION west.

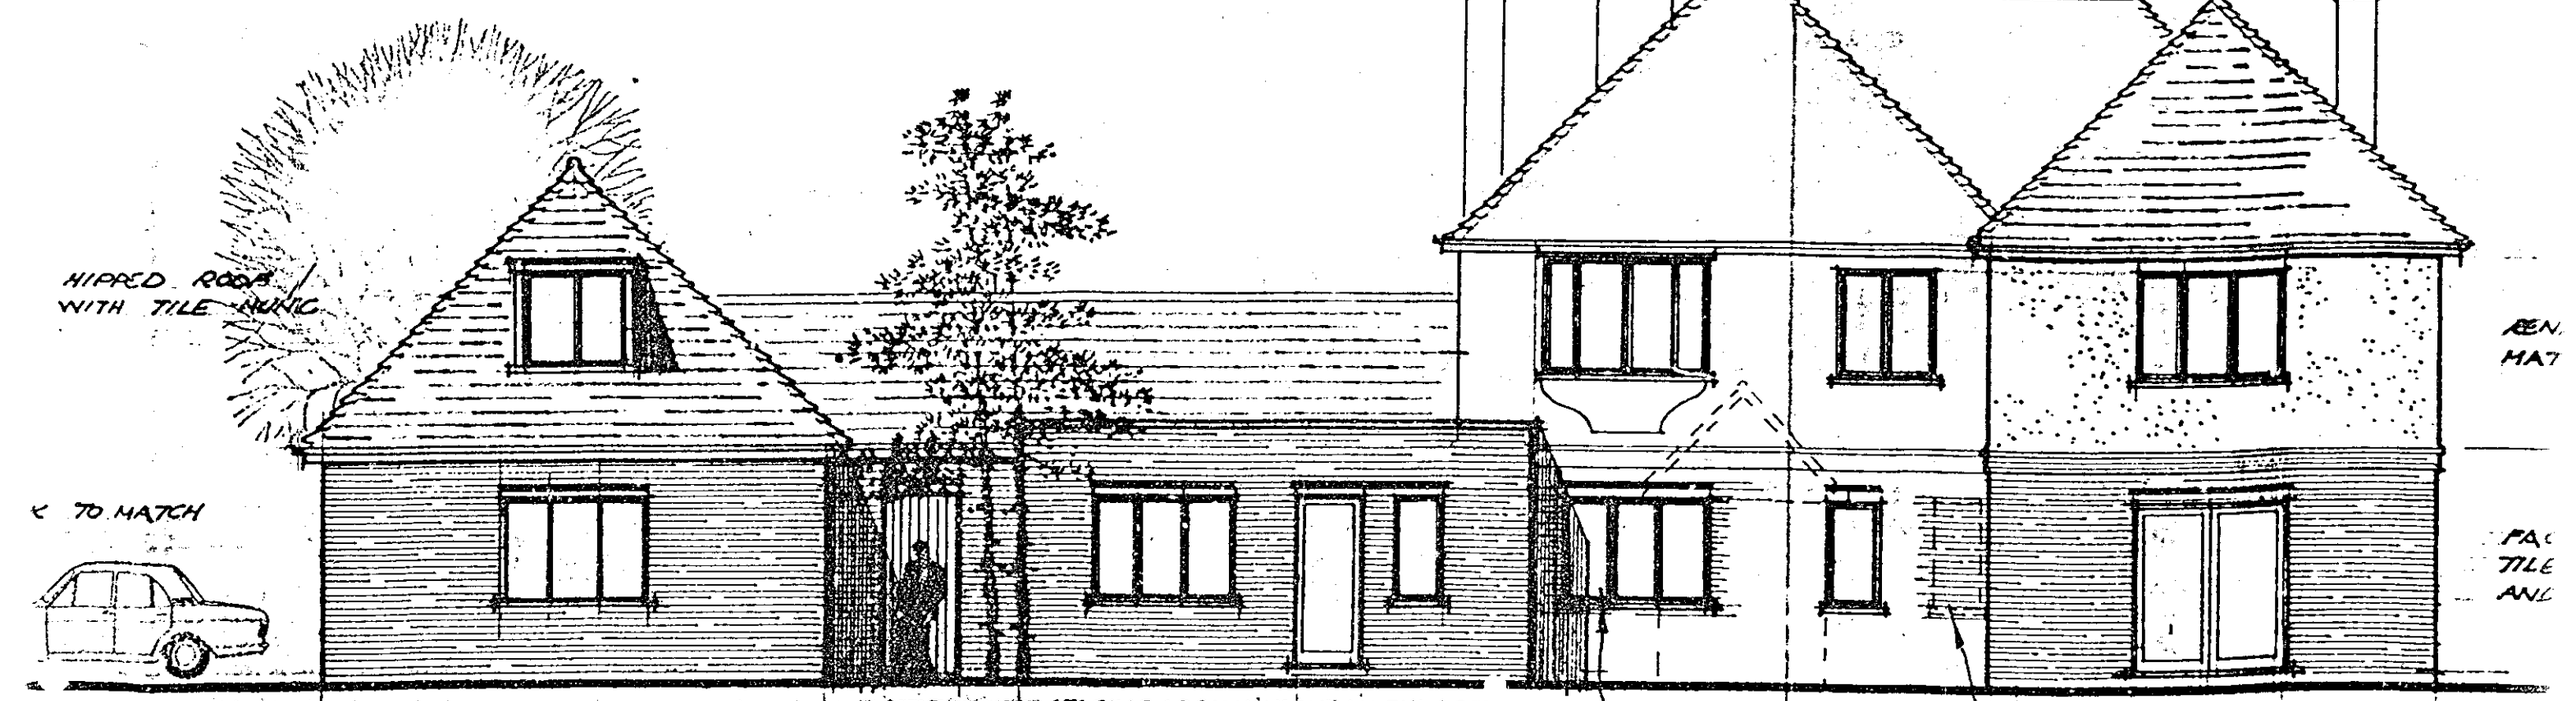

REAR ELEVATION north.

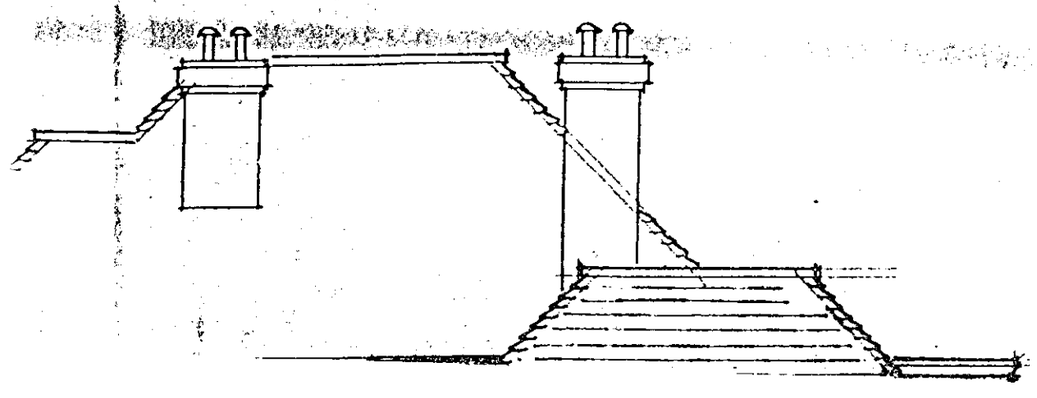

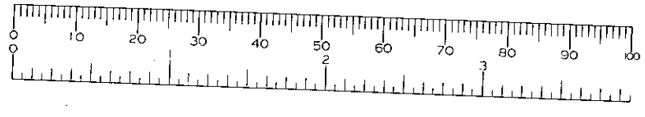

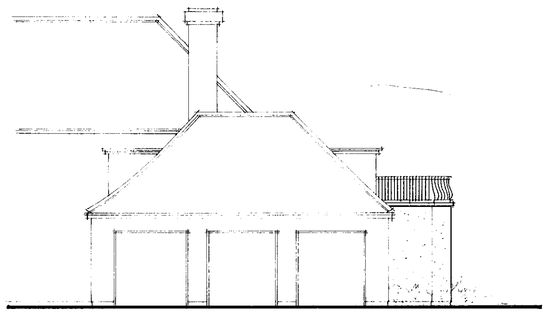

SIDE ELEVATION

All materials to match existing.



REAR ELEVATION

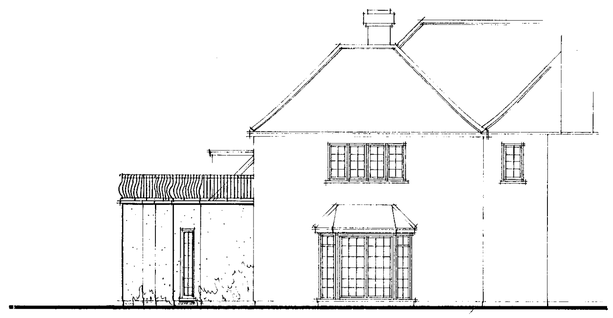

SIDE ELEVATION

ORIG 11.5x7.5 = 86.25 + 6x4 = 24 = 110m² flp. 220m² f's.
8x5.5 = 30.25x2 = 60.5m²
9x7.5 = 67.5m² 6x10 = 60m² x 2 = 120m²
1985 - 157m² flp. Current 43m².
24.8m² f's.

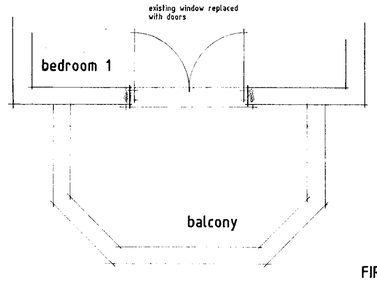

FIRST FLOOR (PART) PLAN

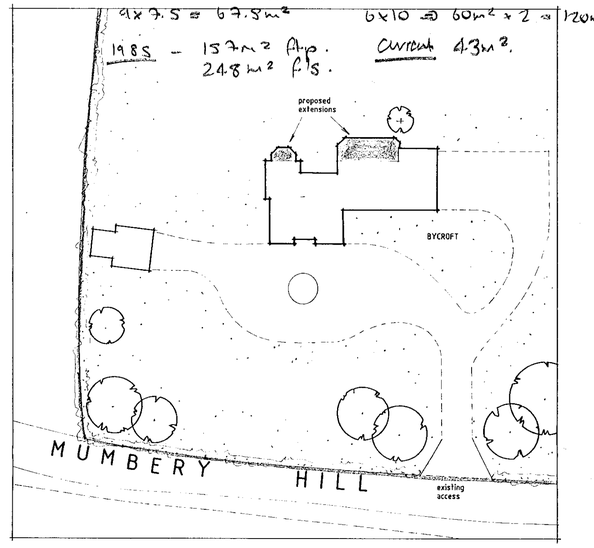

BLOCK PLAN (PART) 1:500

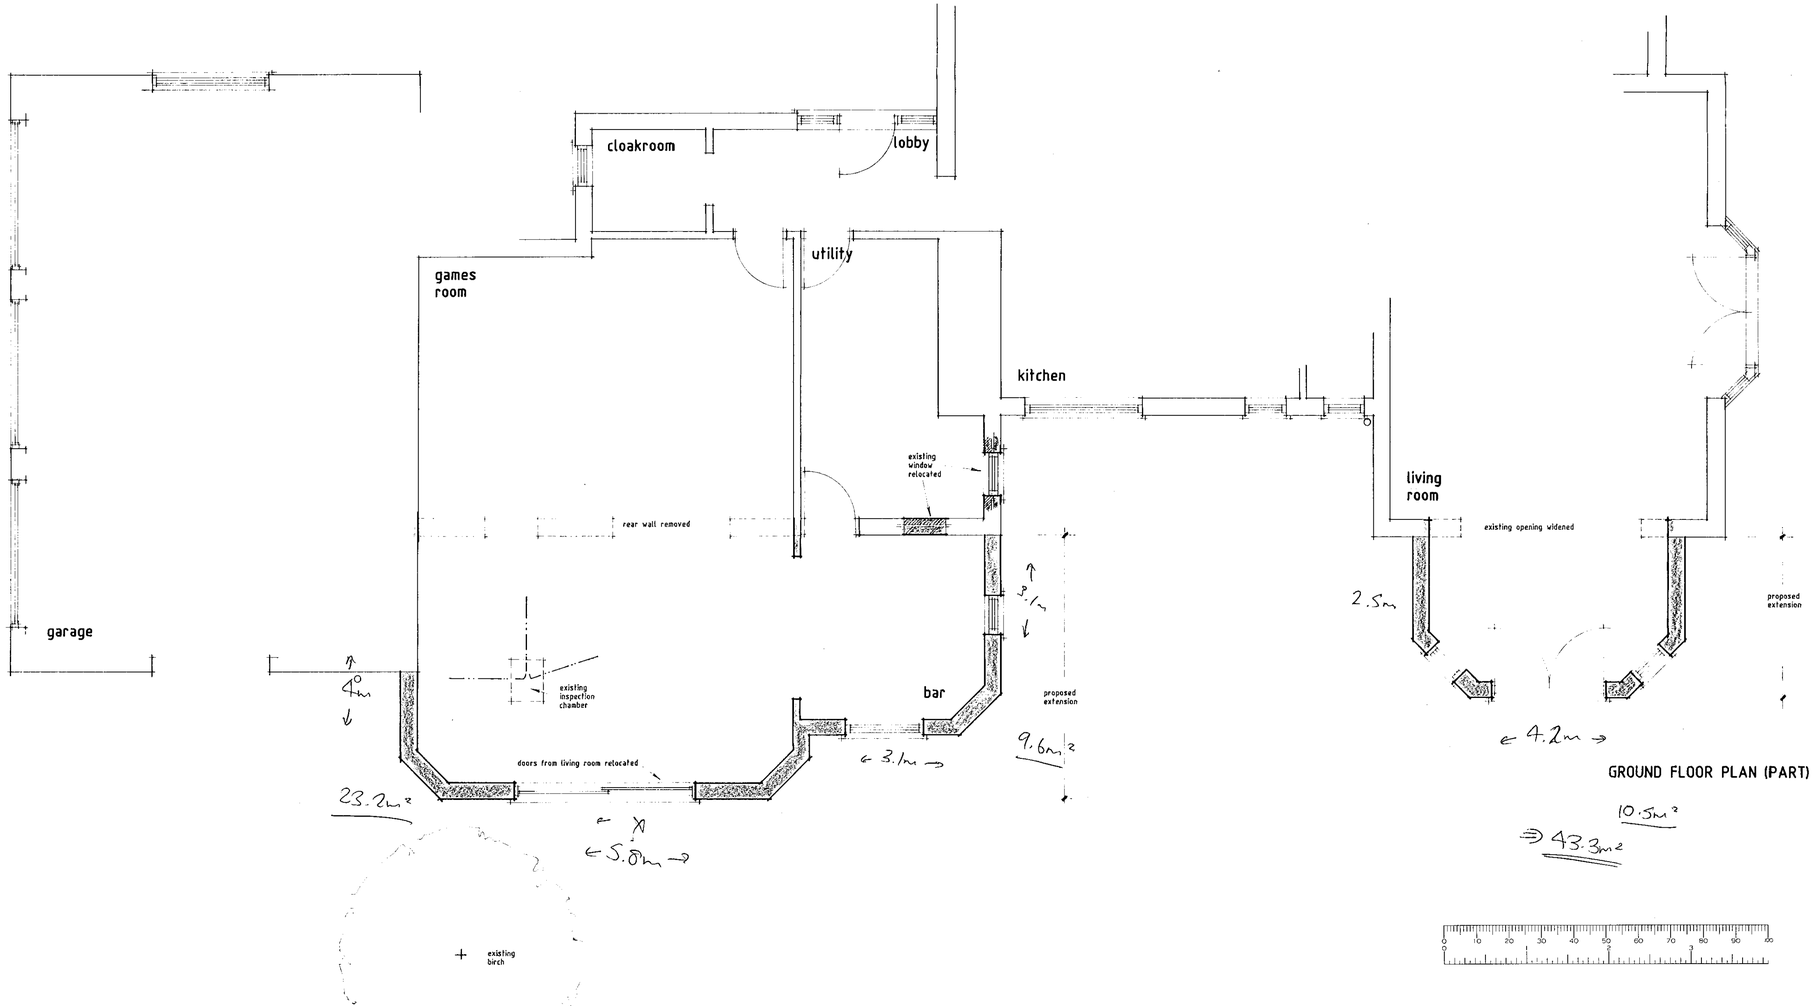

GROUND FLOOR PLAN (PART)

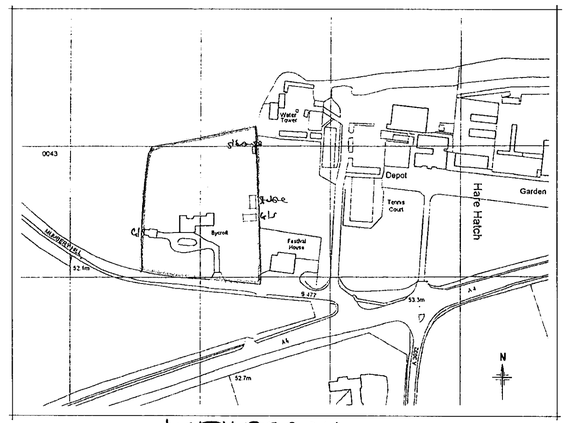

LOCATION PLAN WITH DRAWN 1:2500

05 JUN 2000 1689

Alan Burr Design

Tel: 0491-612924
Fax: 0491-612924

4 Hall Close, Pyrton,
Oxon OX9 5BE.

Project: Proposed extensions at Bycroft, Mumbery Hill, Hare Hatch, Twyford for Mr & Mrs C V Herman

Title: Plans & elevations

Drawn: AB Scale: 1:100 1:50 1:500 1:2500 Date: 28.5.00

Drawing No. 994600

© Plan and content copyright; not to be reproduced without written consent.