Revision: Date: Notes:

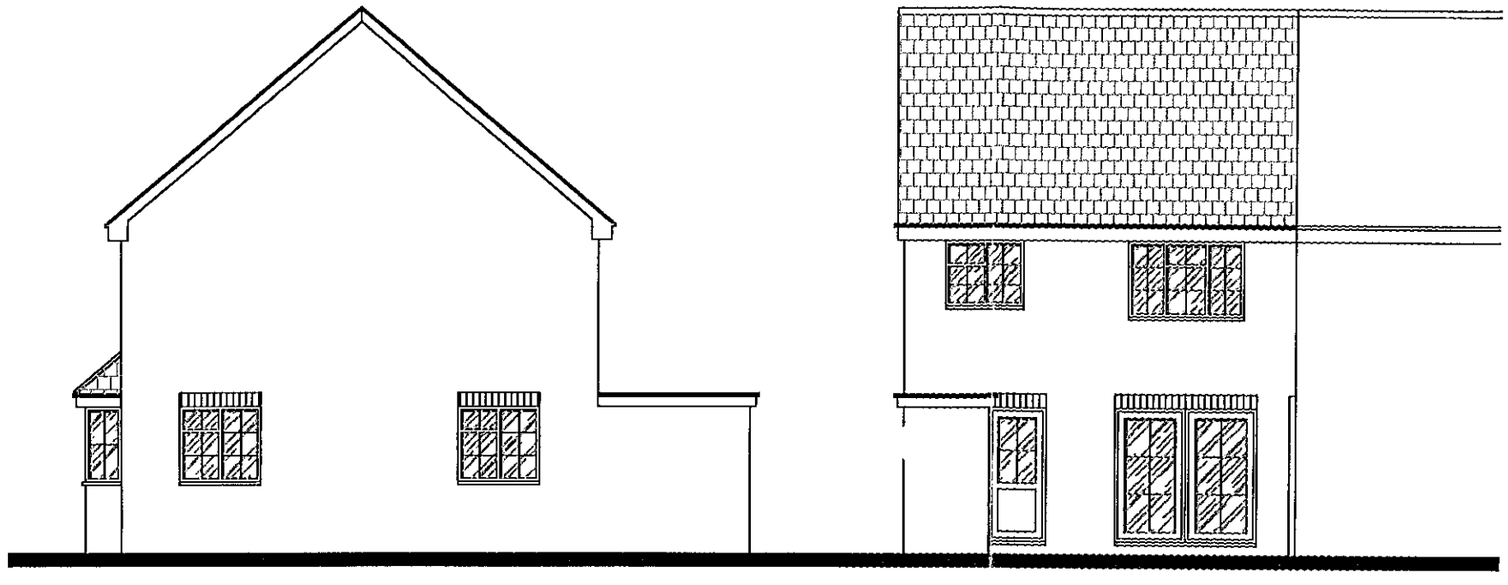

SIDE ELEVATION (extg).

REAR ELEVATION (extg).

DELEGATED

26.MAY2000* 1616

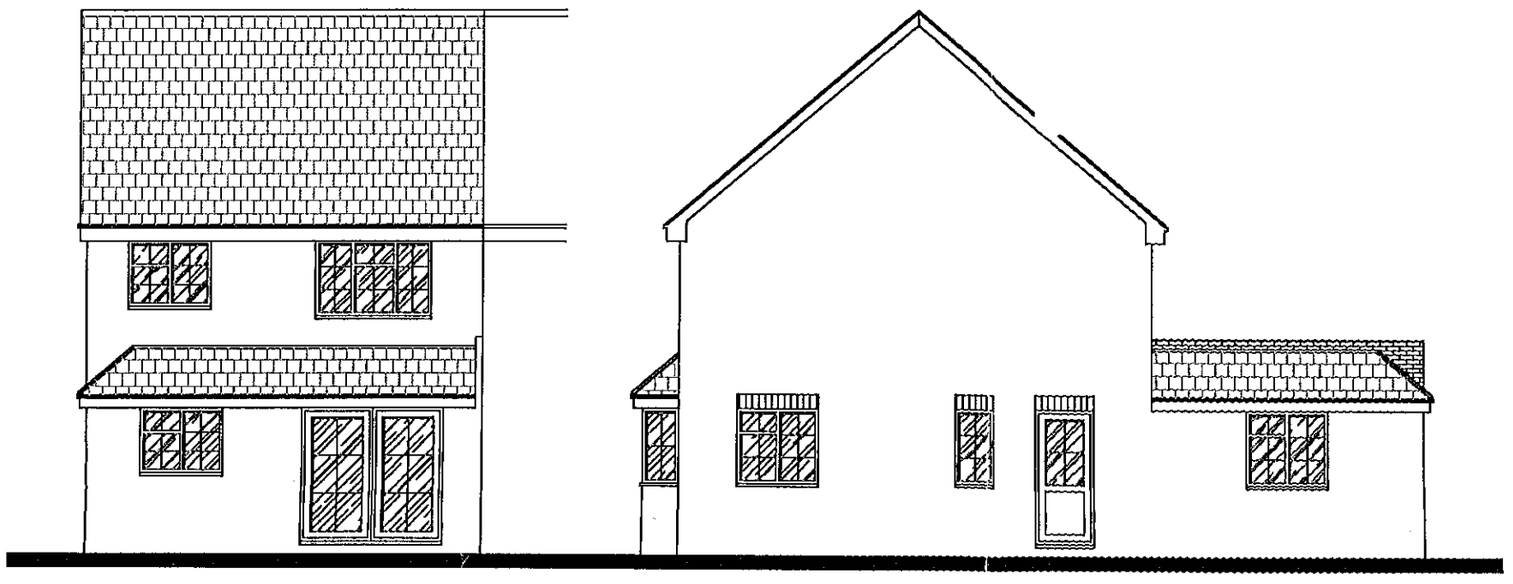

REAR ELEVATION (prop).

SIDE ELEVATION (prop).

Client:
Mr. & Mrs. R. Cox.

Job Title:
Proposed rear extension at:
62 Rochester Road,
Reading,
Berkshire.

Drawing Title:
EXTG. & PROP.
ELEVATIONS.

Scale:
1/100. A3

Date:
April. 2000.

Drawn By:
P.J.M.

Drawing No.:
P19-00-02.

Revision: Date: Notes:

0 10 20 30 40 50 60 70 80 90 100
0 1 2 3

DELEGATED

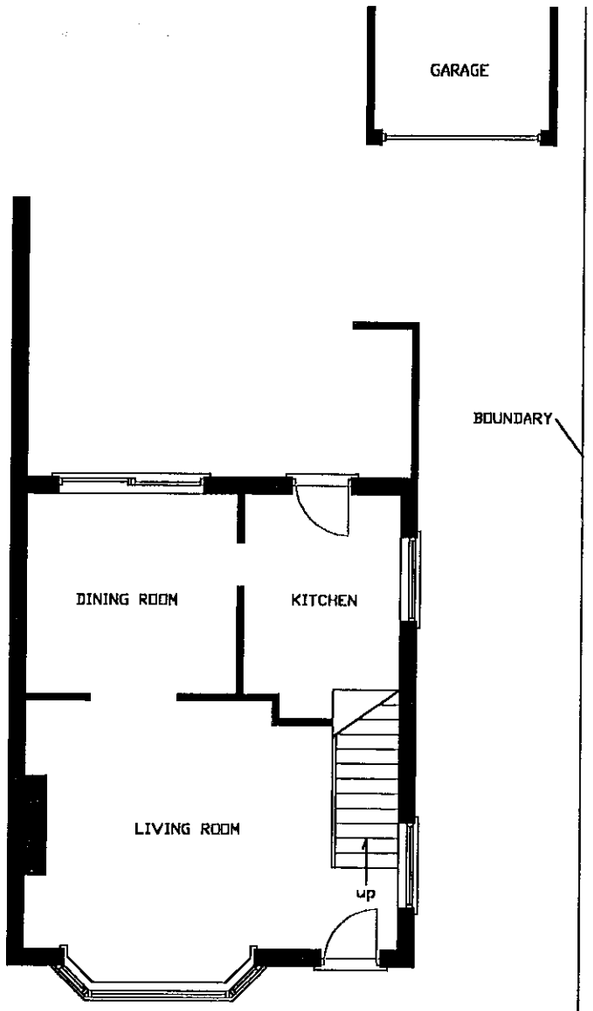

GROUND FLOOR PLAN (extg).

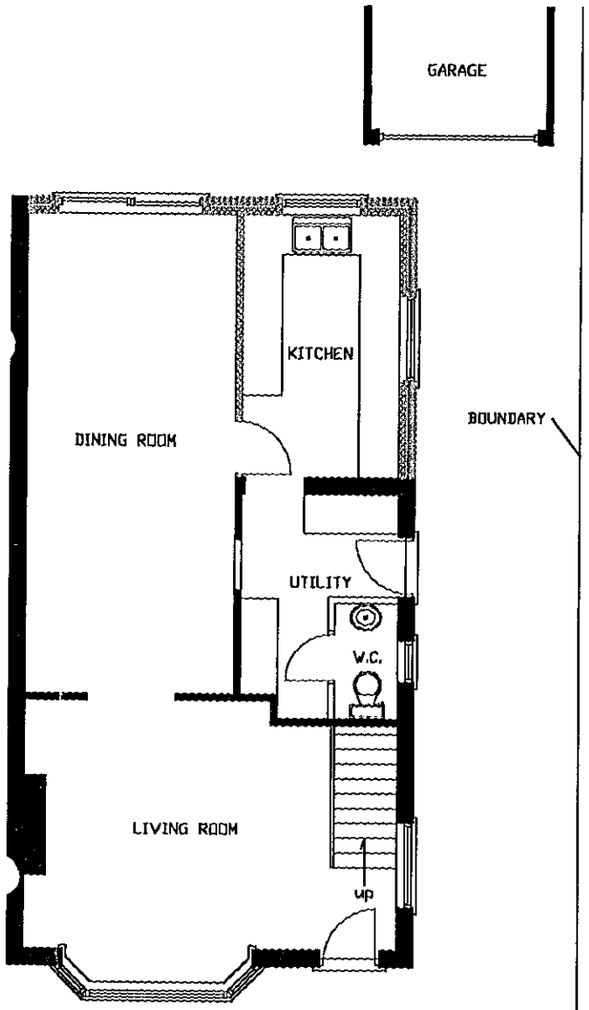

GROUND FLOOR PLAN (prop).

26.MAY2000* 16196

Client:
Mr. & Mrs. R. Cox.

Job Title:
Proposed rear extension at:
62 Rochester Road,
Reading,
Berkshire.

Drawing Title:
EXTG. & PROP. PLANS.

Scale:
1/100. A3

Date:
April. 2000.

Drawn By:
P.J.M.

Drawing No.:
P19-00-01.

Revision: Date: Notes:

DELEGATED

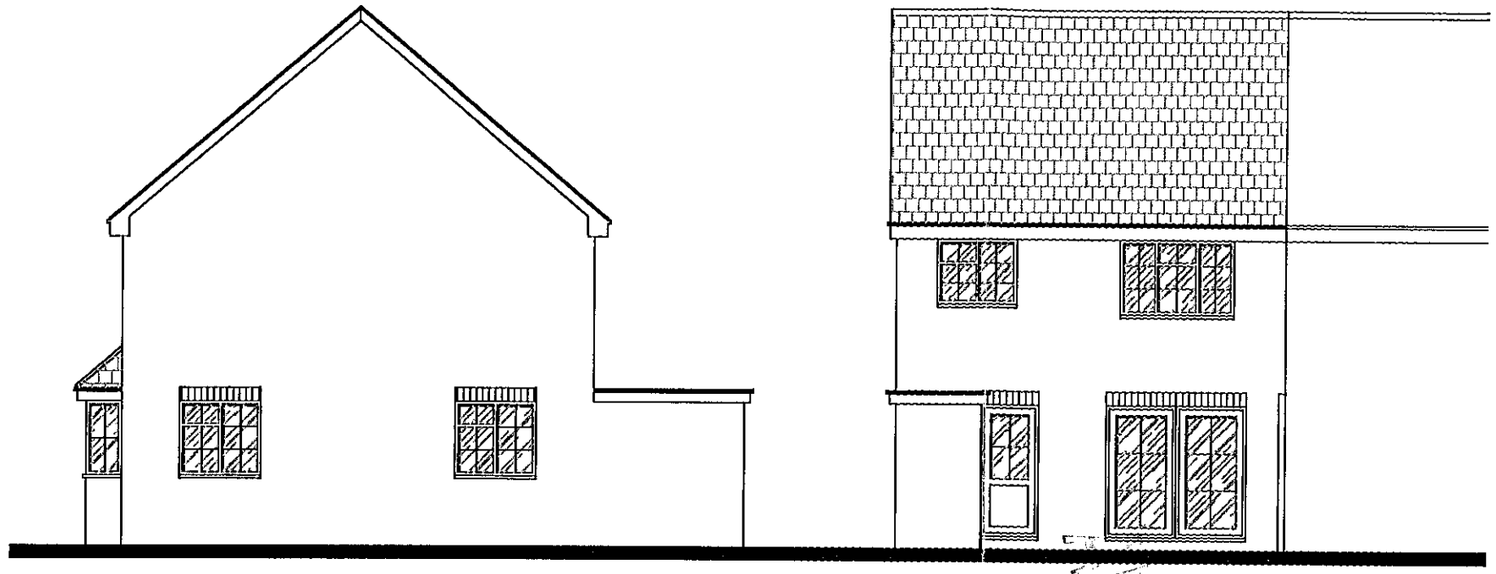

SIDE ELEVATION (extg).

REAR ELEVATION (extg).

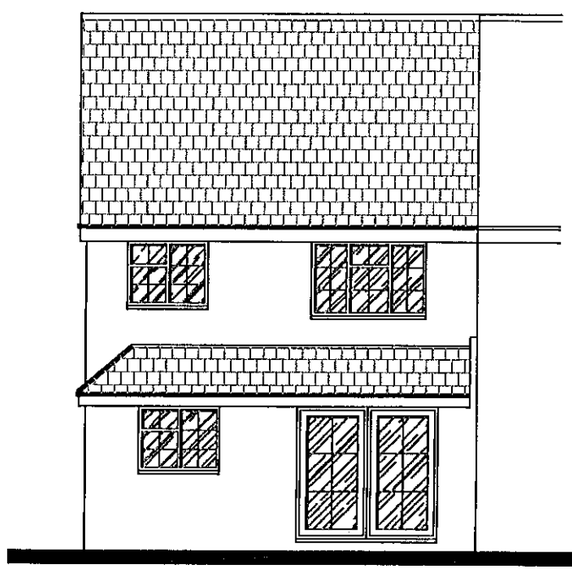

REAR ELEVATION (prop).

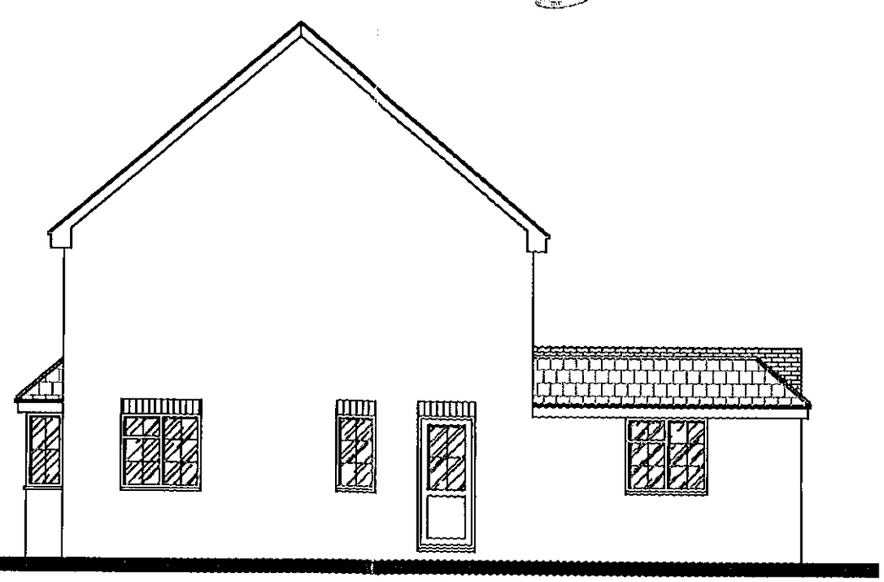

SIDE ELEVATION (prop).

26.MAY2000* 16196

Client:
Mr. & Mrs. R. Cox.

Job Title:
Proposed rear extension at:
62 Rochester Road,
Reading,
Berkshire.

Drawing Title:
EXTG. & PROP.
ELEVATIONS.

Scale:
1/100. A3

Date:
April. 2000.

Drawn By:
P.J.M.

Drawing No.:
P19-00-02.

CD 23/8/00

Revision: Date: Notes:

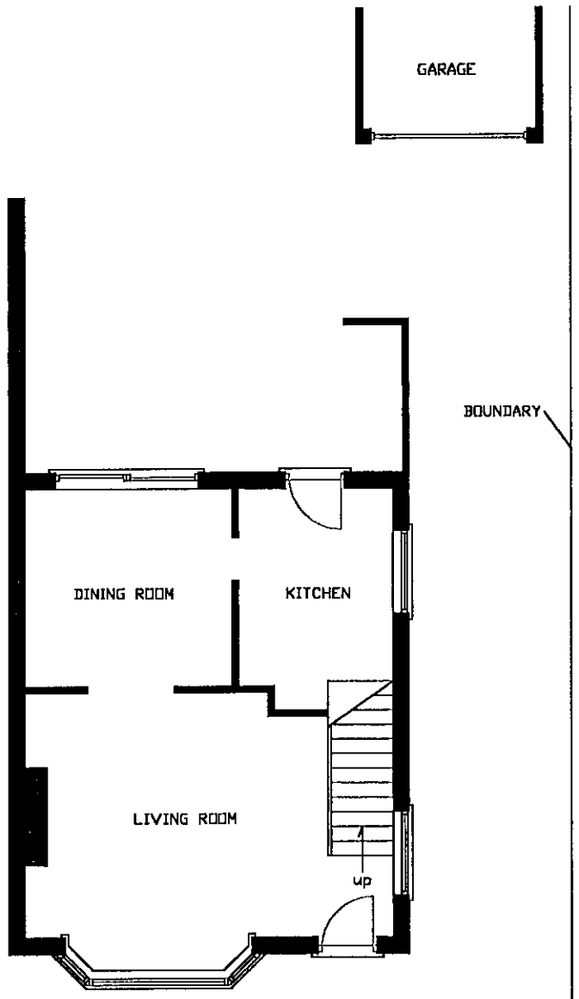

GROUND FLOOR PLAN (extg).

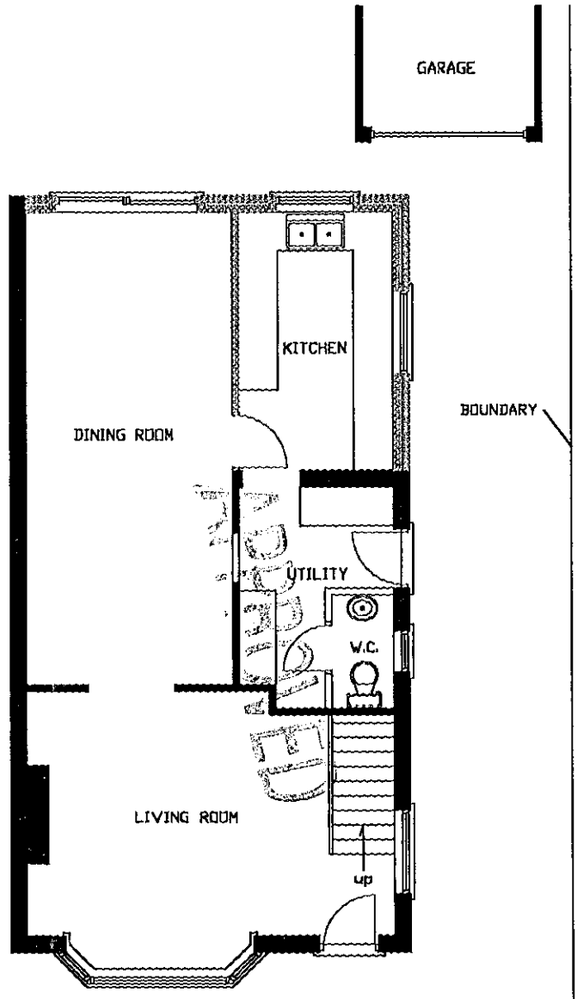

GROUND FLOOR PLAN (prop).

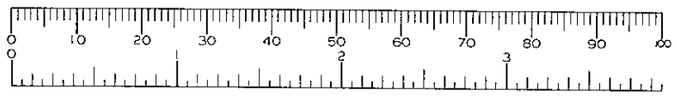

DELEGATED

26.MAY2000* 1616

Client:
Mr. & Mrs. R. Cox.

Job Title:
Proposed rear extension at:
62 Rochester Road,
Reading,
Berkshire.

Drawing Title:
EXTG. & PROP. PLANS.

Scale:
1/100. A3

Date:
April. 2000.

Drawn By:
P.J.M.

Drawing No.:
P19-00-01.

U 23/6/00


DELEGATED
APPROVED
ESTER AVENUE
FRAMPTON CLOSE
Lenleigh
Sentoza
Saint Giles
Tamarisk
12
7
1
82
70
62
58
8
10
31
46
34
5
2
1
PROPOSED EXTENSION.
EXTG. ACCESS.
26.MAY2000* 1616
BLOCK PLAN.
SCALE 1:500.
62 ROCHESTER AVE.
WOODLEY.



FRAMPTON CLOSE
ESTER AVENUE
Lenleigh
Sertoza
Saint Giles
Tamarisk
12
7
1
82
70
62
58
31
46
34
8
5
2
10
PROPOSED EXTENSION.
EXTG. ACCESS.
APPROVED
DELEGATED
26.MAY2000*
1616
BLOCK PLAN.
SCALE 1:500.
62 ROCHESTER AVE.
WOODLEY.