23 MAY 2030* 1531

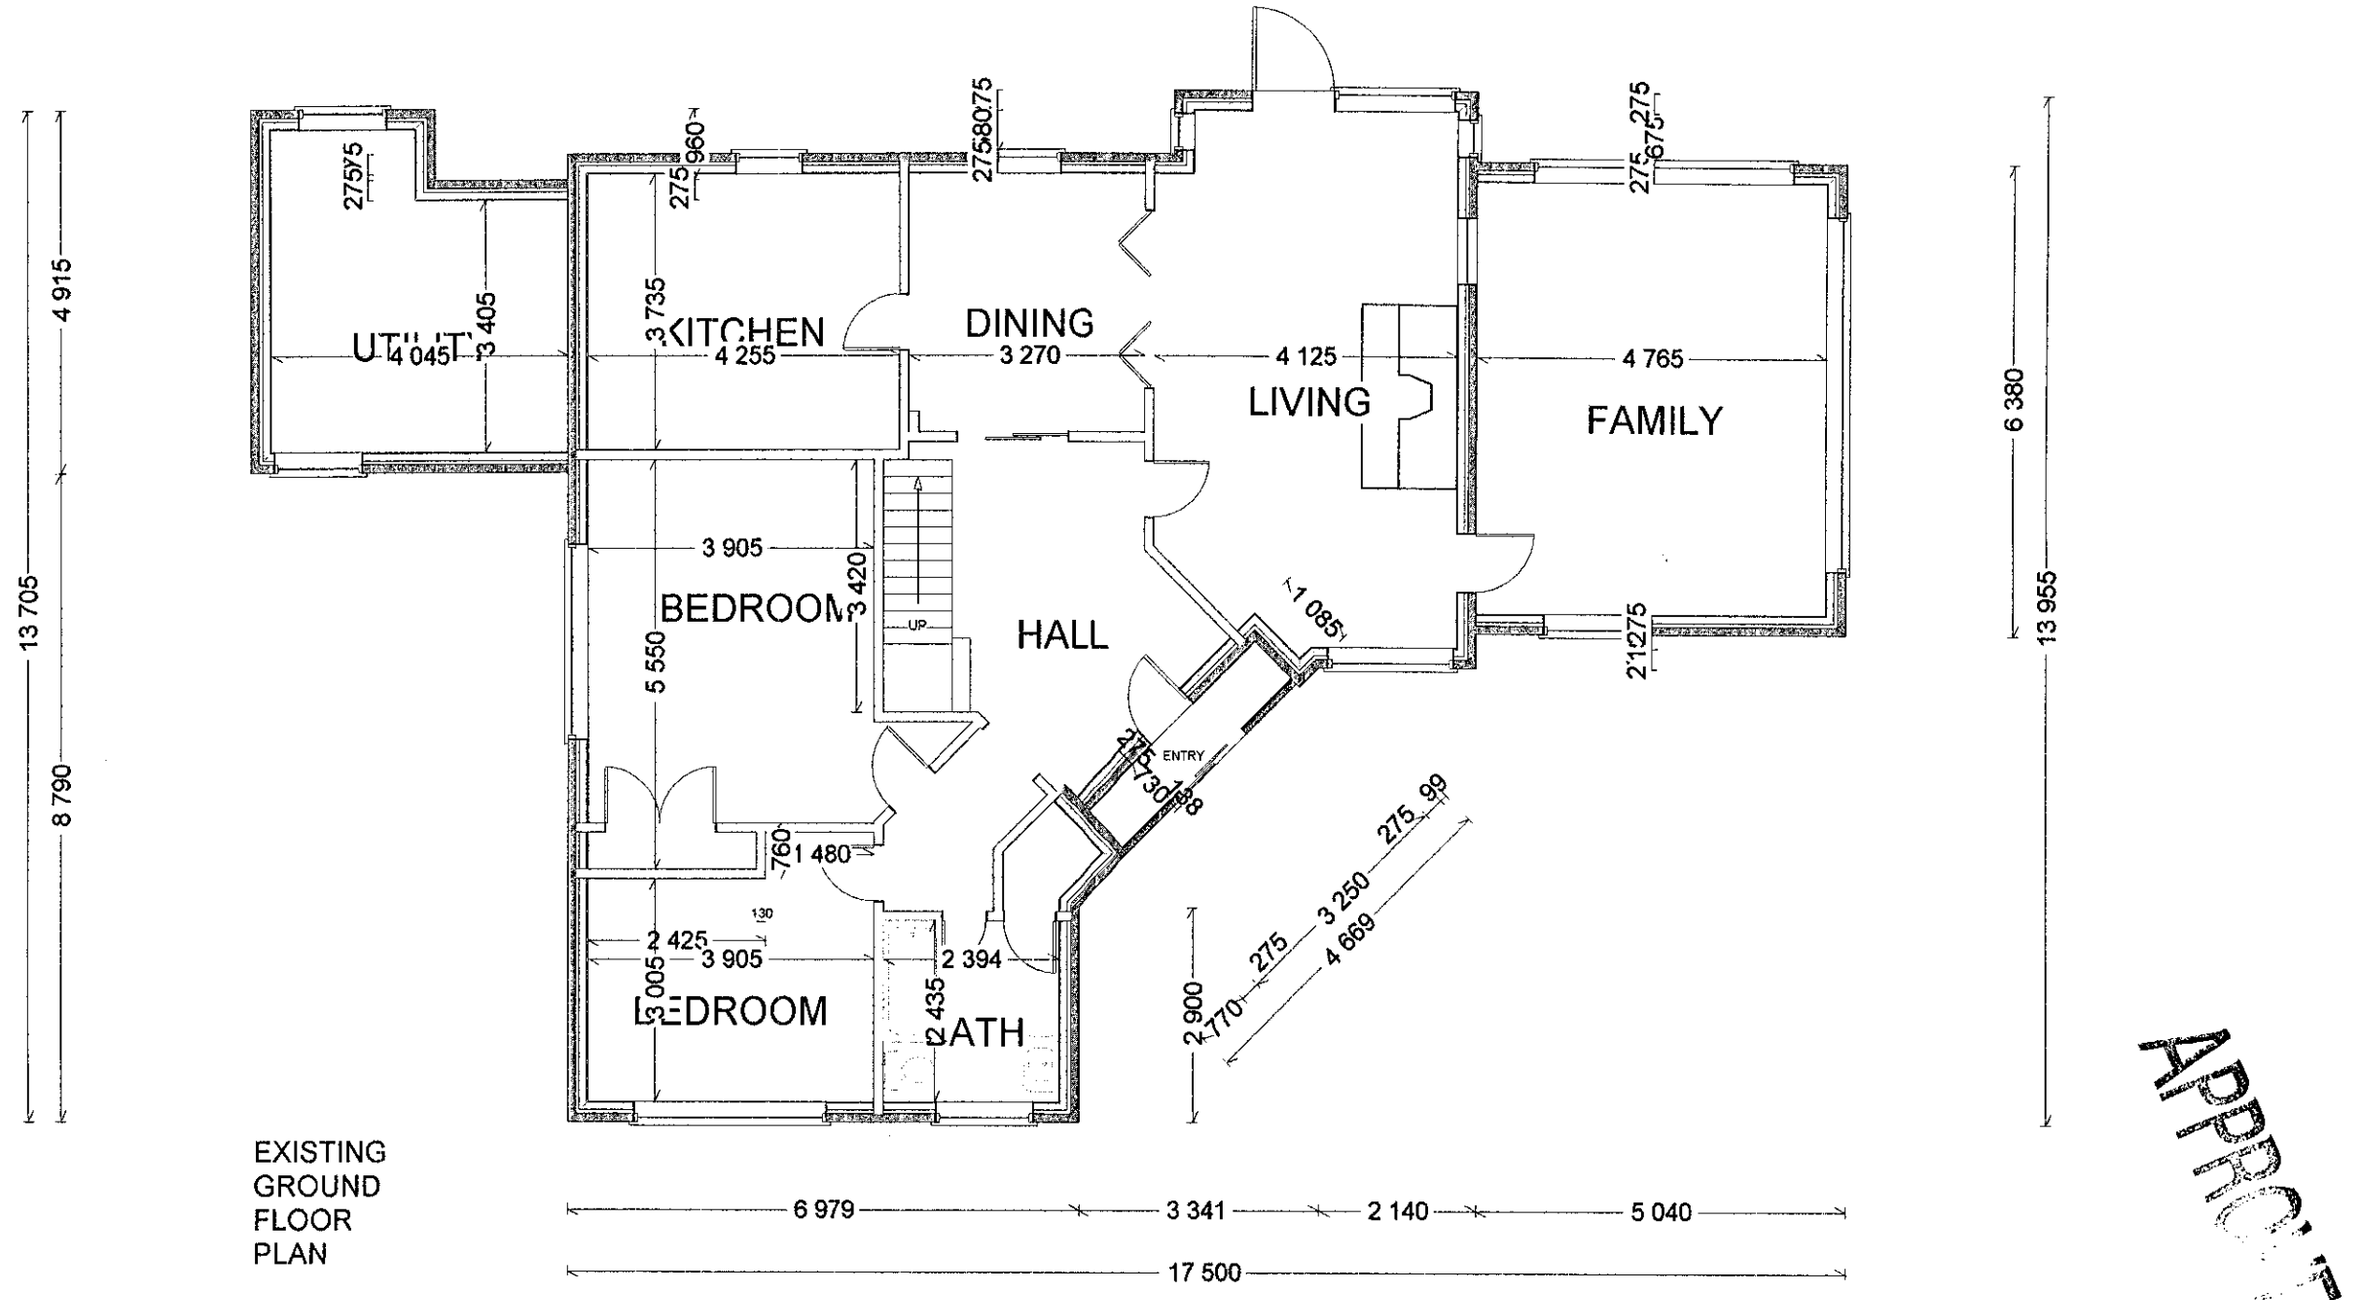

EXISTING
GROUND
FLOOR
PLAN

APPROVED

23.MAY2000* 1551

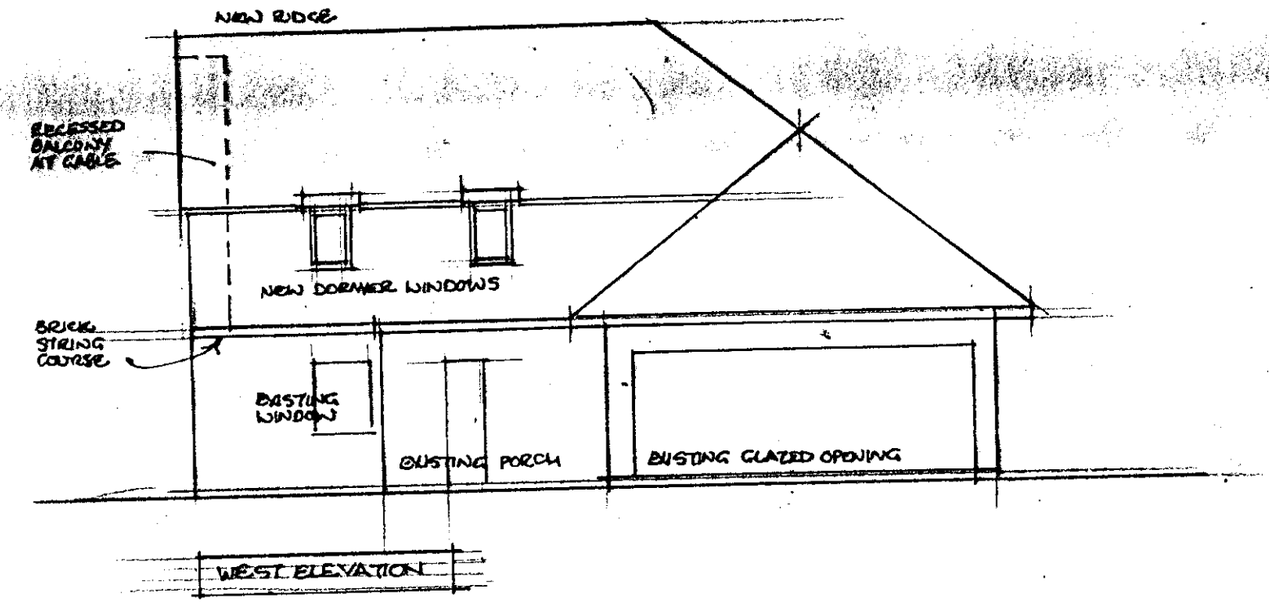

WEST ELEVATION

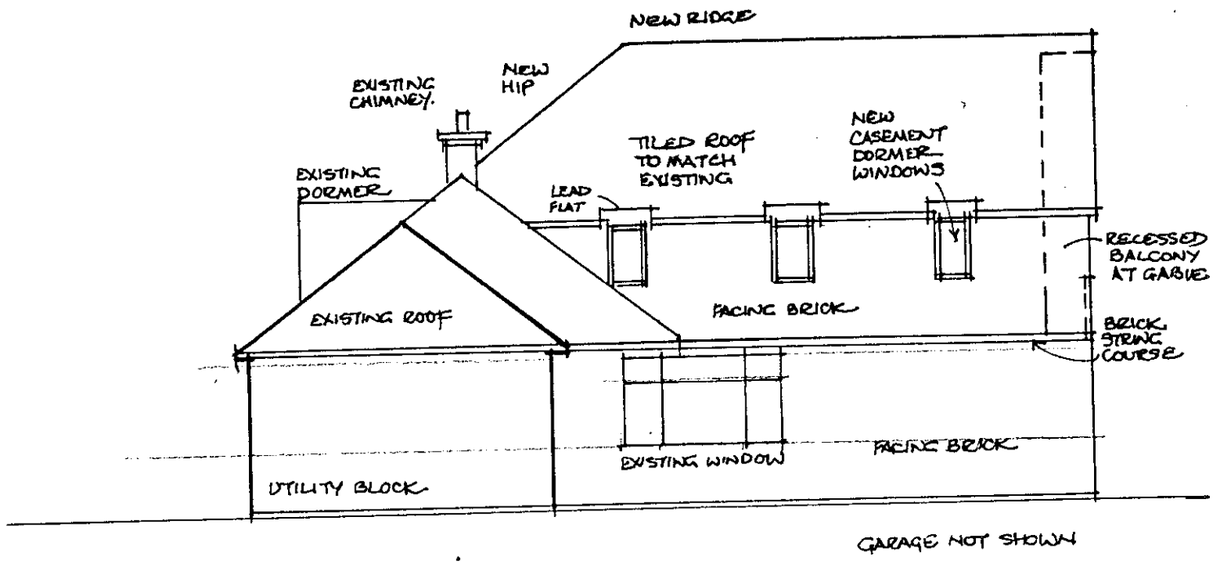

EAST ELEVATION

NOTE:
WEST ELEVATION TO HAVE
TWO SIMILAR CASEMENT DORMERS.

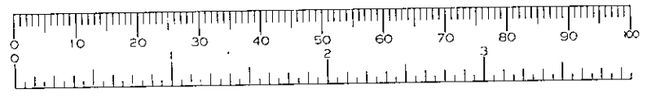

APPROVED

A. WEST ELEVATION ADDED 15 MAY 00

ROBERT M STOKES RIBA	MONON HOUSE 8 COPSE MEAD WOODLEY	SCALE 1:100 25 APR 00
	WEST AND EAST ELEVATION (PROPOSED)	2051 · 104A

TPR21

23.MAY2000* 1551

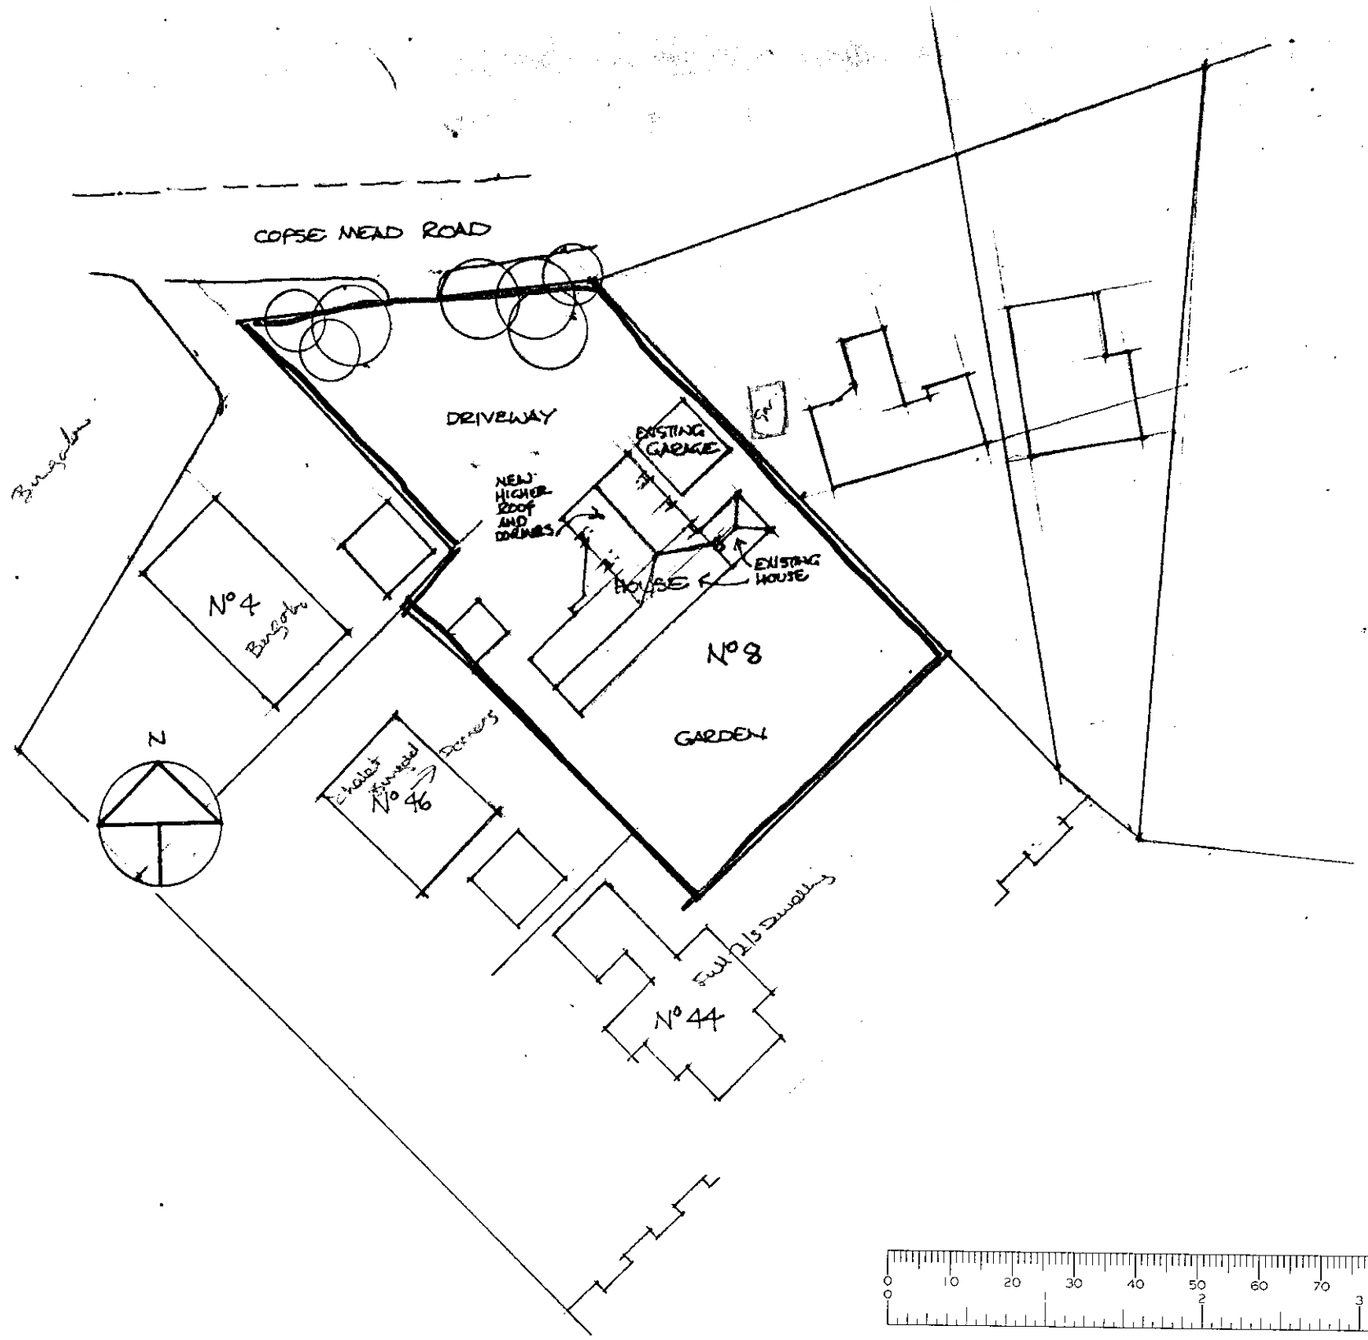

APPROVED

15 MAY 00

A PROPOSED ALTERATION AND ADJOINING PROPERTIES ADDED

ROBERT M STOKES RIBA	MONON HOUSE 8 COPSE MEAD WOODLEY	SCALE 1:500 25 APR 00
	SITE PLAN	2051 · 100A

TPR21

23.MAY2000* 1551

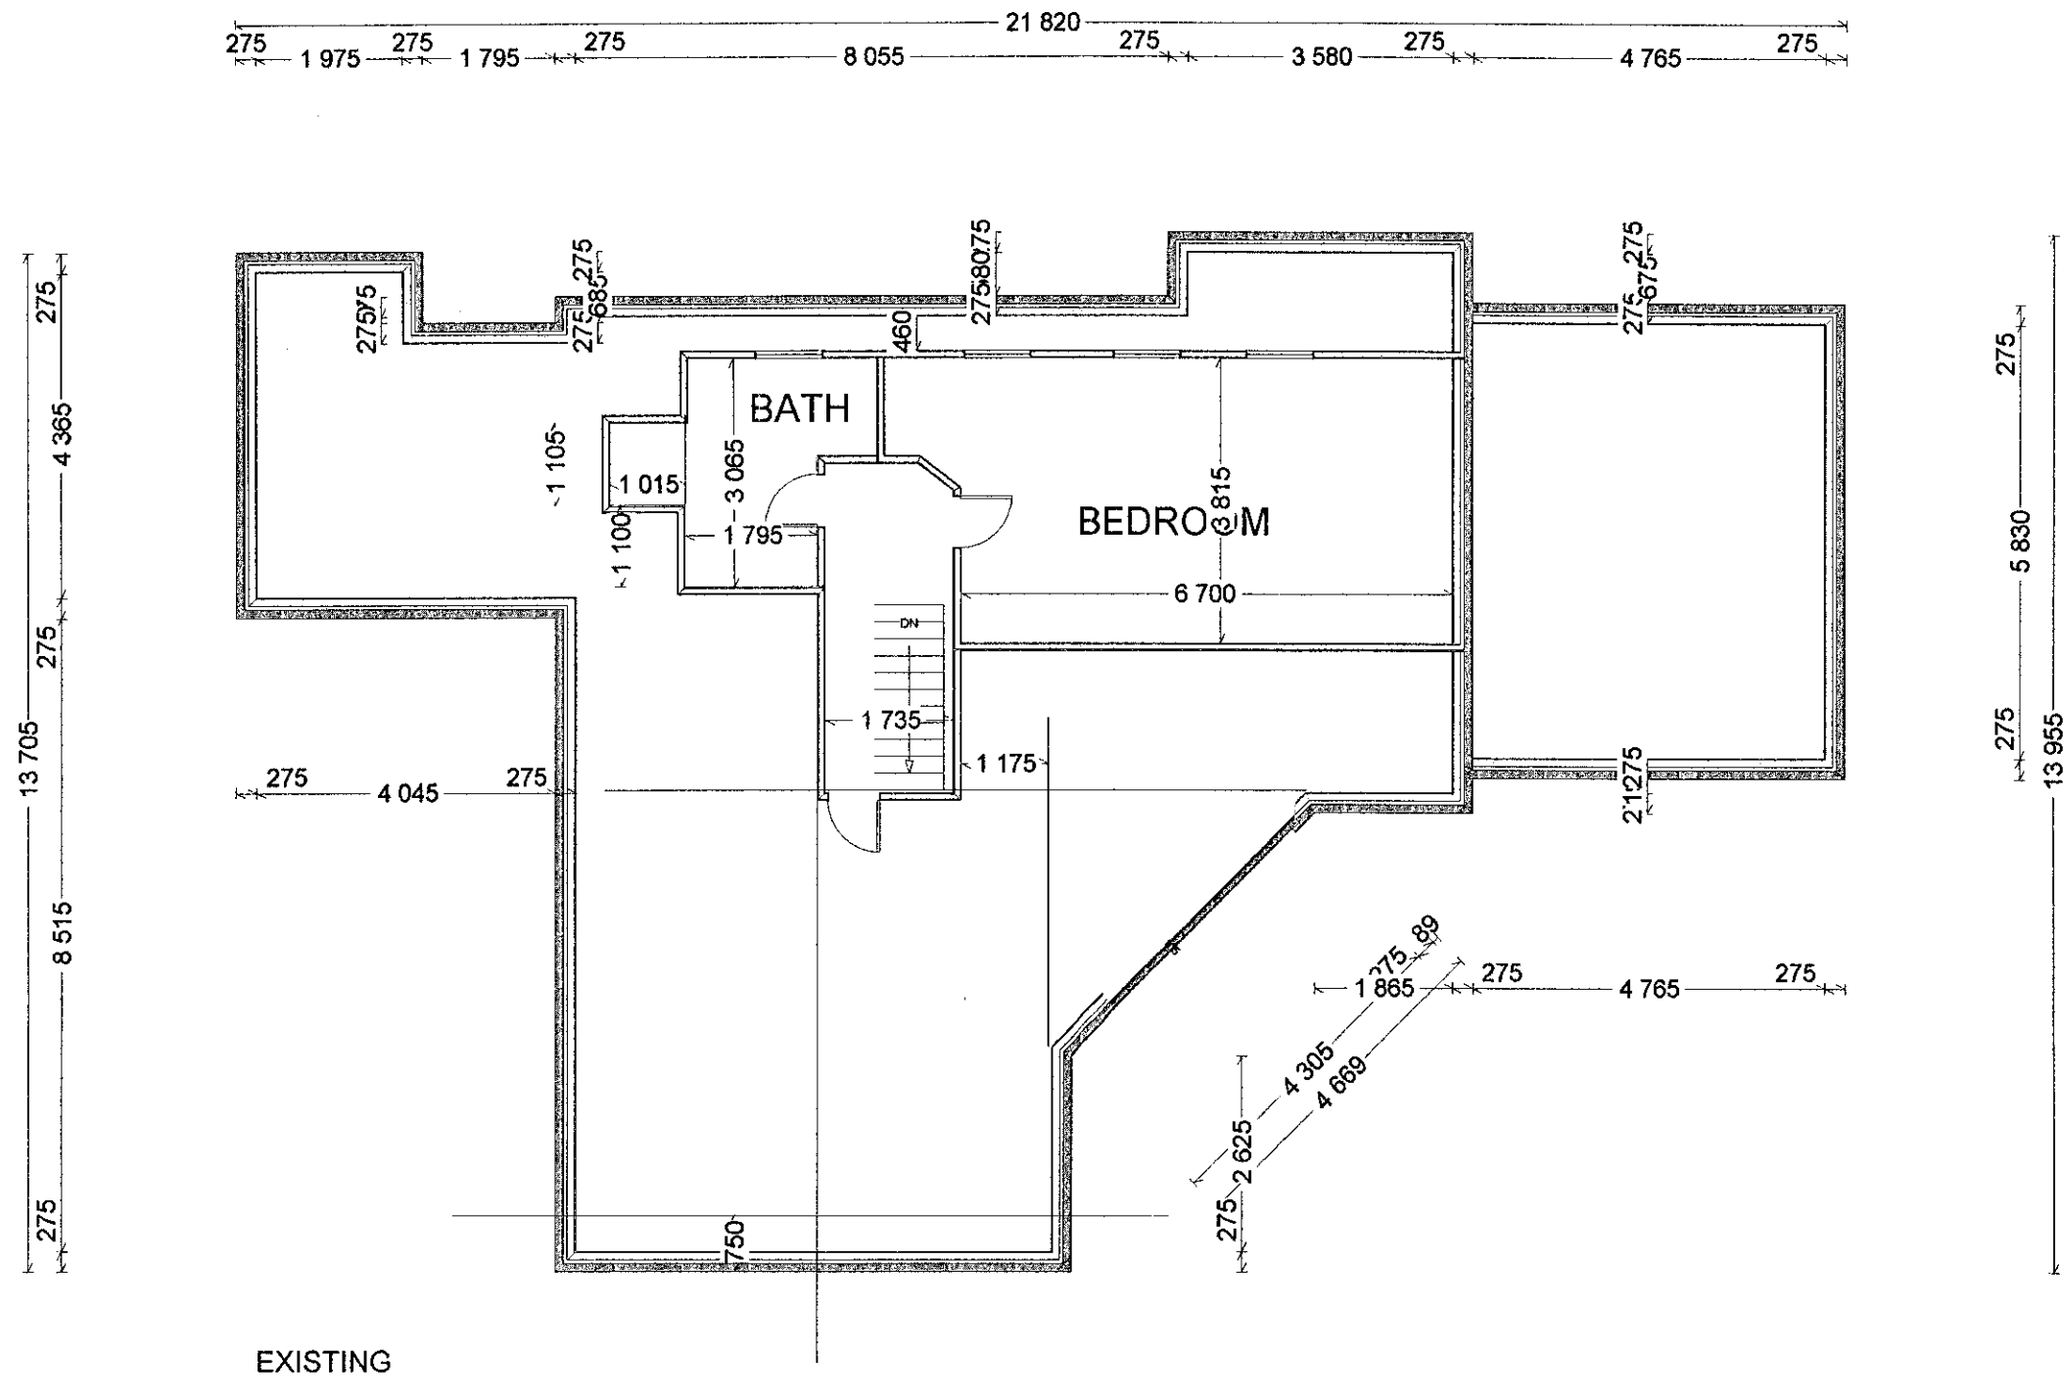

EXISTING
FIRST
FLOOR
PLAN

APPROVED

23.MAY2000* 1531

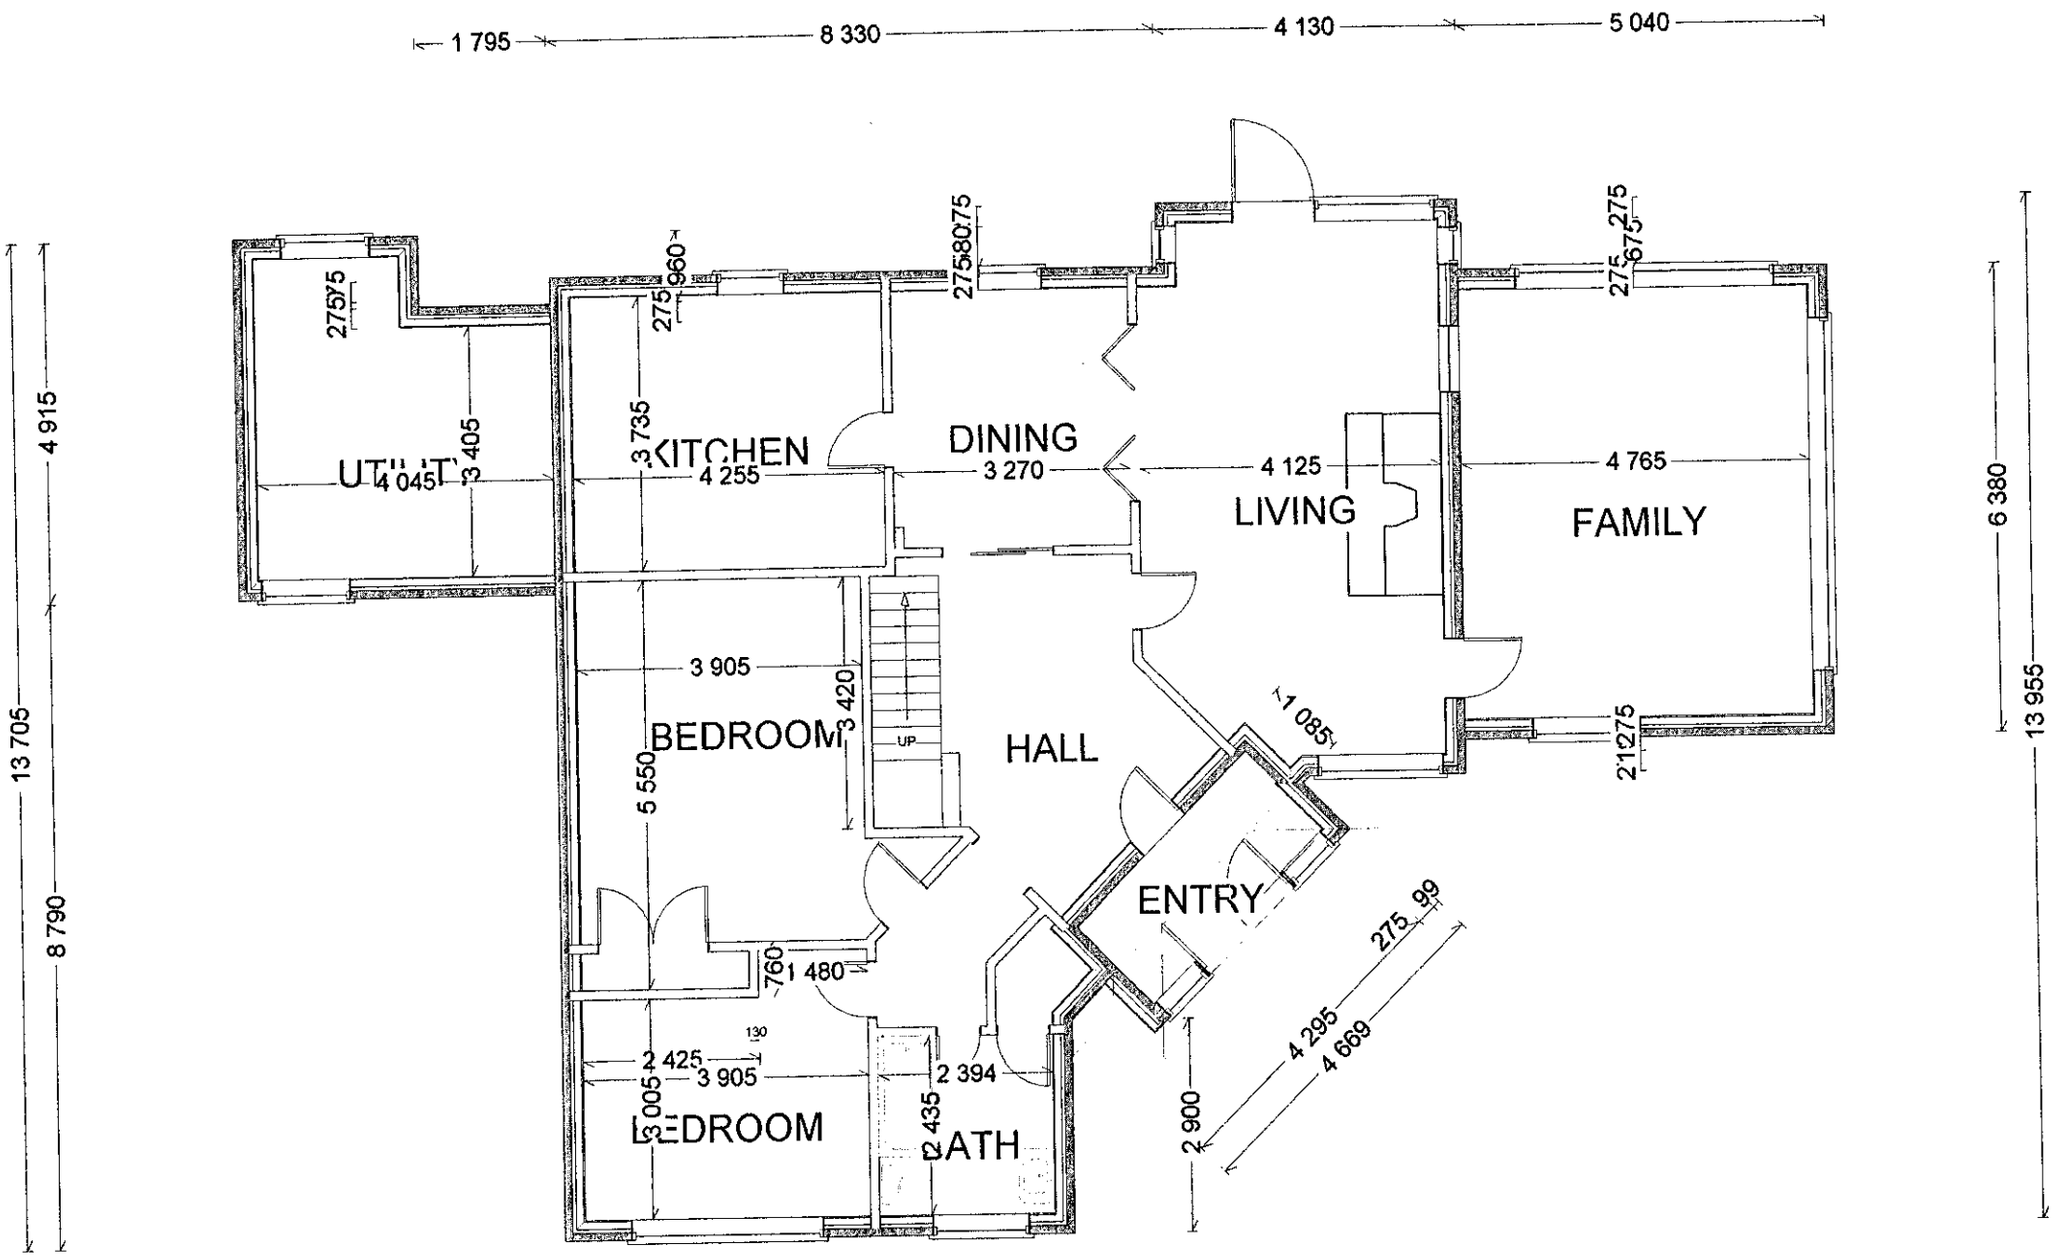

PROPOSED
GROUND
FLOOR
PLAN

6 979 | 3 341 | 2 140 | 5 040

17 500

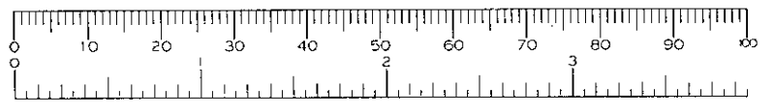

APPROVED

23.MAY2000* 1531

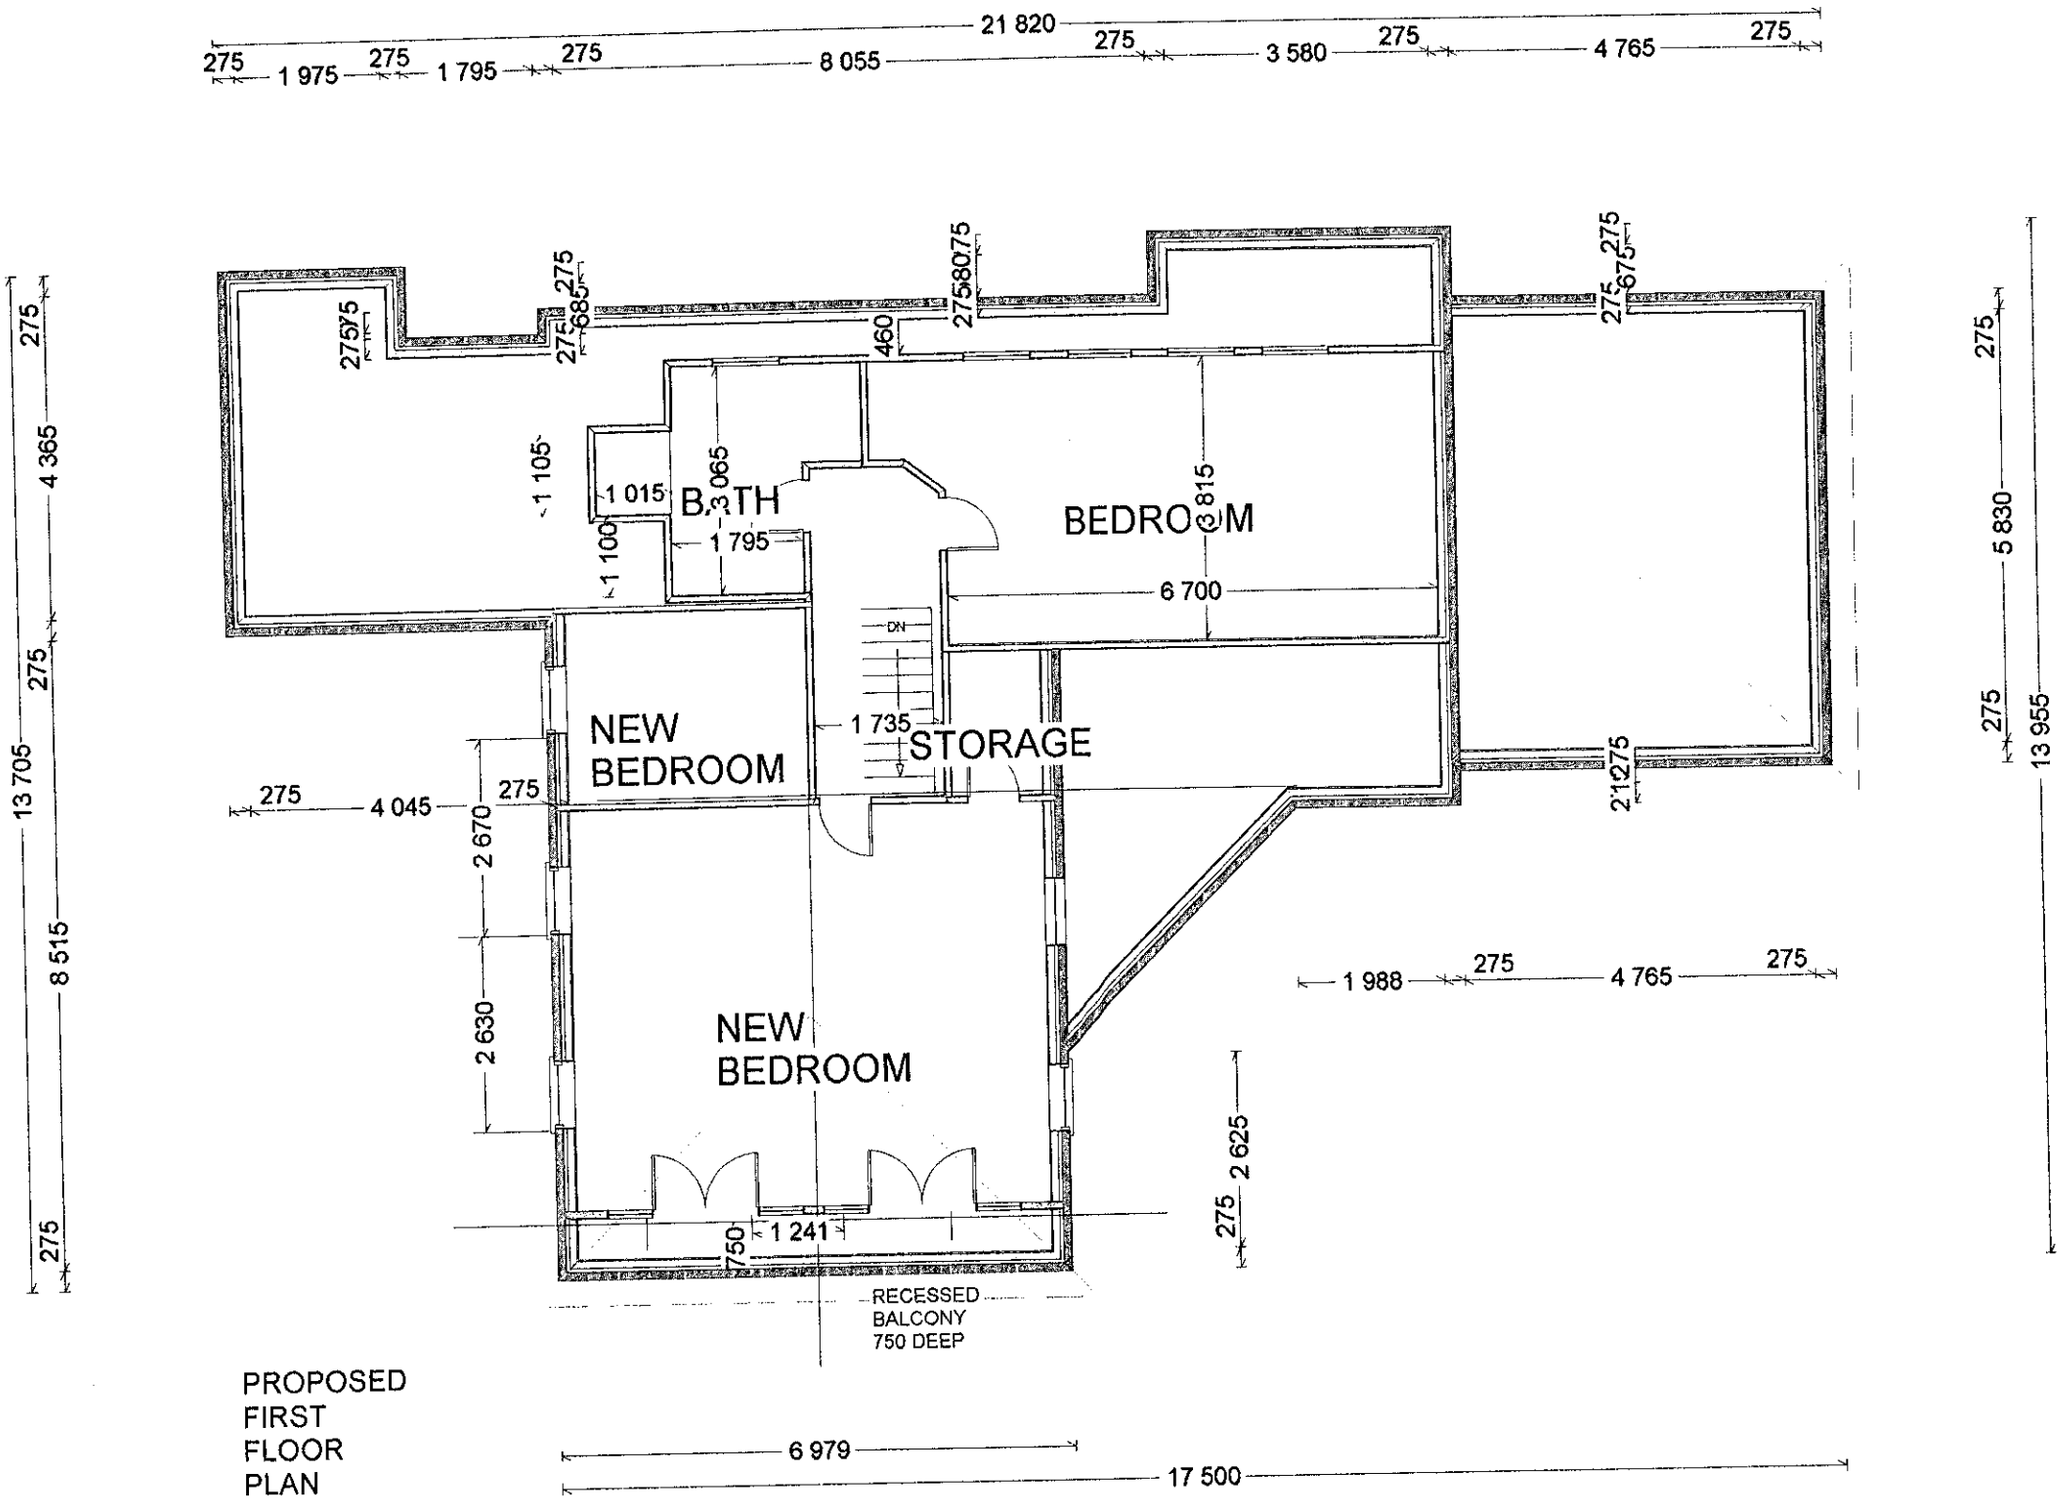

PROPOSED
FIRST
FLOOR
PLAN

23.MAY2000* 1551

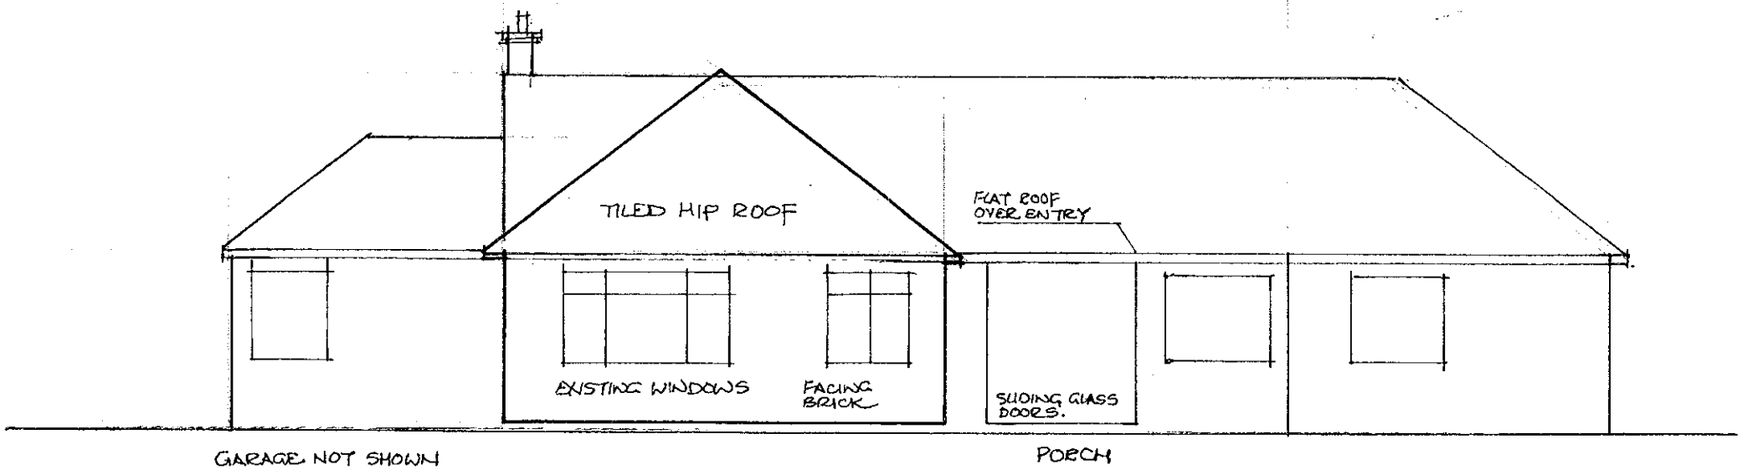

NORTH ELEVATION

APPROVED

ROBERT M STOKES RIBA	NONON HOUSE 8 COPSE MEAD WOODLEY	SCALE 1:100 25 APR 00
	NORTH ELEVATION EXISTING	2051 · 101

23.MAY2000* 1551

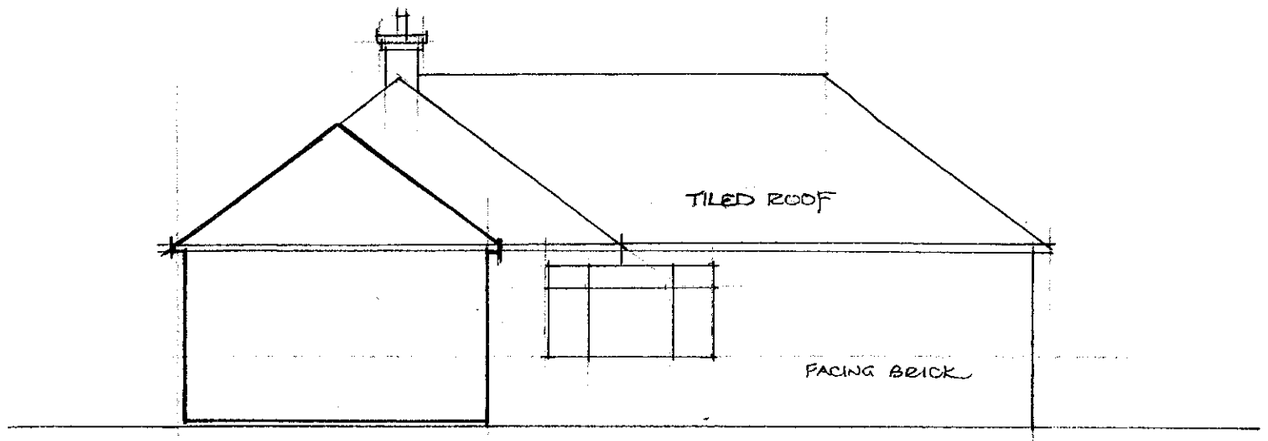

EAST ELEVATION

APPROVED

0 10 20 30 40 50 60 70 80 90 100
0 2 3

ROBERT M STOKES RIBA	MONON HOUSE 8 COPSE MEAD WOODLEY	SCALE 1:100 25 APR 00
	EAST ELEVATION (EXISTING)	2051 · 102

23.MAY2000* 1551

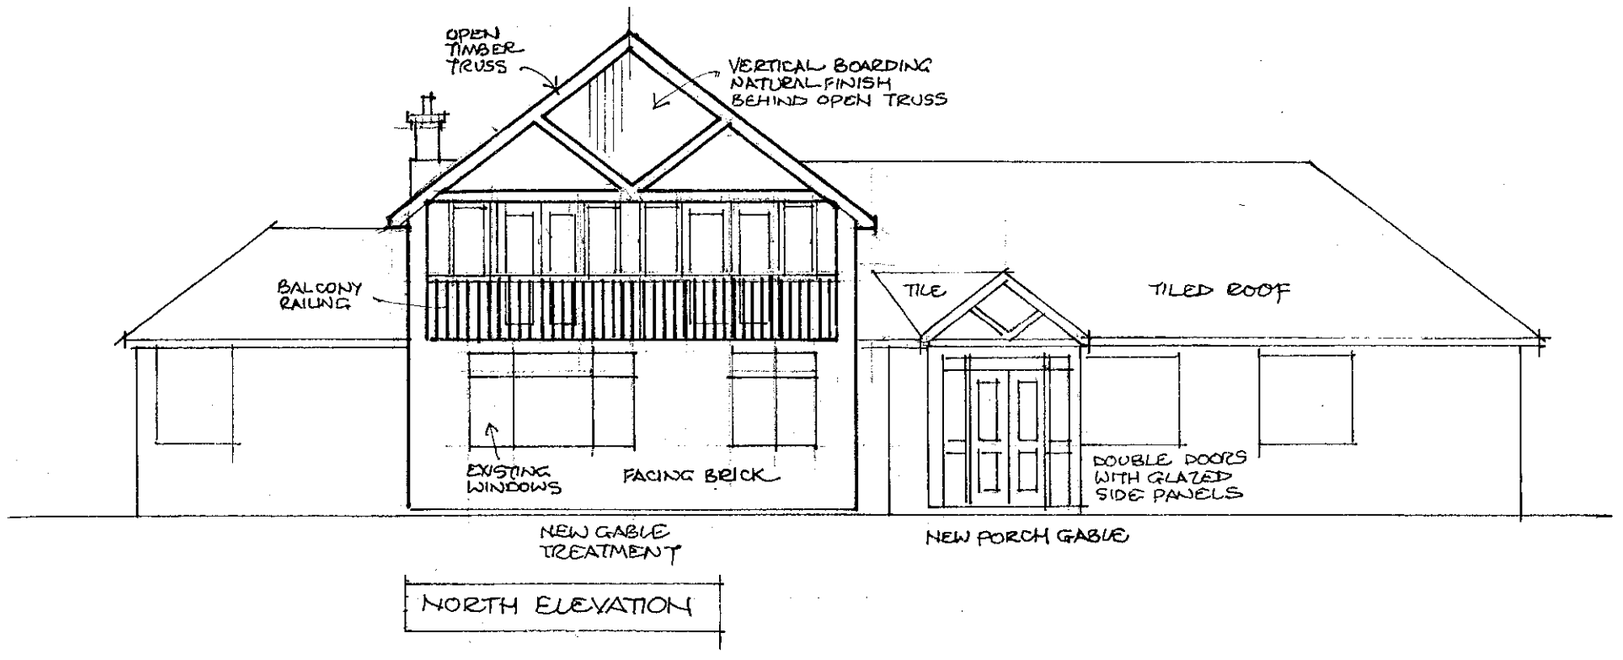

NORTH ELEVATION

APPROVED

0 10 20 30 40 50 60 70 80 90 100
0 2 3

ROBERT M STOKES RIBA	MONON HOUSE 8 COPSE MEAD WOODLEY	SCALE 1:100 25 APR 00
	NORTH ELEVATION (PROPOSED)	2051 : 103

TPR21