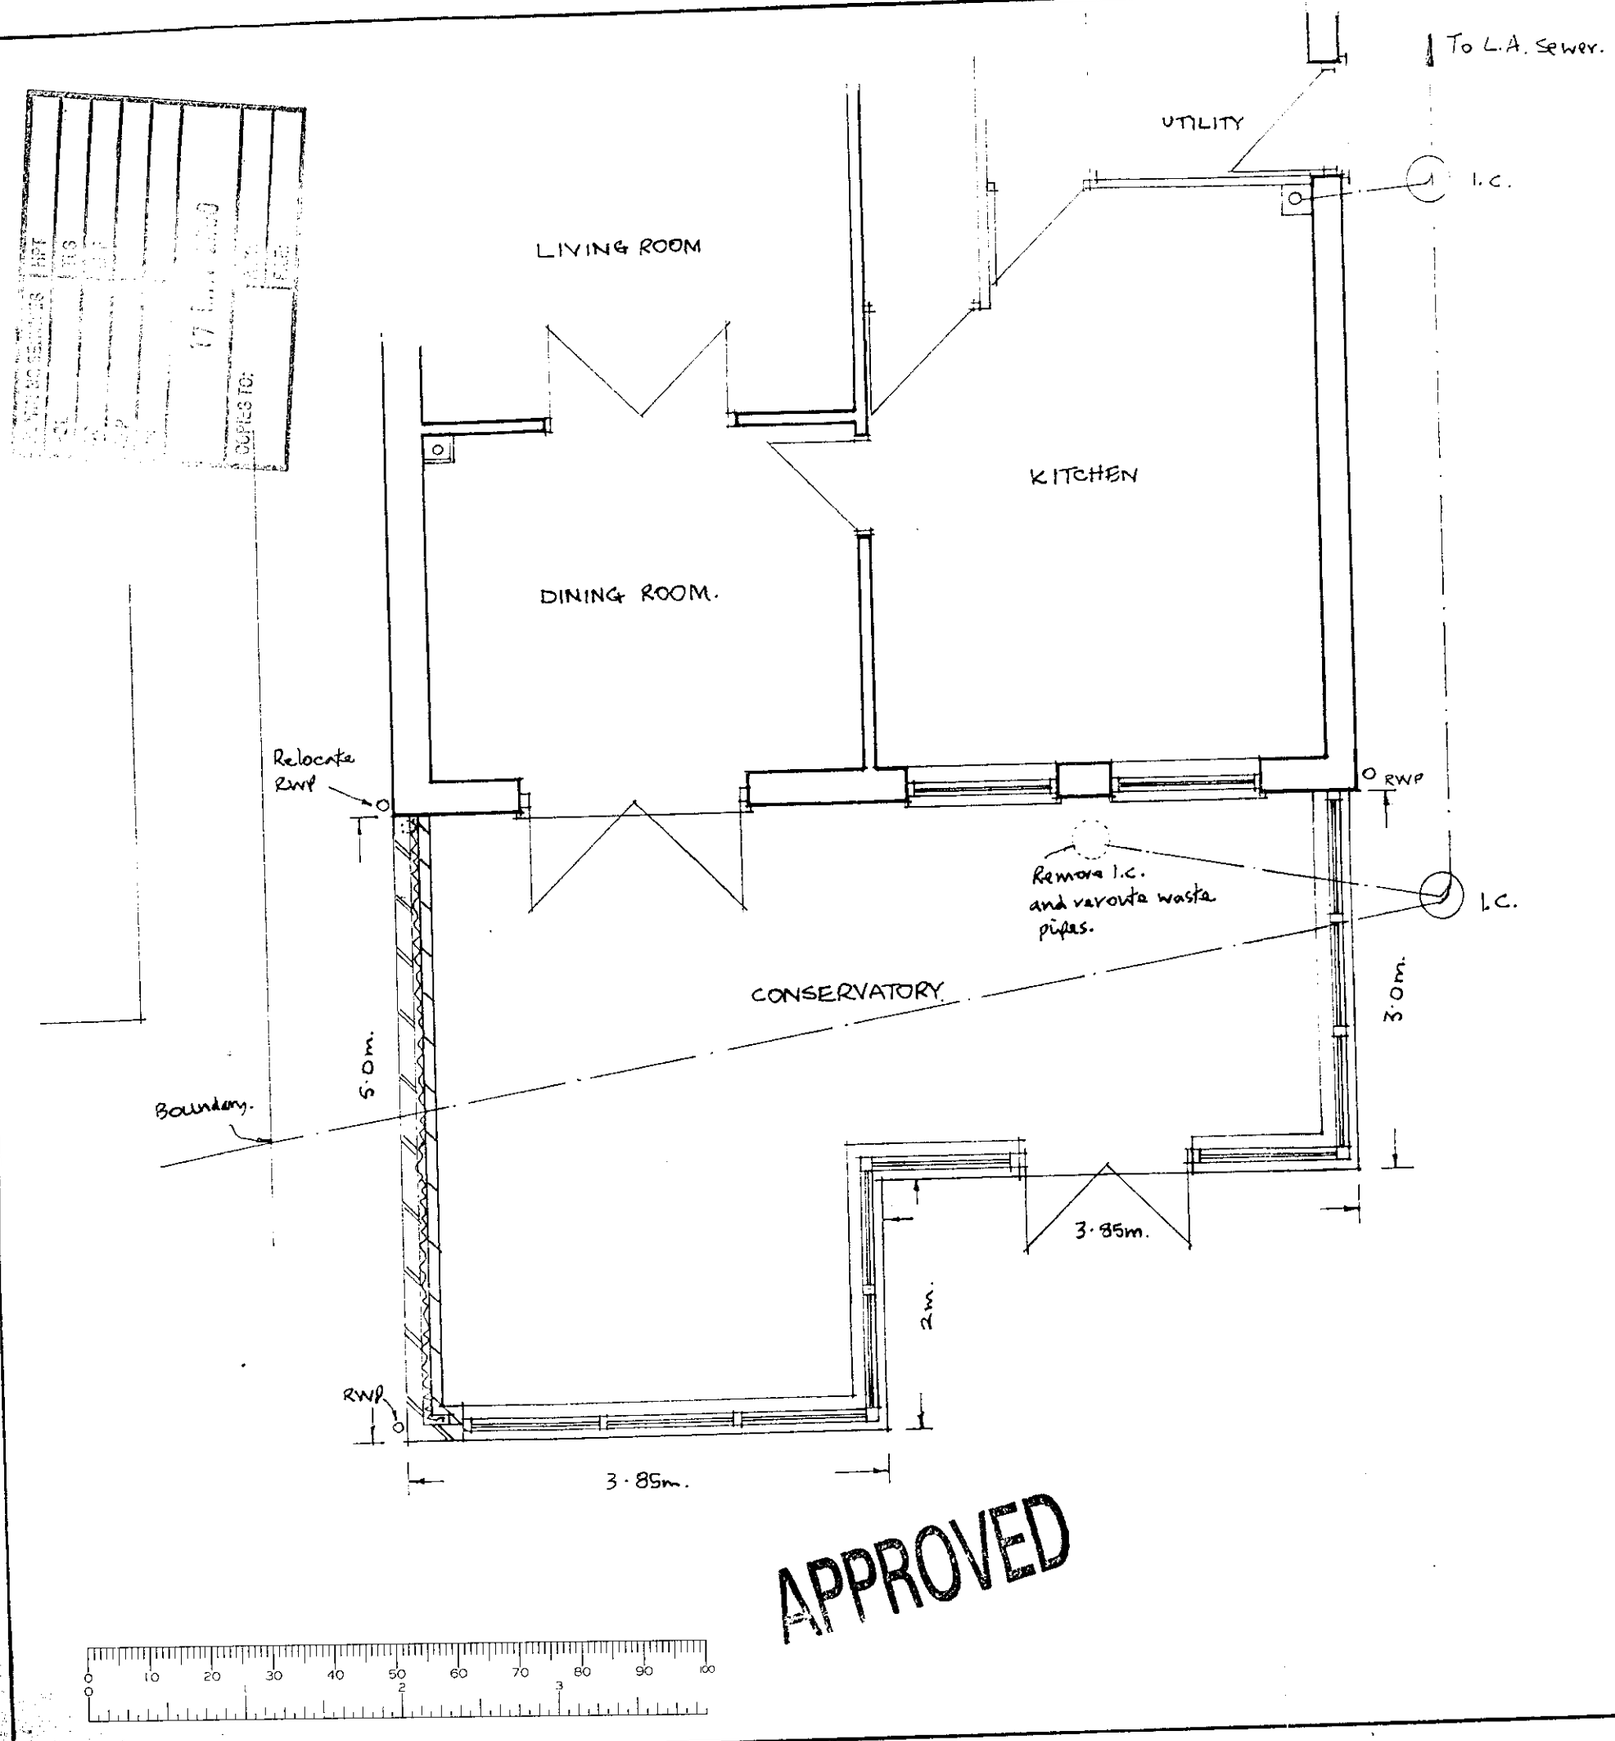

NOTES.

1. This drawing is to be read in conjunction with drg. nos. 2000/113/2, 3 & 4.
2. Rainwater pipes to be connected to extg. storm water drain or new soakaway as determined by site conditions.

17, MILLER DRIVE,
WINNERSH,
BERKS.

PROPOSED CONSERVATORY
for
MR & MRS TVEITA.

DRG. NO. 2000/113/1A
SCALE 1:50, 1:100
DRAWN D.J.P.
DATE 15.4.00.

REVISIONS.
A. Right hand part of conservatory widened to 3·85m.

D. J. PORTER F.R.I.C.S.
Chartered Building Surveyor,
CASTLE HILL HOUSE,
12, CASTLE HILL,
WINDSOR, BERKS.
Tel. No. 01753 833360