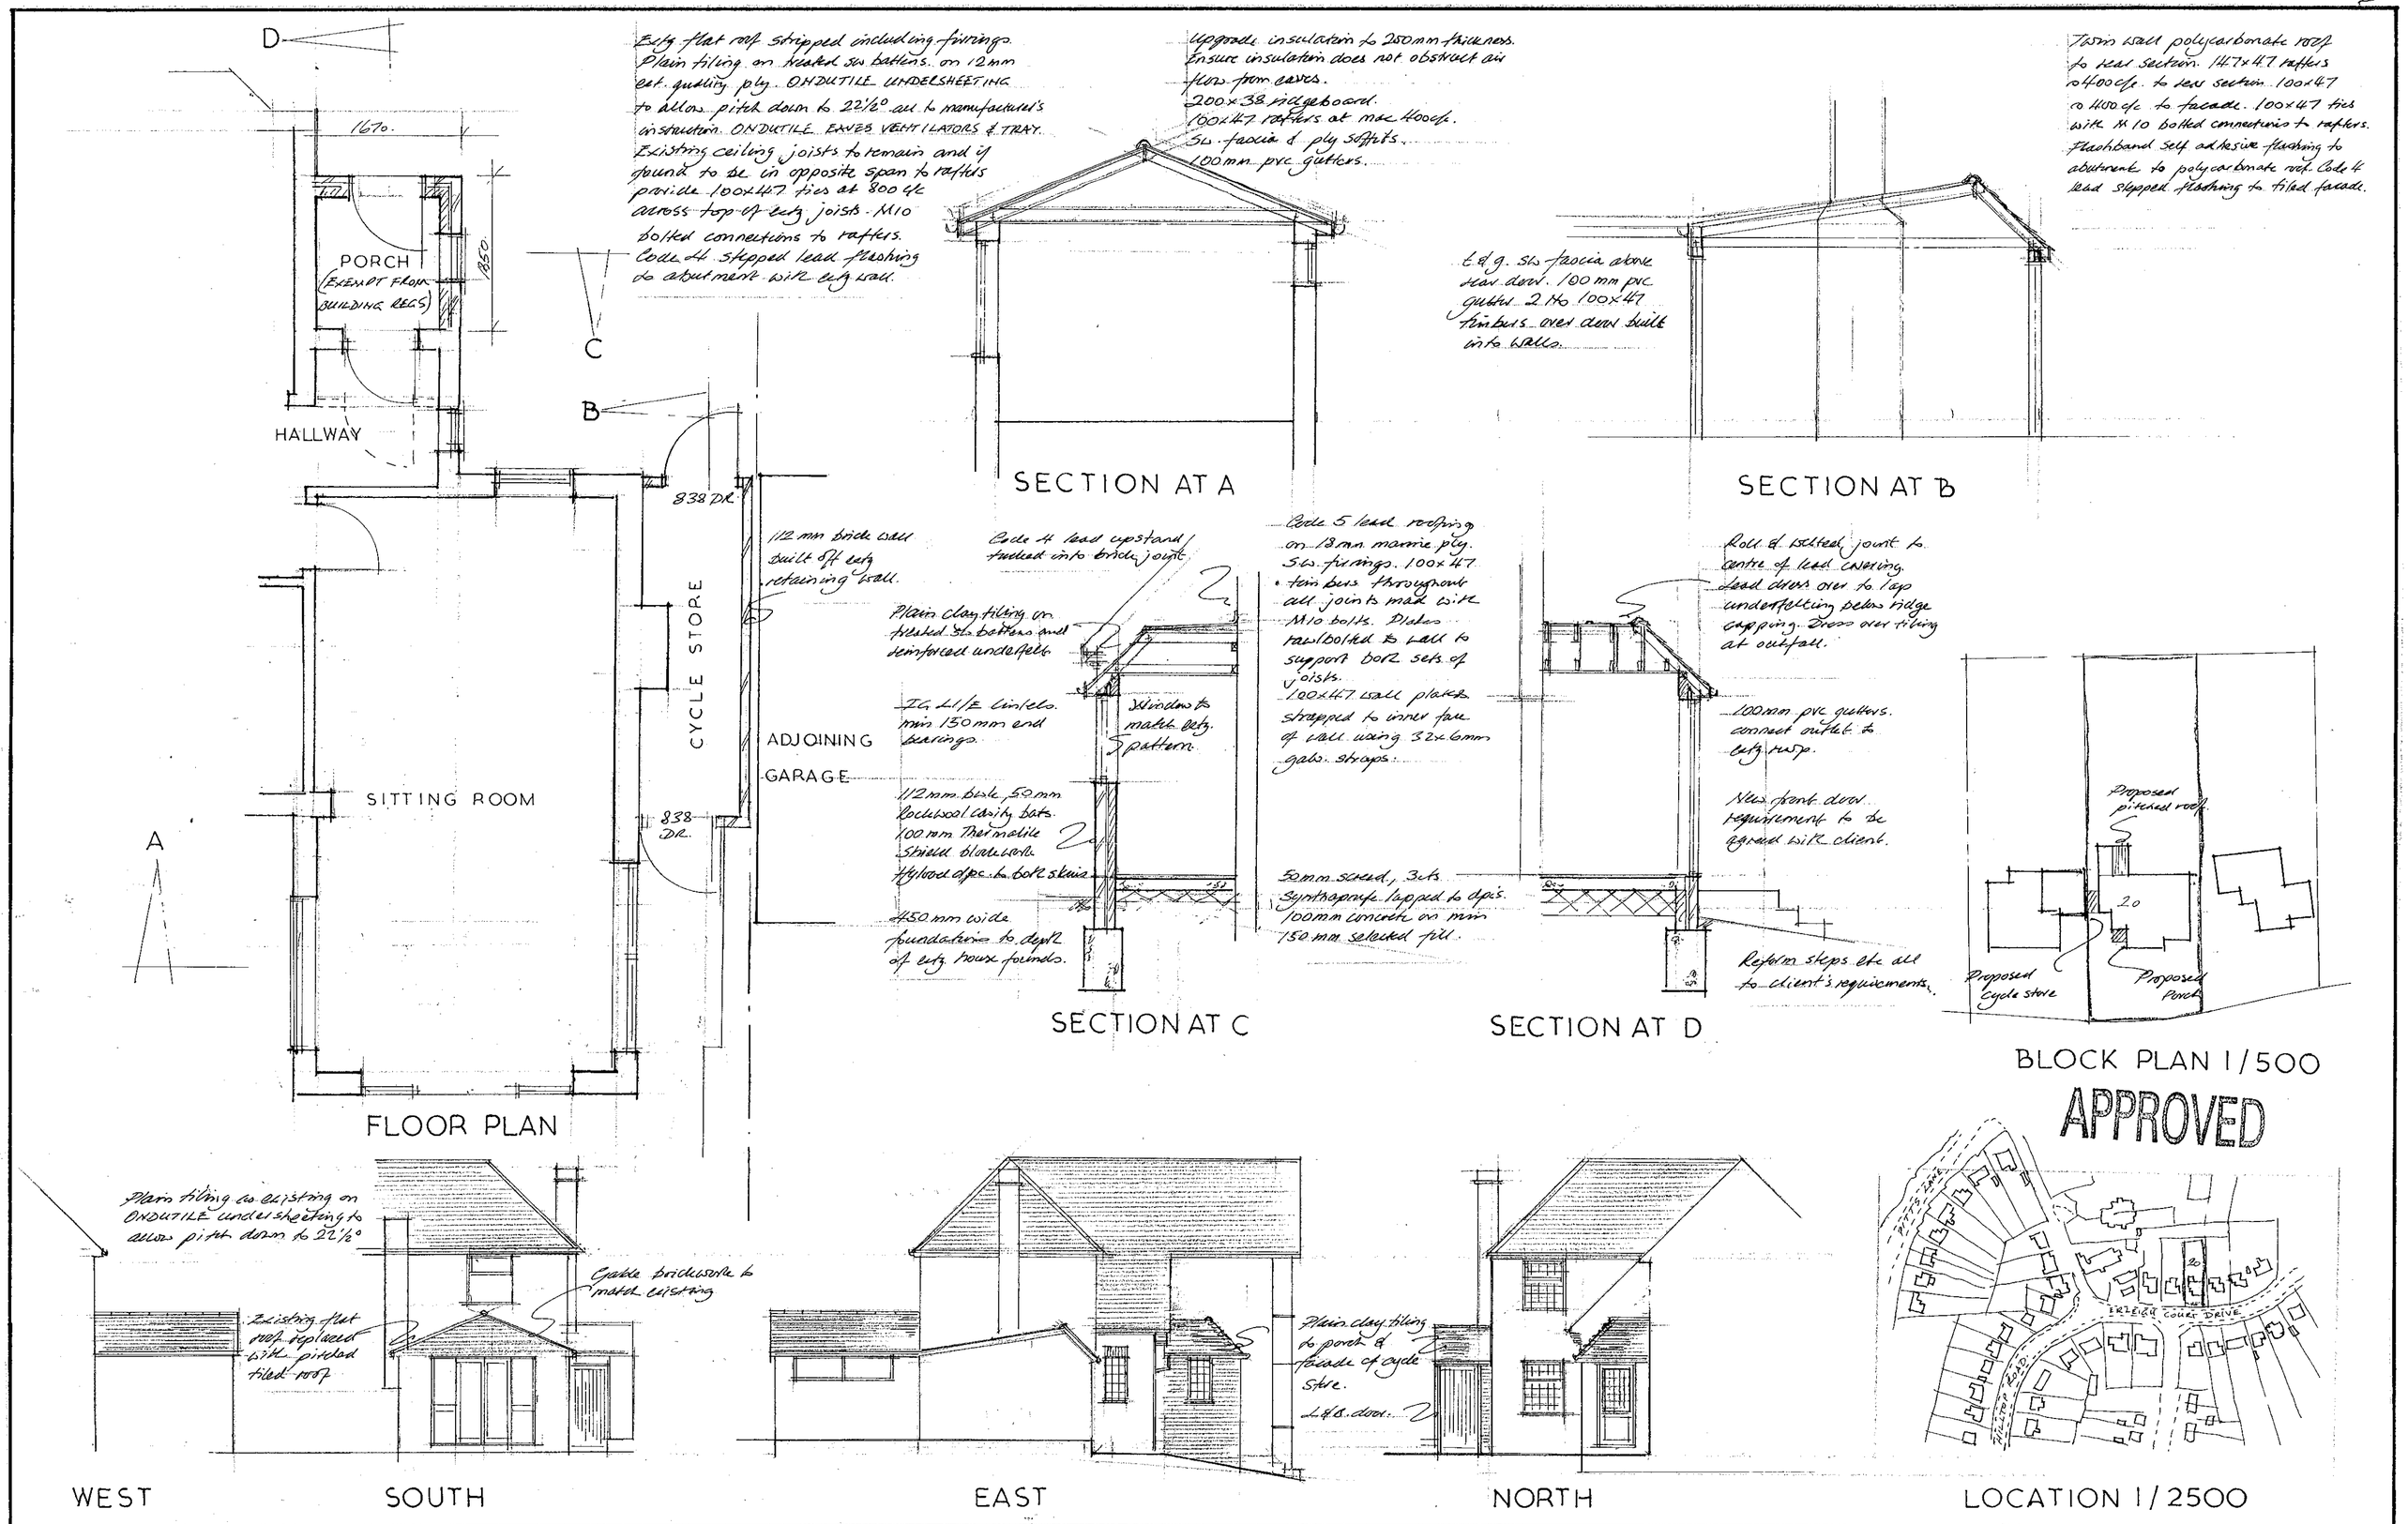

20, ERLEIGH COURT DRIVE, EARLEY, READING

17 MAY 2000* 1553

PROPOSED FRONT PORCH, CYCLE STORE & NEW PITCHED ROOF TO EXISTING REAR EXTENSION

SCALES – 1/50 & 1/100

JOHN R HALL
CHARTERED SURVEYOR
Tel. 0118 9882883

client Mr & Mrs A. Woodcock

April 2000

PBC/1620

6/7/00