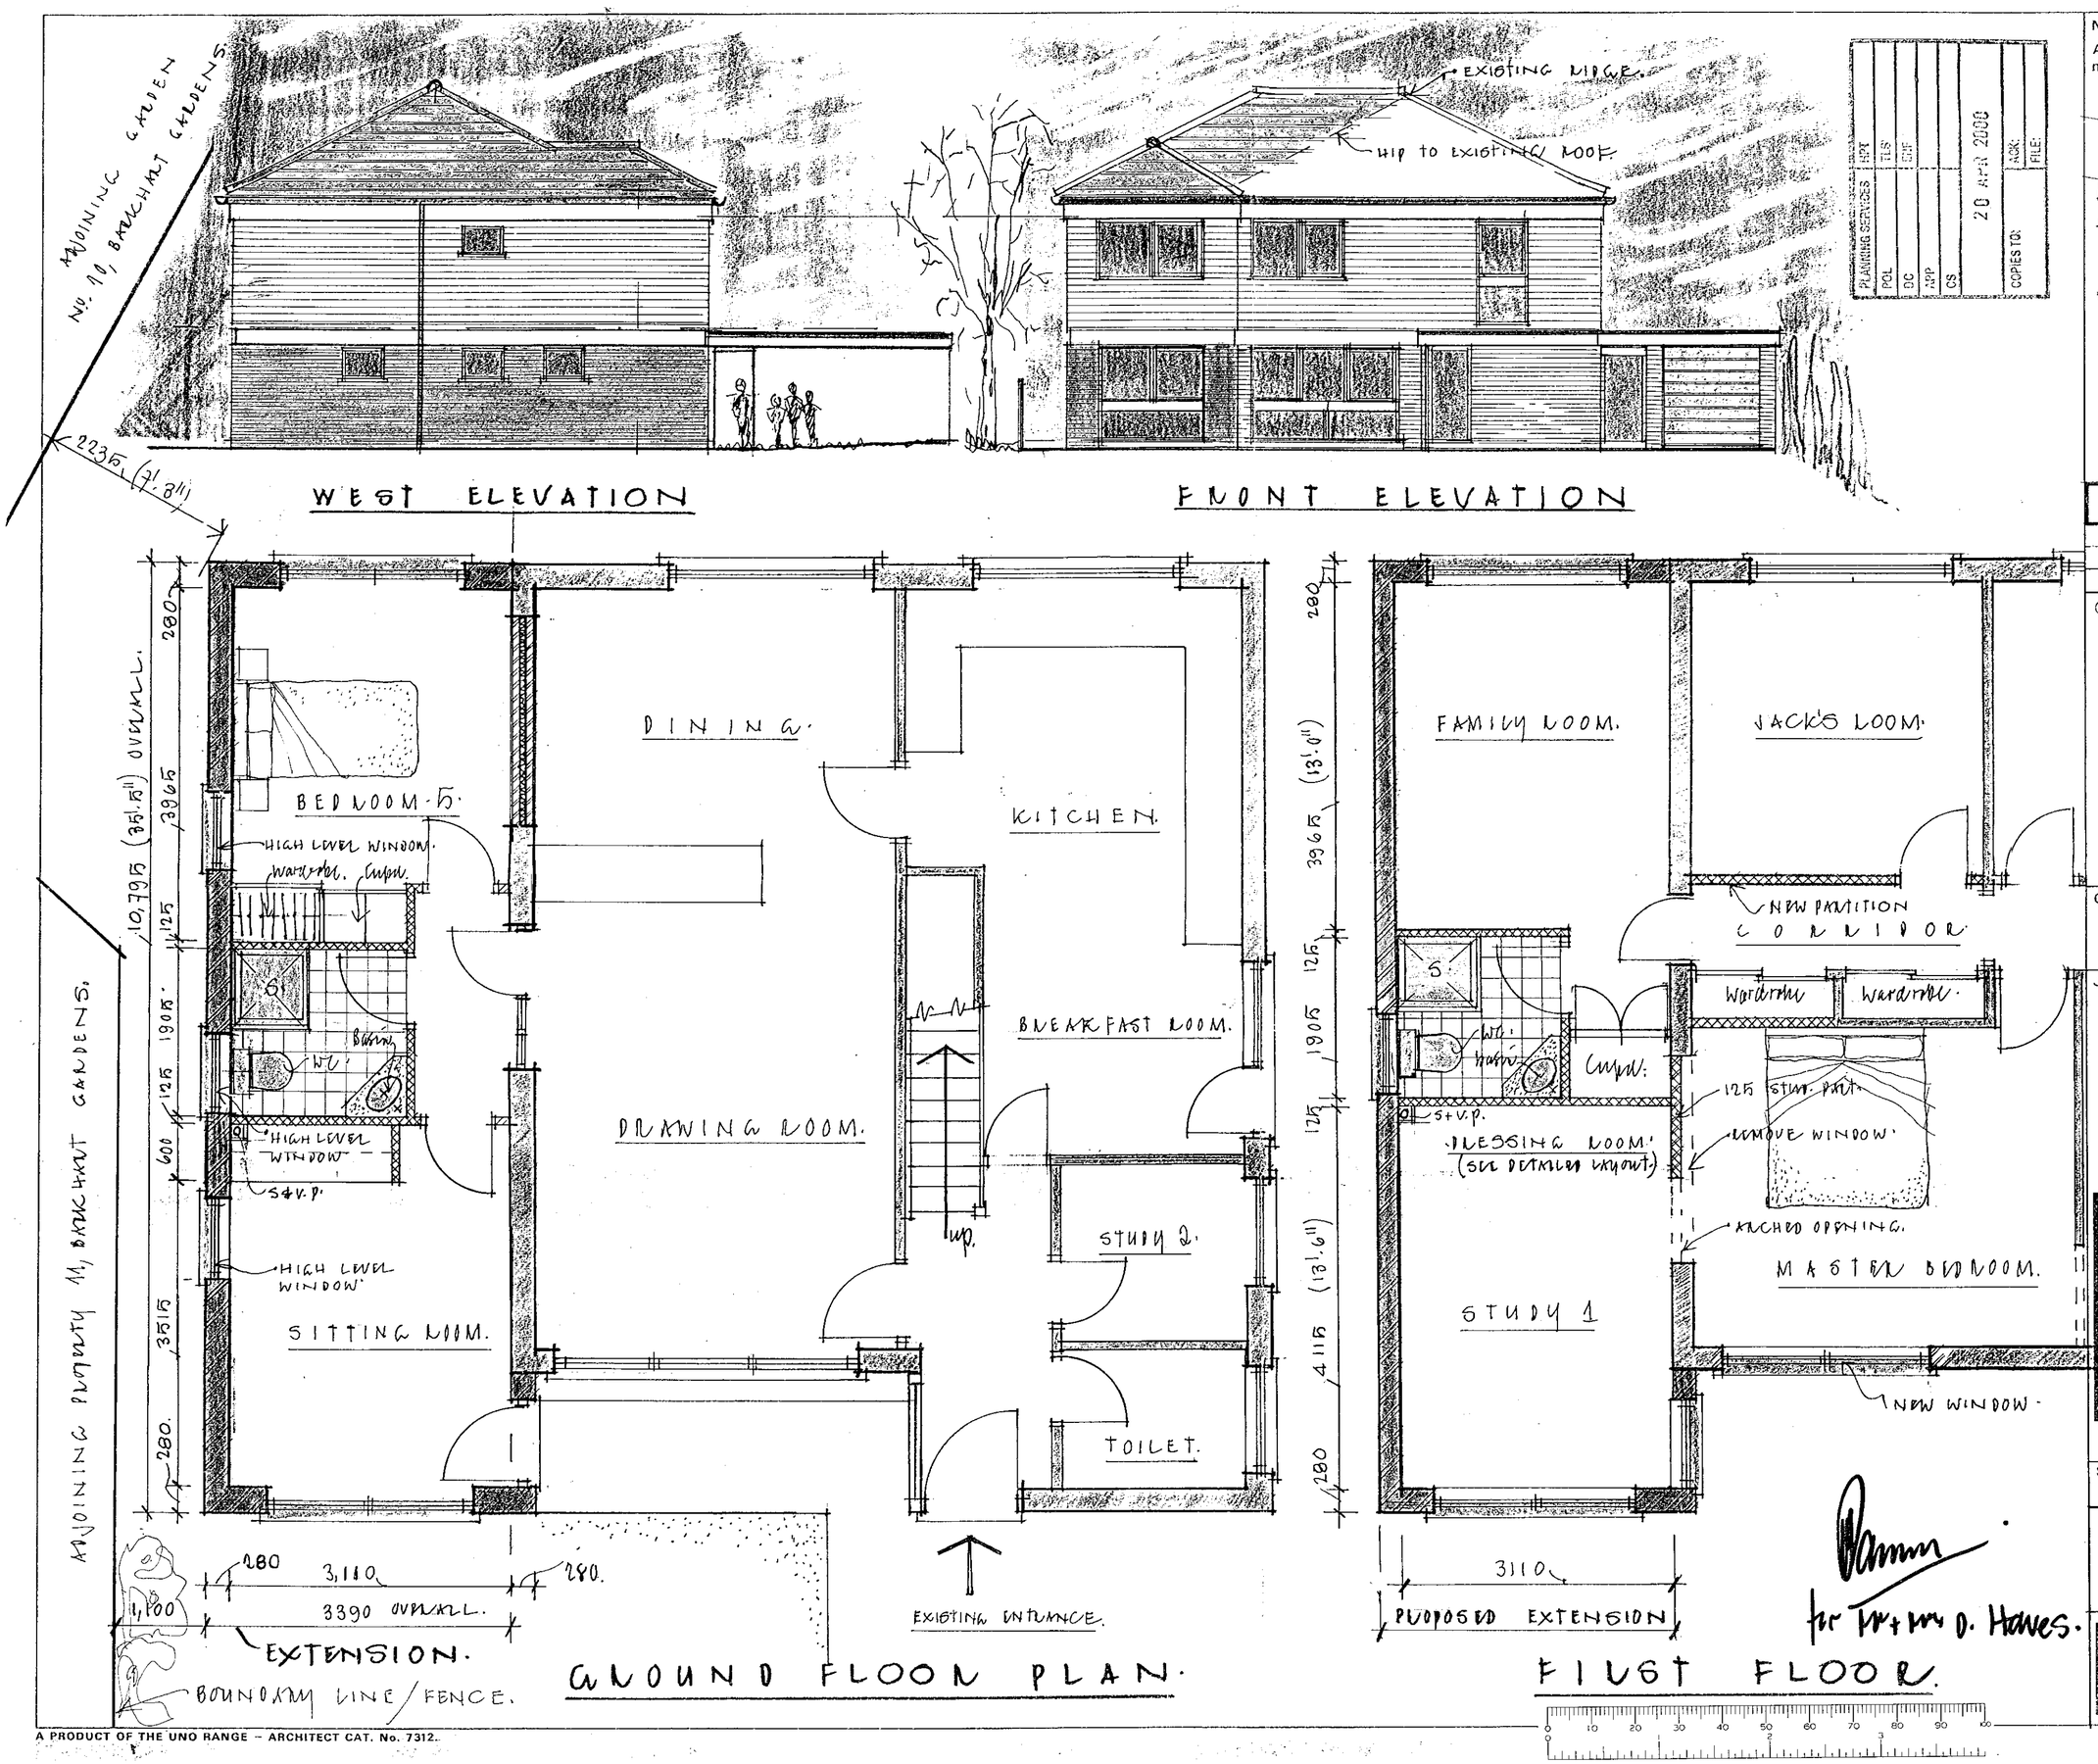

PLANNING SERVICES	
POL	TLS
DC	EMF
APP	
CS	
COPIES TO:	ACK:
	FILE:

20 APR 2000

NOTES:
All dimensions must be checked on site and not scaled from this drawing.

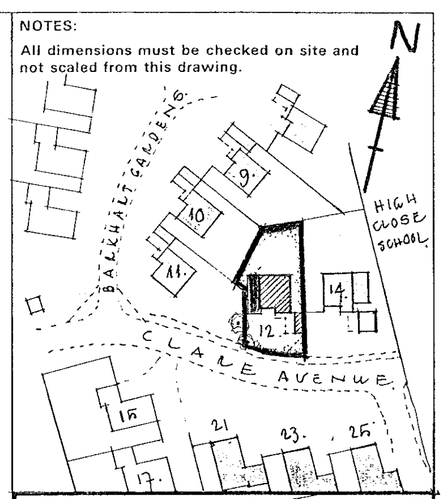

LOCATION PLAN. Scale: 1/1250

	Date	Revisions
A	03.04.00	COMMENTS ADDED – REVISED LAYOUT.
0	29.12.99	FOR COMMENTS/APPROVAL.

© copyright

Client
MR + MRS DAVID R. HAVES.

Job Title
12, CLARE AVENUE.
WOKINGHAM.
BERKSHIRE. RG40 1EB.

Drawing Title
PROPOSED TWO STOREY EXTENSION ON WEST ELEVATION. SKETCH SCHEME.

Scale PLANS. 1/50 ELEVATIONS 1/100.
Date: DECEMBER. 1999.

PETER H. PARSONS. BUILDING SURVEYOR
20, GREYFRIARS ROAD.
READING – BERKSHIRE – RG1 1EL.
TEL. 0118 950 2333.

for Mr + Mrs D. Haves.

Drg No. CA/10
Rev A.

A PRODUCT OF THE UNO RANGE – ARCHITECT CAT. No. 7312.

420×594mm A2

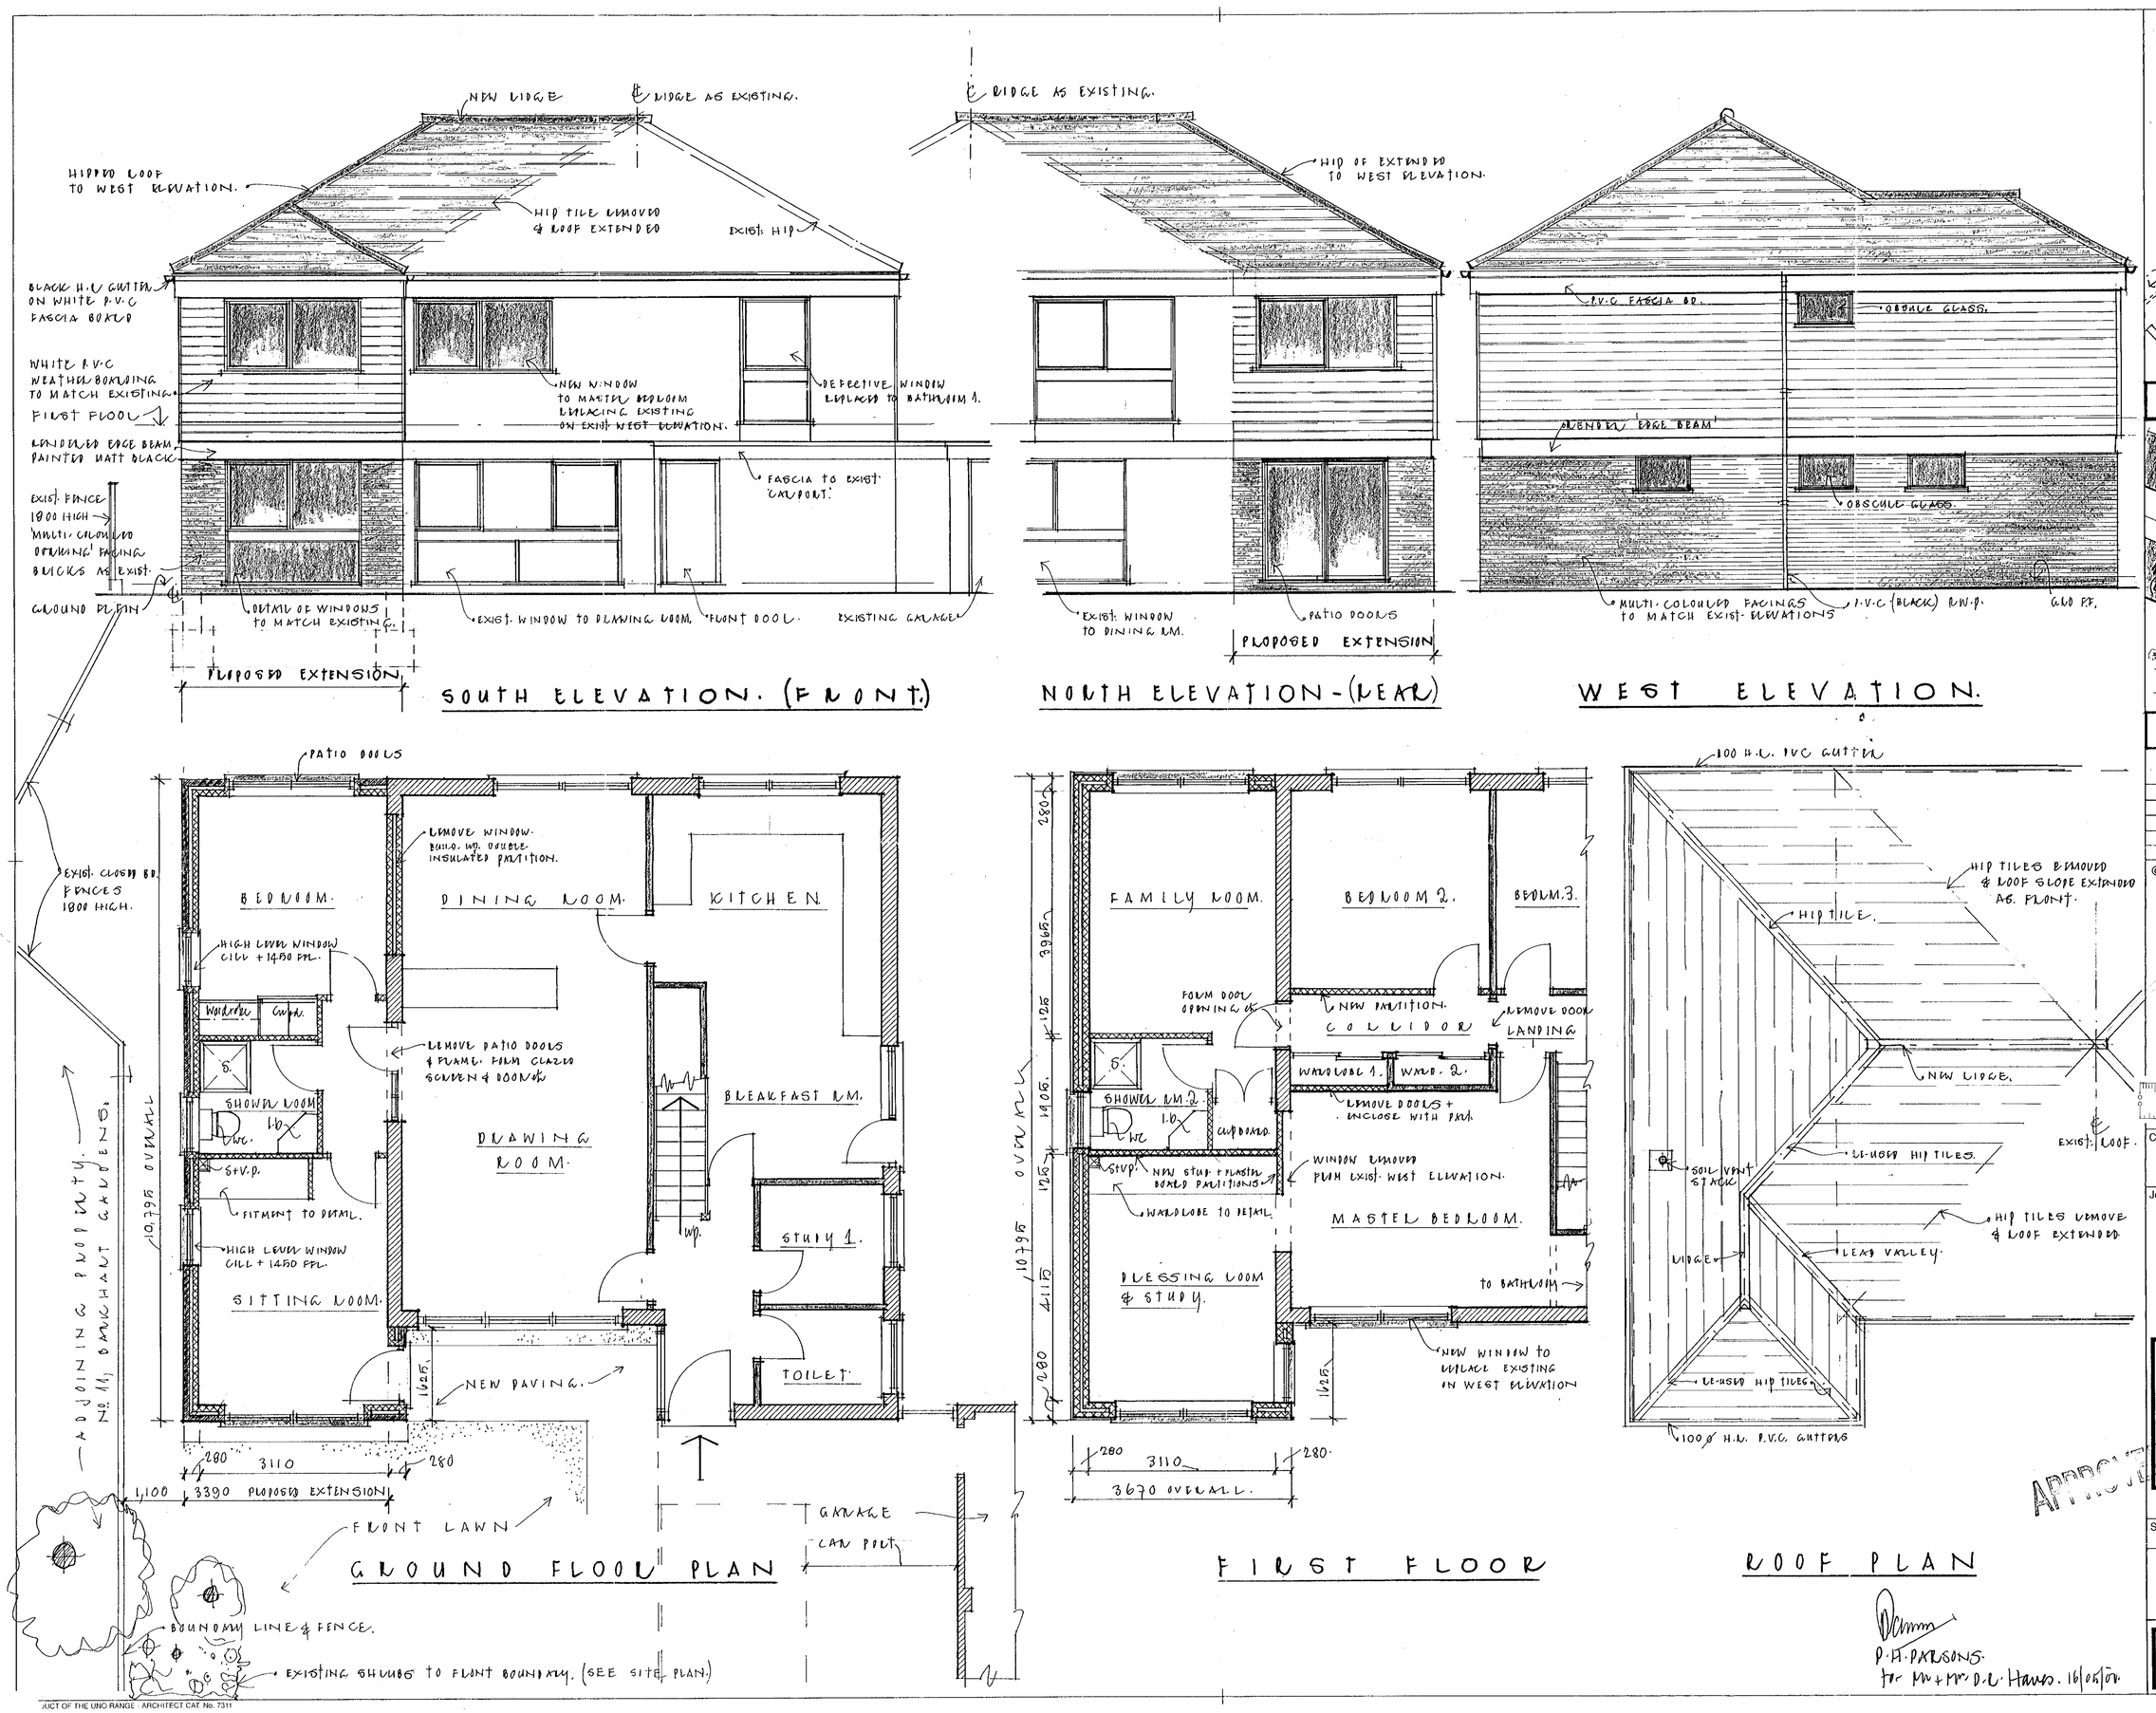

P.H. PARSONS.
for Mr + Mrs D.R. Haves. 16/05/00.

NOTES:

All dimensions must be checked on site and not scaled from this drawing.

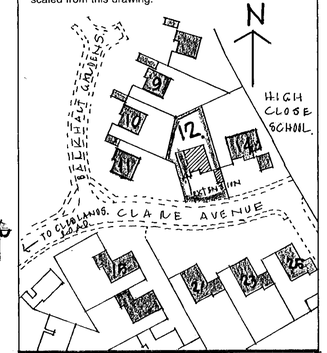

LOCATION PLAN 1/1250

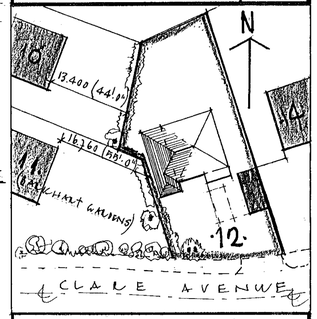

SITE PLAN. 1/500.

	Date	Revisions
A	12-05-00	ISSUED FOR PLANNING PERM.

© Copyright

17.MAY2000* 1541

Client
Mr + Mrs DAVID R. HAVES.

Job Title
No. 12, CLARE AVENUE.
WOKINGHAM.
BERKSHIRE.

Drawing Title
PROPOSED TWO STOREY EXTENSION ON WEST ELEVATION.
GENERAL ARRANGEMENT FOR PLANNING CONSENT ONLY.

APPROVED

Scales. 1/50, 1/500 & 1/1250 Date: 12.05.2000.

PETER H. PARSONS. BUILDING SURVEYOR.
20, GREYFRIARS ROAD.
READING. BERKS. RG1 1NL.
tel: 0118 950 2333.

Drg. No. CA/11. Rev. A

...UCT OF THE UNO RANGE - ARCHITECT CAT. No. 7311

594 x 841mm A1

01/9/10/00.