

FRONT ELEVATION

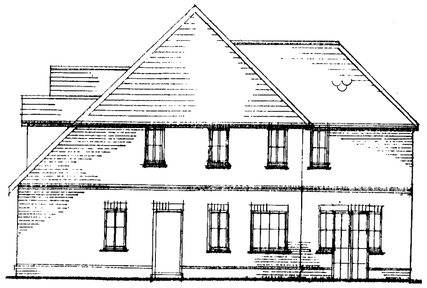

SIDE ELEVATIONS

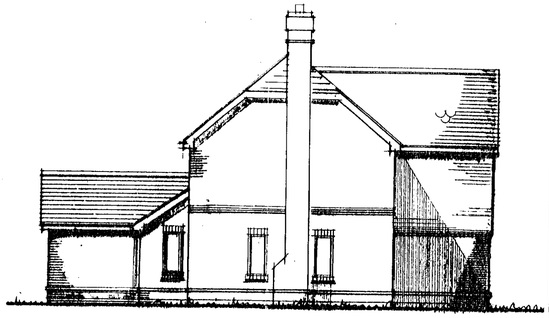

SIDE ELEVATIONS

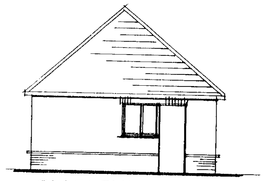

S.W. ELEVATION



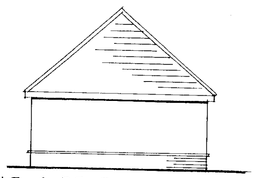

N.E. & REAR ELEVATION

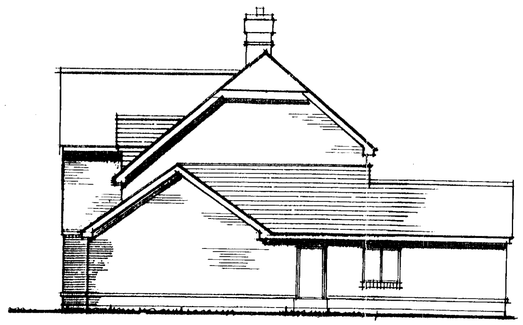



REAR ELEVATION
(FROM READING ROAD)

REVISED PLAN

1553

NOTES

All dimensions to be checked on site prior to the commencement of construction and any discrepancy should be reported to the Construction Manager.

This drawing may not be reproduced in any part or form without the written consent of Berkeley Homes (Hampshire) Ltd.

All Copyrights reserved.

Metric drawing.
All imperial dimensions are approximate.

All Contractors/Sub-Contractors MUST ensure that they have the latest issue drawing before they commence work on site.

	Date	Revision
B	5.6.00	COMPLETE SIDE ELEVATIONS SHOWN
A	16.5.00	GARAGES & WINDOW ADDED

Job title PROPOSED DEVELOPMENT
ST PAULS RECTORY
HOLT LANE
WOKINGHAM

PLANNING SERVICES	HPT
	TLS
DC	SIF
APP	
CS	
06 JUN 2000	
COPIES TO:	ACK:
	FILE

Drawing title
ELEVATIONS

Berkeley HOMES

Berkeley Homes (Hampshire) Limited,
Berkeley House, London Street,
Basingstoke, Hampshire RG21 7NY.
Tel: (01256) 474733 Fax: (01256) 479605

Scale 1:100

Date NOV '99

Drawn

Drg No. C609/02 Rev B.

9 7/6/00.

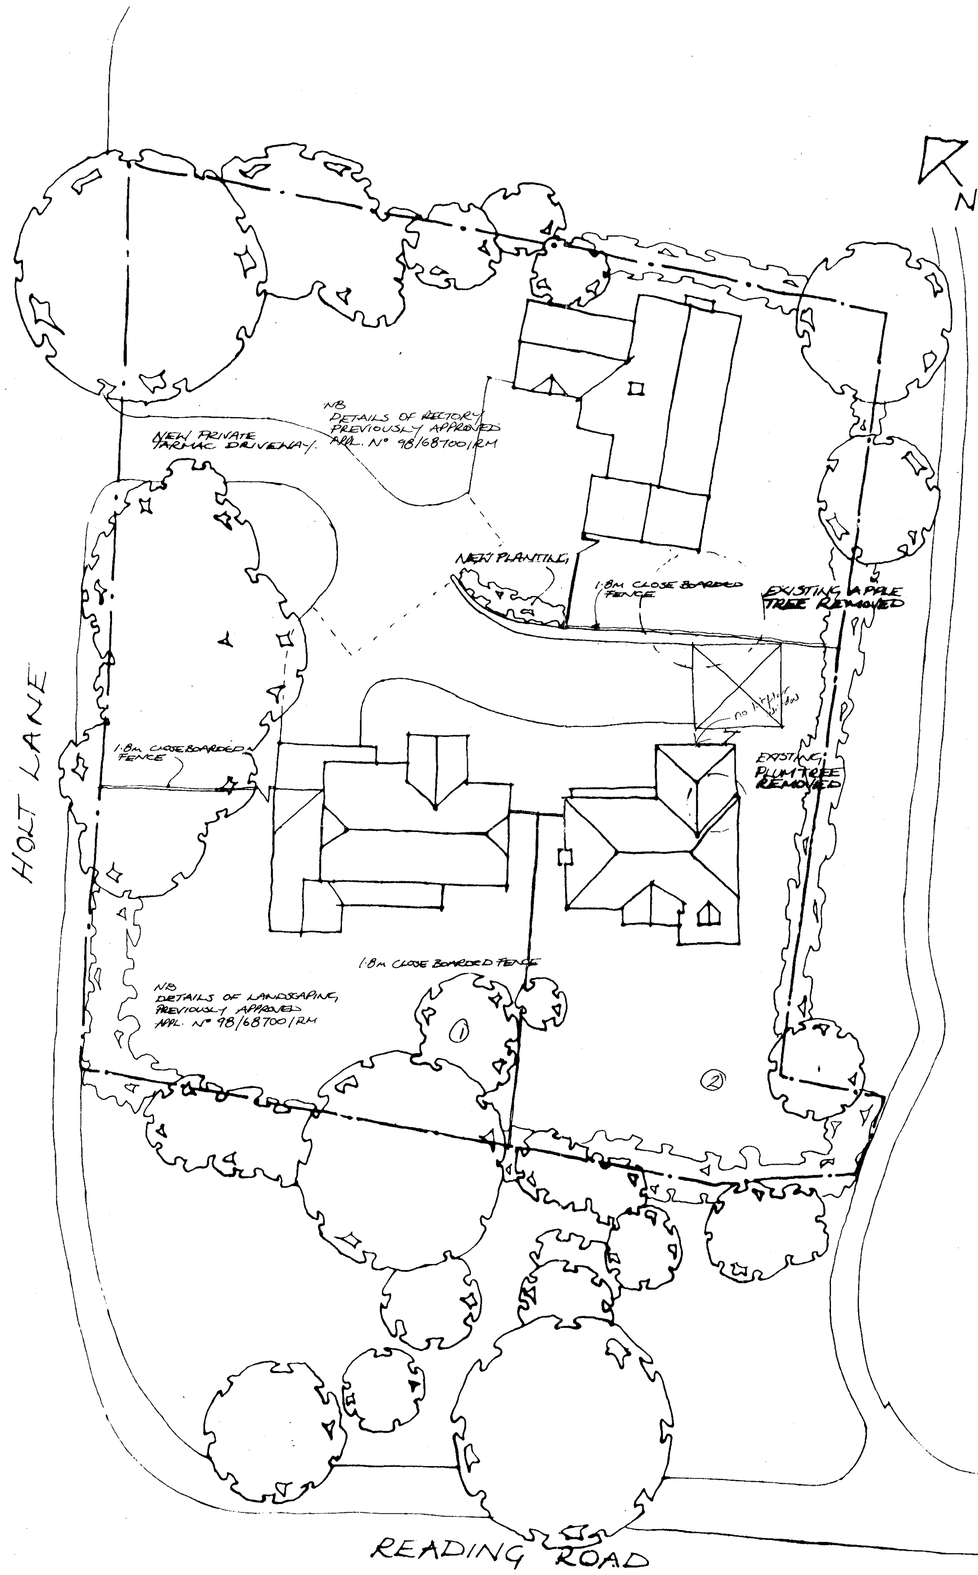

SITE PLAN 1:200

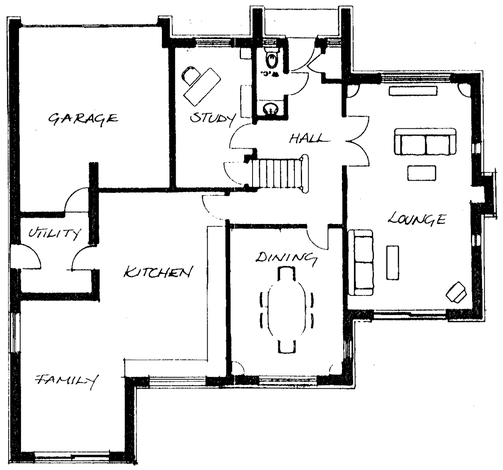

GRND FLOOR 1:100 (1)

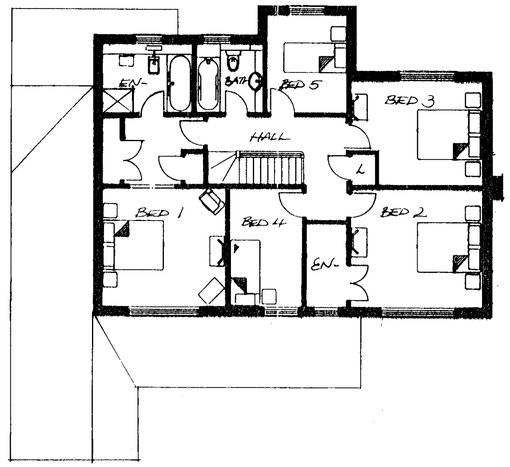

FIRST FLOOR 1:100 (1)

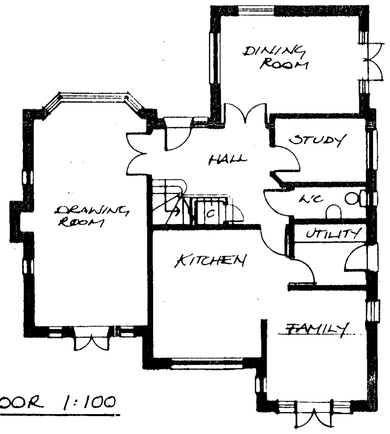

GRND FLOOR 1:100 (2)

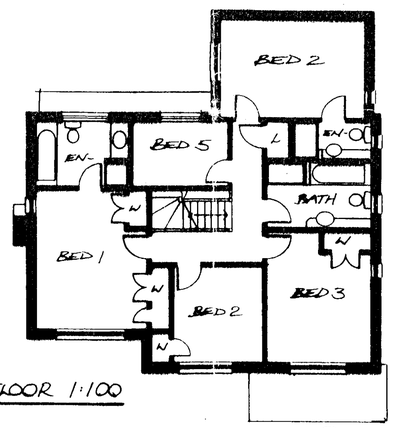

FIRST FLOOR 1:100 (2)

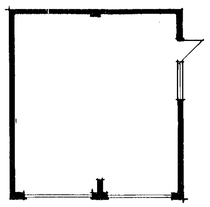

DETACHED GARAGE PLAN 1:100

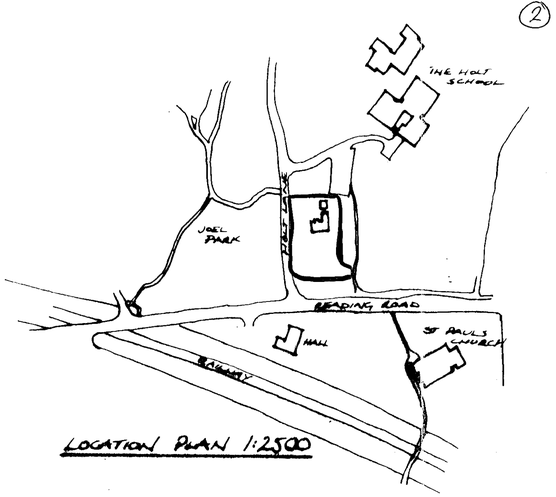

LOCATION PLAN 1:2500

NOTES

All dimensions to be checked on site prior to the commencement of construction and any discrepancy should be reported to the Construction Manager.

This drawing may not be reproduced in any part or form without the written consent of Berkeley Homes (Hampshire) Ltd.

All Copyrights reserved.

Metric drawing
All imperial dimensions are approximate.

All Contractors/Sub-Contractors MUST ensure that they have the latest issue drawing before they commence work on site.

	Date	Revision
A	17.5.00	GARAGE & WINDOW ADDED

Job title PROPOSED DEVELOPMENT
ST PAULS RECTORY
HOLT LANE
WOKINGHAM

Drawing title
PLANS

19.MAY2000* 1553

Berkeley HOMES

Berkeley Homes (Hampshire) Limited,
Berkeley House, London Street,
Basingstoke, Hampshire RG21 7NY.
Tel: (01256) 474733 Fax: (01256) 479605

Scale AS NOTED

Date NOV '99

Drawn

Drg No. C609/01 Rev A



FRONT ELEVATION



SIDE ELEVATIONS

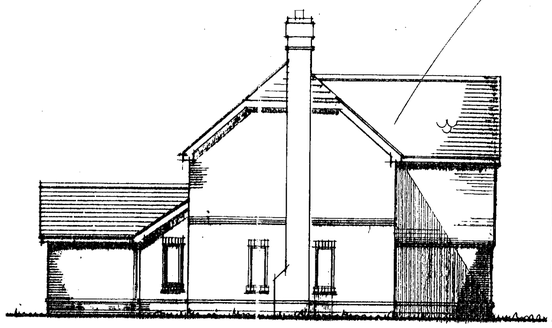

SIDE ELEVATIONS

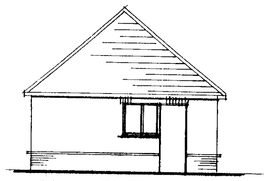

S.W. ELEVATION



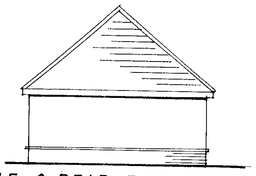

N.E. & REAR ELEVATION

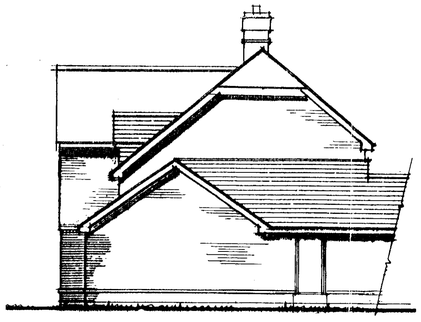



REAR ELEVATION
(FROM READING ROAD)

NOTES

All dimensions to be checked on site prior to the commencement of construction and any discrepancy should be reported to the Construction Manager.

This drawing may not be reproduced in any part or form without the written consent of Berkeley Homes (Hampshire) Ltd.

All Copyrights reserved

Metric drawing.
All imperial dimensions are approximate.

All Contractors/Sub-Contractors MUST ensure that they have the latest issue drawing before they commence work on site.

	Date	Revision
A	16.5.00	GARAGE & JUNCTION AMENDED

Job title PROPOSED DEVELOPMENT
ST PAULS RECTORY
HOLT LANE
WOKINGHAM

19.MAY2000* 1553

Drawing title
ELEVATIONS

SUPERSEDED
BY 28.

Berkeley HOMES

Berkeley Homes (Hampshire) Limited,
Berkeley House, London Street,
Basingstoke, Hampshire RG21 7NY.
Tel: (01256) 474733 Fax: (01256) 479605

Scale 1:100

Date NOV '99

Drawn

Drg No. C609/02

Rev A