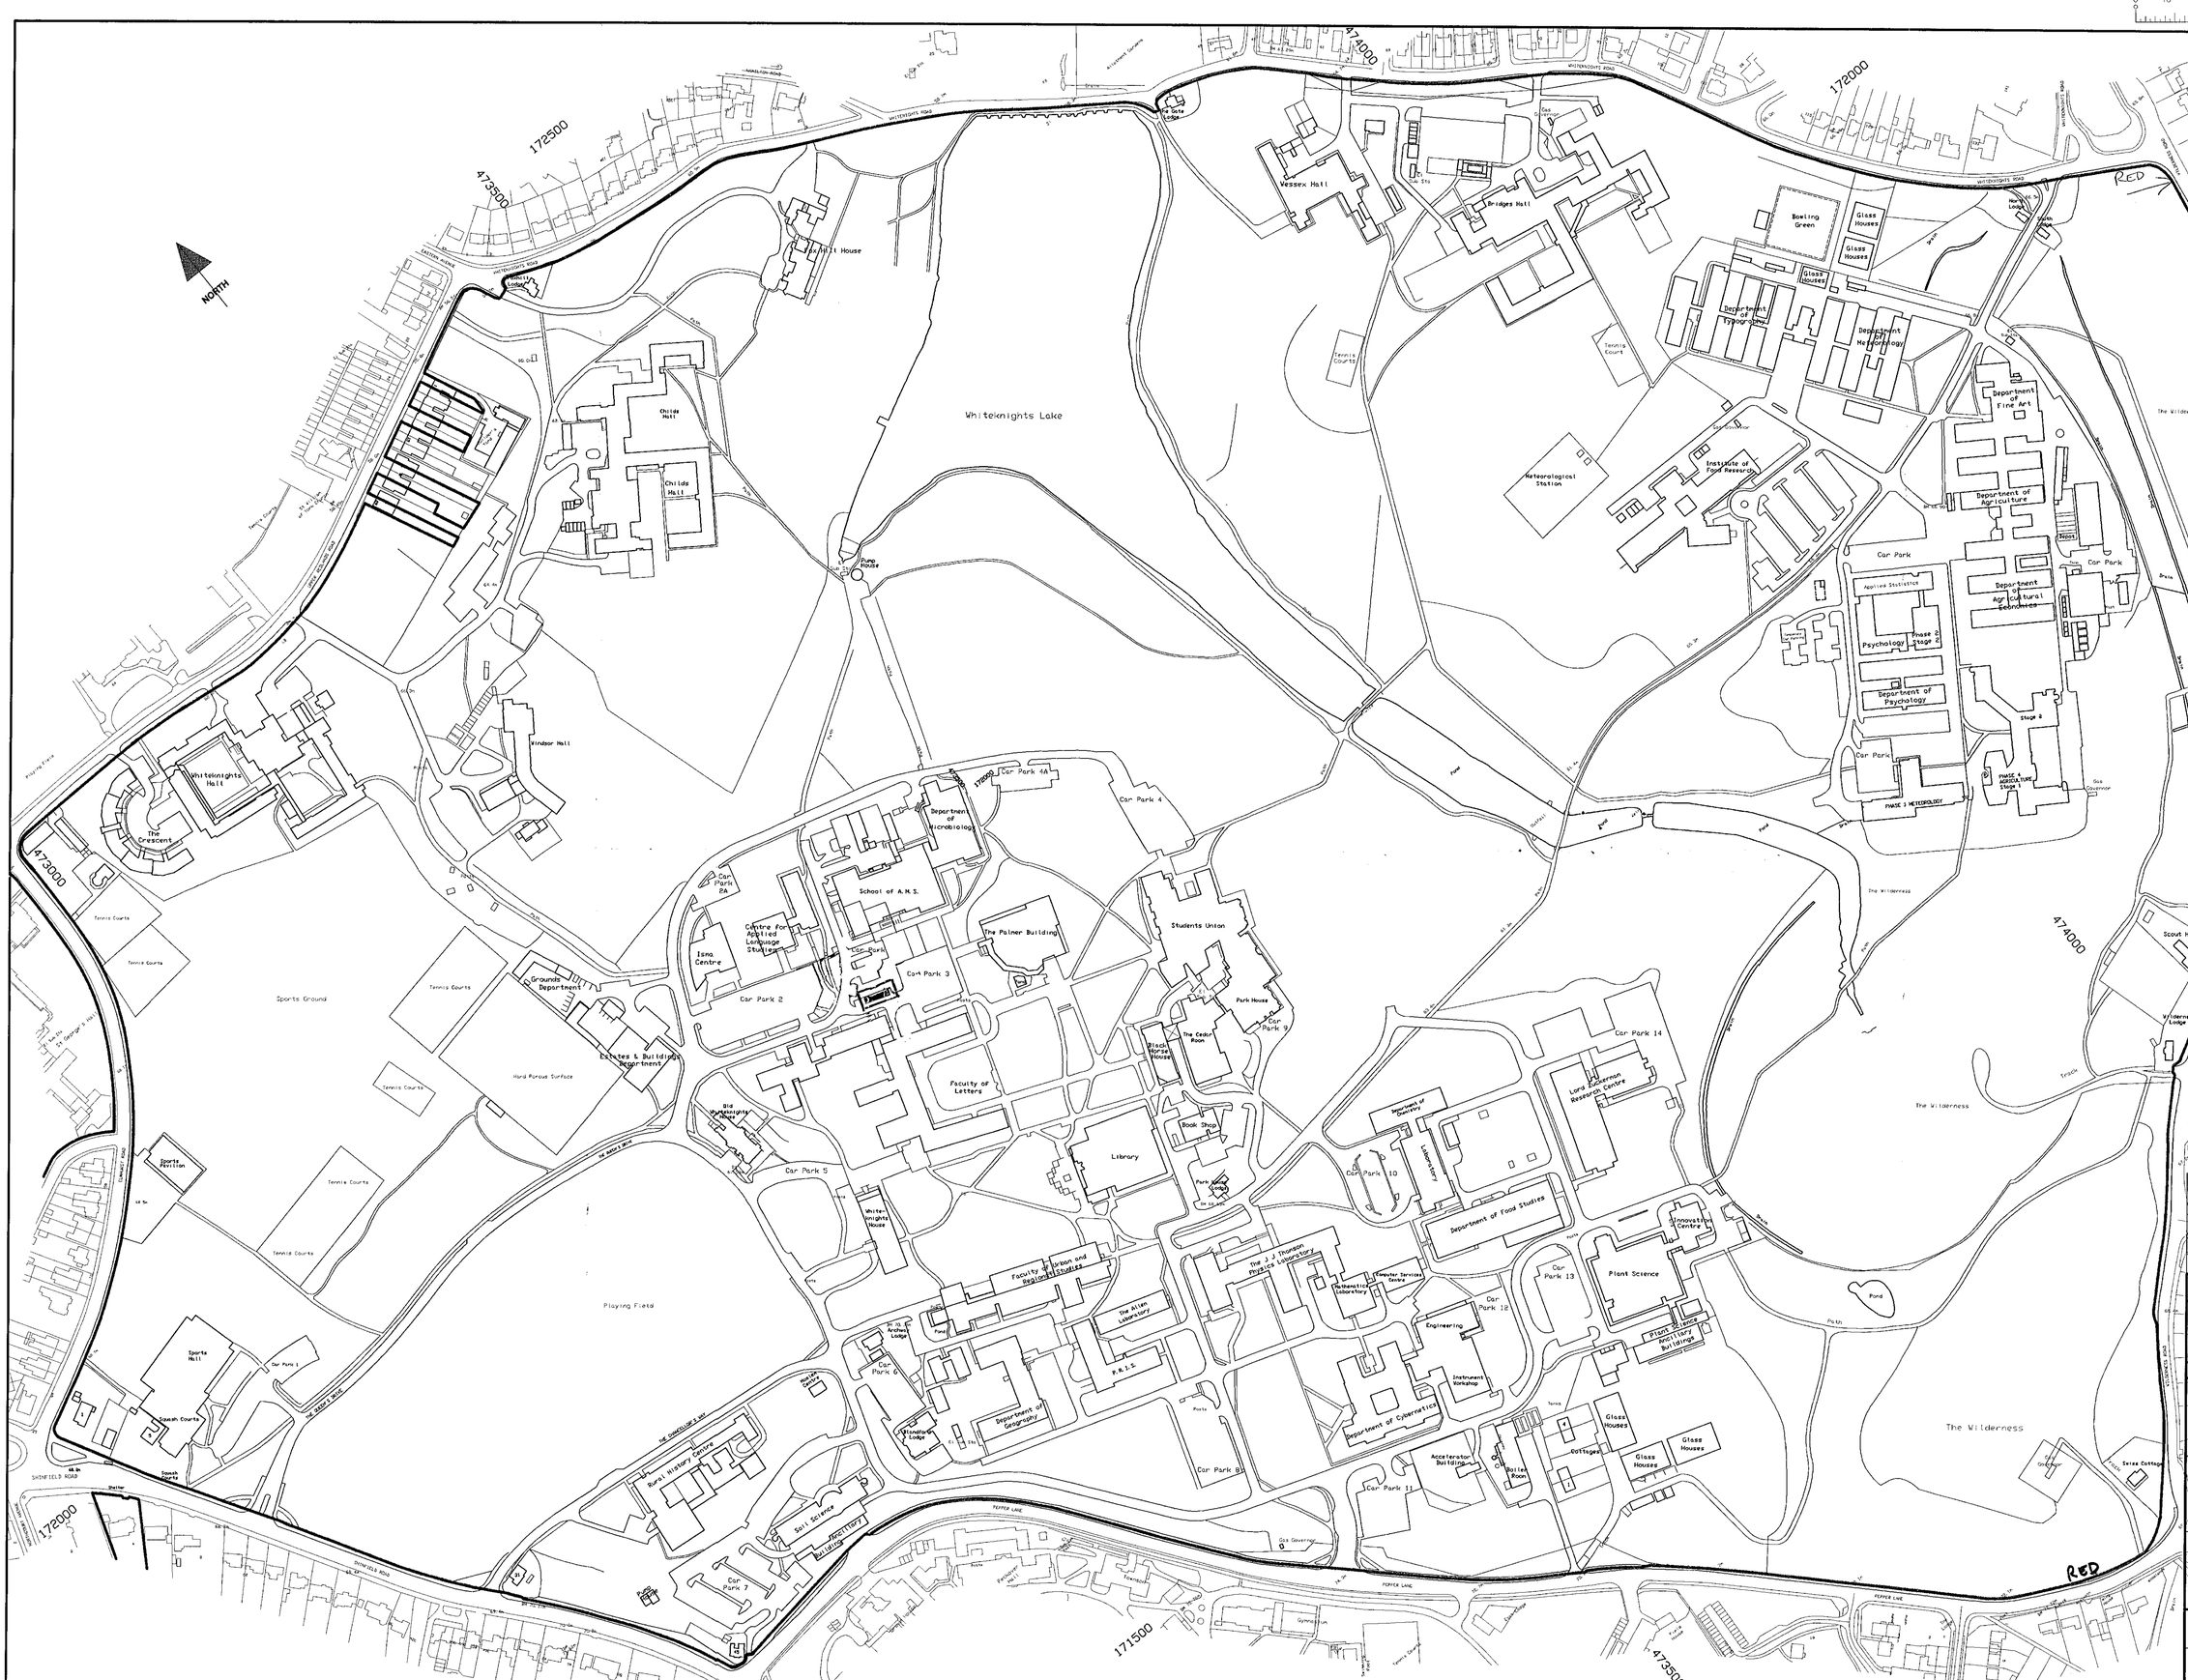

Notes

Caveat

The information shown on this plan is given without obligation or warranty. The accuracy thereof cannot be guaranteed and it must never be scaled for purposes of ordering materials, calculation or setting out of works.

Excavation and groundwork in the proximity of indicated services e.g pipes, ducts, cables etc. should always be carried out by hand.

The contractor retains the sole responsibility for safety of any works. No liability of any kind whatsoever is accepted by the University, its agents or servants for any errors or omissions. The exact positions of services must be verified and established before any excavation is commenced.

Persons should be aware that in addition to the services indicated on this drawing there are likely to be other services present.

Copyright

Based upon Ordnance Survey digital map data with the permission of the Controller of Her Majesty's Stationery Office, c Crown Copyright. Licence No. ALD 1814AL

Maps used in the reproduction include :- SU7272SE; SU7272SW; SU7373SE; SU7472SW; SU7271NE; SU7371NW; SU7371NE; SU7471NW; SU7371SW; SU7371SE; SU7471SW.

Original Scale 1:10,000.
Original year of publication 1994.
Unauthorized reproduction infringes Crown Copyright and may lead to prosecution or civil proceedings.

Changes

Any Variations, Alterations or Additions to the detail shown must be notified to The Estates and Buildings Department.

18.MAY2000 * 1555

Rev.	Description	Date
B. O. CAD File Reference	W099B456	
Date Plotted:	Time:	

The University of Reading
Buildings Officer
K. Collins, CEng, FIEE, MInstE
Buildings Office
Whiteknights, PO Box 235
Reading, RG6 6BW
Tel. 0118 9318300 Fax. 0118 9753499

Building
WHITEKNIGHTS

Project
PROPOSED LOCATION OF ELECTRICAL SUB STATION

Title
LOCATION PLAN

Drawn	Date
CAD	09:05:00
Job Number	Scale
0020286	1:2000

Building No.	Code	Drawing No.	Rev.
W099	B	456	

18.MAY2000* 1555

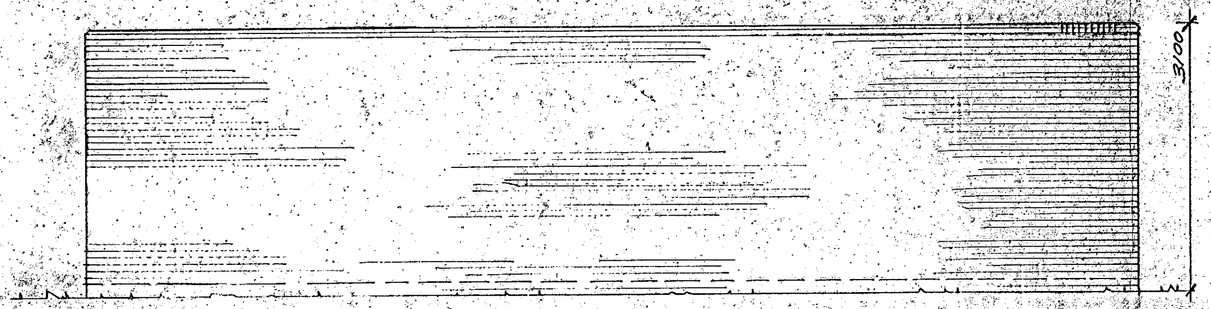

ELEVATION TO ROAD (South)

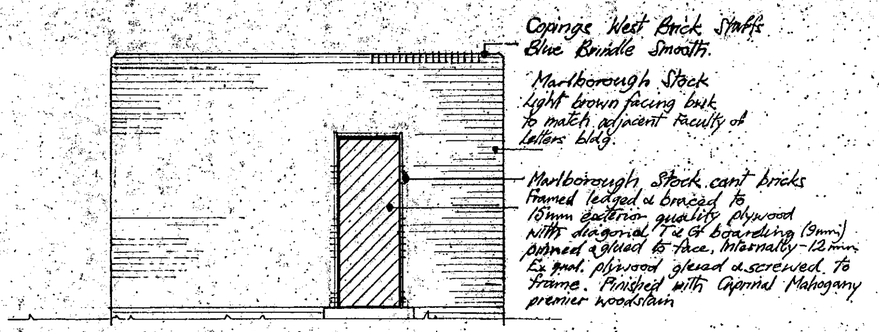

END ELEVATION (East)

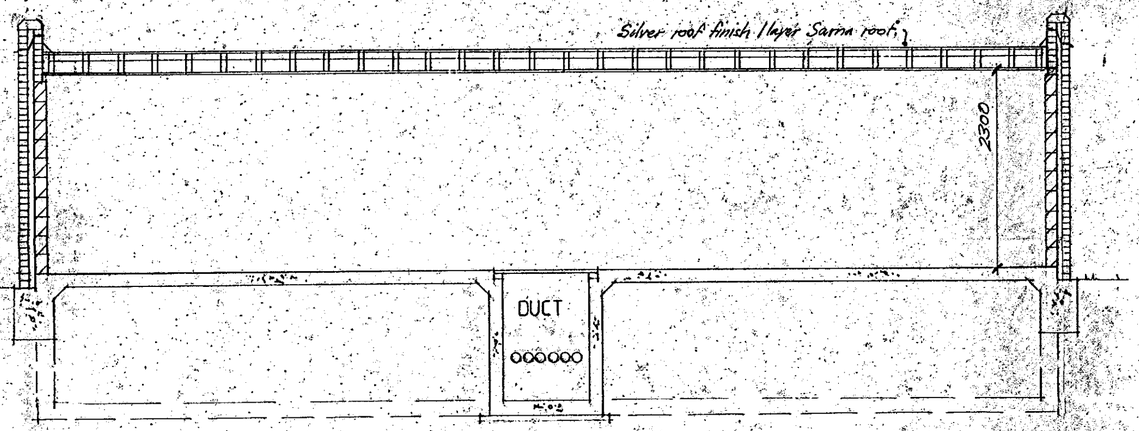

SECTION A-A

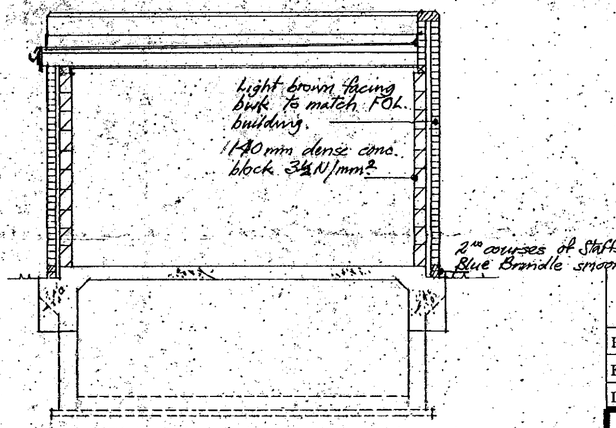

SECTION B-B

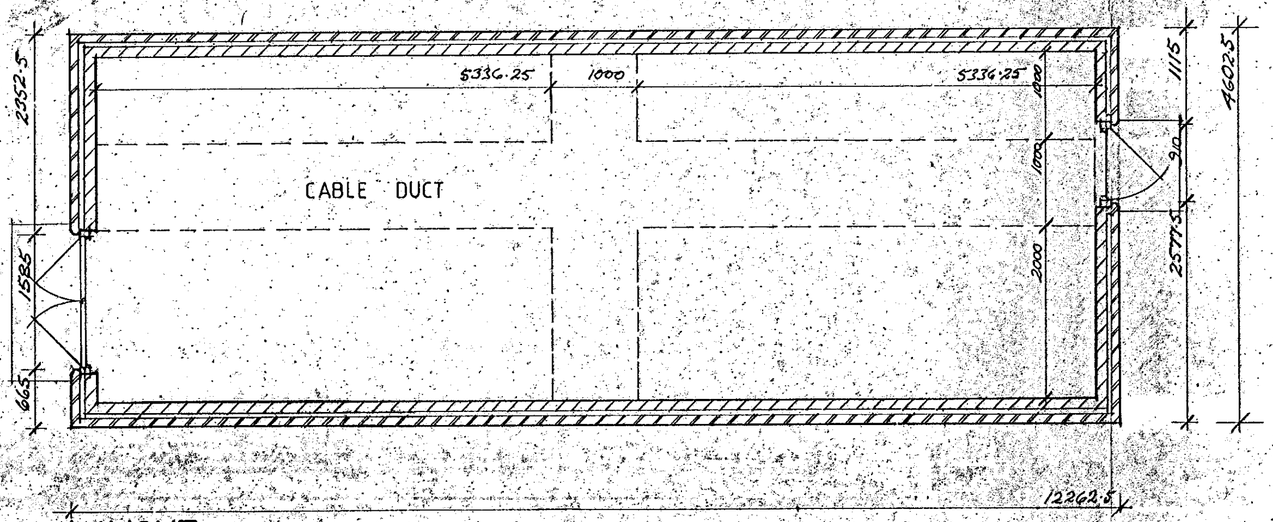

LAYOUT

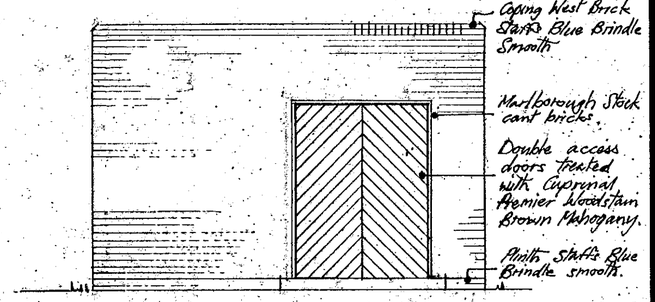

END ELEVATION (WEST)

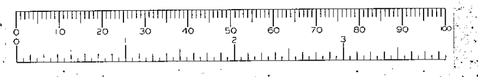

Notes

Rev.	Description	Date
E&B Dep't CAD File Ref.		
Date Plotted:	Time:	

The University of Reading

Gordon E Davies
Director of Estates and Buildings
Estates and Buildings Department
Whiteknights, PO Box 235
Reading, RG6 6BW
Tel. 0118 931 8958 Fax. 0118 975 3499

Building
NEW SUB-STATION WHITEKNIGHTS.

Project
New Sub-Station for Replacement HV. ring main

Title
LAYOUT SECTIONS & ELEVATIONS

Drawn	A.J.T.	Date	18.4.00.
Job Number		Scale	1:50.

Building No.	Code	Drawing No.	Rev.
W099	B	455	

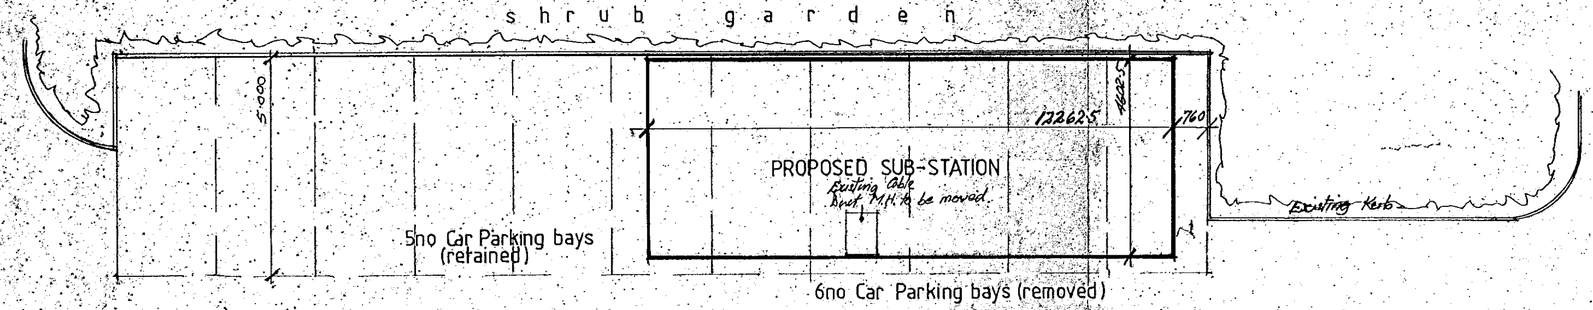

EXISTING ACCESS ROAD TO CAR PARK 3. →

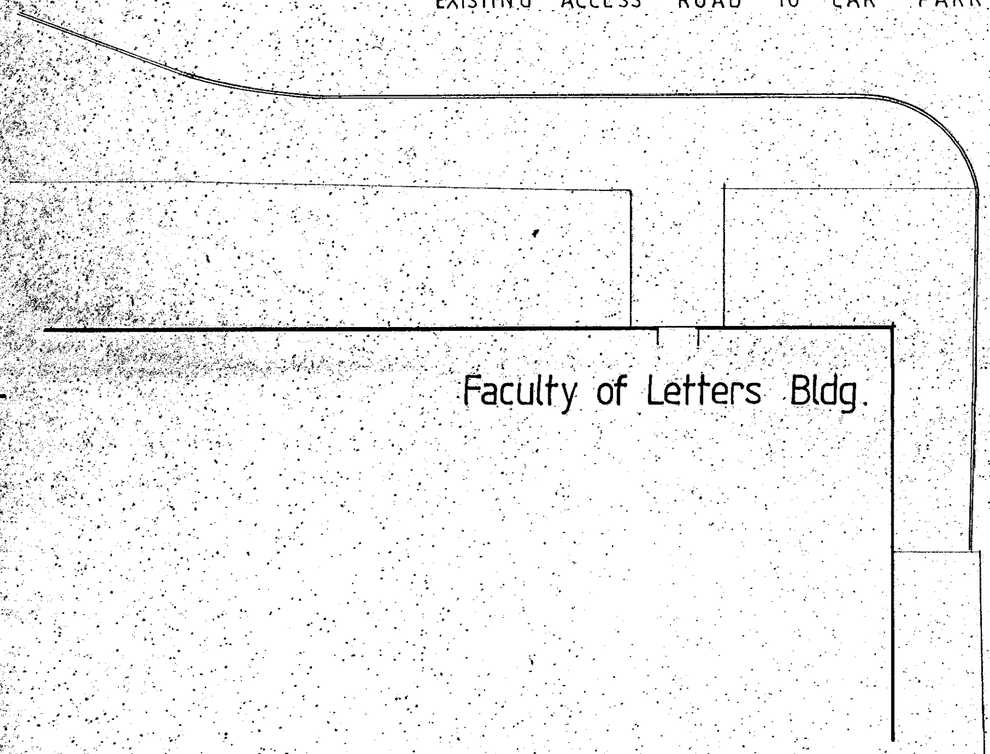

18.MAY2000* 1555

Notes

Mod.	Date	Revision

THE UNIVERSITY OF READING

Gordon B Davies
Director of Estates and Buildings
Estates and Buildings Department
Whiteknights, PO Box 235
Reading RG6 2BW
Tel. Reading (0734) 318300

Project
NEW SUB-STATION FOR REPLACEMENT HV MAIN.

Subject
SITE LAYOUT

Drn/Tcd.	Date
A.J.T.	12.5.00
Job No.	Scale
	1:100.

Big Number	Drawing Number	Rev
W099	B458	

RG DESIGN
6462-11937

Notes

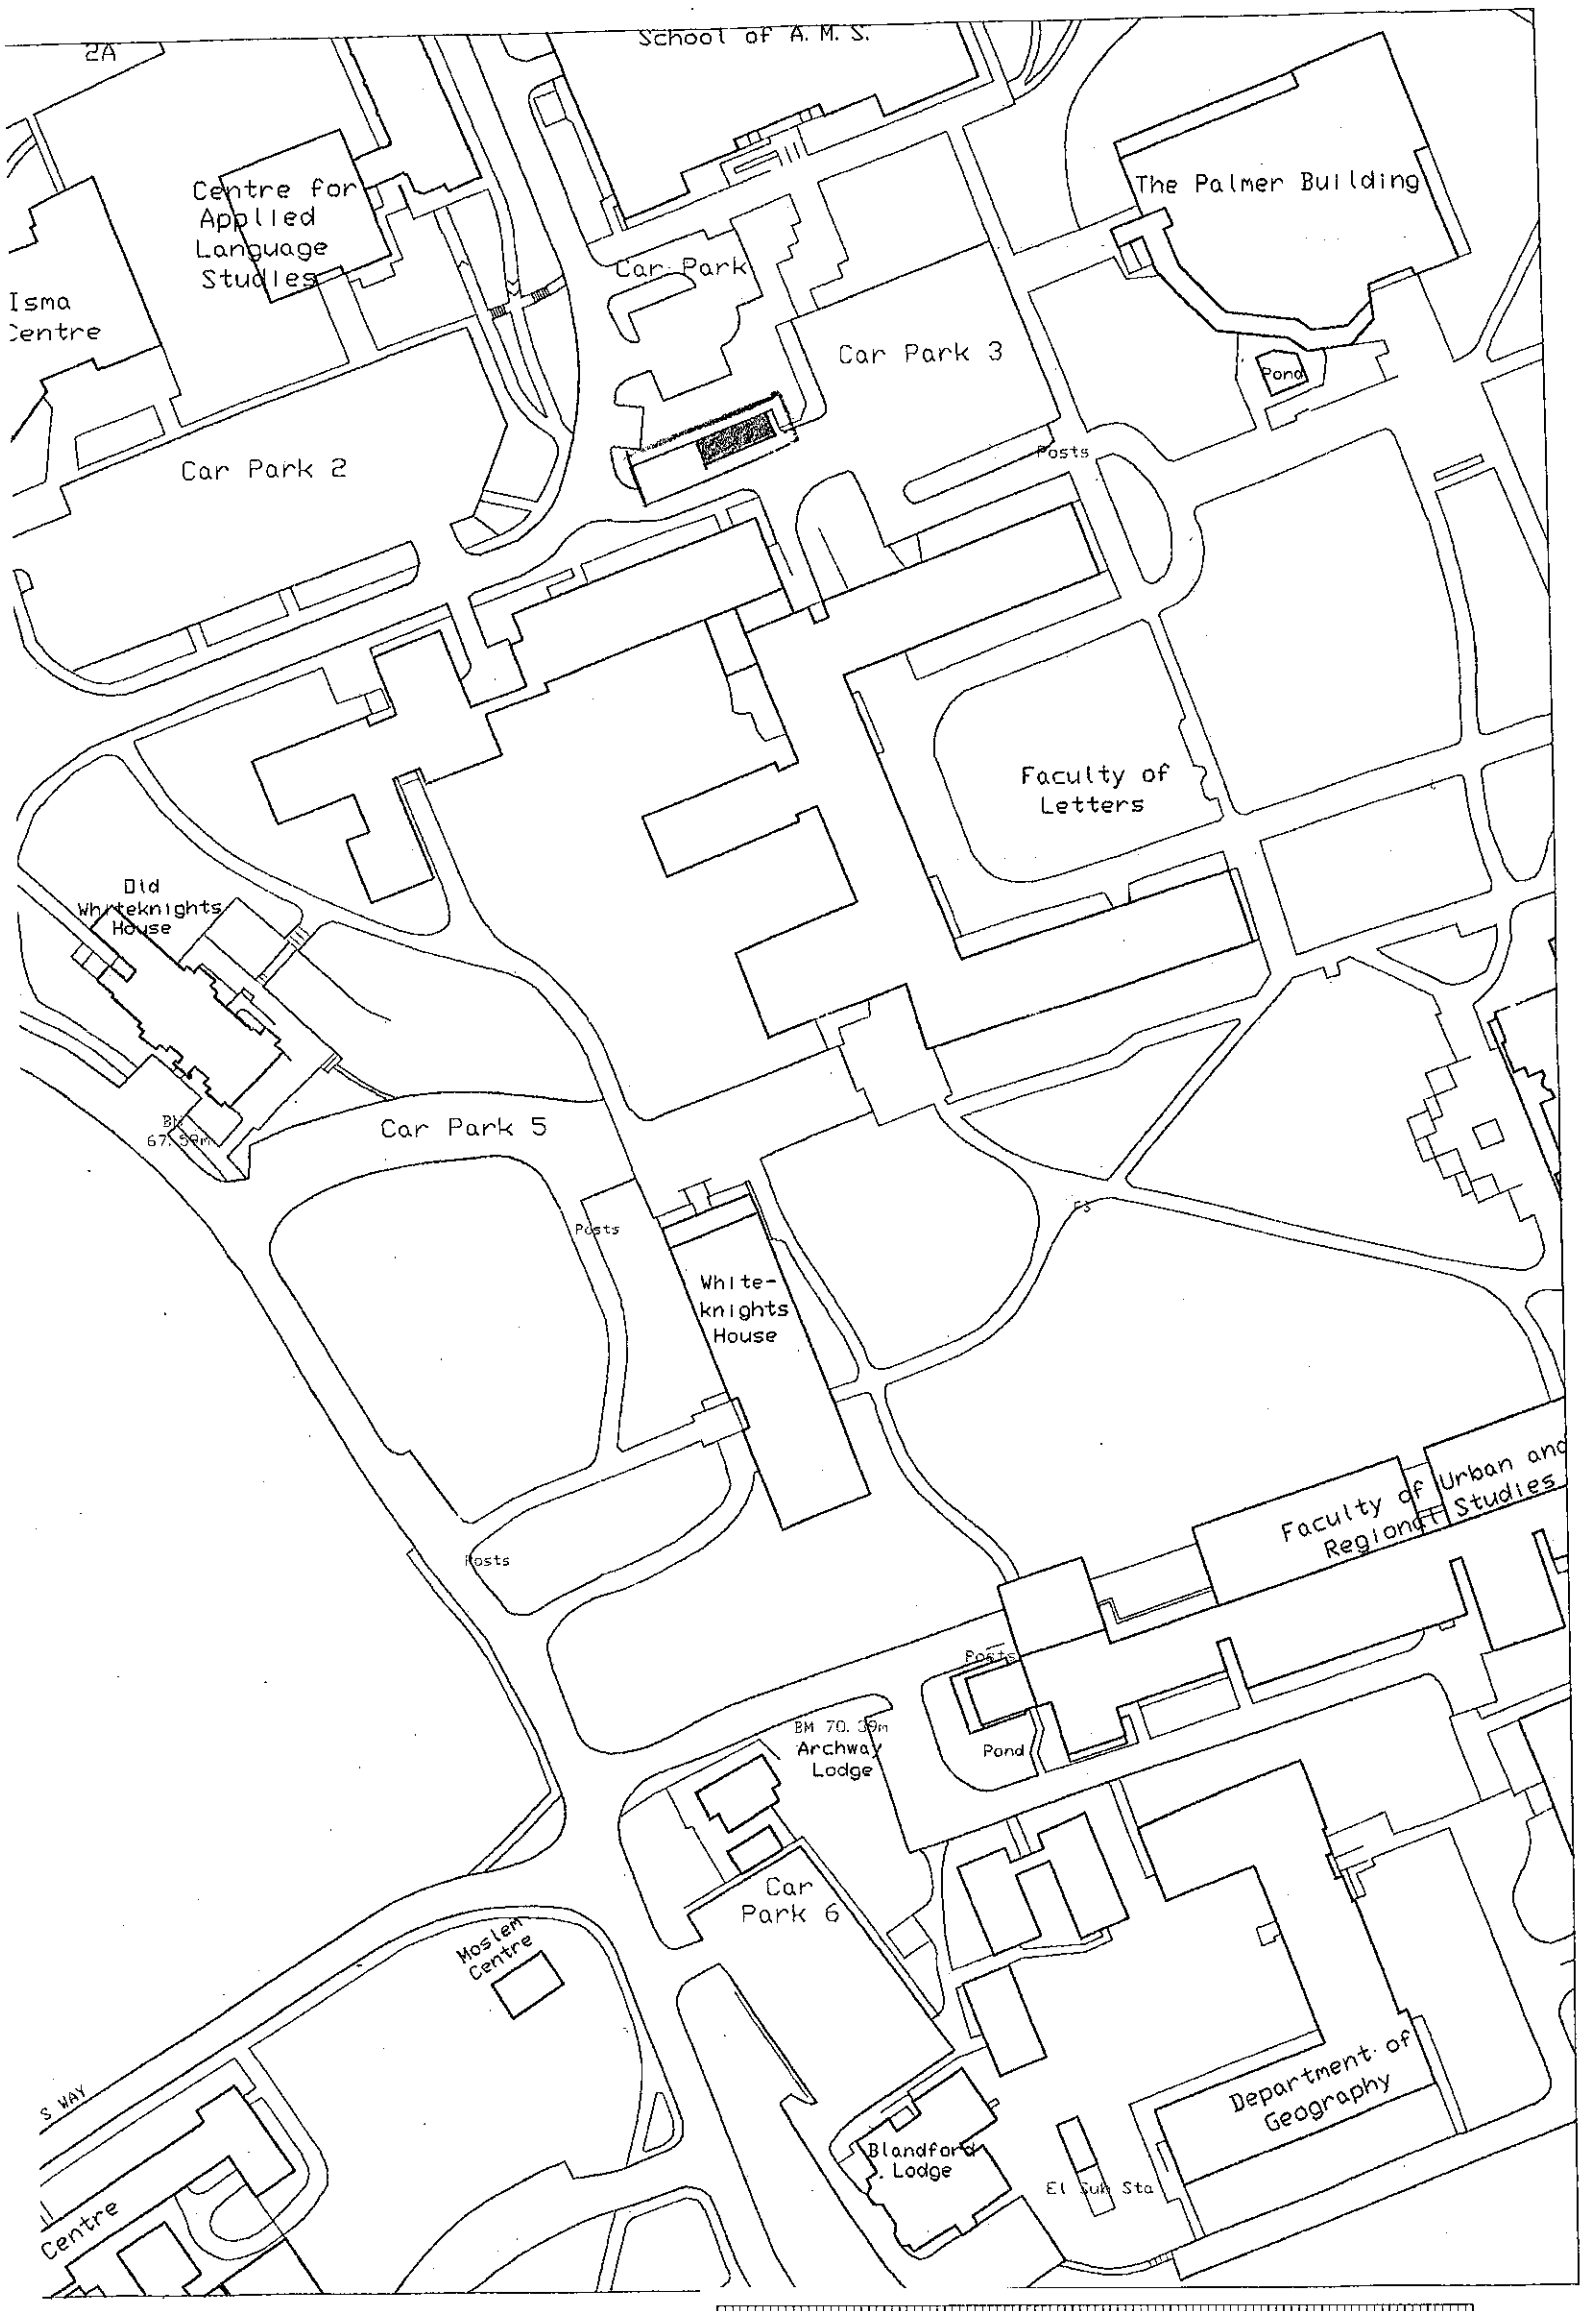

LOCATION PLAN
Scale 1:1250

0 10 20 30 40 50 60 70 80 90 100

18.MAY2000* 1555

Rev.	Description	Date
H. O. CAD File Reference	W099B457	
Date Plotted:	Time:	

The University of Reading

Gordon E Davies
Director of Estates and Buildings
Estates and Buildings Department
Whiteknights, PO Box 235
Reading, RG6 6BW
Tel. 0118 931 8958 Fax. 0118 975 3499

Building

WHITEKNIGHTS

Project

PROPOSED LOCATION OF ELECTRICAL SUB STATION

Title

BLOCK AND LOCATION PLANS

Drawn	Date
CAD	
Job Number	Scale
0020286	1:500 & 1:1250

Building No.	Code	Drawing No.	Rev.
W099	B	457	

PART OF PLANNING APPLICATION

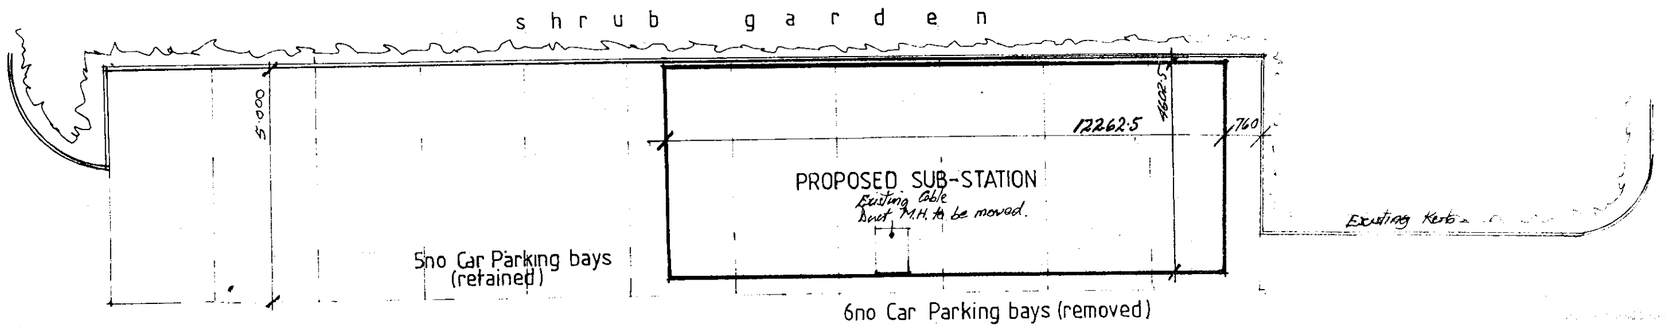

EXISTING ACCESS ROAD TO CAR PARK 3. ⟶

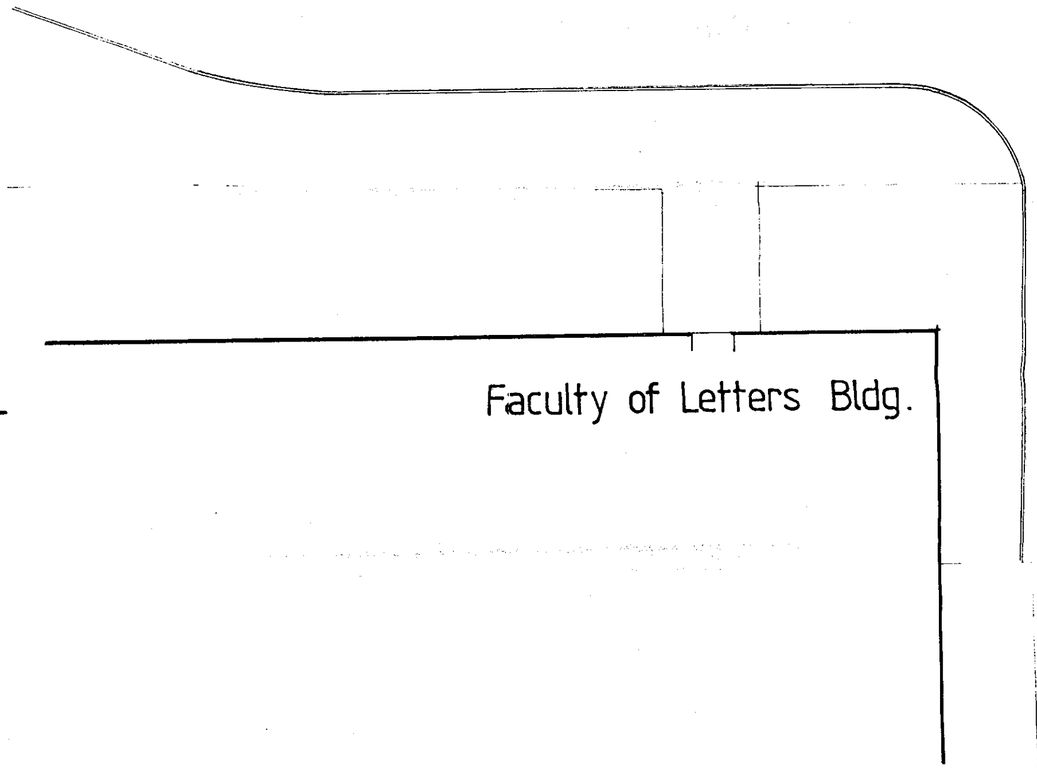

18.MAY2000* 1555

PAR

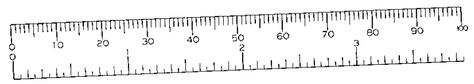

Notes

Mod.	Date	Revision

THE UNIVERSITY OF READING

Gordon E Davies
Director of Estates and Buildings
Estates and Buildings Department
Whiteknights, PO Box 235
Reading RG6 2BW
Tel. Reading (0734) 318300

Project
NEW SUB-STATION FOR REPLACEMENT HV MAIN.

Subject
SITE LAYOUT

Drn/Tcd.	Date
A.J.T.	12.5.00
Job No.	Scale
	1:100.

Big Number	Drawing Number	Rev
W099	B458	

JKG DESIGN