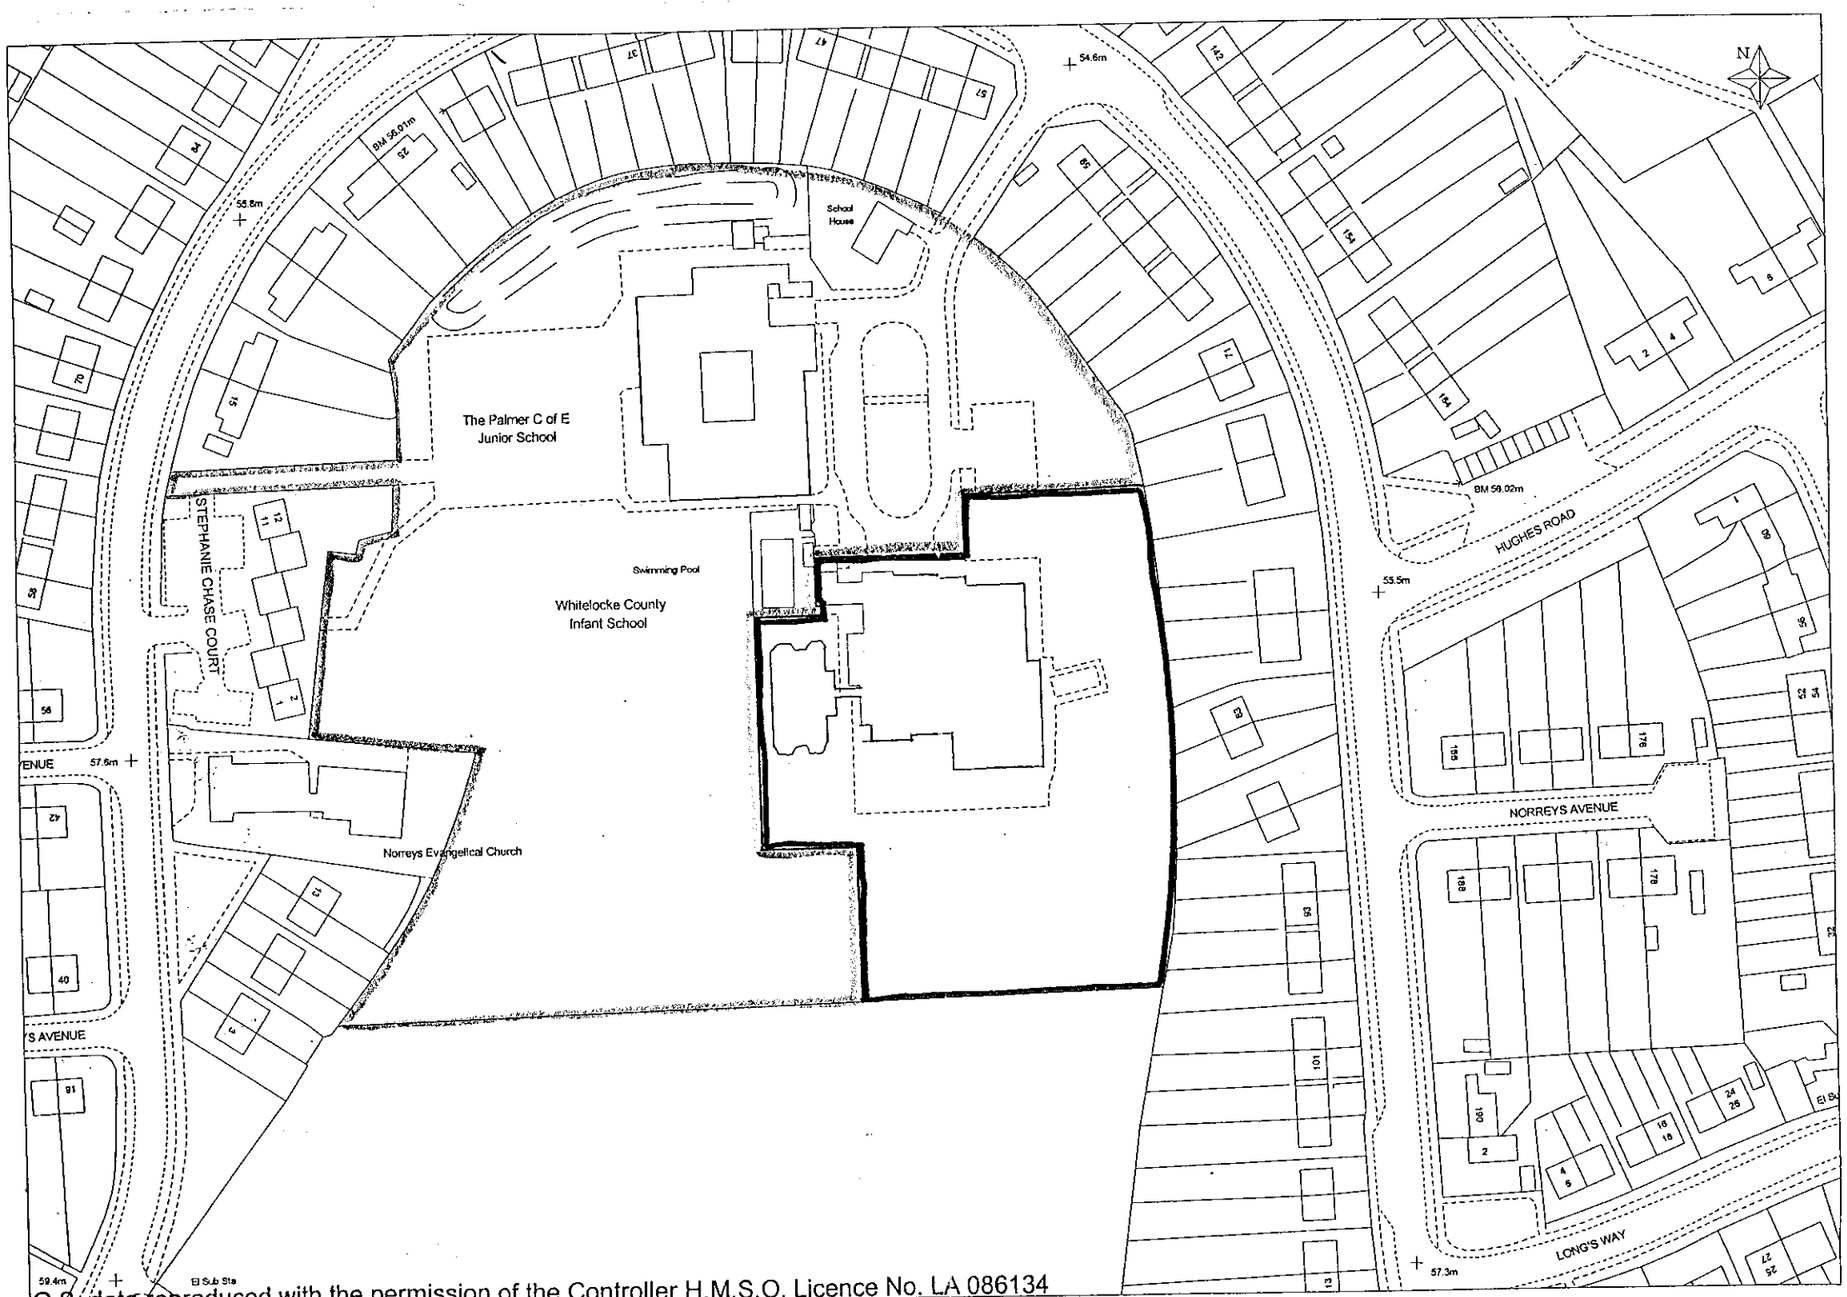

O.S. data reproduced with the permission of the Controller H.M.S.O. Licence No. LA 086134

0 10 20 30 40 50 60 70 80 90 100

0 2 3

WOKINGHAM DISTRICT COUNCIL
ORANGE ROOM EXTENSION, WHITELOCKE INFANT SCHOOL, WOKINGHAM, BERKS.

SITE LOCATION PLAN.

Scale: 1:1250
Date: 05/00

LEONARD TRIDGELL ASSOCIATES
CHARTERED SURVEYORS
58 THE MALL,
EALING, LONDON W5 3TA
TEL: 0181 579 5741 FAX: 0181 840 5957

Drg. P1674 - Loc.

22.MAY2000* 1556

01
GFA 1088 m²

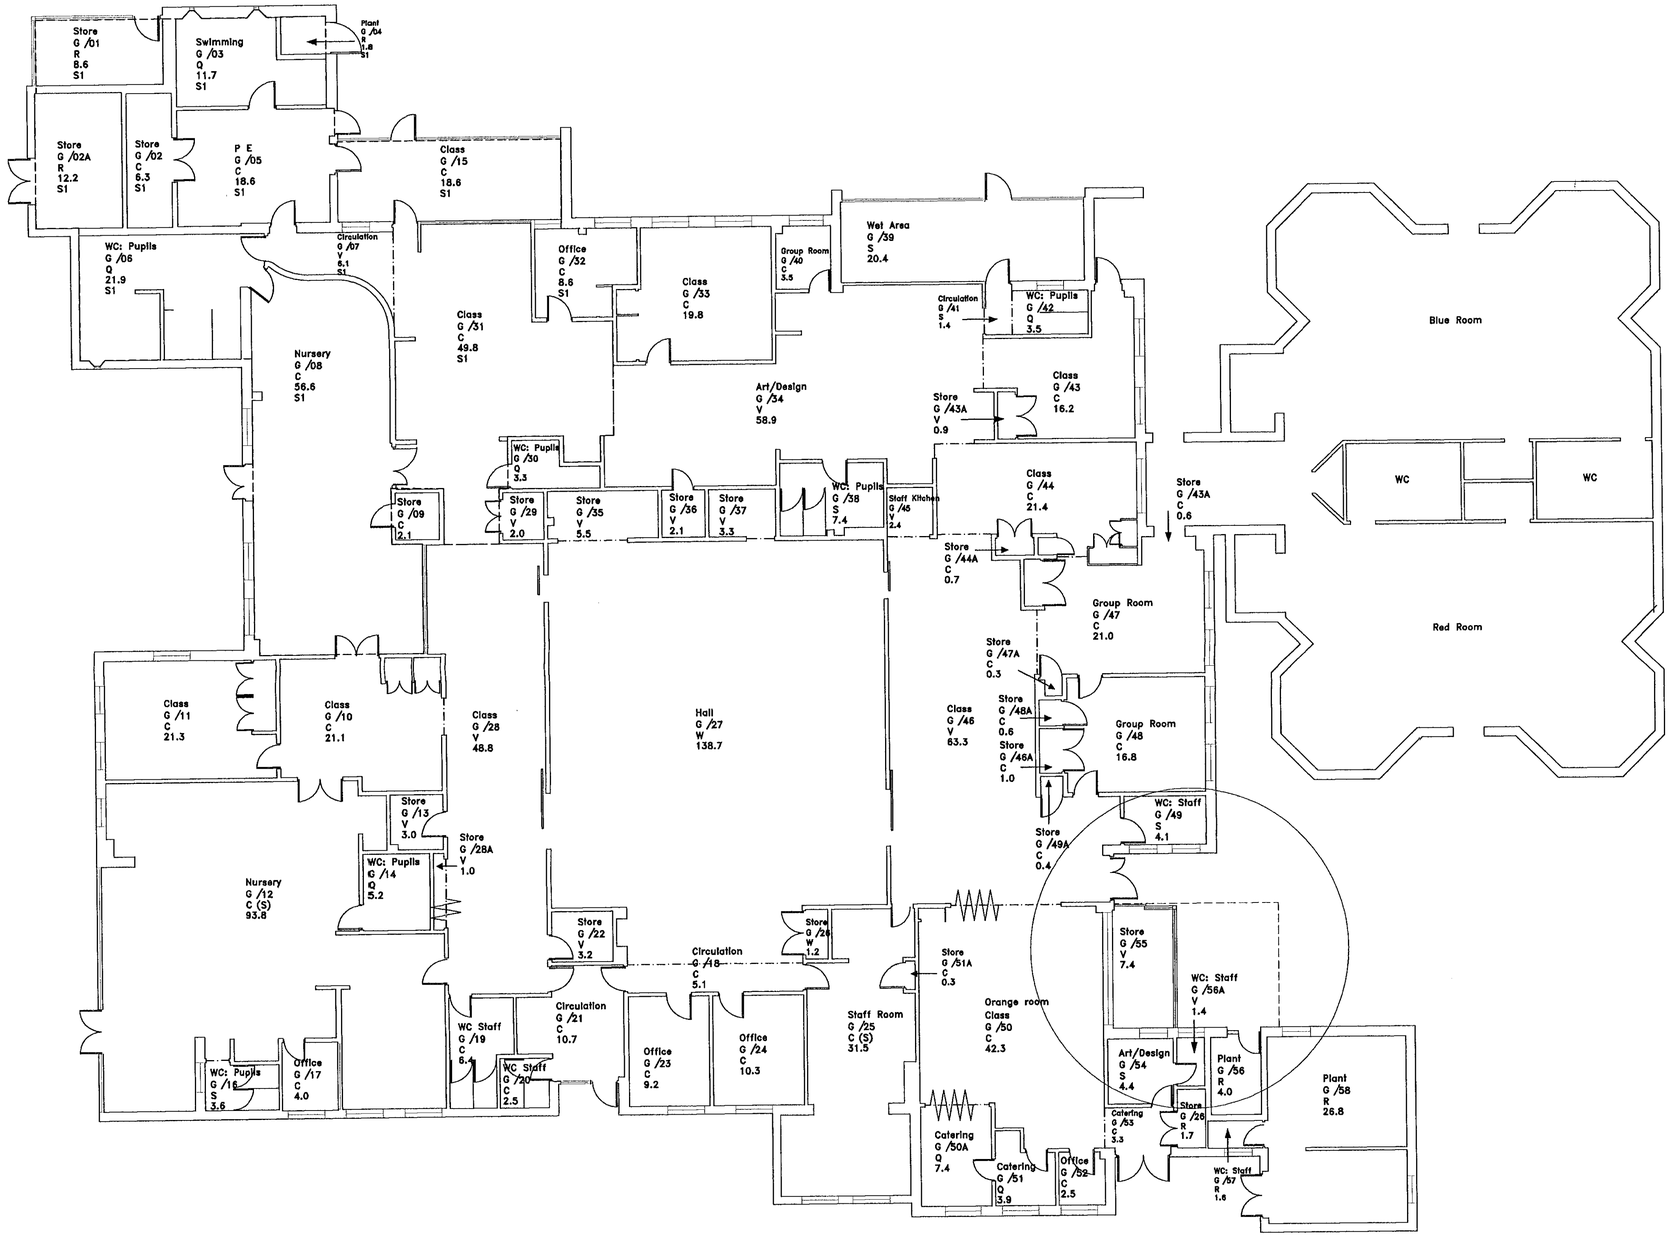

02
GFA 45 m²

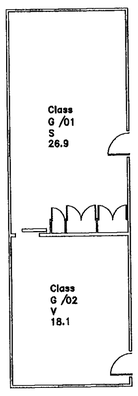

AMENDMENTS	DATE

NOTES

22.MAY2000* 1556

APPROVED

CLIENT:
WOKINGHAM DISTRICT COUNCIL

PROJECT:
EXTENSION TO ORANGE ROOM,
WHITELOCKE INFANT SCHOOL,
WOKINGHAM, BERKS.

DRAWING:
EXISTING SCHOOL LAYOUT

SCALE: 1:100
DATE: 05/00 | DRAWN: AvM | CHKD :

LEONARD TRIDGELL ASSOCIATES
CHARTERED SURVEYORS
58, THE MALL,
EALING,
LONDON W5 3TA
TEL: 020 8579 5741
FAX: 020 8840 5957
E-mail:
LTridgell@btclick.com
andy.lta@btclick.com

Drg.No. P1674-01

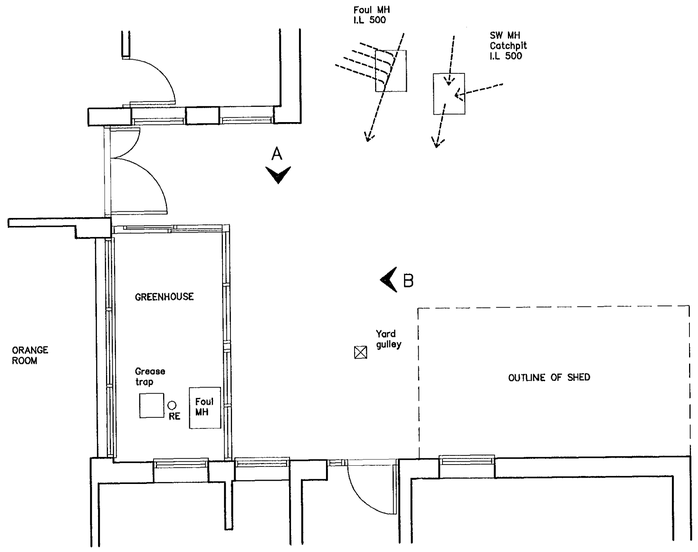

EXISTING PLAN

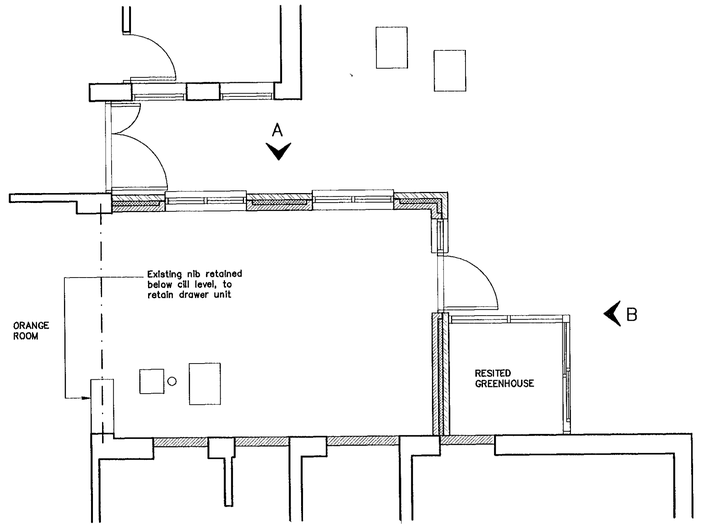

PROPOSED PLAN

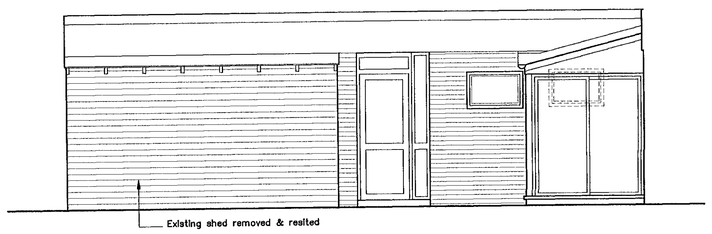

EXISTING ELEVATION A

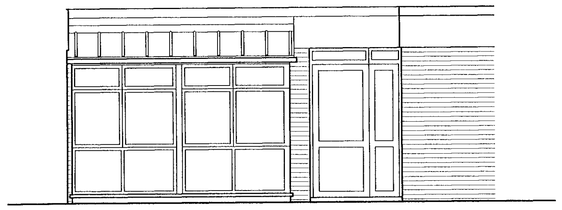

EXISTING ELEVATION B

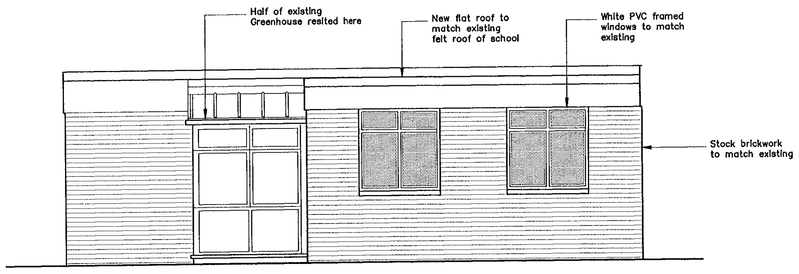

PROPOSED ELEVATION A

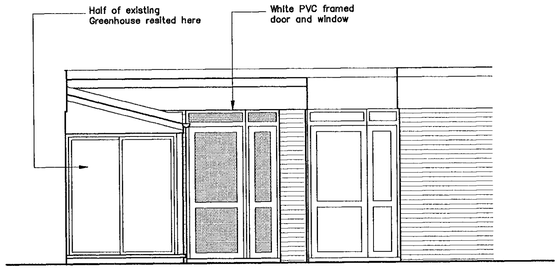

PROPOSED ELEVATION B

AMENDMENTS	DATE

NOTES

APPROVED

22.MAY2000* 1536

CLIENT:
WOKINGHAM DISTRICT COUNCIL

PROJECT:
EXTENSION TO ORANGE ROOM,
WHITELOCKE INFANT SCHOOL,
WOKINGHAM, BERKS.

DRAWING:
EXISTING & PROPOSED FLOOR
PLANS & ELEVATIONS

SCALE: 1:50
DATE: 05/00 | DRAWN: AvM | CHKD :

LEONARD TRIDGELL ASSOCIATES
CHARTERED SURVEYORS
58, THE MALL,
EALING,
LONDON W5 3TA
TEL: 020 8579 5741
FAX: 020 8840 5957
E-mail:
LTridgell@btclick.com
andy.ita@btclick.com

Drg.No. P1674-02

24/1/00