

front elevation

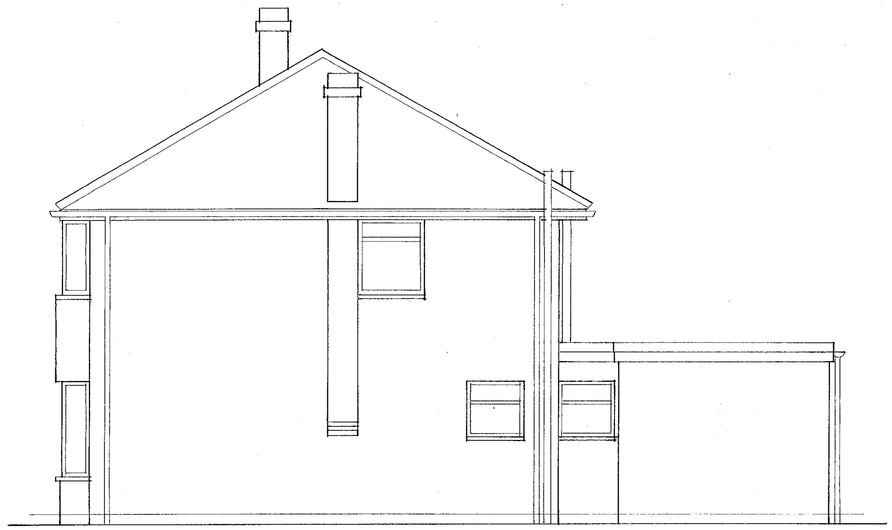

side elevation



rear elevation

ground floor plan

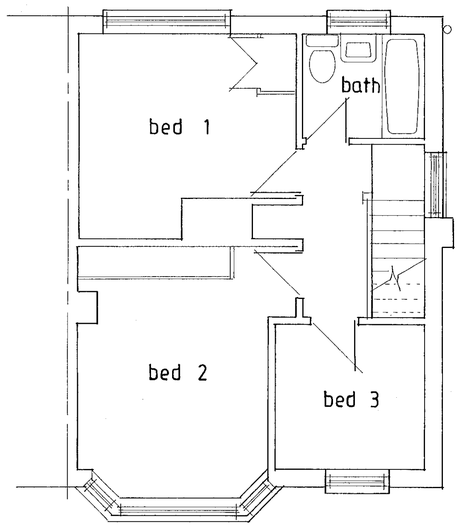

first floor plan

NOTES:

All dimensions must be checked on site and not taken from this drawing.

A		
	Date	Revisions

©Copyright

22 MAY 2000 1537

Client
S GREEN ESQ

Job Title
32 HARCOURT DRIVE
EARLEY
READING

Drawing Title
Plans and elevations as existing

Scale 1 : 50

Date may 2000 | Drawn By D+M

Drg. No. 22340 / 00 / 1 | Rev.

A PRODUCT OF THE UNO RANGE - ARCHITECT CAT No. 7311

594 x 841mm



front elevation

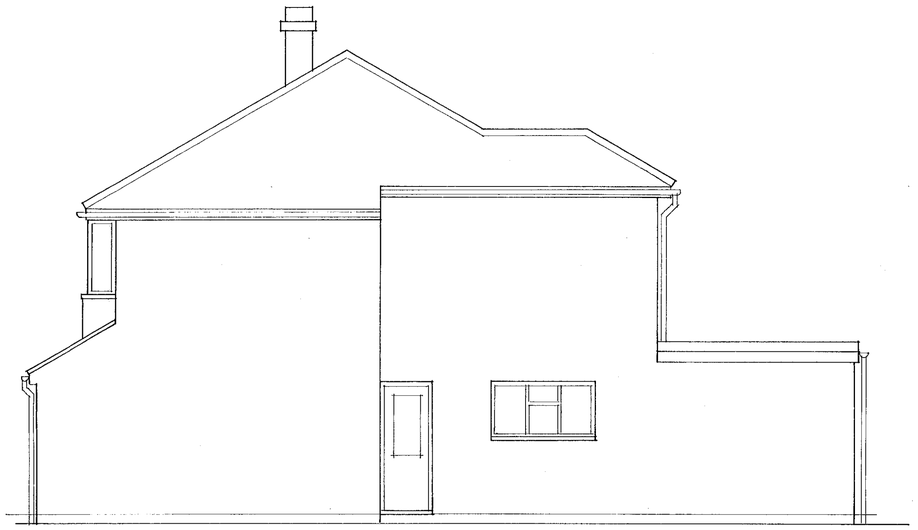

side elevation



rear elevation

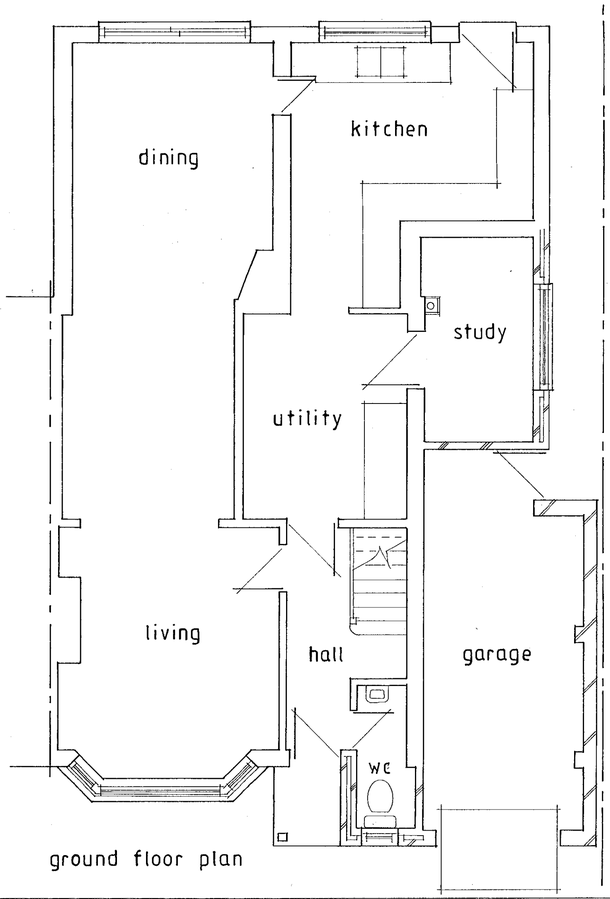

ground floor plan

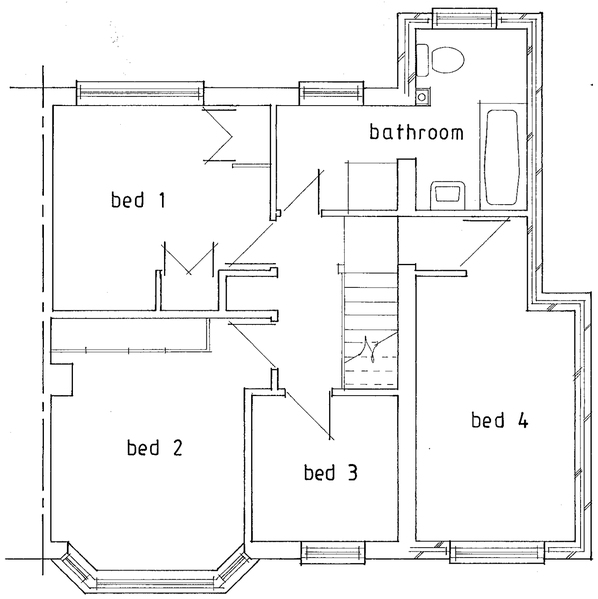

first floor plan

APPROVED

NOTES:

~~All dimensions must be checked on site and not scaled from this drawing.~~

A		
	Date	Revisions

© Copyright

22 MAY 2000 1557

Client

S GREEN ESQ

Job Title

32 HARCOURT DRIVE
EARLEY
READING

Drawing Title

Plans and elevations as proposed

Scale 1:50

Date may 2000 | Drawn By D+M

Drg. No. 22340/00/2 | Rev.

A PRODUCT OF THE UNO RANGE - ARCHITECT CAT. No. 7311

594 x 841mm A1

DD 8/5/00

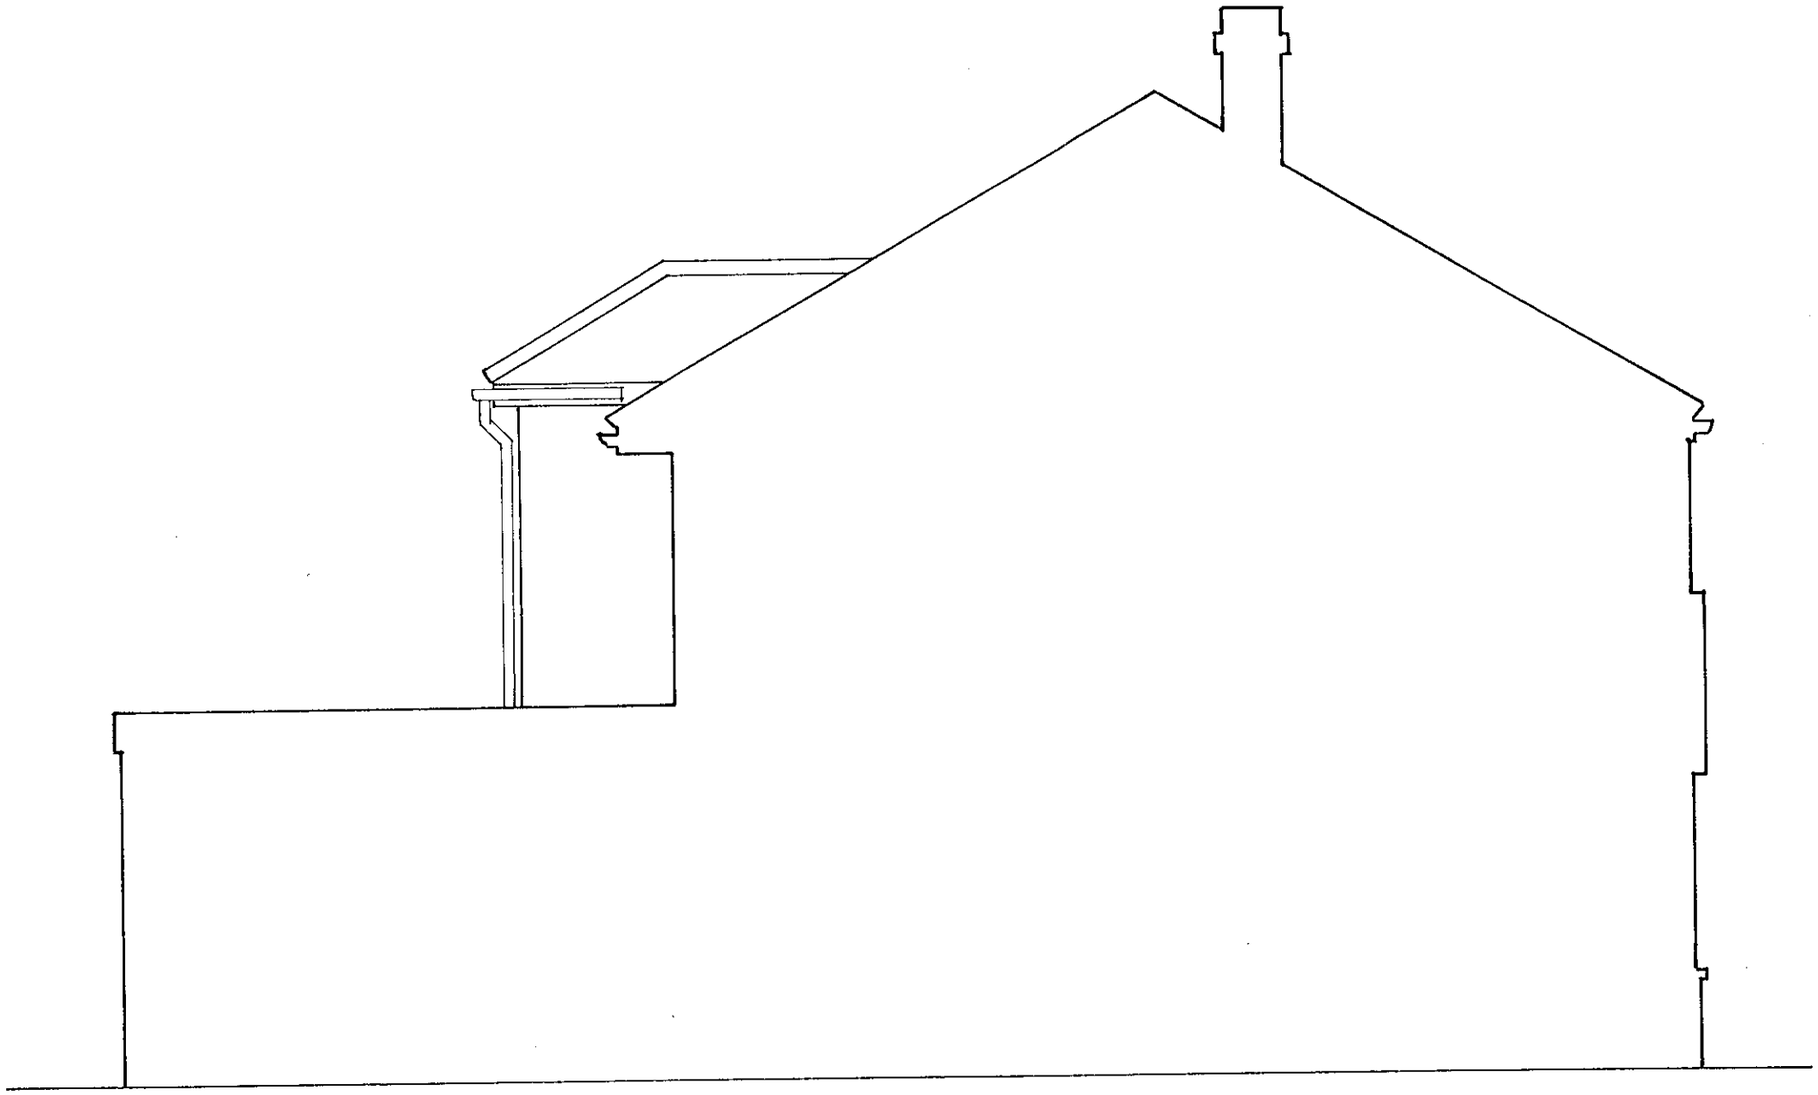

southern side elevation

0 10 20 30 40 50 60 70 80 90 100
0 1 2 3

NOTES:

~~All dimensions must be checked on site and not scaled from this drawing.~~

Client: S GREEN ESQ

Job Title: 32 HARCOURT DR

Scale: 1:50

Drawn by:

Date: june 2000

Drawing Title: south elev

Drg No. 22340/3

Rev:

A PRODUCT OF THE UNO RANGE – ARCHITECT CAT. No. 7313

420×297mm A3